

ISSUE: 1  
© Pegasus Planning Group Limited. © Crown copyright and database rights OS 100042093. Promap. Licence number 100020449. EnmapSite Licence number 0100031673. Terms & Conditions @ pegasusgroup.co.uk



Front Elevation




Side Elevation




Rear Elevation



Ground Floor Plan

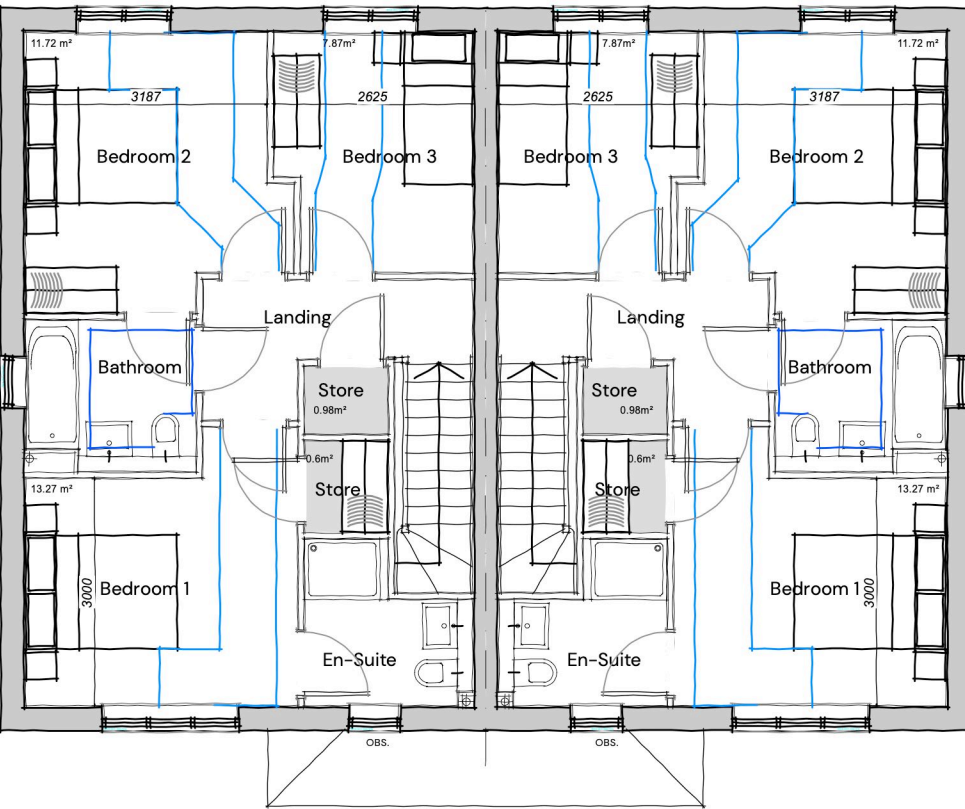

First Floor Plan

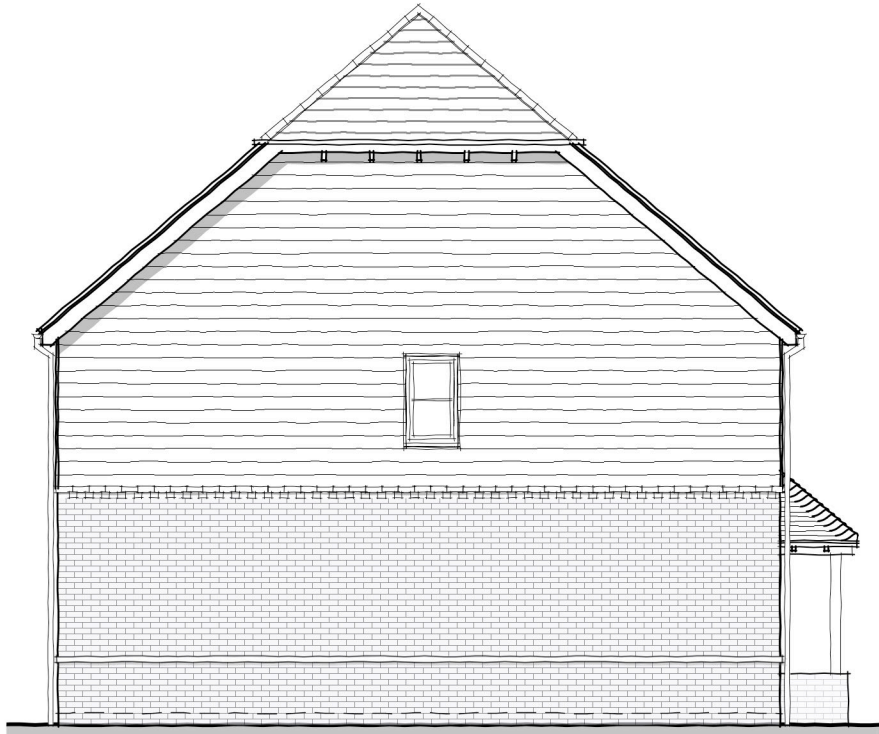

Side Elevation

| Housetype        | HERON | NDSS Check |
|------------------|-------|------------|
| Beds/Persons     | 3B/5P | 2          |
| Area Req'd.(m²)  | 93    | 4.64       |
| Total Area (ft²) | 1147  | Yes        |

LAND WEST OF ALLBROOK WAY, EASTLEIGH - HT. HERON\_PLOTS 31-32

| PEGASUSGROUP.CO.UK | TEAM/DRAWN BY: AS | APPROVED BY: TB | DATE: 14/10/2024 | SCALE: 1:100@A3 | DRWG: P23-O088\_DE\_002\_C\_06.5 | CLIENT: BARGATE HOMES |

