




PROPOSED SHED
Composite Dark Grey
138cm x 110cm

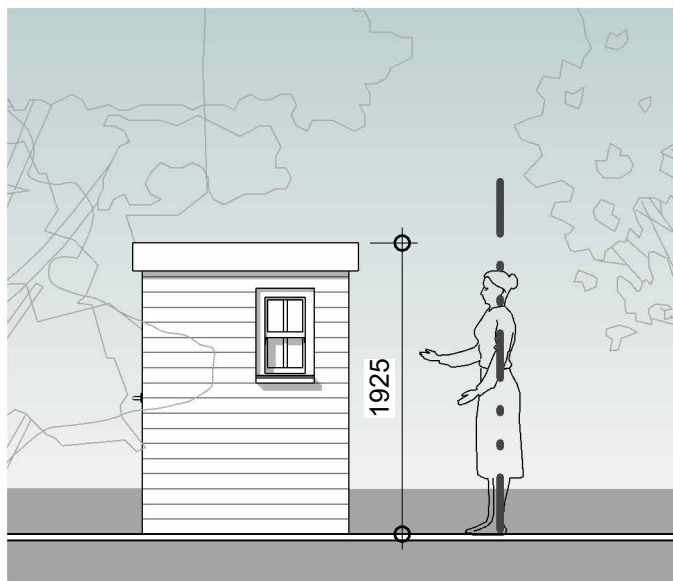

1 Shed - Front Elevation
1 : 50

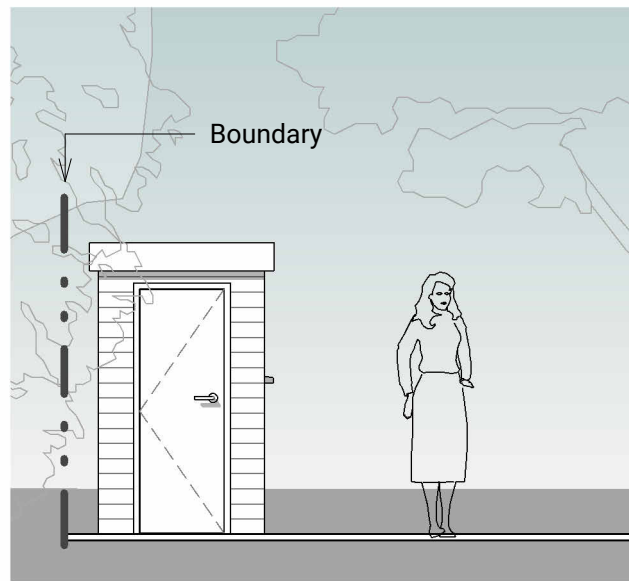

2 Shed - East Elevation
1 : 50

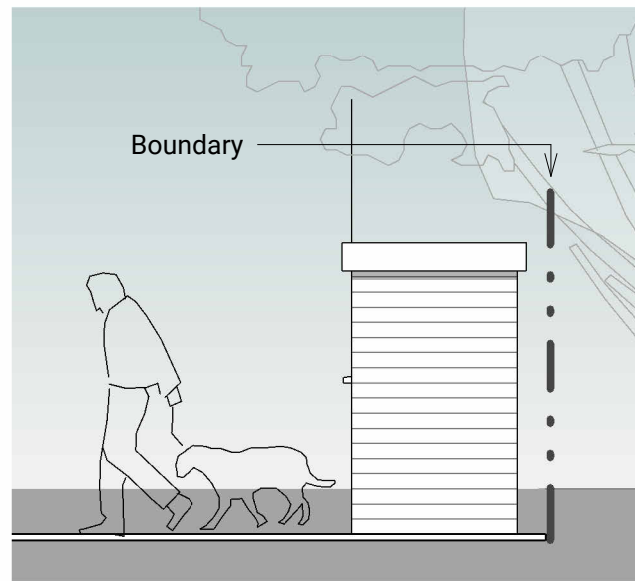


4 Shed - West Elevation
1 : 50




3 Shed - Rear Elevation
1 : 50


PROPOSED GARDEN OFFICE
44mm Timber
4.5m x 3.3m

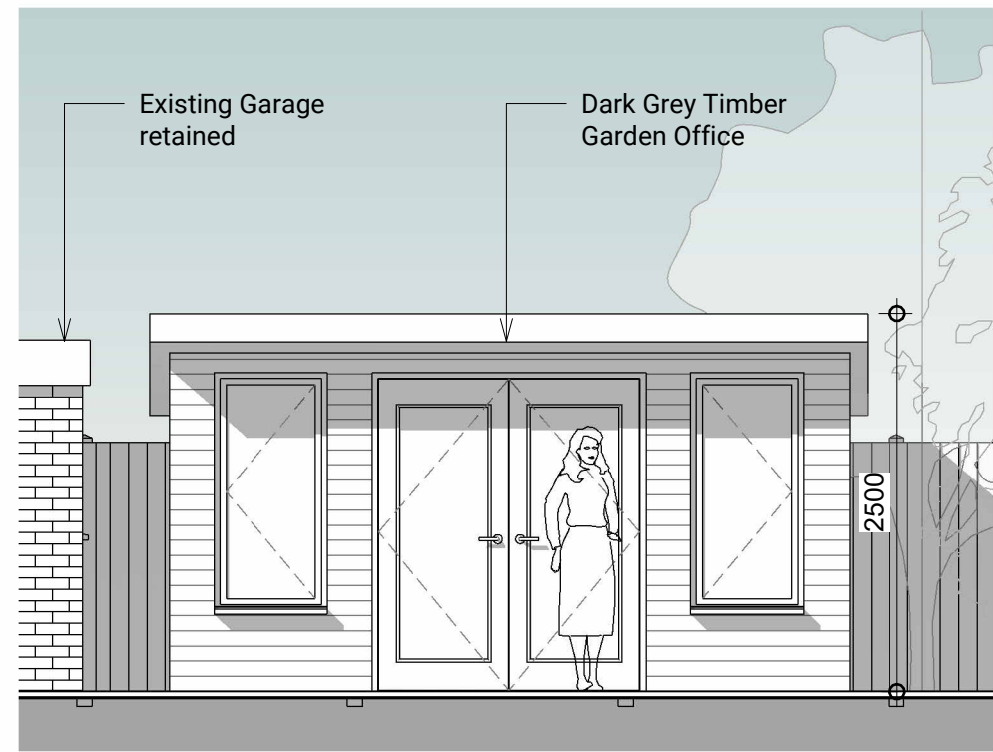


5 Garden Office - Front Elevation
1 : 50

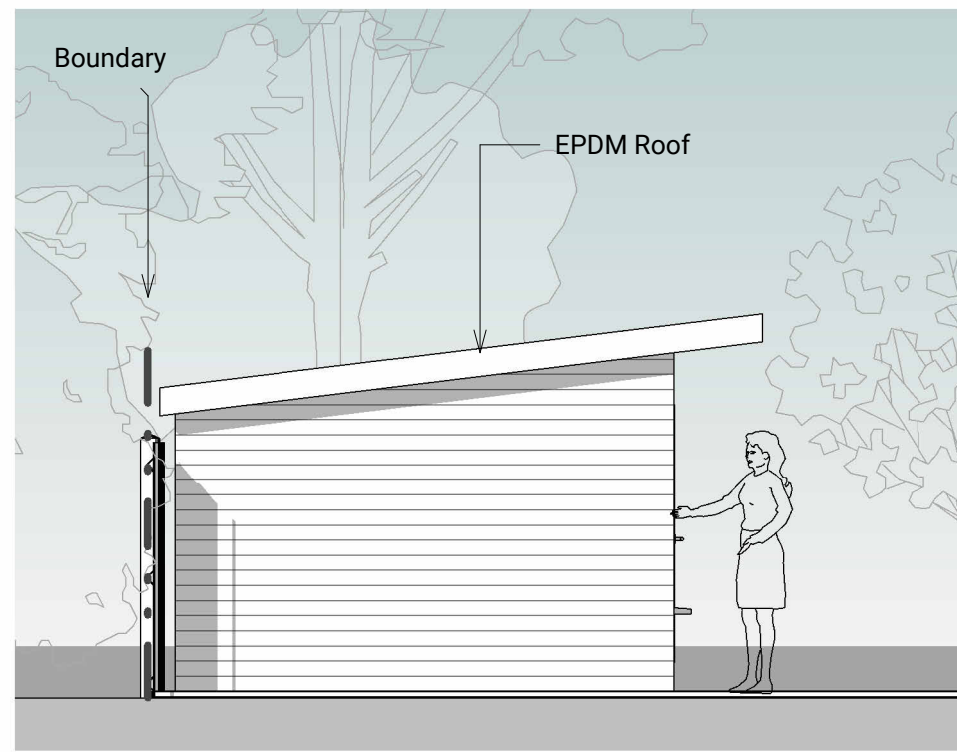

6 Garden Office - South Elevation
1 : 50

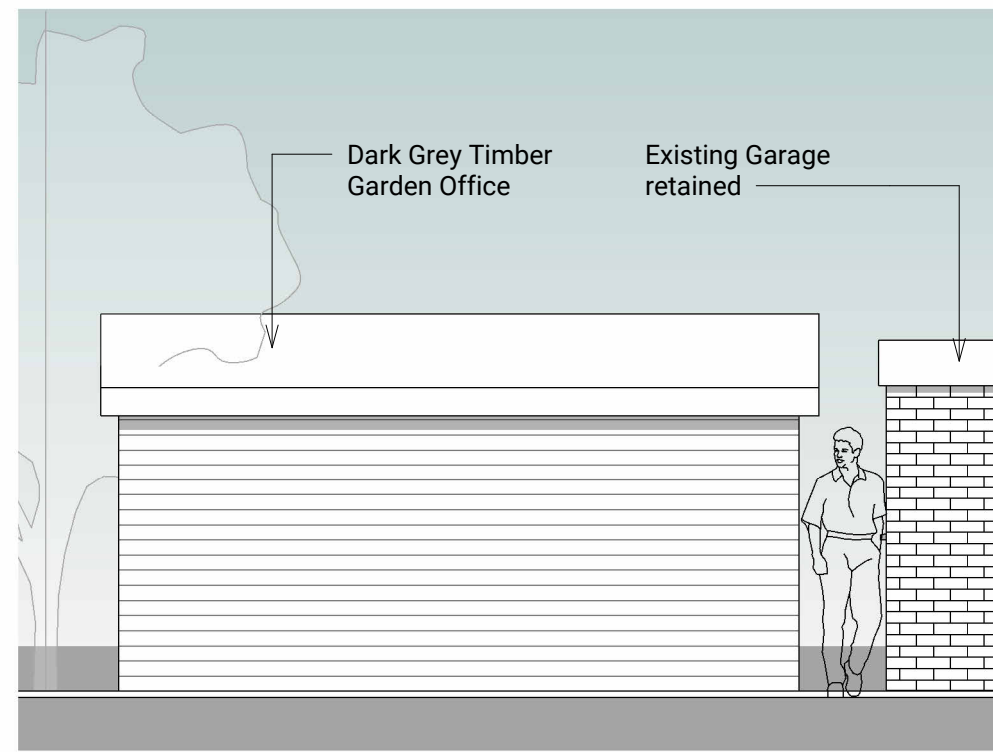


7 Garden Office - Rear Elevation
1 : 50

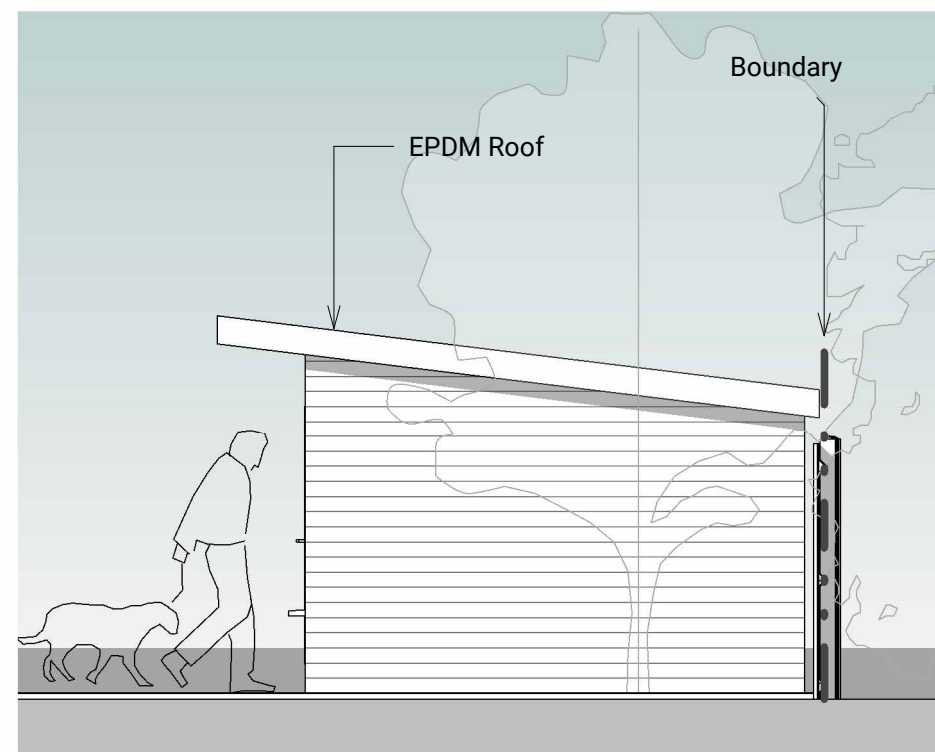


8 Garden Office - North Elevation
1 : 50

PROPOSED FENCE
1.8m high

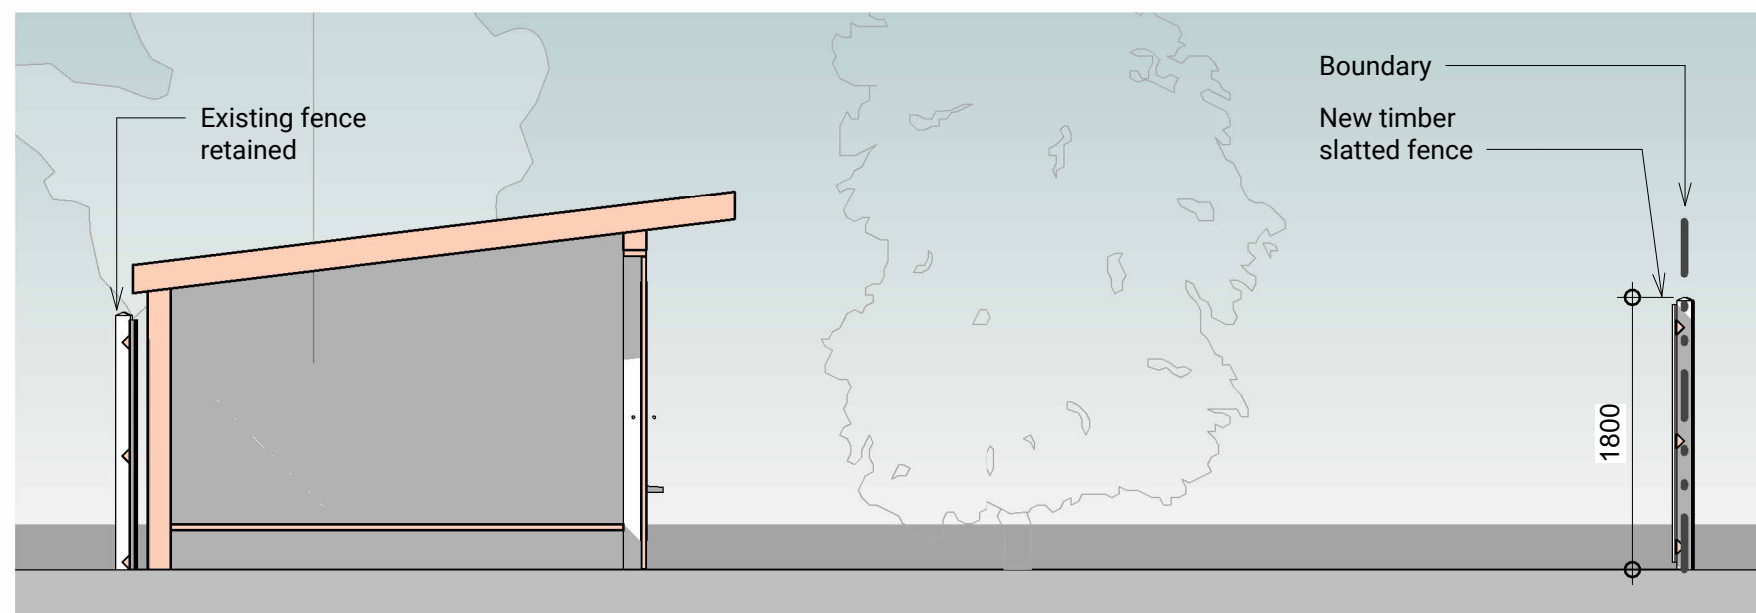

9 Fence - Side Elevation
1 : 50

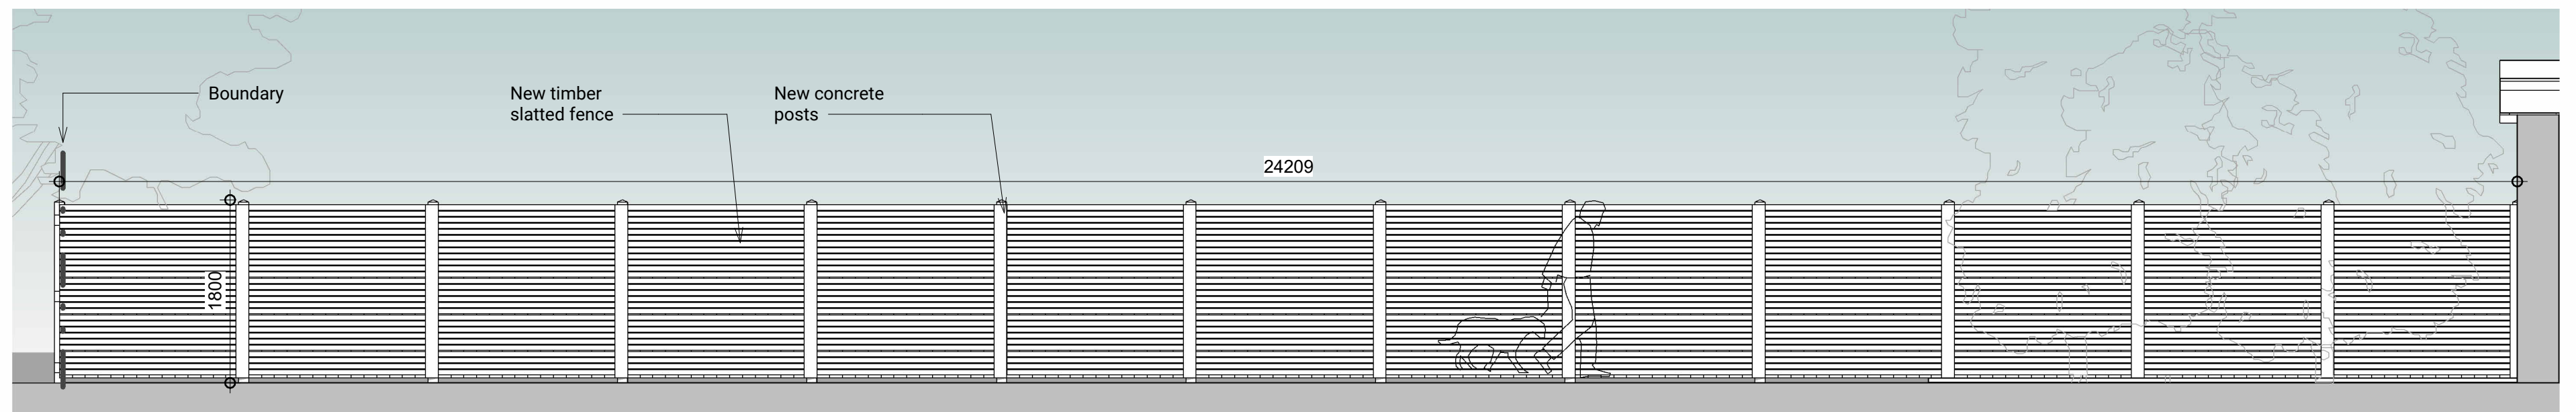

10 Fence - Front Elevation
1 : 50

Revision	Date	Initial
B	23-10-24	GB
A	15-04-24	GB

PLANNING

Scale at 1:50 in meters
0 2.5 4.5

CLIENT

Burns

Scale A1: 1 : 50

Date 31-07-2024

Drawn by : GB

Checked by : GB

TITLE

Remodel at 13 Corinthian Road
Chandlers Ford, SO53 2BA
Proposed Garden Buildings Drawings

Drawing No: GB-000-205

Revision: B

The Old Post Office, Station Road
Wickham, PO17 5JA
T: 01293 632405
e: office@axismail.co.uk
w: axisarchitecture.co.uk

