




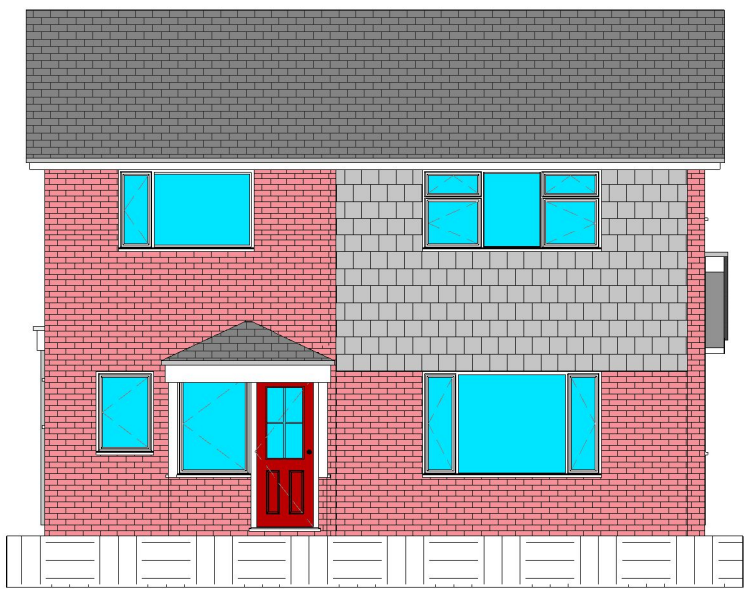


1 Proposed Front Elevation
1 : 100

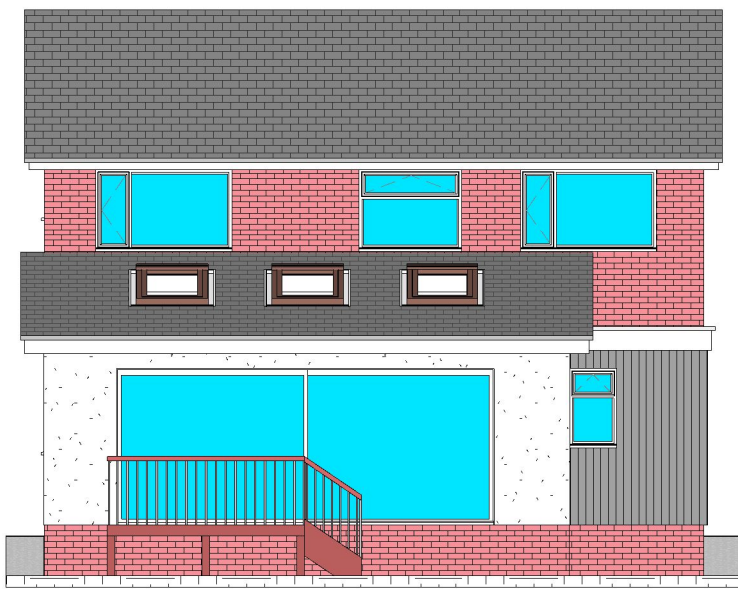


2 Proposed Rear Elevation
1 : 100

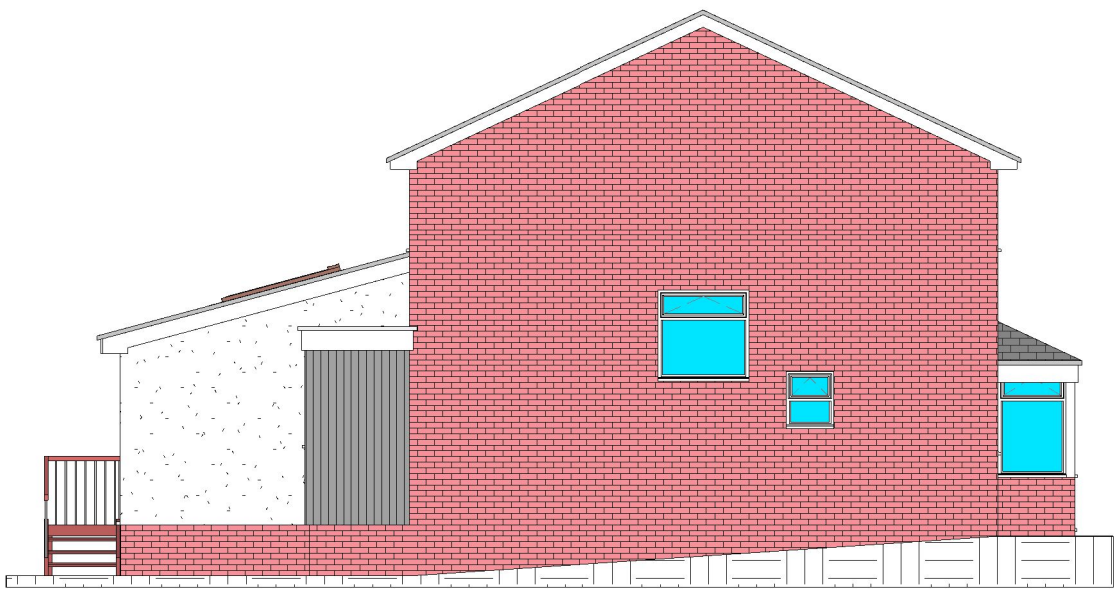


3 Proposed Side (Left) Elevation
1 : 100

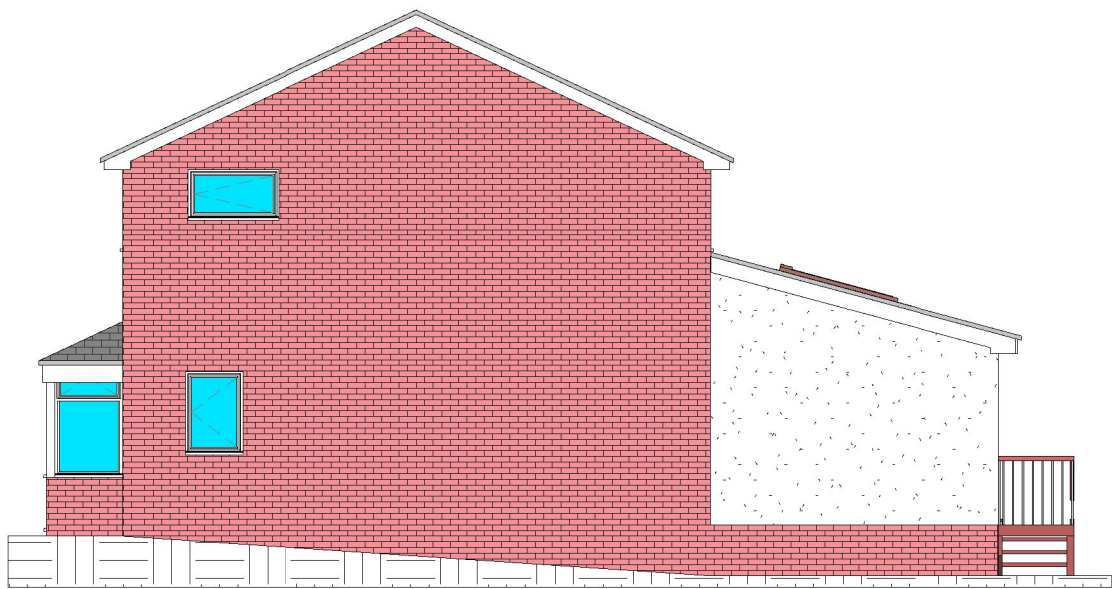


4 Proposed Side (Right) Elevation
1 : 100

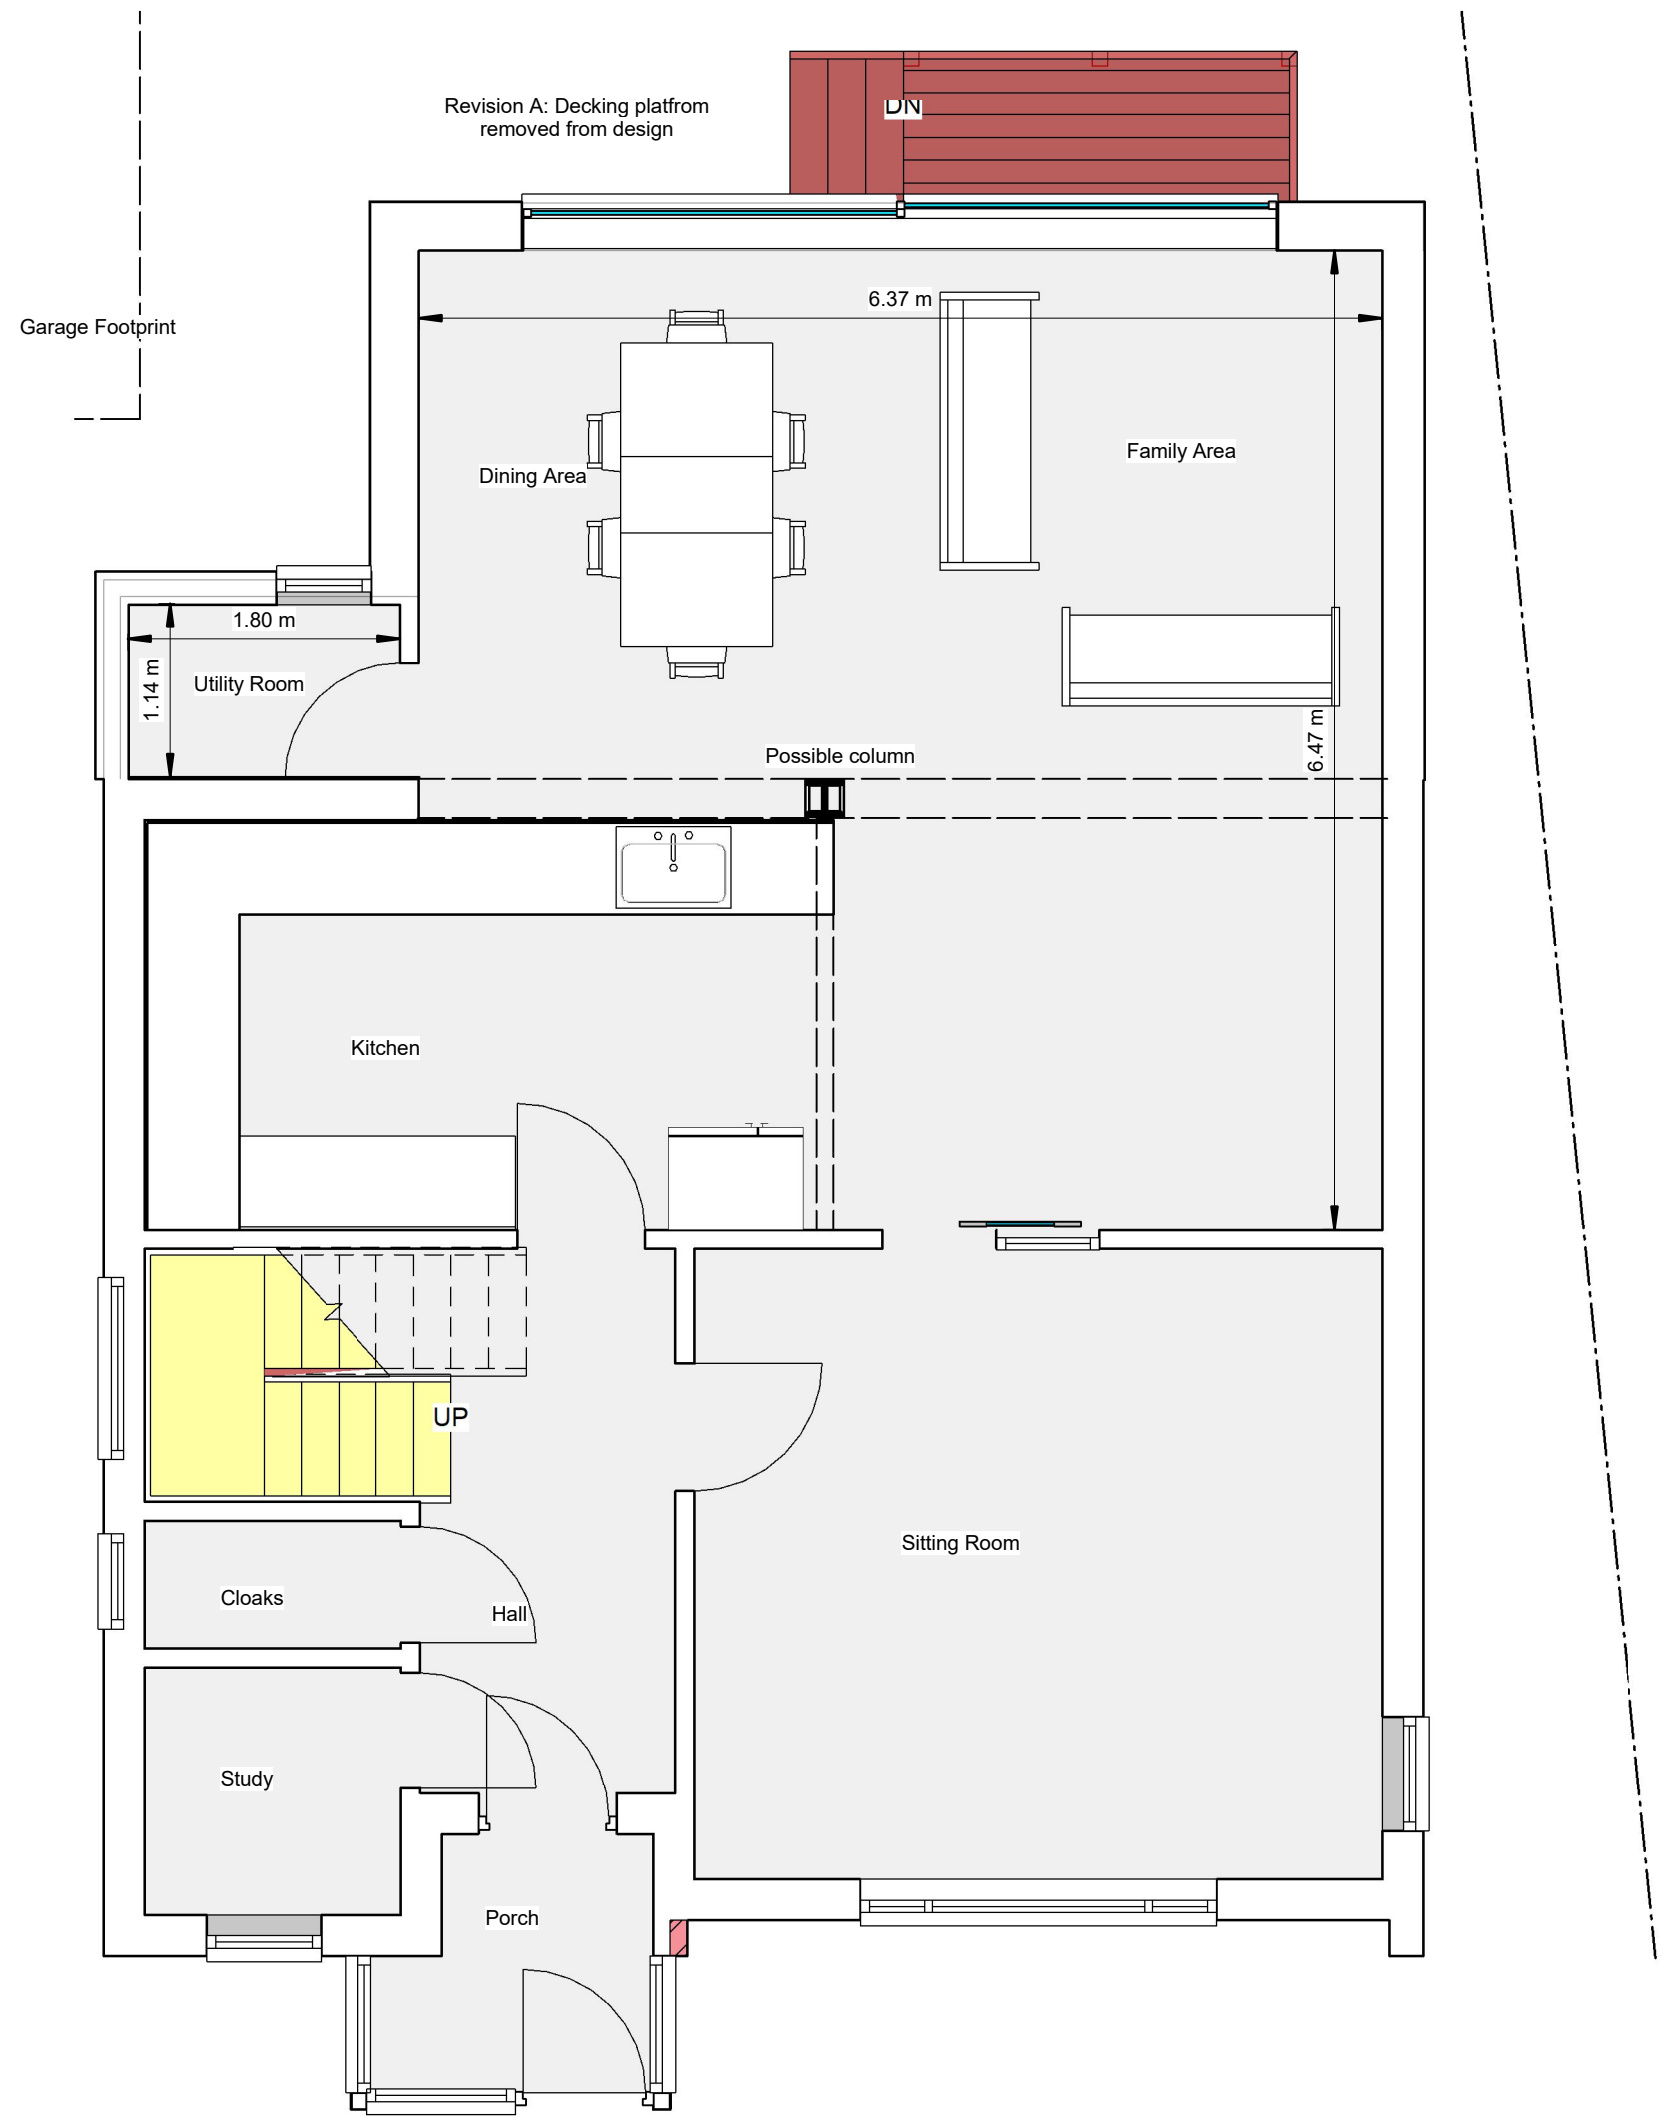


5 Proposed Ground Floor Plan
1 : 50

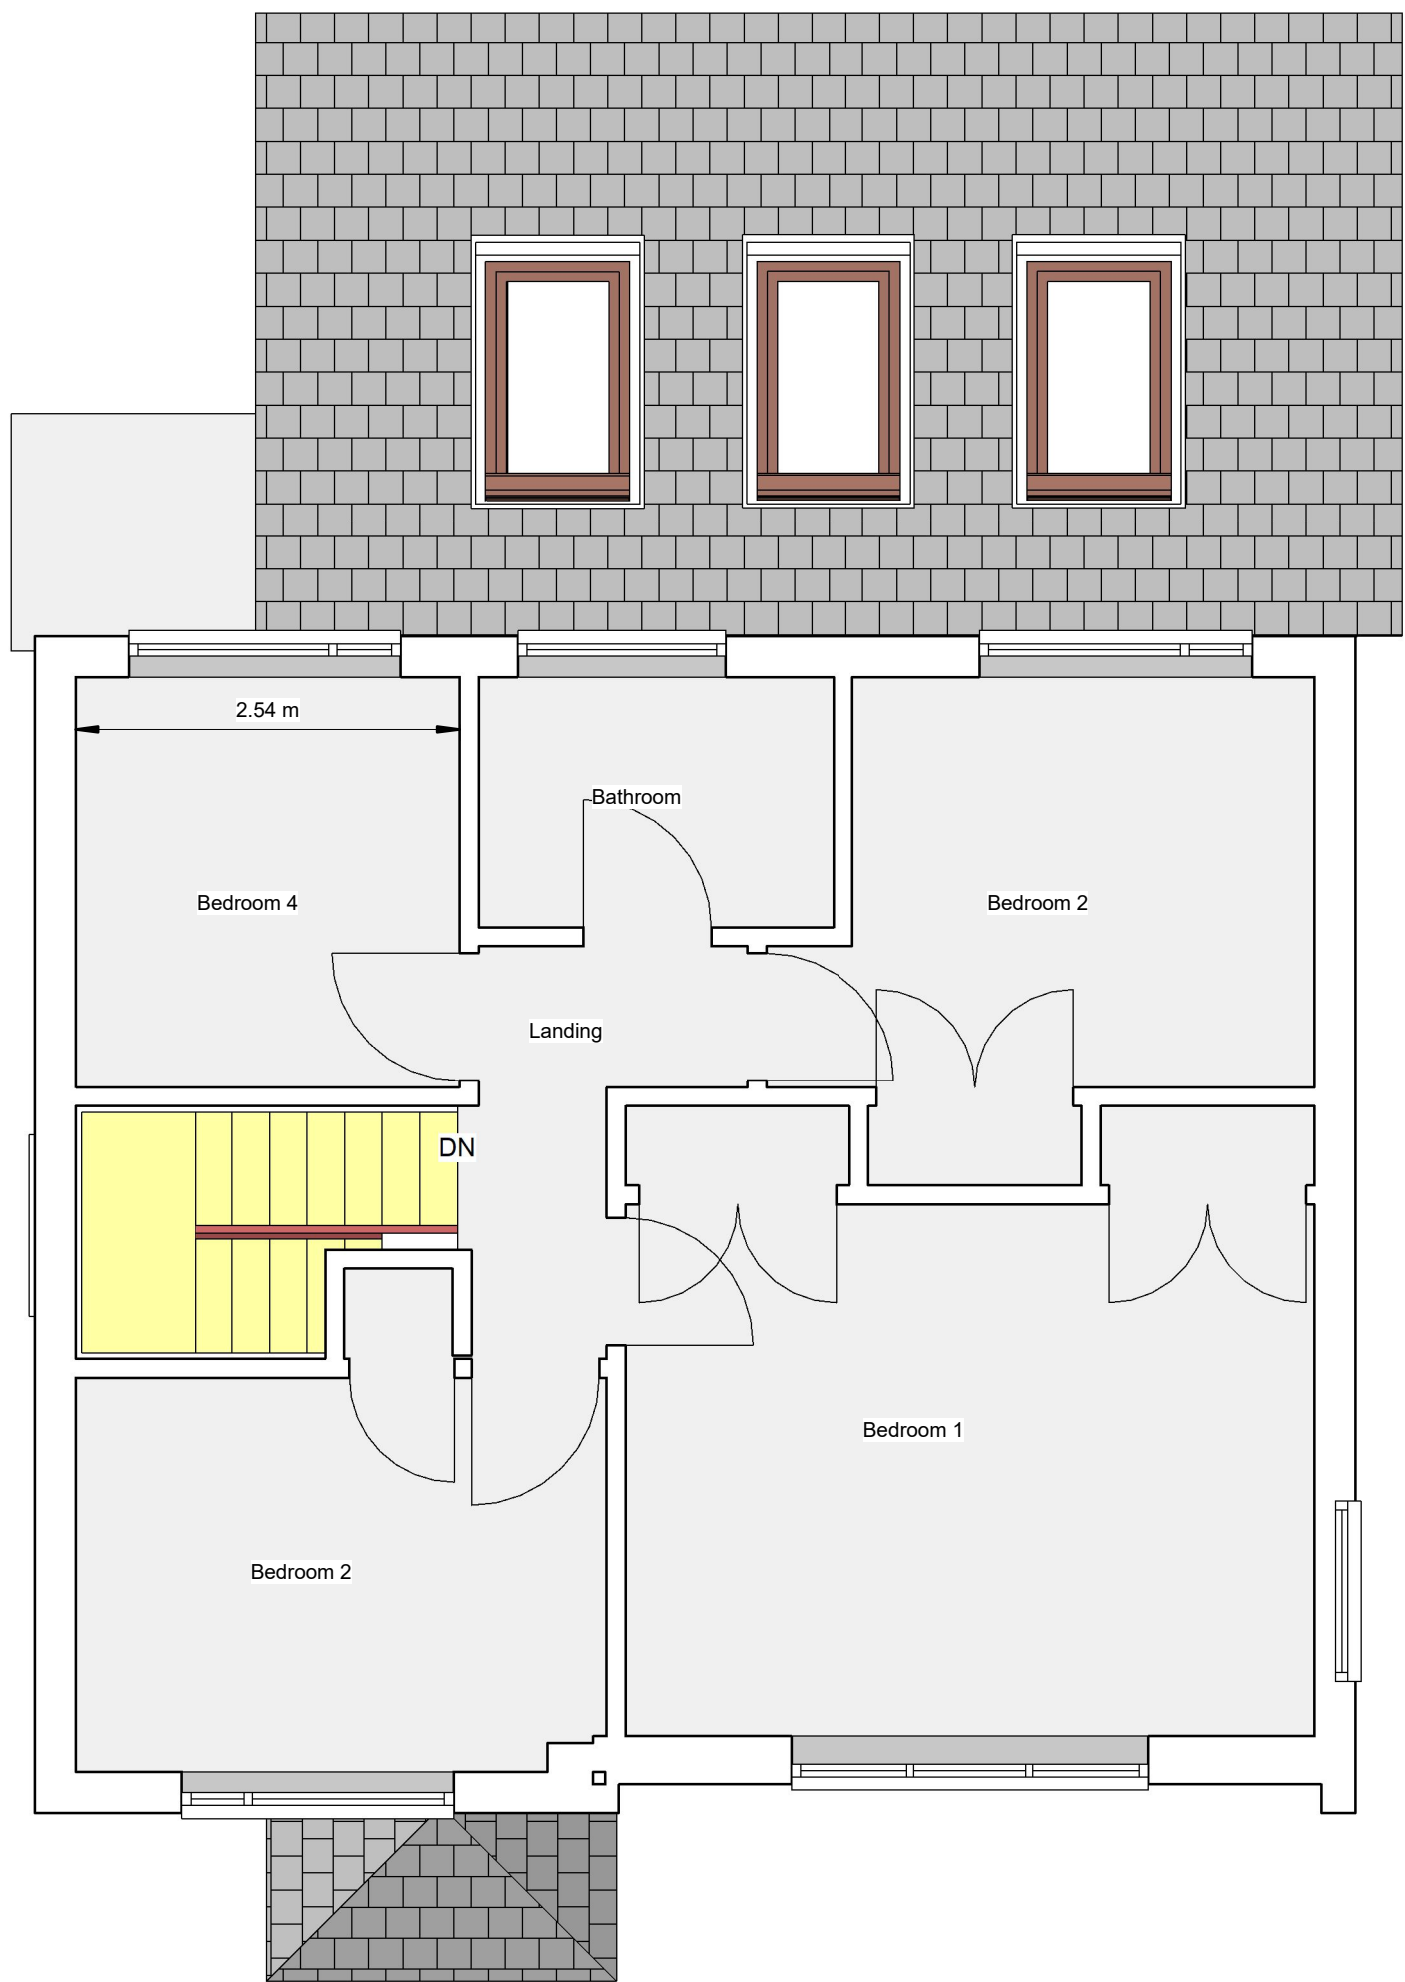


6 Proposed First Floor Plan
1 : 50

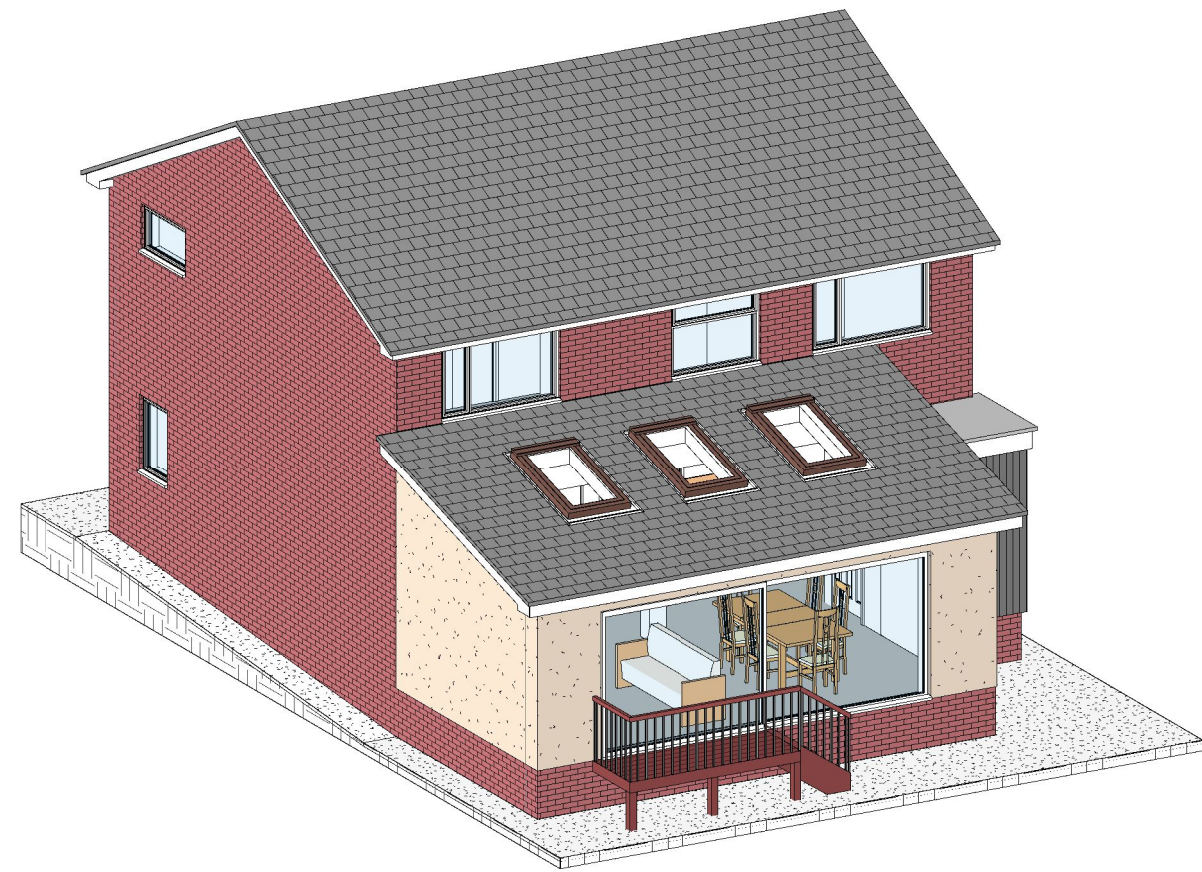

7 3D Rear View 1

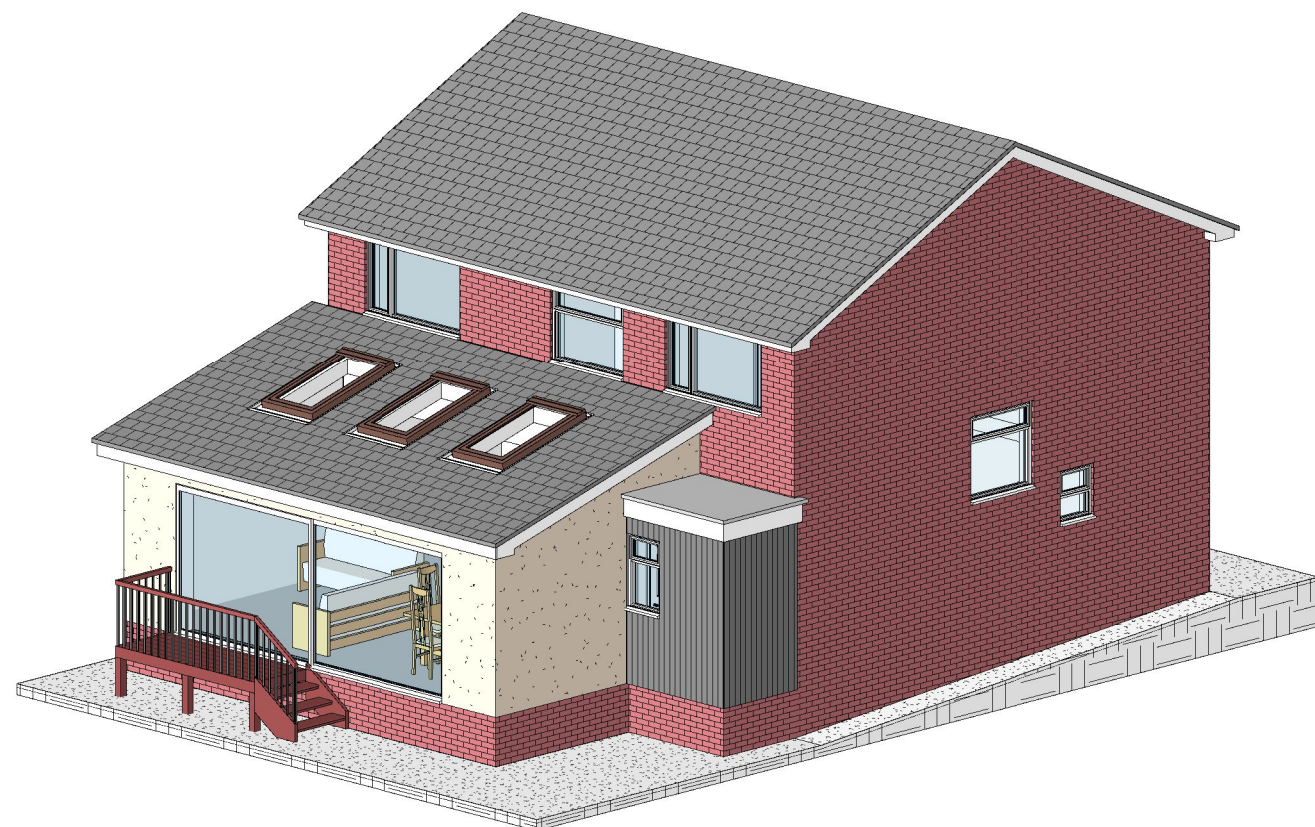

8 3D Rear View 2

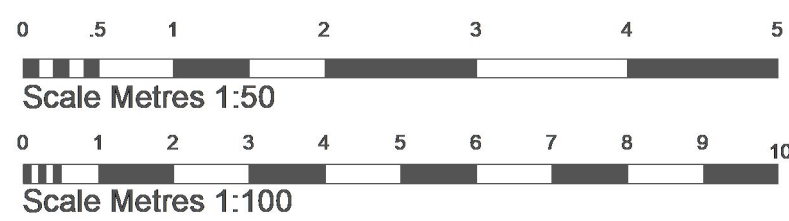

Proposed Works

Single storey rear extension and changes to existing rear porch to create utility room.
Masonry walls on extension, face brickwork to match the existing.
Rendered masonry over DPC.
Timber frame wall to porch clad with grey vertical cladding
Tiled, pitched roof over the extension and flat roof over utility room.
White UPVC windows and doors.

Revision A 18/10/24 Decking platform removed.

Drawings by:
unsted design

3D Computer Aided
Architectural Design

Unsted Design
Ltd
16 Hazel Close,
Chandlers Ford
Eastleigh
SO53 5RF
Tel: 02380274720
Fax: 02380274720
Email: info@UnstedDesign.co.uk
Web Site www.UnstedDesign.co.uk
Company Number 8013235

Utilities/Highways/Environment: It is the responsibility of the client or their contractor to liaise with the Utility providers, Highway Authorities and Environment Agency to ensure that all approvals are in place unless Unsted Design have been given written instructions to act on your behalf.

Copyright: The copyright for this drawing remains the property of Unsted Design. It cannot be copied, altered or reproduced in any form without the consent of Unsted Design. It cannot be passed to a third party without the written consent of Unsted Design.

Dimensions: All dimensions to be checked on site prior to the commencement of any work. Do not scale from this drawing for construction purposes.

Party Wall Agreements: It is the sole responsibility of the building owner or their contractor to draw up any agreements or notices required to comply with the Party Wall Act. This drawing does not guarantee the position of the boundary.

Client: MR AND MRS SULI
Project Address: 21 CARLYN DRIVE
CHANDLERS FORD
EASTLEIGH
SO53 2DJ

Drawing Contents: PROPOSED FLOOR PLANS, ELEVATIONS AND 3D VIEWS (OPTION 2)

Purpose: PLANNING APPLICATION
Scale: 1:50 1:100
Date: 12/08/2024

Drawn by: MKU

003 SULI PR1589 A1