


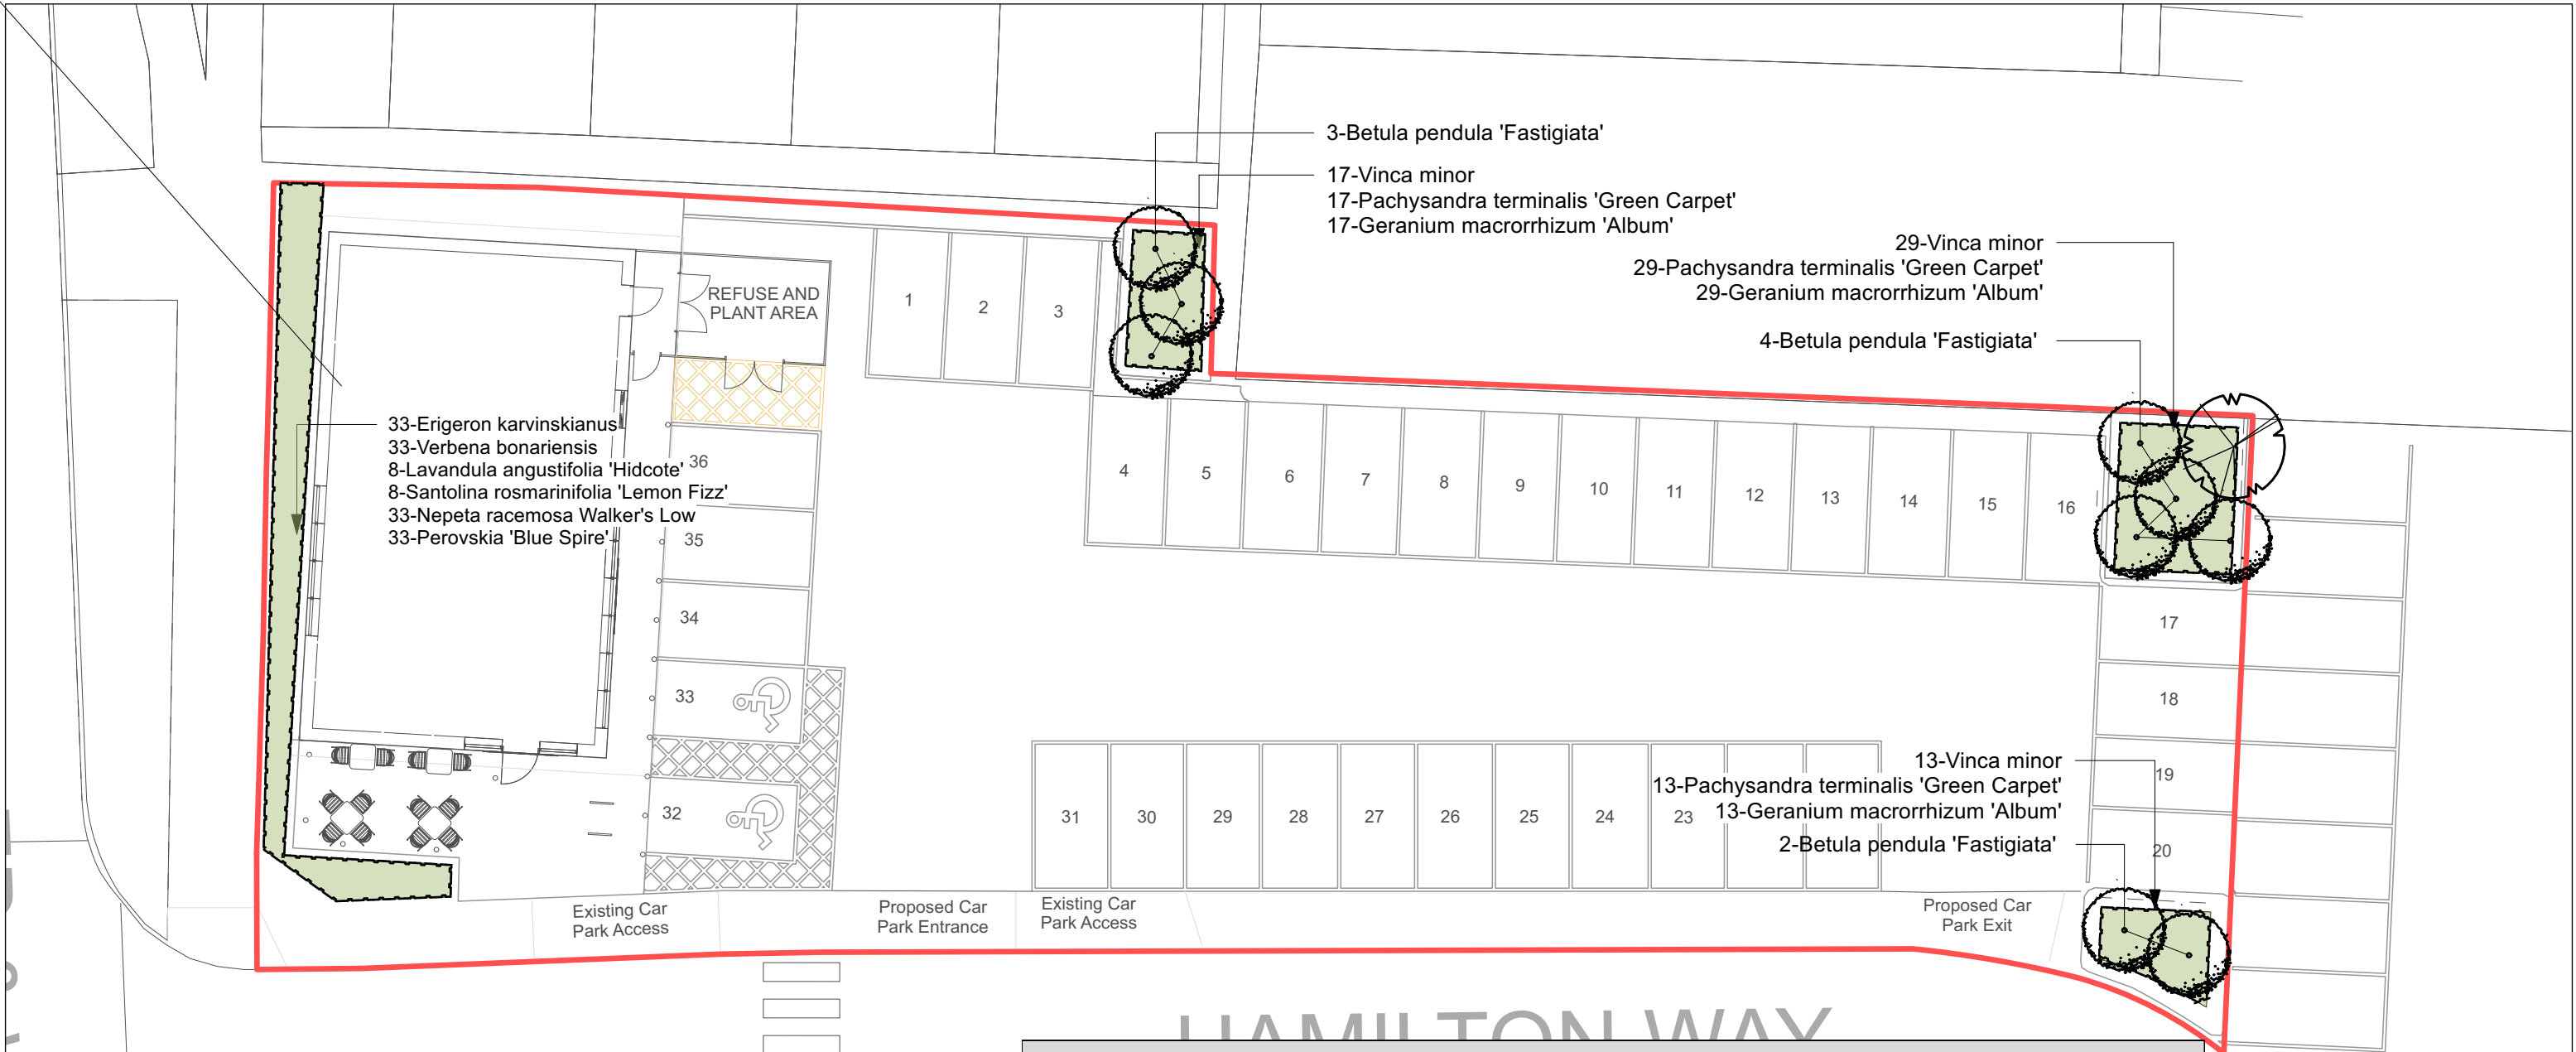

Legend

- Existing trees to be retained.
- Proposed tree planting
- Proposed ornamental planting

NOTES

- 1.0 Do not scale from this drawing.
- 2.0 All dimensions to be checked and verified on site.
- 3.0 This drawing is to be read in conjunction with all other Plantology drawings. Refer to drawing issue sheet for full list of drawings.
- 4.0 Drawing based on Architectre Design Ltd Proposed Block Plan 39.140/02.1 Rev 03

Plant Schedule

| Herbaceous                            |        |       |      |      |      |     |
|---------------------------------------|--------|-------|------|------|------|-----|
| Name                                  | Height | Girth | Root | Cntr | Ctrs | Qty |
| Erigeron karvinskianus                |        |       | C    | 2L   | 400  | 33  |
| Geranium macrorrhizum 'Album'         |        |       | C    | 2L   | 450  | 59  |
| Nepeta racemosa Walker's Low          |        |       | C    | 2L   | 400  | 33  |
| Pachysandra terminalis 'Green Carpet' |        |       | C    | 2L   | 450  | 59  |
| Perovskia 'Blue Spire'                |        |       | C    | 2L   | 400  | 33  |
| Santolina rosmarinifolia 'Lemon Fizz' |        |       | C    | 2L   | 600  | 8   |
| Verbena bonariensis                   |        |       | C    | 2L   | 400  | 33  |
| Vinca minor                           |        |       | C    | 2L   | 450  | 59  |

| Shrubs                           |         |       |      |      |      |     |
|----------------------------------|---------|-------|------|------|------|-----|
| Name                             | Height  | Girth | Root | Cntr | Ctrs | Qty |
| Lavandula angustifolia 'Hidcote' | 10-20cm |       | C    | 2L   | 600  | 8   |

| Trees                       |           |         |      |         |      |     |
|-----------------------------|-----------|---------|------|---------|------|-----|
| Name                        | Height    | Girth   | Root | Cntr    | Ctrs | Qty |
| Betula pendula 'Fastigiata' | 250-300cm | 14-16cm | C    | 10-12cm |      | 9   |


|        |                   |                                                                       |        |
|--------|-------------------|-----------------------------------------------------------------------|--------|
| Rev    | Date              | Revision Details                                                      | Author |
| P04    | 07/10/2024        | Proposed Site Plan updated to SP reflect current                      |        |
| P03    | 02/10/2024        | Planting Plan updated following SP amendments to architects site plan |        |
| P02    | 26/09/2024        | Update Planting Plan to meet HH BNG requirements                      |        |
| Status | Purpose for Issue |                                                                       |        |
| S0     | FOR INFORMATION   |                                                                       |        |

PLANTOLOGY

Landscape Design

|                         |                                                 |      |          |
|-------------------------|-------------------------------------------------|------|----------|
| Client                  | Savills                                         |      |          |
| Job                     | Starbucks, Hamilton Way, Hedge End, Southampton |      |          |
| Dwg Title               | Detailed Planting Plan                          |      |          |
| Scale                   | 1:200                                           | Size | A3       |
| Drawn                   | SP                                              | Date | Sept 24' |
| Drawing Number          | Revision                                        |      |          |
| PLANT202-ZZ-XX-DR-L-101 | P04                                             |      |          |

Detailed Planting Plan and Schedule 1:200 @ A3

 

The copyright of this drawing is vested in the Architect/ Designer and must not be copied or reproduced without his written consent. Figure dimensions only to be taken from this drawing. All contractors and/or specialists must visit the site and be responsible for taking and checking all dimensions relative to this work.