




key

 

proposed
new wall

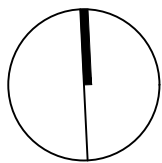


materials key:

 

1 brick to
match
existing






2 powdercoated
doors

 


3 pyramidal
roof
window



4 windows
to
match
existing

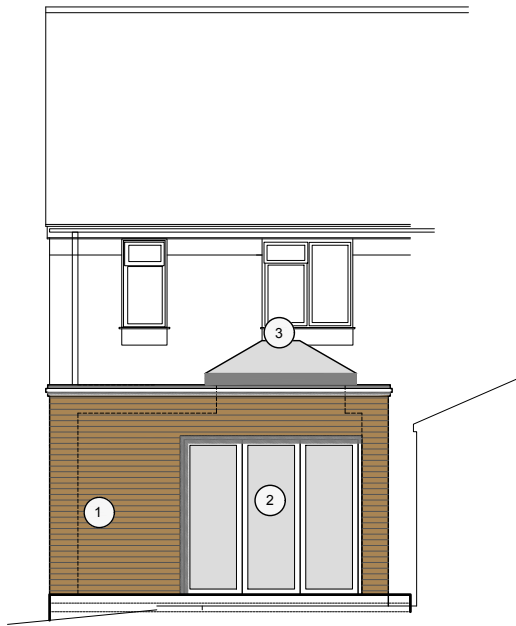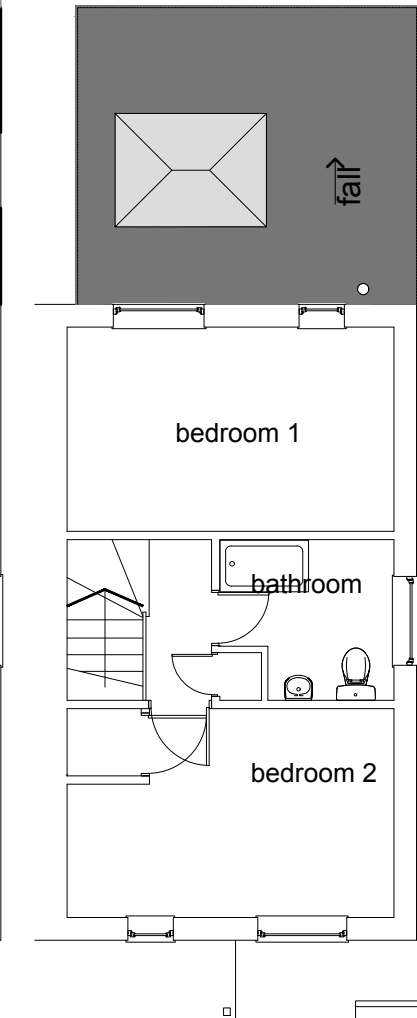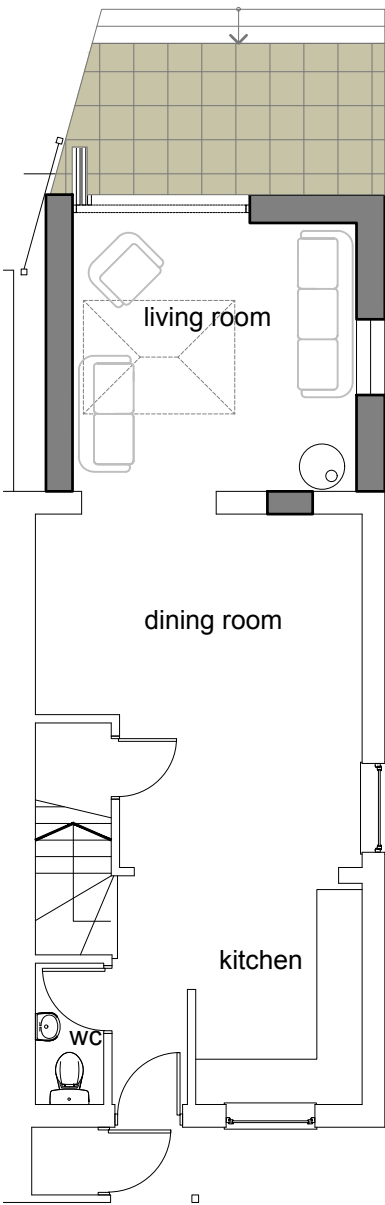


3 proposed north elevation
scale 1:100 @ A3

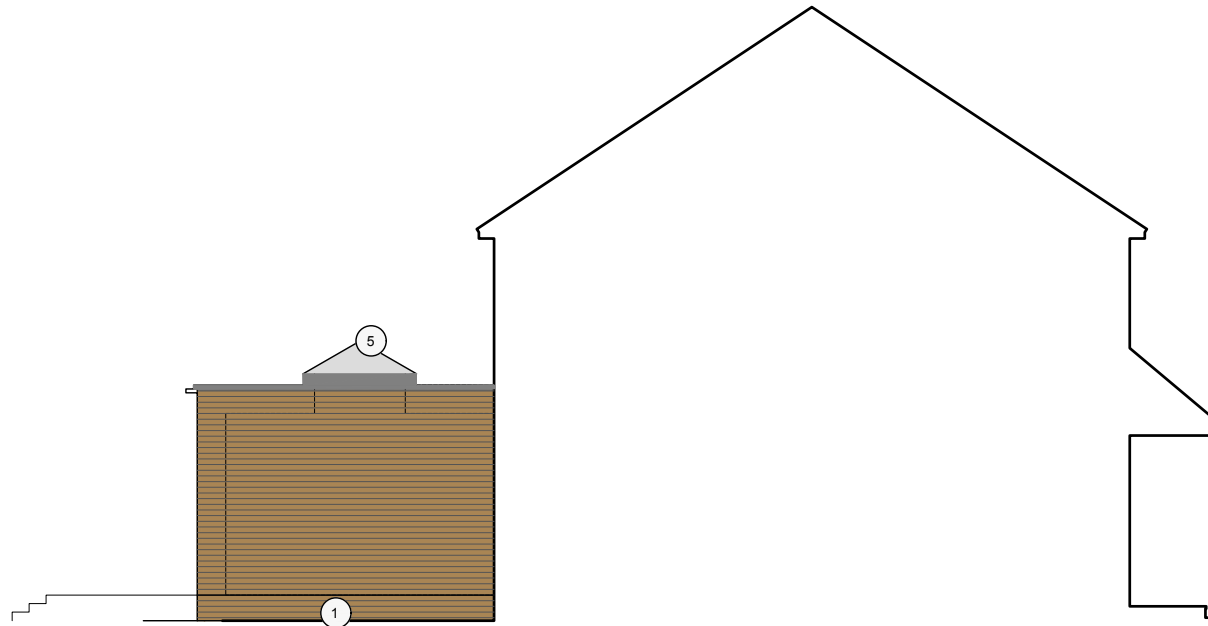

4 proposed west elevation
scale 1:100 @ A3



5 proposed east elevation
scale 1:100 @ A3

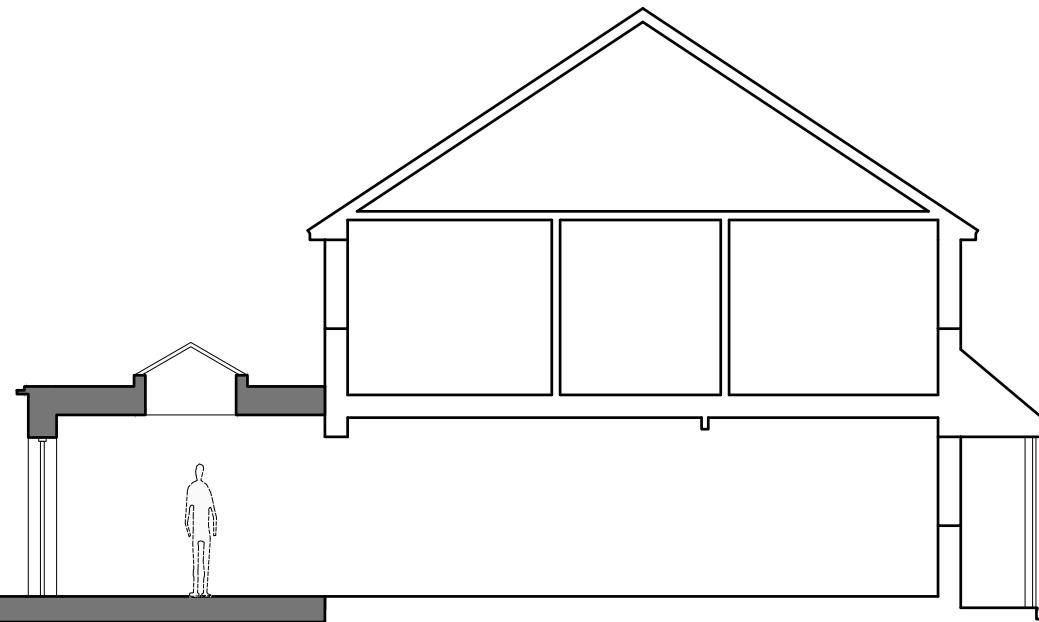

6 proposed section
scale 1:100 @ A3

preliminary


this drawing is
not for
construction
this drawing is
the property of
dwell design

revisions

a/04.04.2024/minor update
b/15.04.2024/all patio steps shown
c/21.10.2024/parapet omitted; material to match dwelling

scale bars

1:100

 

scale
1:100 @ A3

job name
10 larch way

date
april 24

job number
24015

drawing number
(pl)04

drawing name
proposed plans,
elevations and
section

status
preliminary

revision
c

dwell design
ltd