


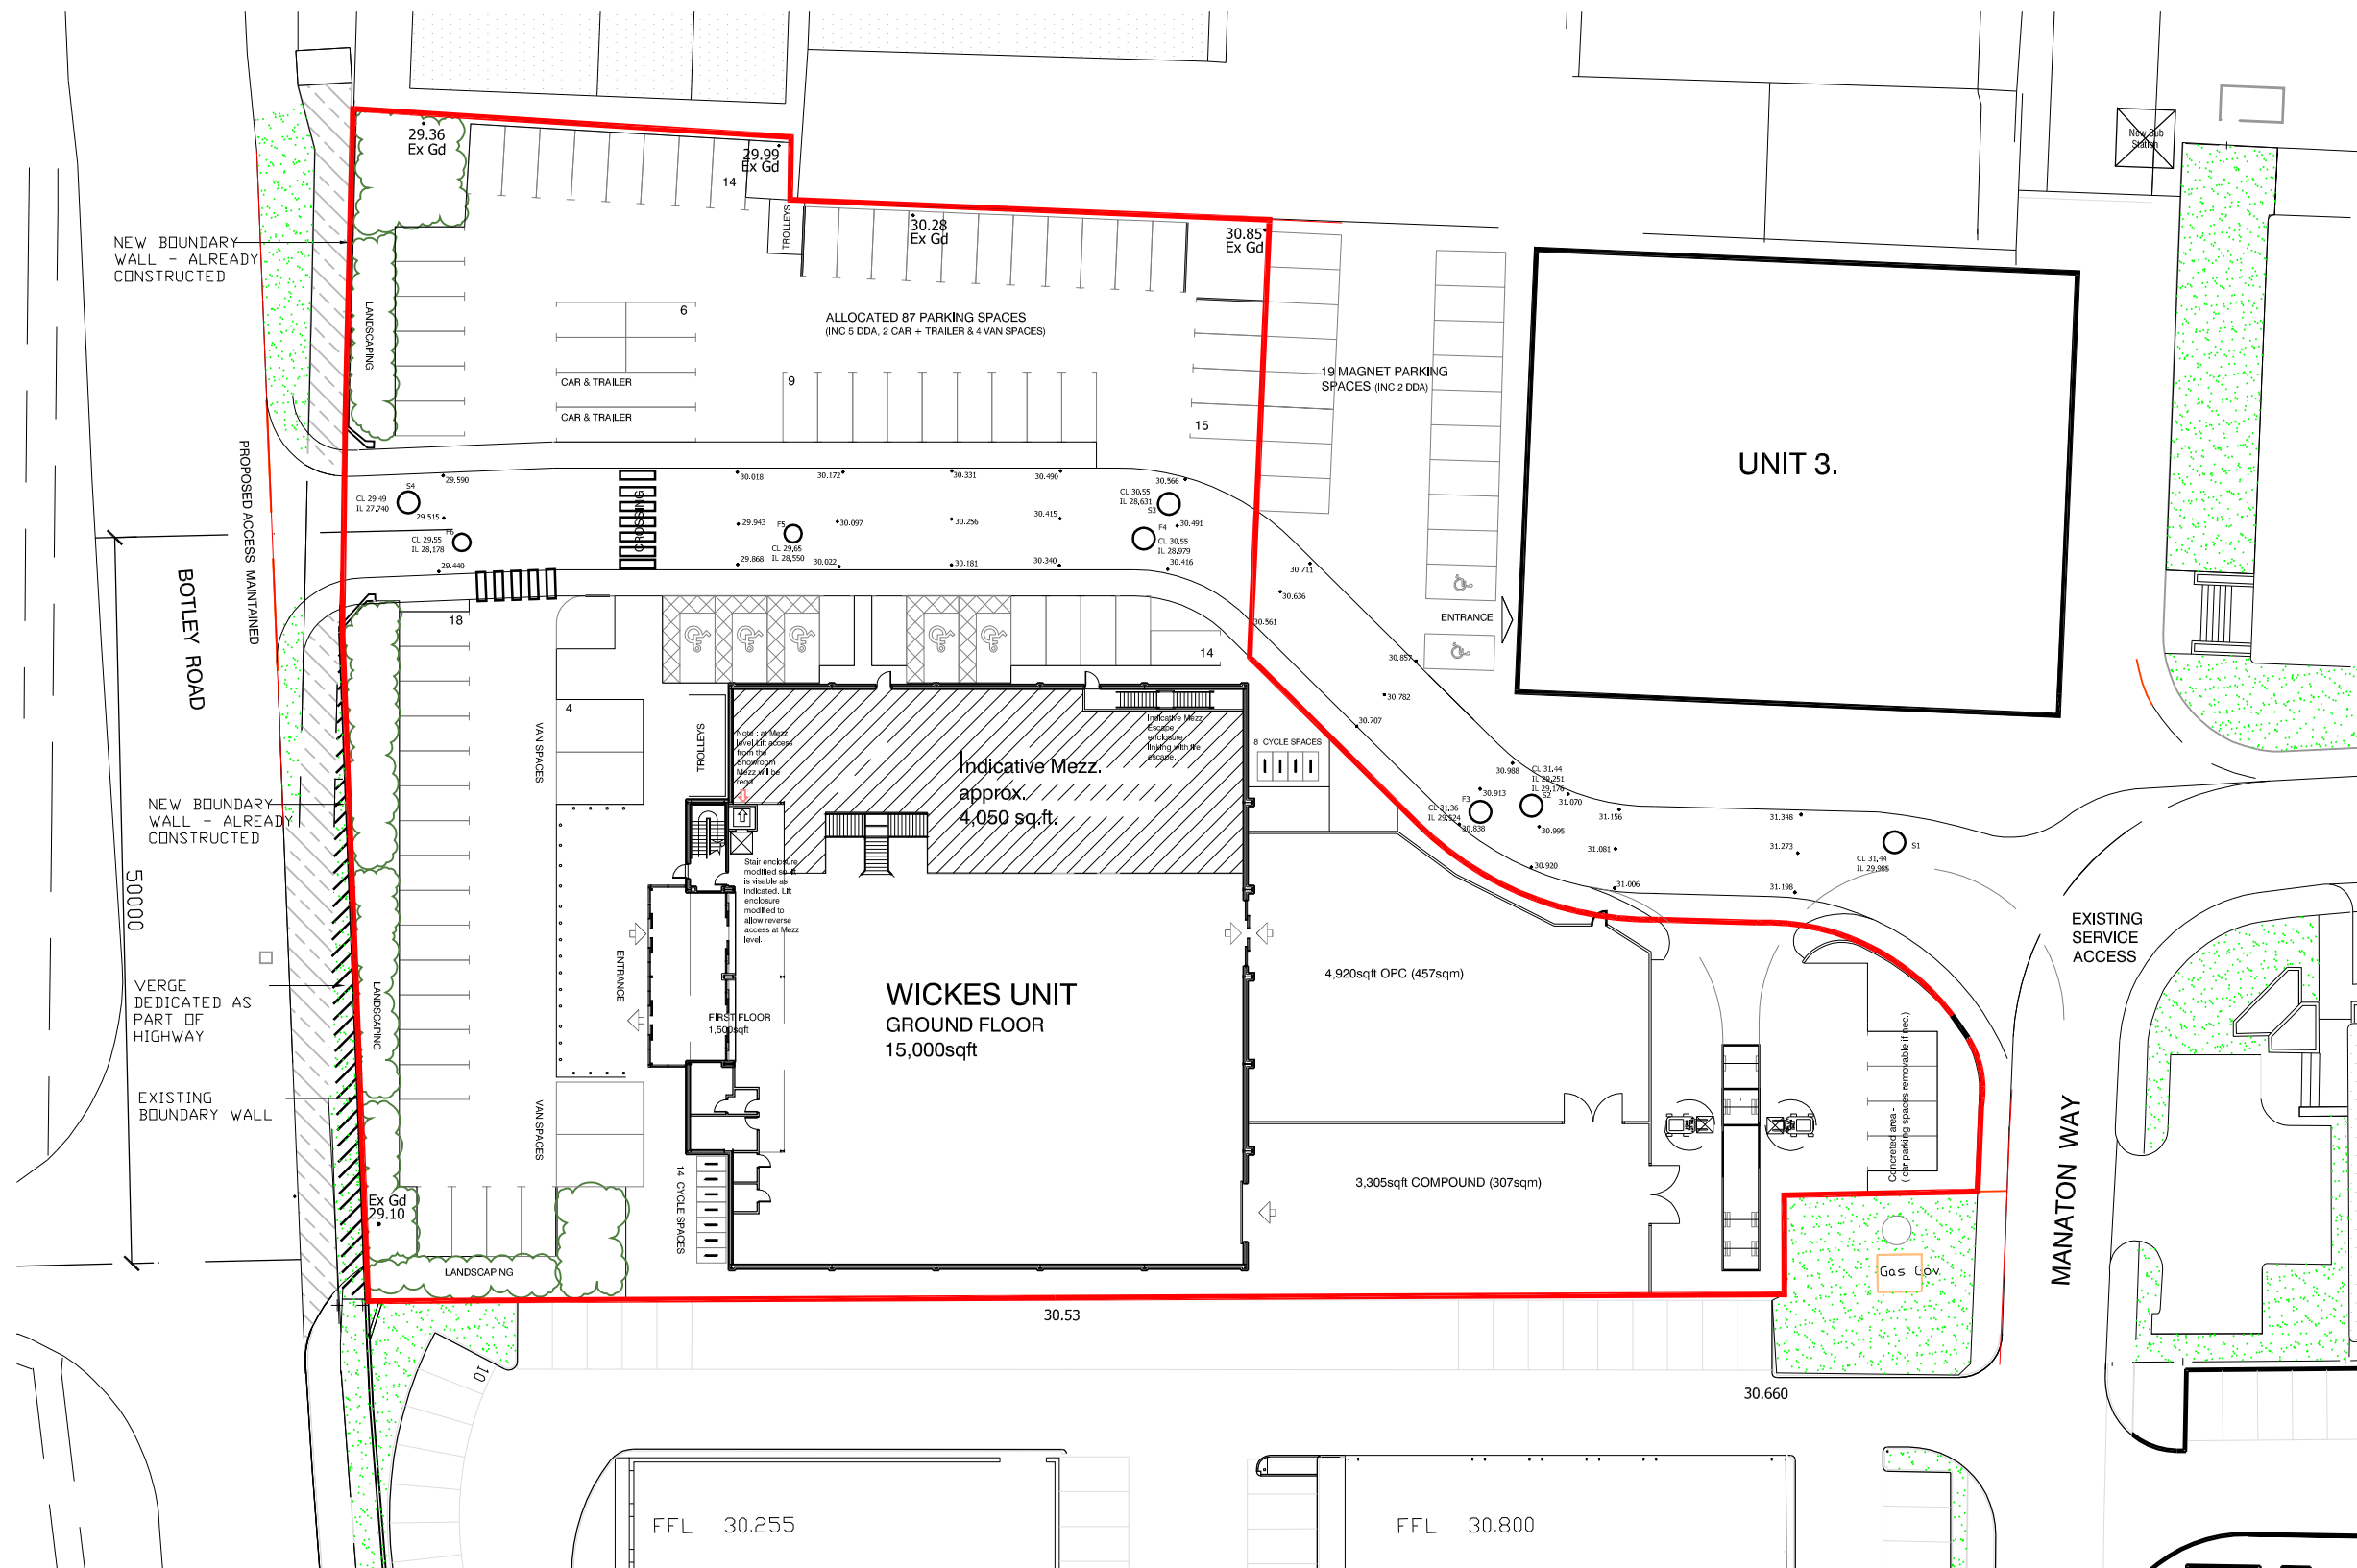

- D Amendments following Planning Officer response 26.02.13
- C Main entrance enclosure amended. Cycle provisions increased 15.01.13



Unit 1 (Wickes)
Hamilton Industrial Estate
Hedge End Southampton
SITE PLAN

job no. 141-710	dwg no. 101	rev. D
Scale 1:500 @A3	drawn by CB	
CAD File: V:\SOUTHAMPTON\HEDGEEND\SITE FWICKES PROPOSALS NOV 12\HCDL DRAWING		