


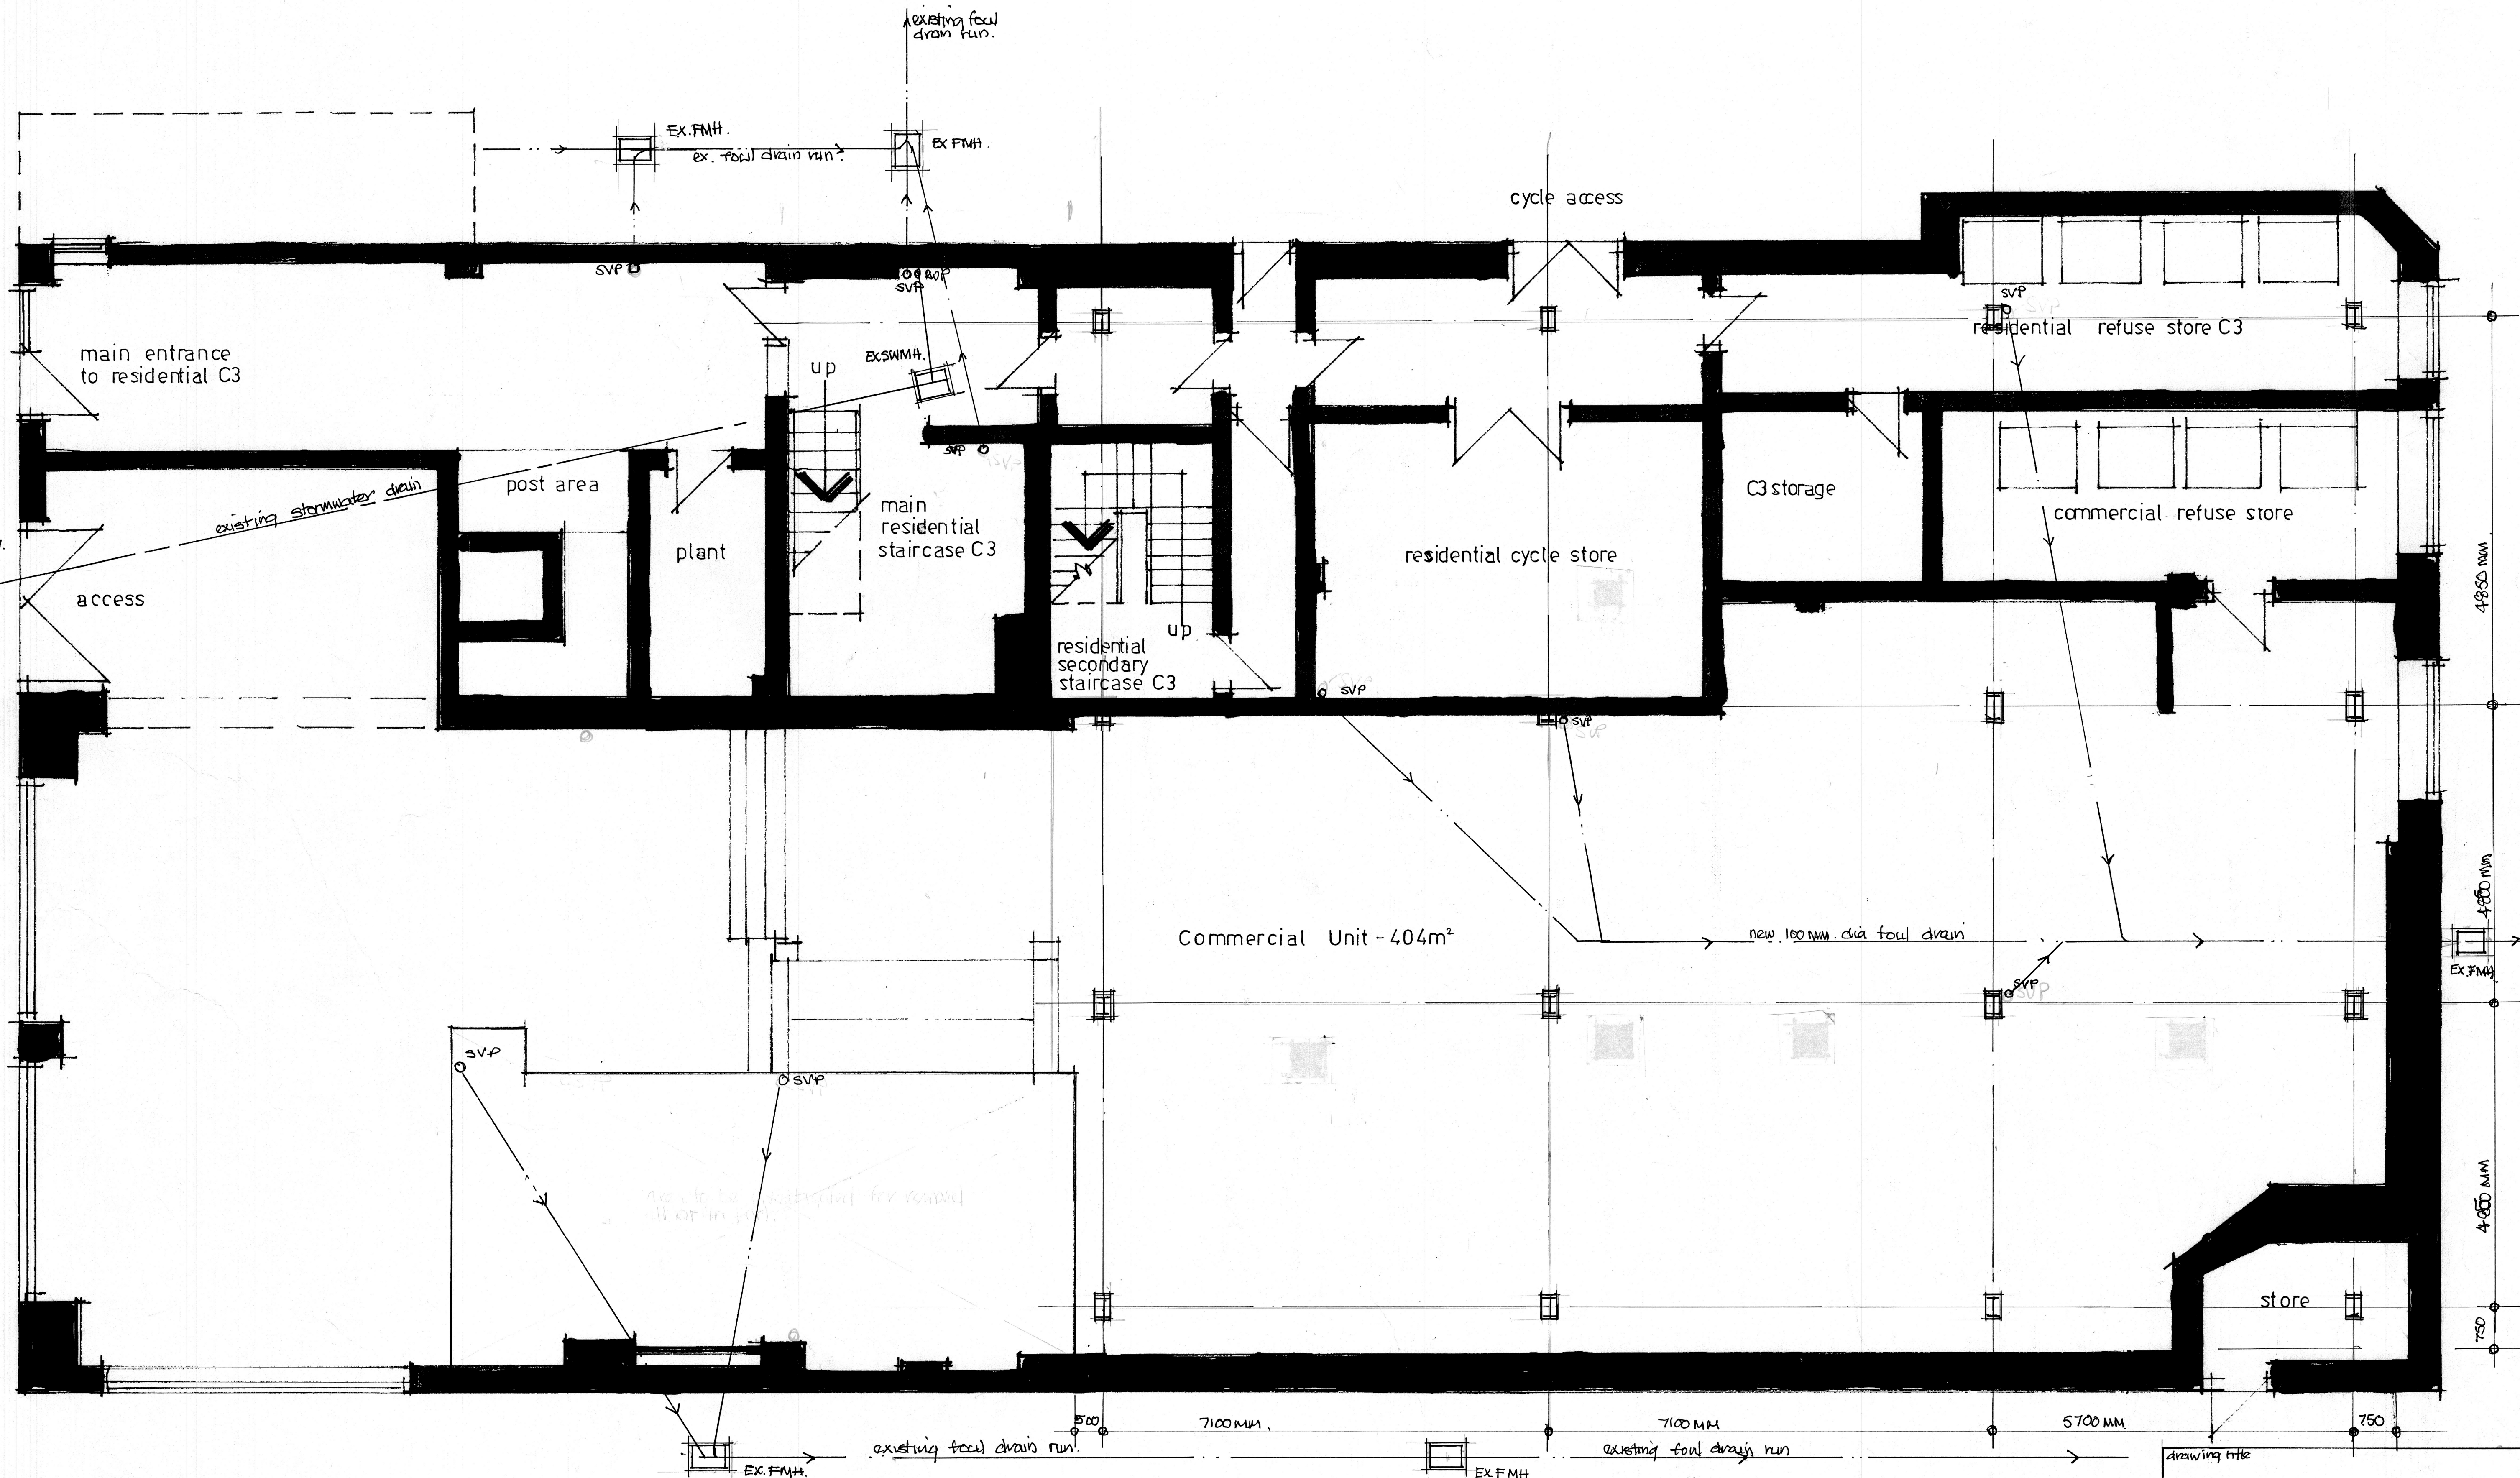

Groundfloor plan

drawing title
Groundfloor plan-Regal Buildings,
Market Street, Eastleigh, Hants SO 50 5PL

scale 1:50 @A1

date February 24

drawing n° RB 001.

2) stormwater drain added 17-3-24
3) foul drains added 24-8-24
4) steel columns added 22-3-24

drawn by David Widdows
rev. C