

General Notes


Scale from this drawing for planning purposes only.

Contractors are to check all dimensions on site prior to any contruction work beginning.

This drawing, and all others associated with it, remain the property of King Architecture & Design and are not to be reproduced or amended without the written consent of King Architecture & Design .

Unauthorised use for any purpose is prohibited.

All work undertaken in collaboration with this drawing is to be undertaken to conform to current building regulations and all current building legislation, if divergencies from statutory requirements are shown on the drawings then these should be reported to King Architecture & Design immediately.

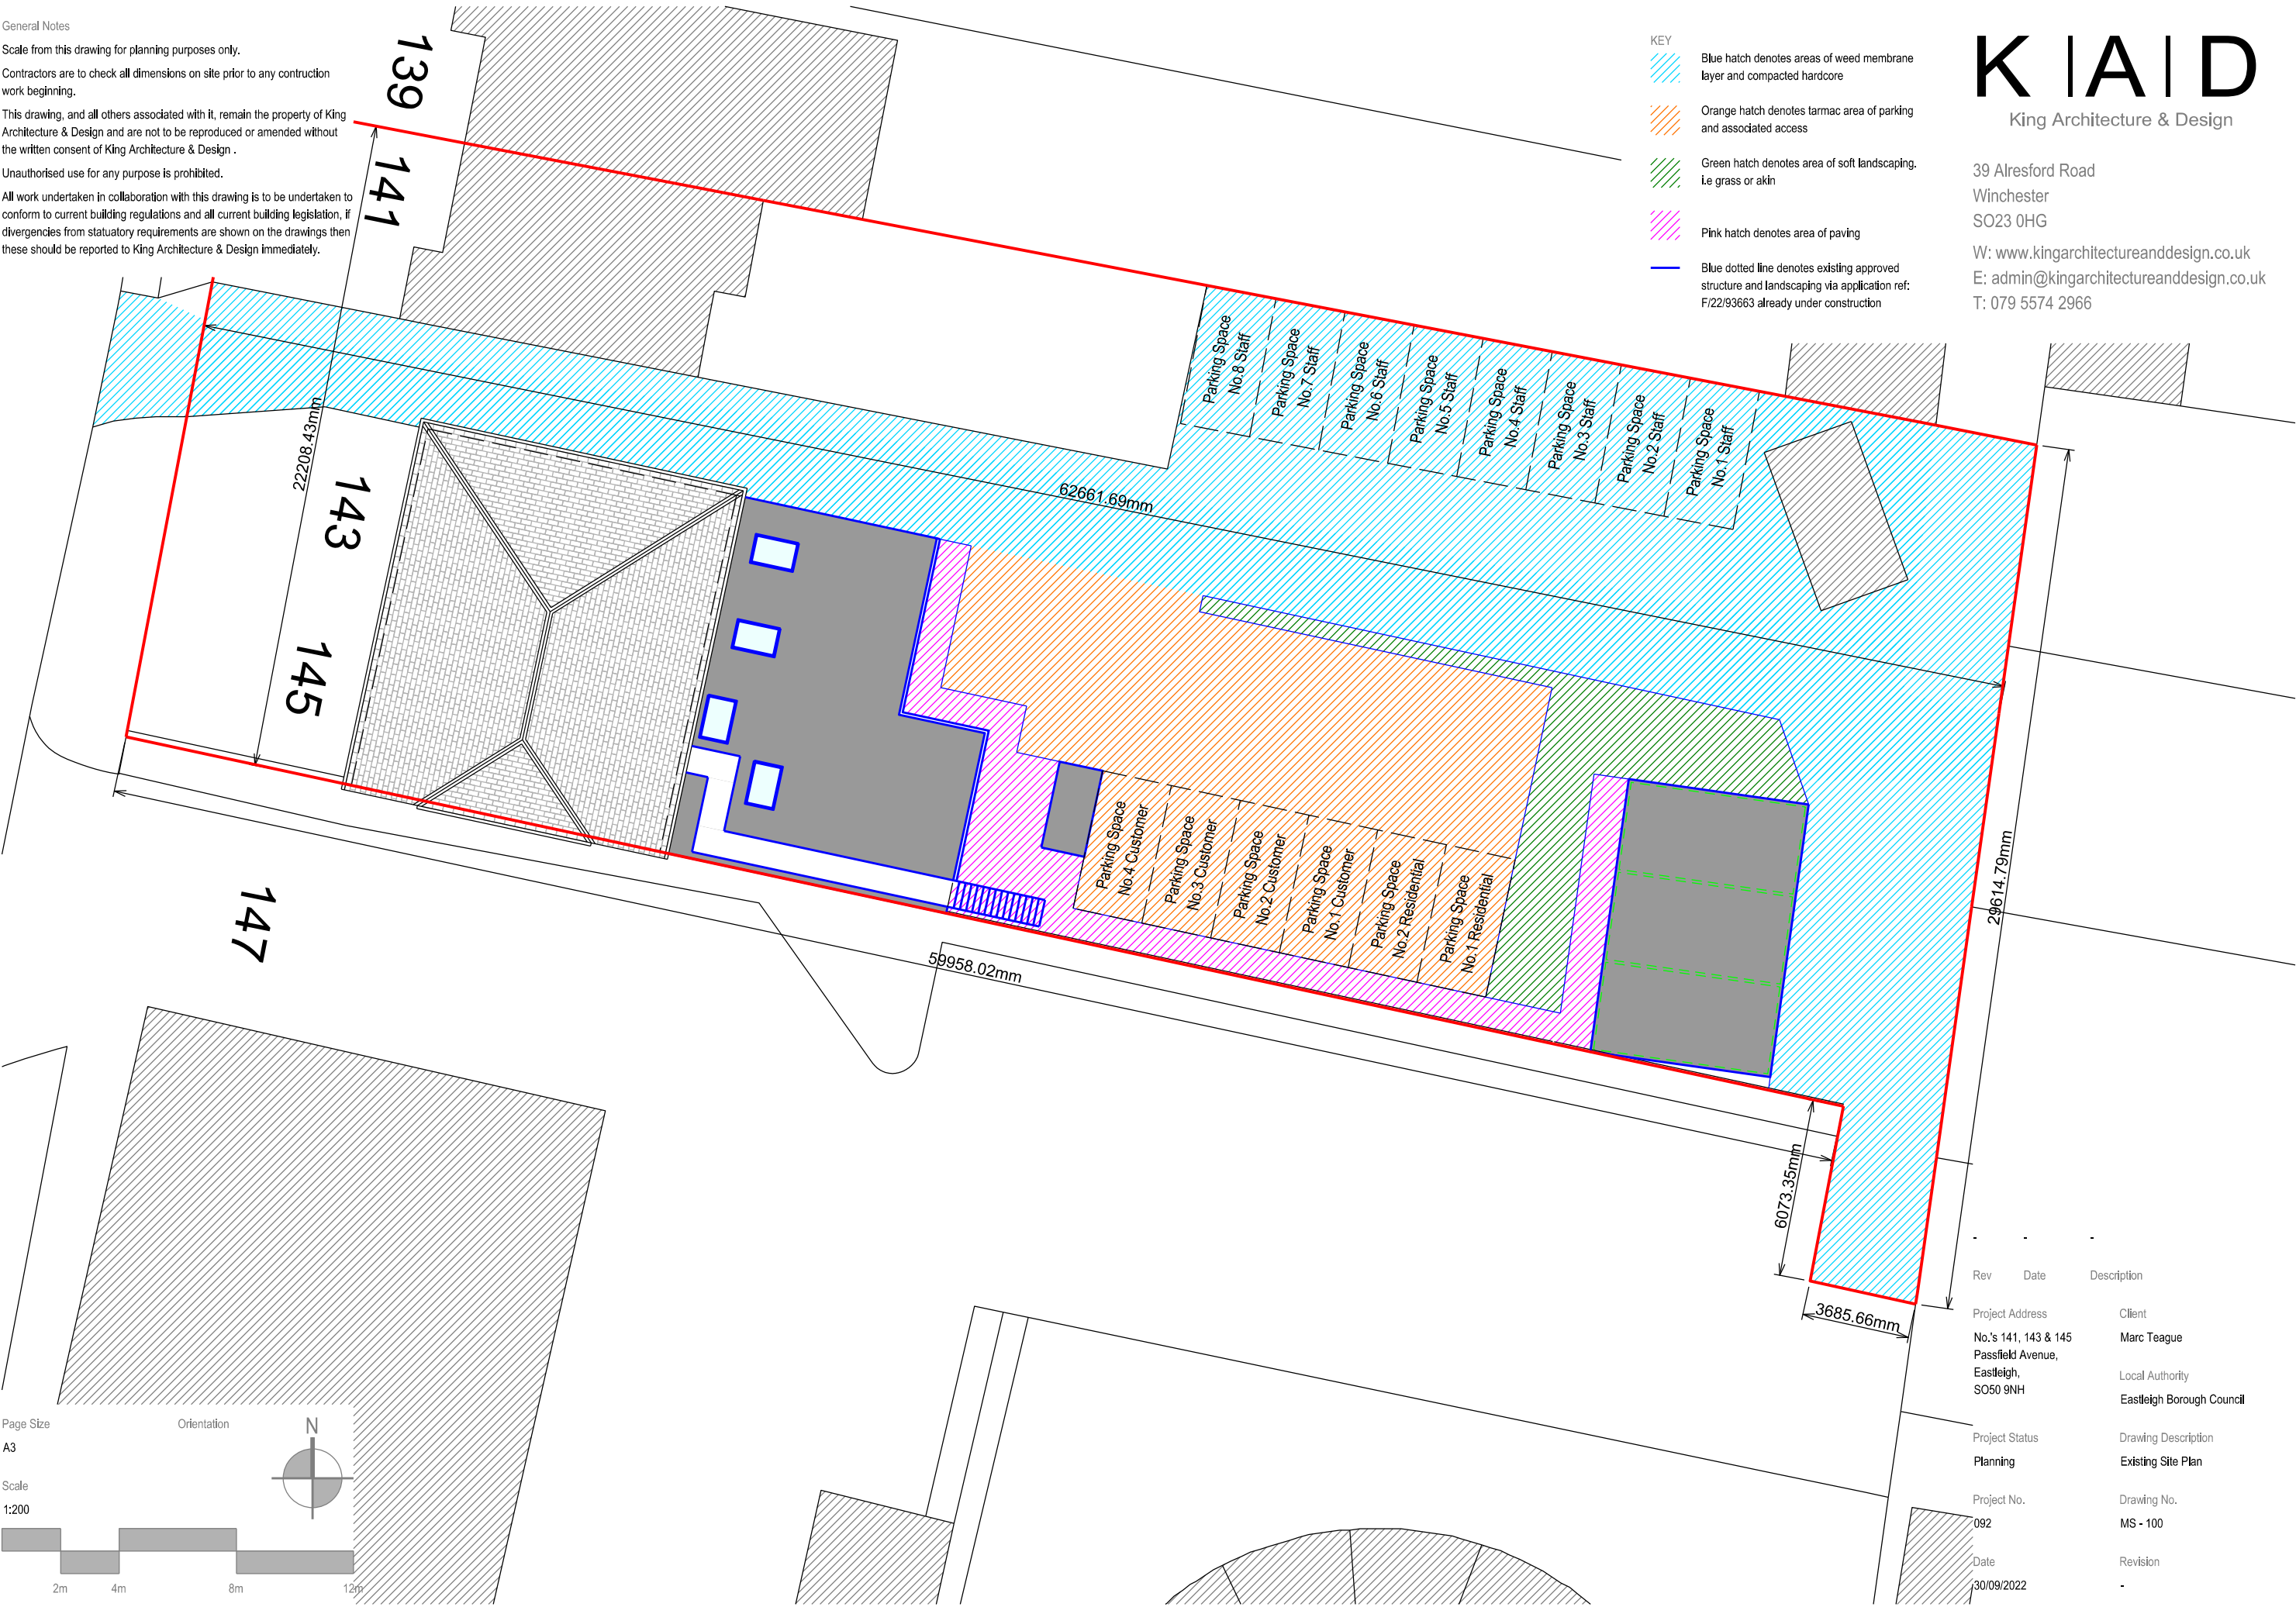

K | A | D
King Architecture & Design

39 Alresford Road
Winchester
SO23 0HG
W: www.kingarchitectureanddesign.co.uk
E: admin@kingarchitectureanddesign.co.uk
T: 079 5574 2966

Rev	Date	Description	Client
		Project Address	Marc Teague
		No.'s 141, 143 & 145	
		Passfield Avenue,	
		Eastleigh,	Local Authority
		SO50 9NH	Eastleigh Borough Council
		Project Status	Drawing Description
		Planning	Existing Site Plan
		Project No.	Drawing No.
		092	MS - 100
		Date	Revision
		30/09/2022	-