




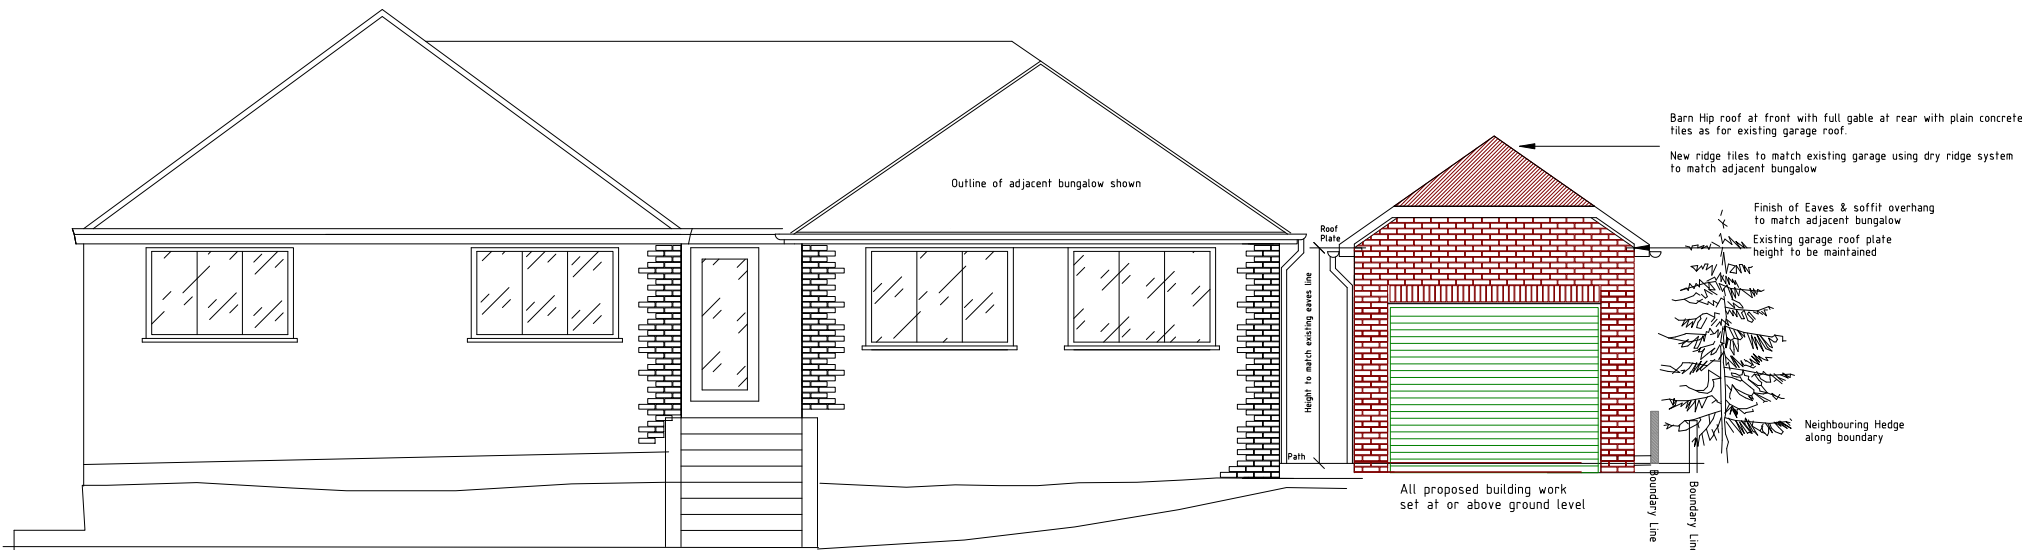


Proposed Front Elevation 1:100

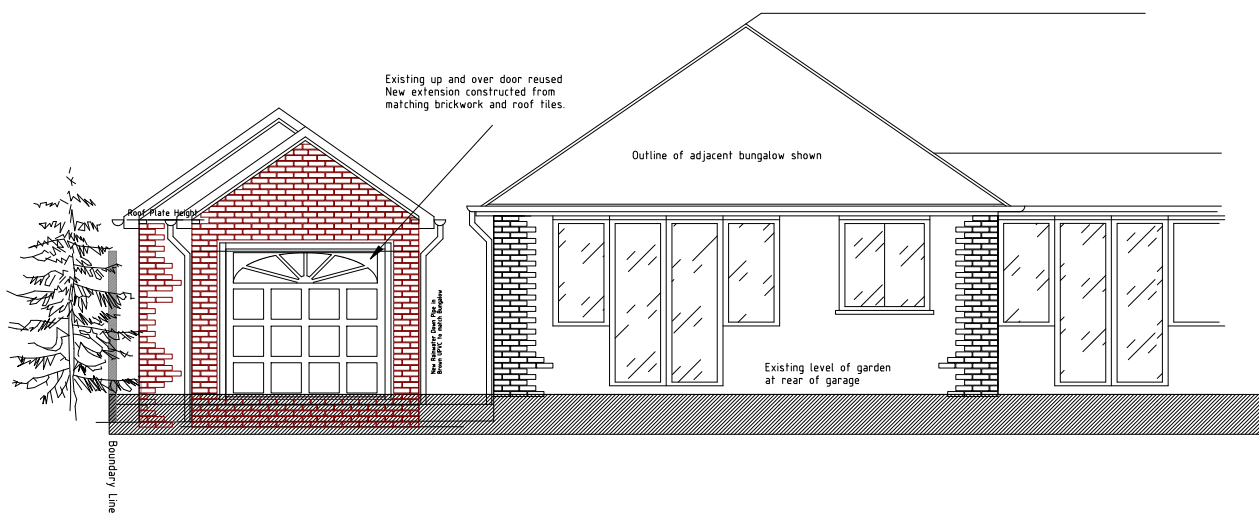


Proposed Rear Elevation 1:100

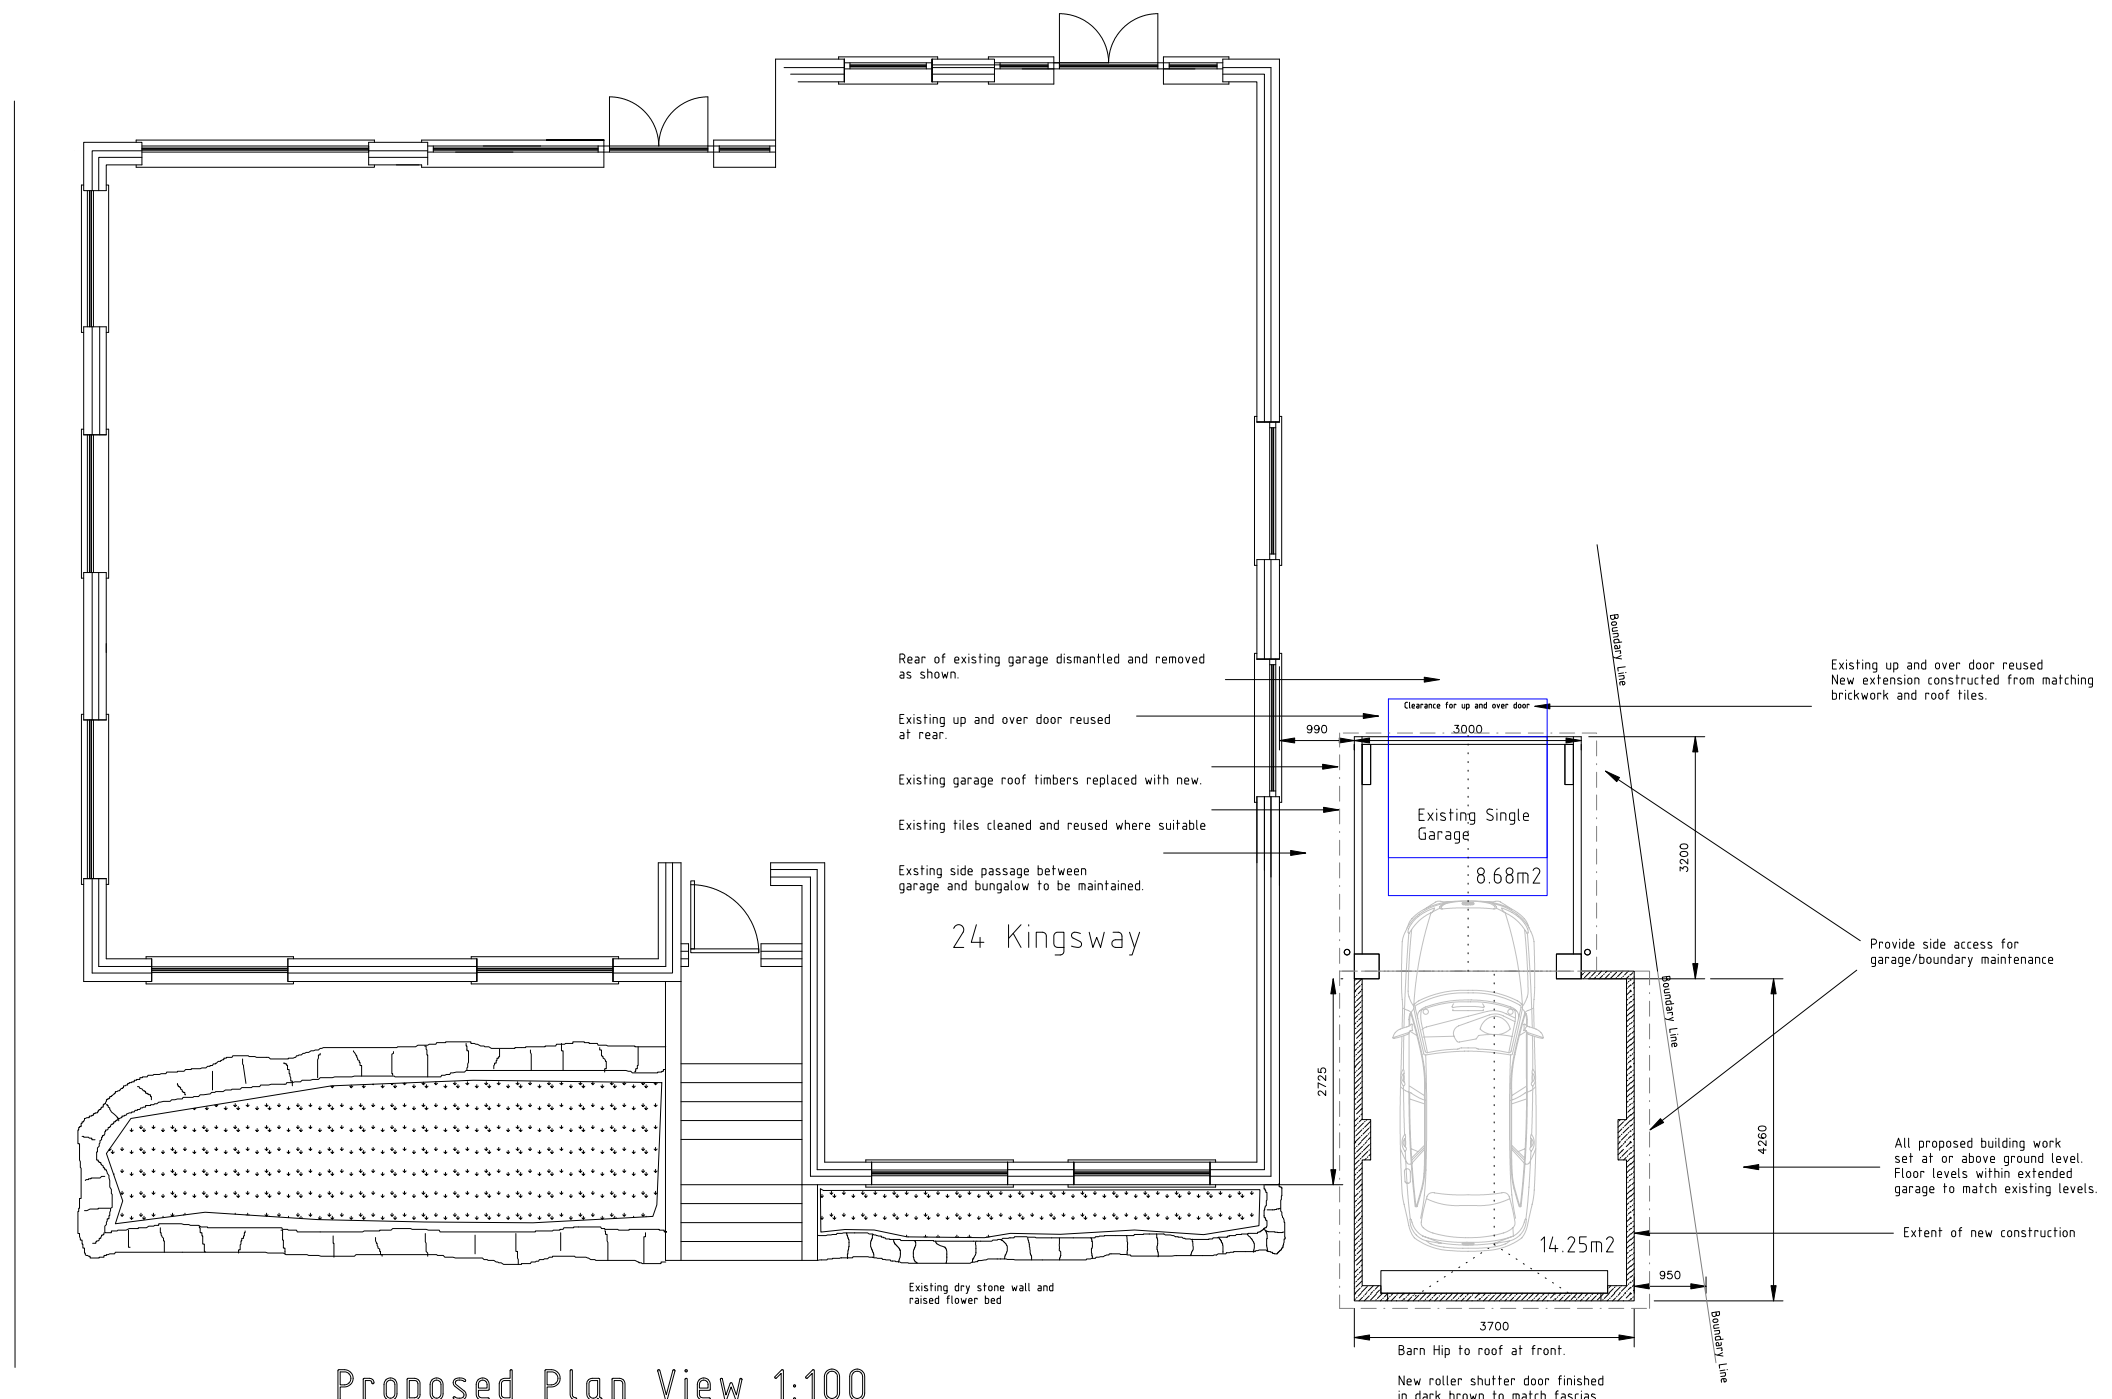


Proposed Plan View 1:100

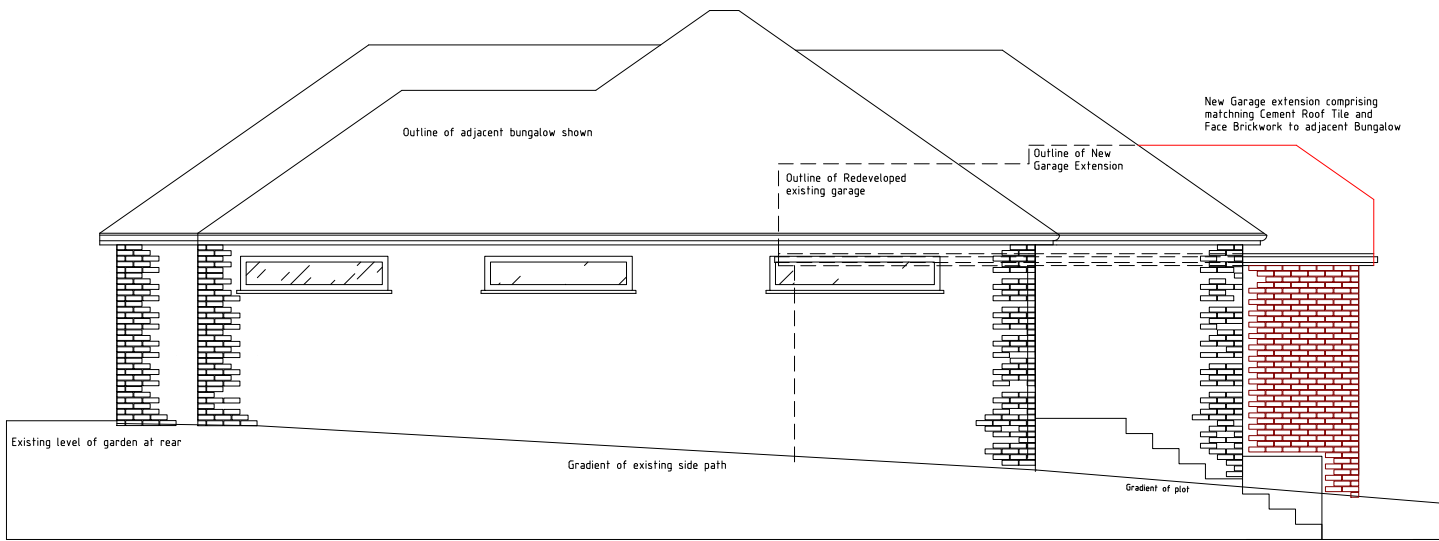

Existing (West) Side Elevation 1:100

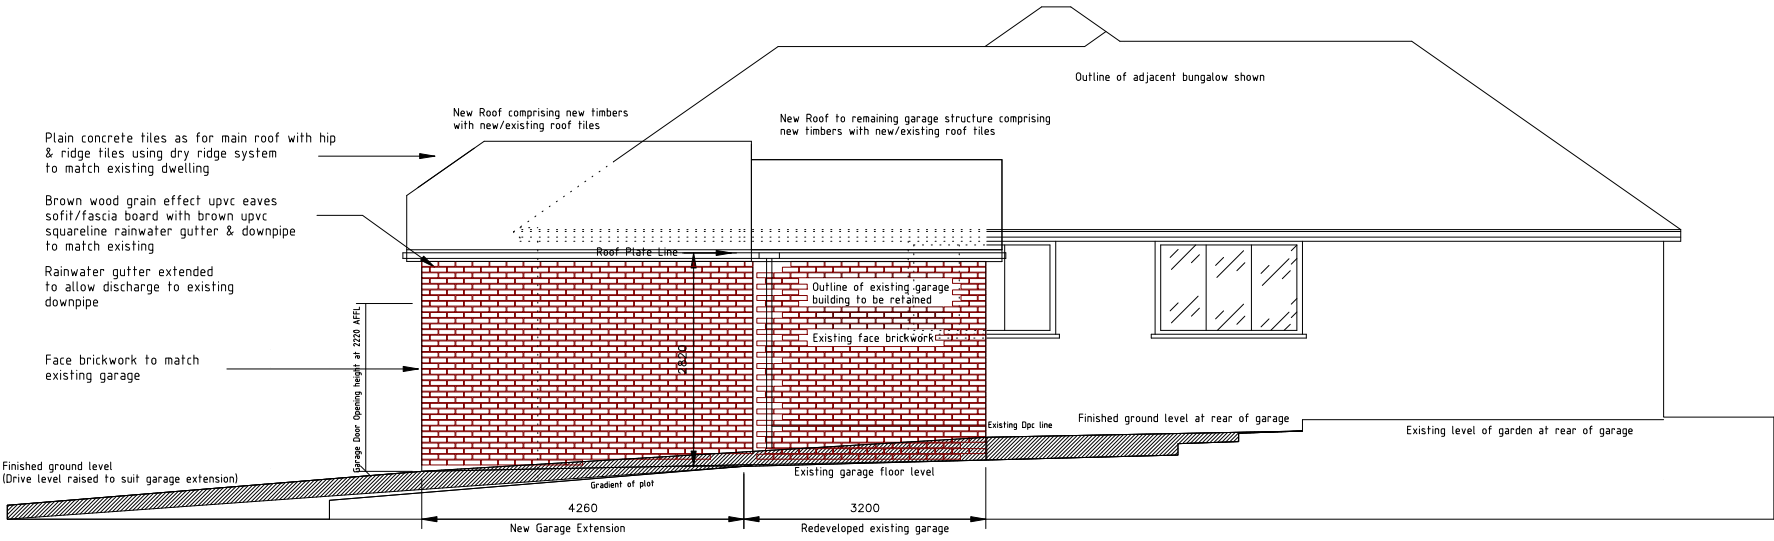

Proposed (East) Side Elevation 1:100

 

PROJECT REF:	24 KINGSWAY GARAGE
DRAWING TITLE:	PROPOSED PLAN AND ELEVATIONS
DRAWING NO:	24KW/GGE/002
DATE:	29th October 2024
SCALE:	1:100
REVISION:	