



64 Wildern Lane

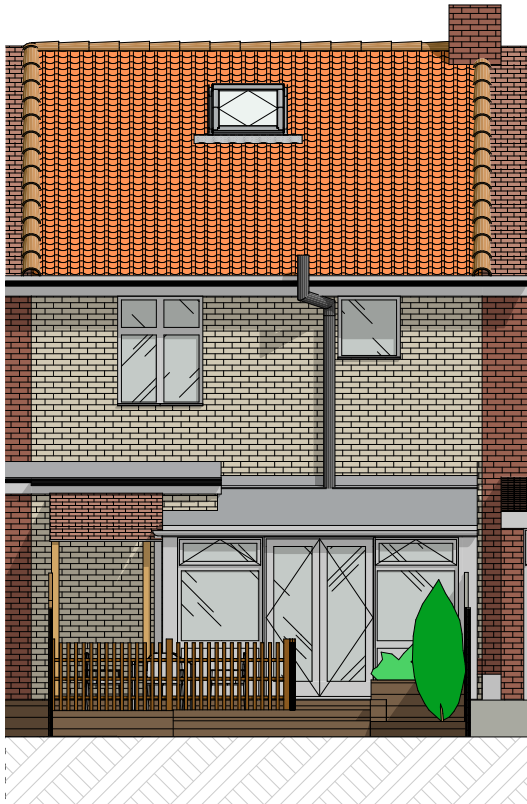


Existing East Elevation Scale 1:100

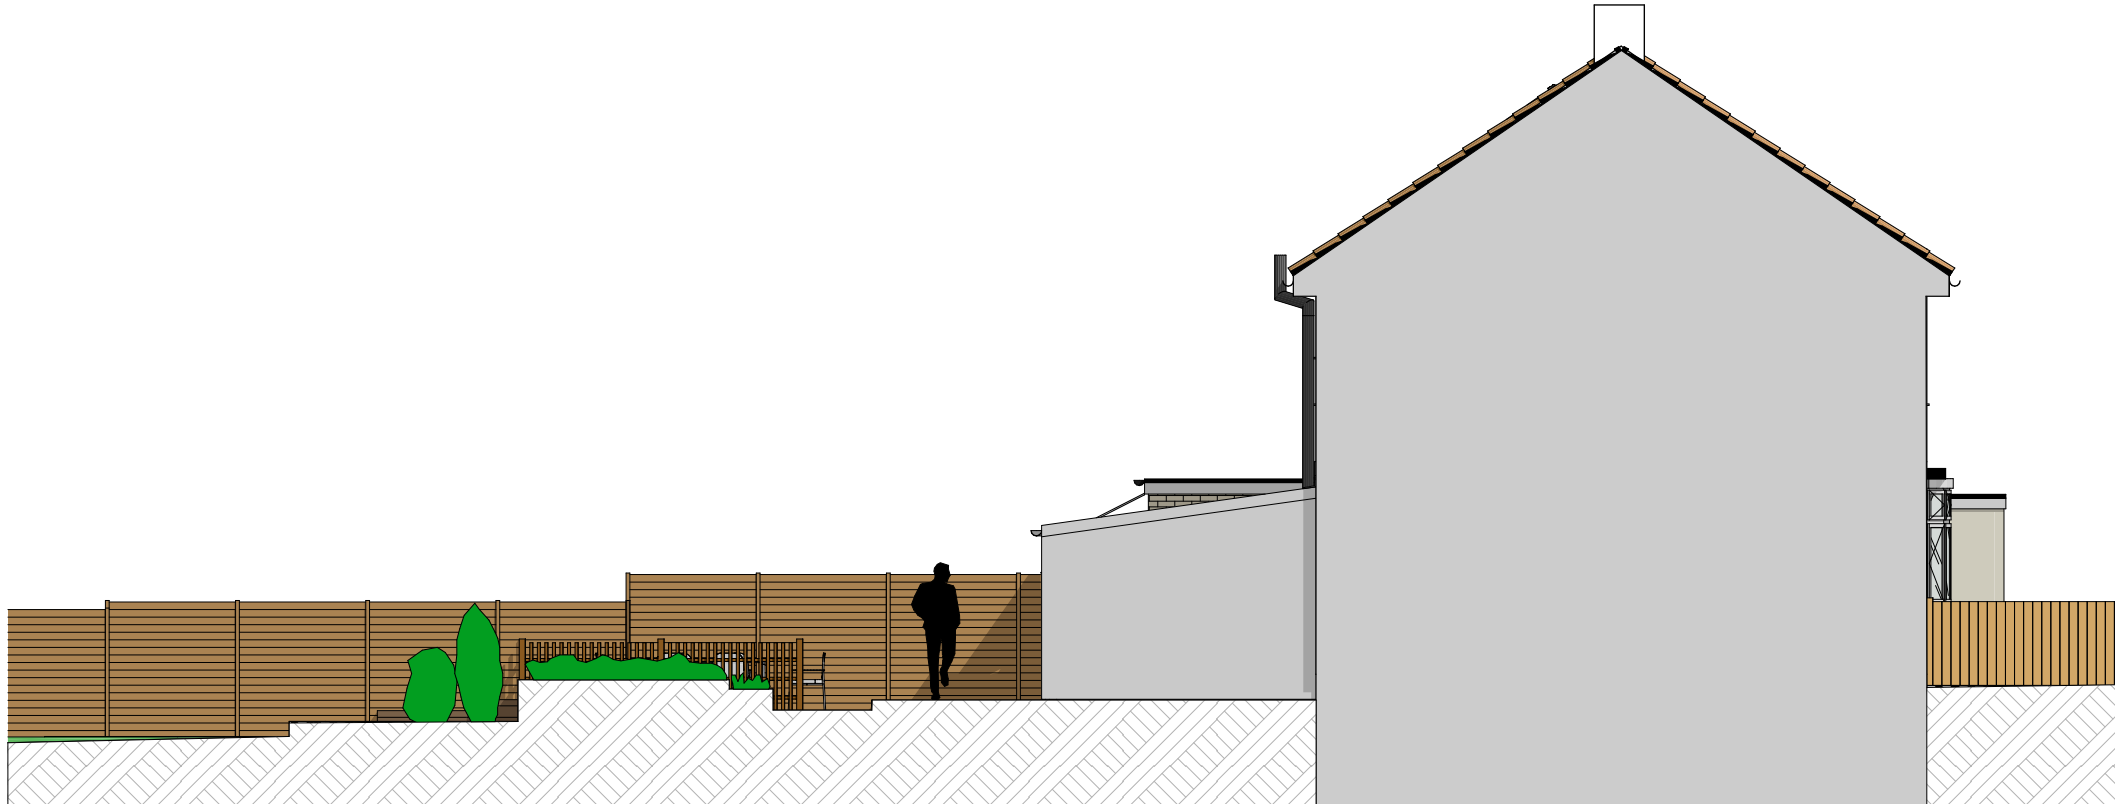

Existing North Elevation Scale 1:100



Existing East Elevation Scale 1:100

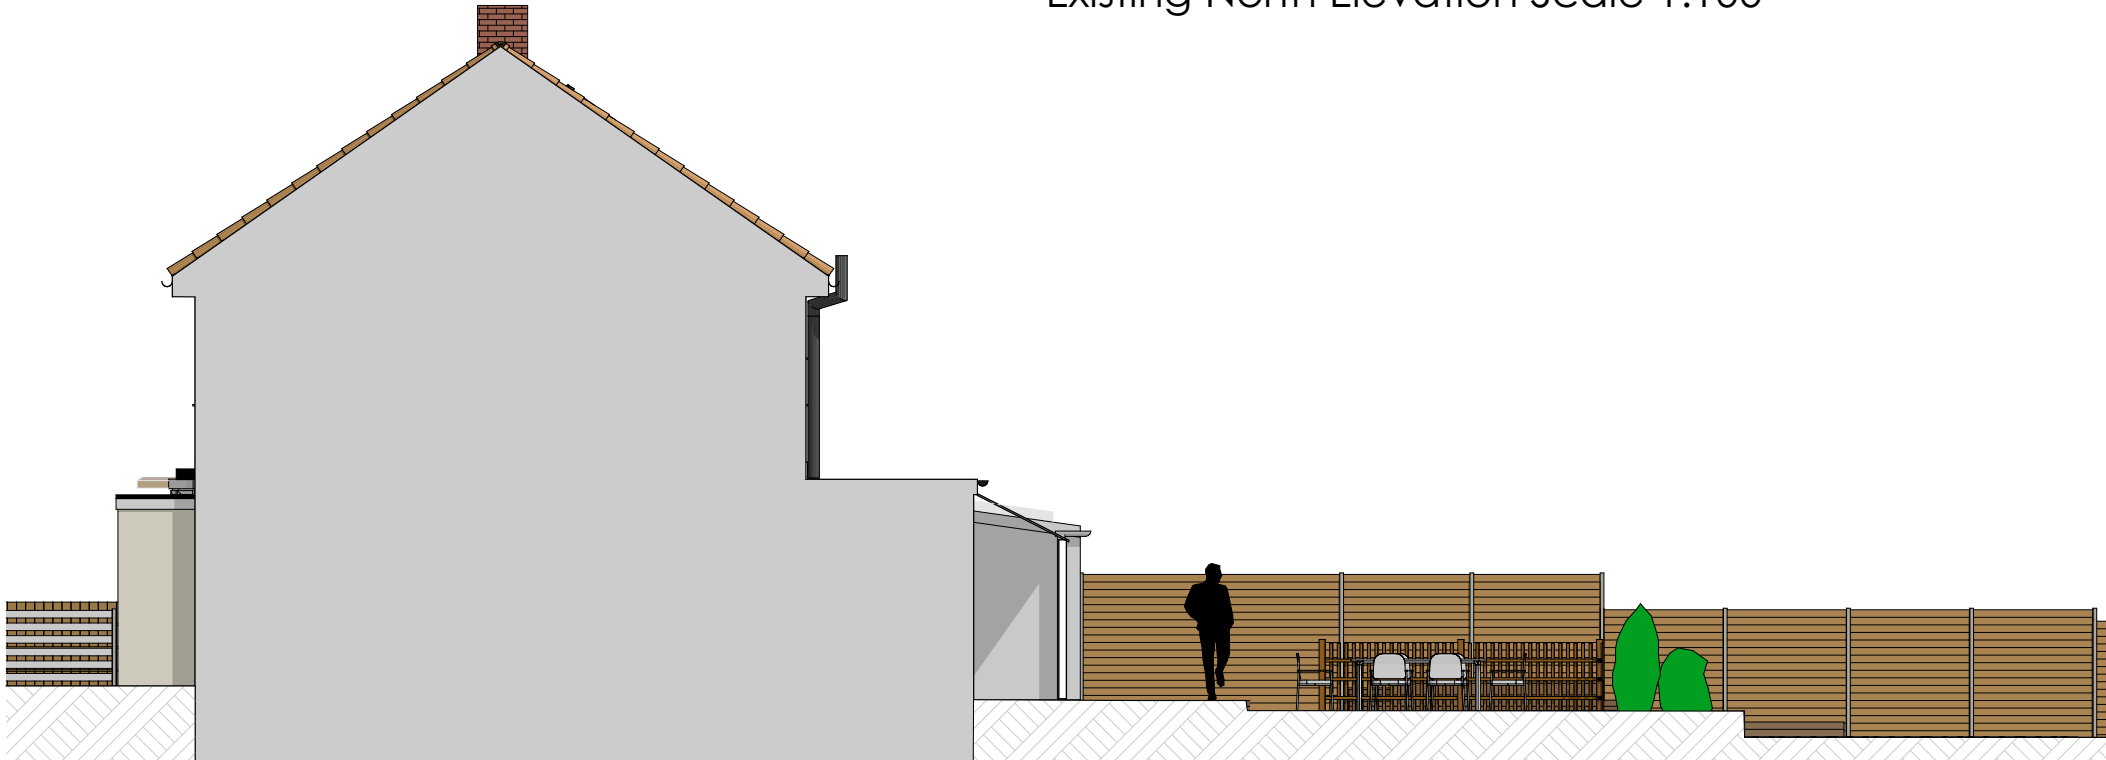

South North Elevation Scale 1:100



Project
Rear Extension
Project Address
64 Wildern Ln, Hedge End, Southampton SO30 4EJ

Client
Simon & Cherry

The content of the drawing remain the copyright of **LRArchitecture**, no reproduction without written consent. All dimensions to be verified on site. Any discrepancies are to be reported to the relevant parties. Do not scale from drawing, figured dimensions to be used only. drawings to be read in conjunction with all relevant drawings/ schedules ect, which relate to this project.

Scale
1:100 @ A3
4 8 12

Drawing Number	P006	Page Size	A3
Scale	1:100	Drawn By	Luke Richards