




Existing Front Elevation 1:100

Existing Rear Elevation 1:100

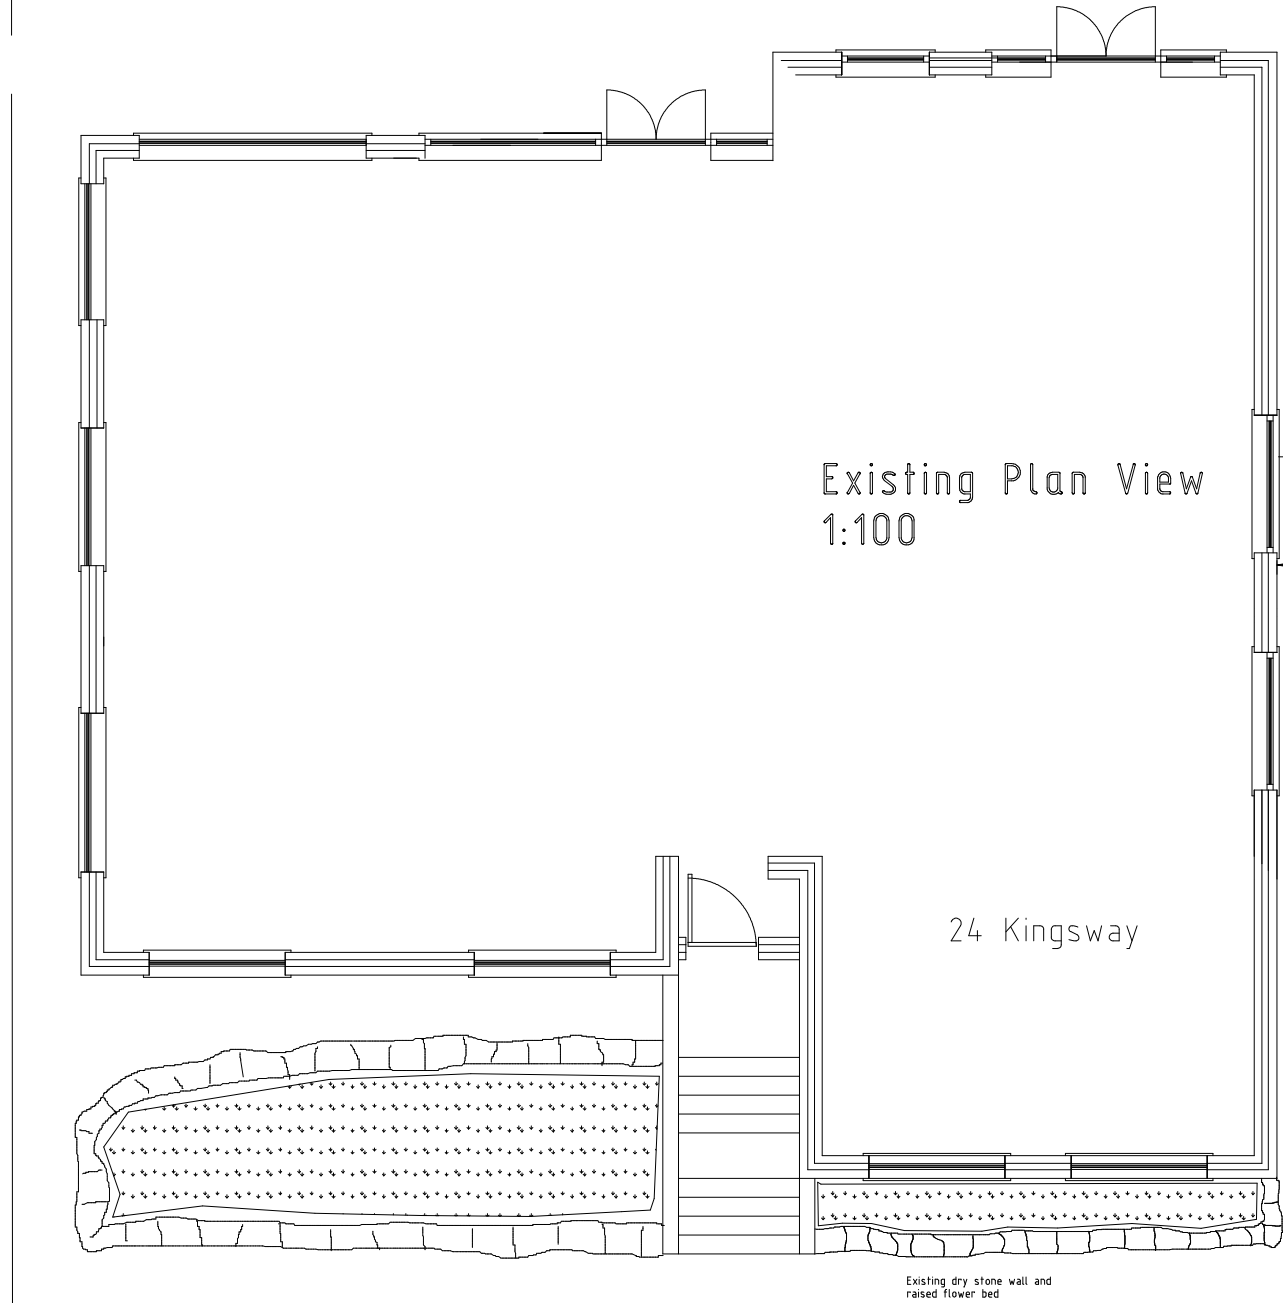

Existing Plan View 1:100

Existing (West) Side Elevation 1:100

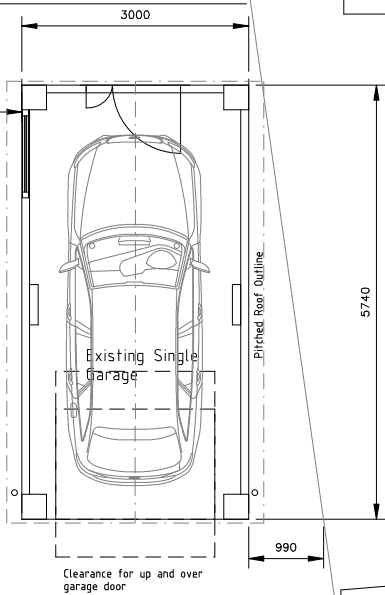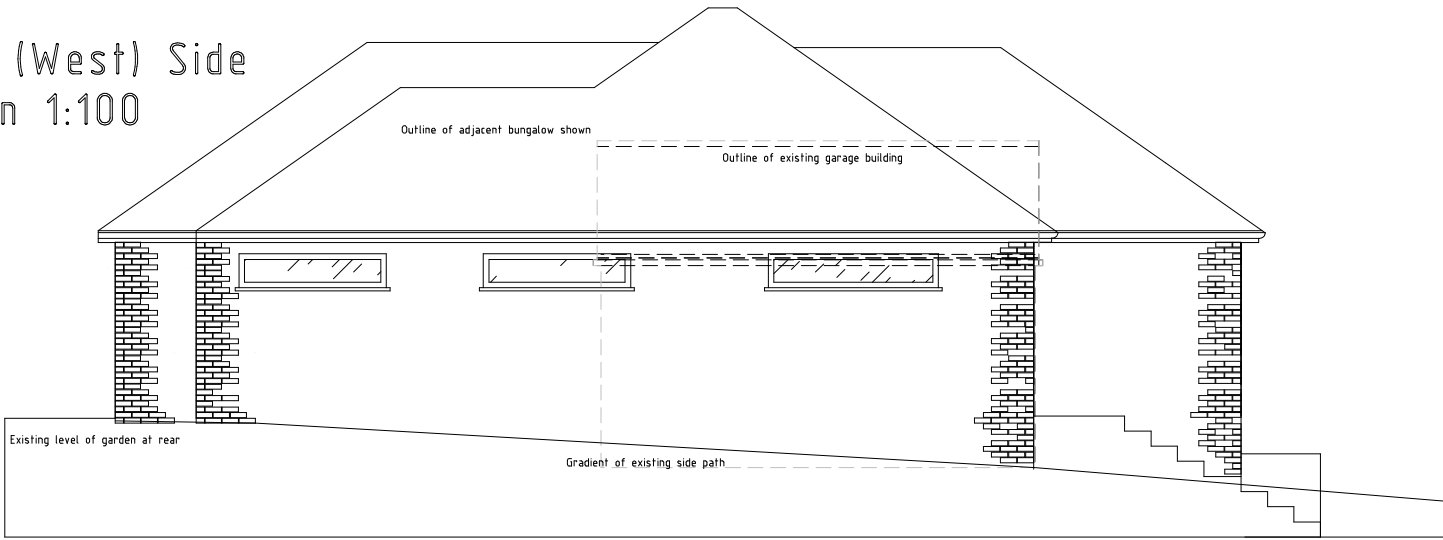

Existing (East) Side Elevation 1:100

PROJECT REF: 24 KINGSWAY GARAGE

DRAWING TITLE: EXISTING PLAN AND ELEVATIONS

DRAWING NO: 24KW/GGE/001

DATE: 29th October 2024

SCALE: 1:100

REVISION: