


64 Wildern Lane

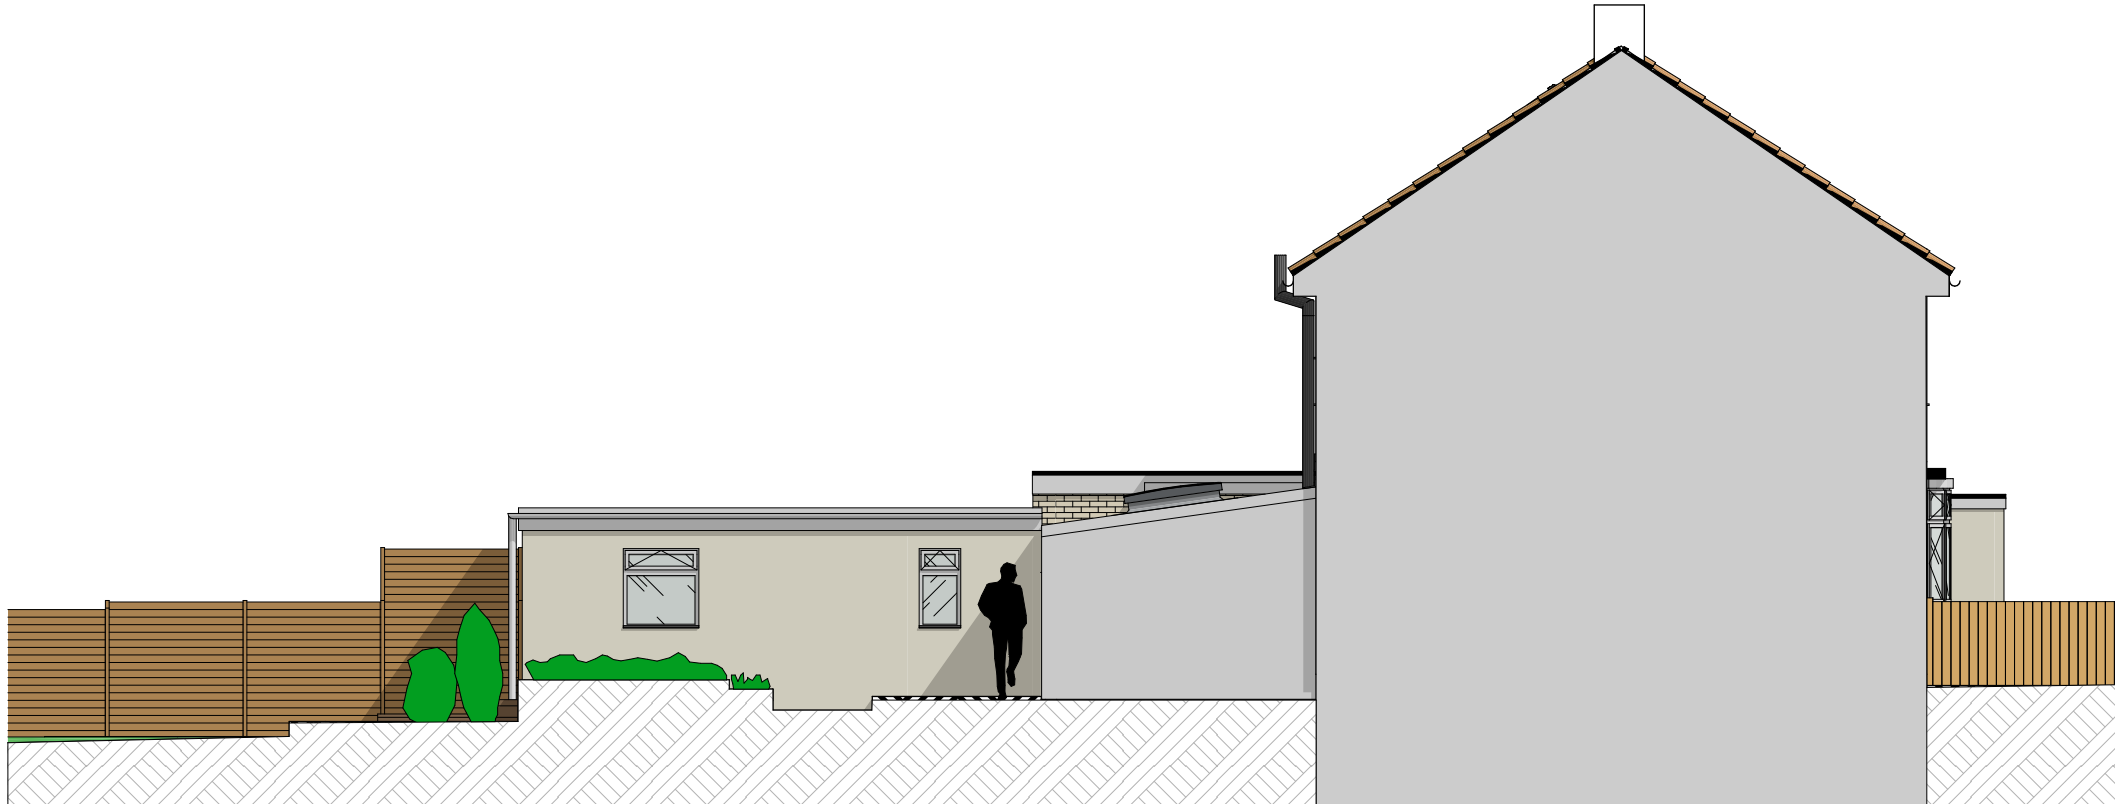


Proposed East Elevation Scale 1:100



Proposed North Elevation Scale 1:100



Proposed East Elevation Scale 1:100

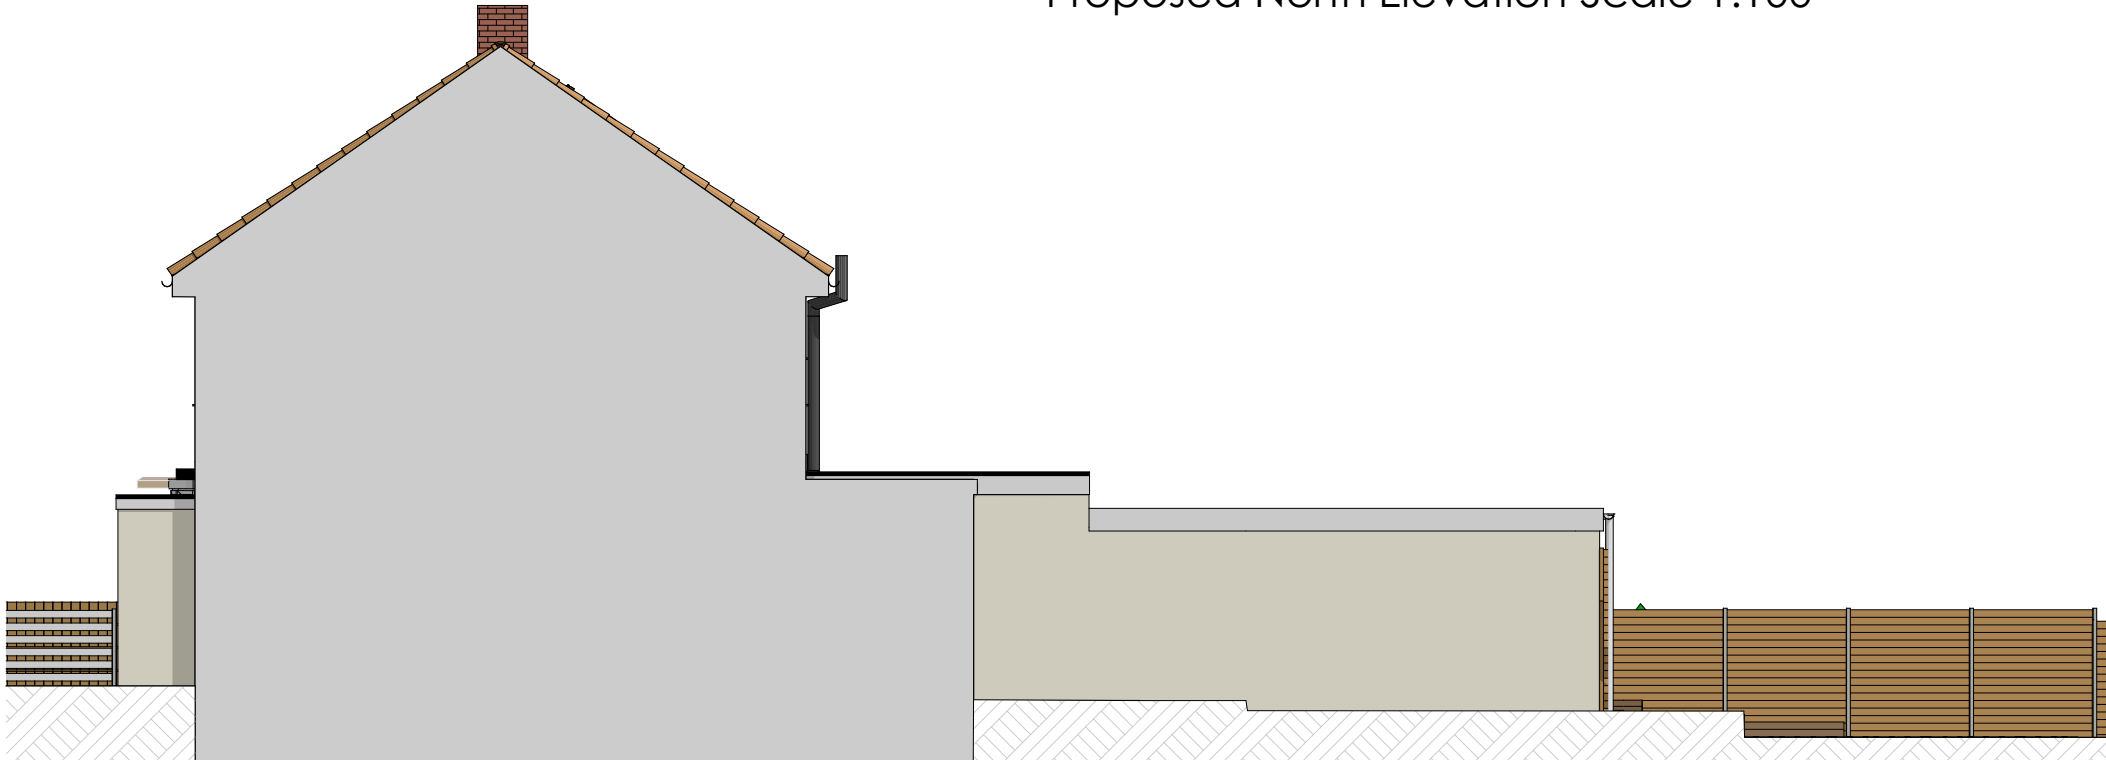

Proposed North Elevation Scale 1:100

	Project Rear Extension	Client Simon & Cherry	The content of the drawing remain the copyright of LRArchitecture , no reproduction without written consent. All dimensions to be verified on site. Any discrepancies are to be reported to the relevant parties. Do not scale from drawing, figured dimensions to be used only. drawings to be read in conjunction with all relevant drawings/ schedules ect, which relate to this project.	Drawing Number	P007	Page Size	A3
	Project Adress 64 Wildern Ln, Hedge End, Southampton SO30 4EJ			Scale	1:100	Drawn By	
						Luke Richards	