




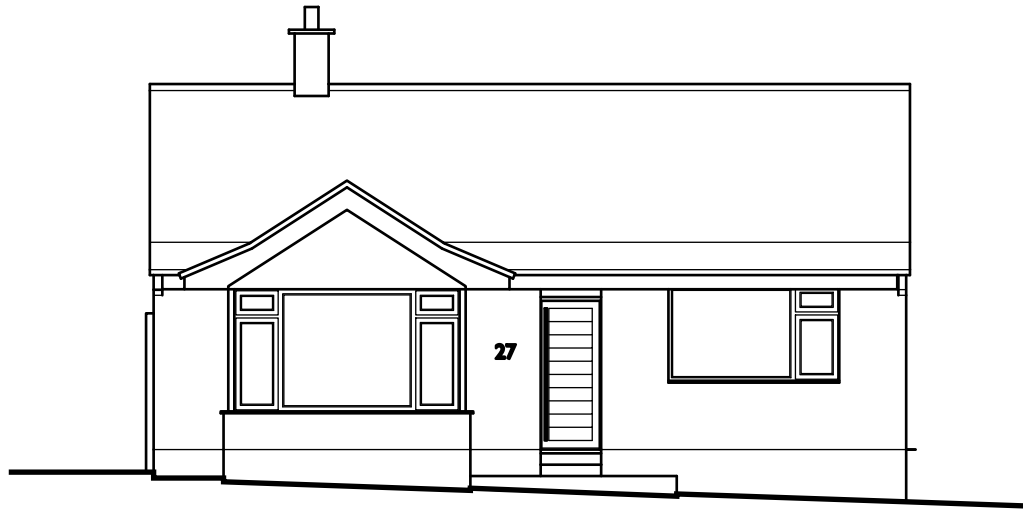


Front Elevation
Scale 1:100

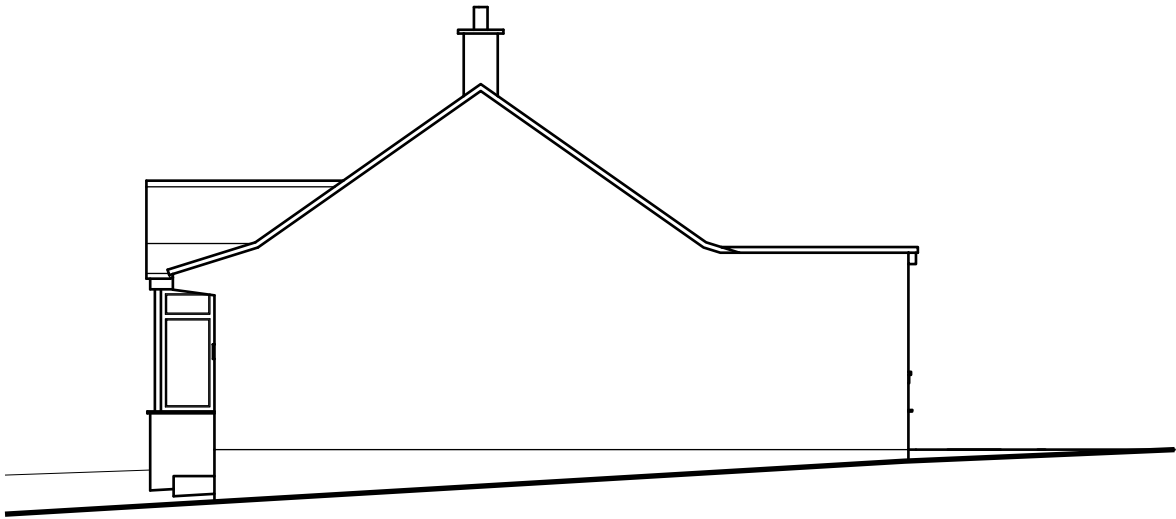

Right Elevation
Scale 1:100

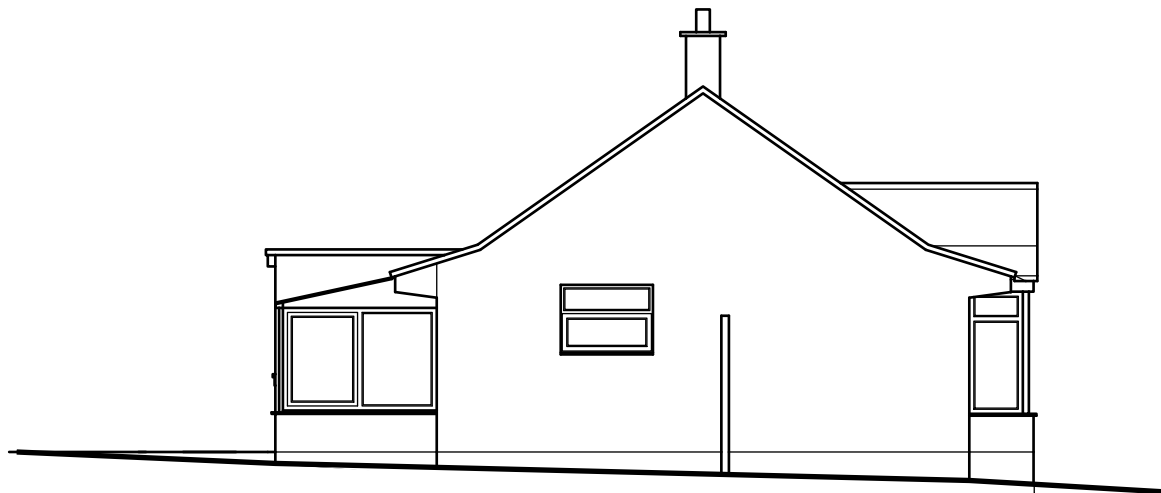

Left Elevation
Scale 1:100

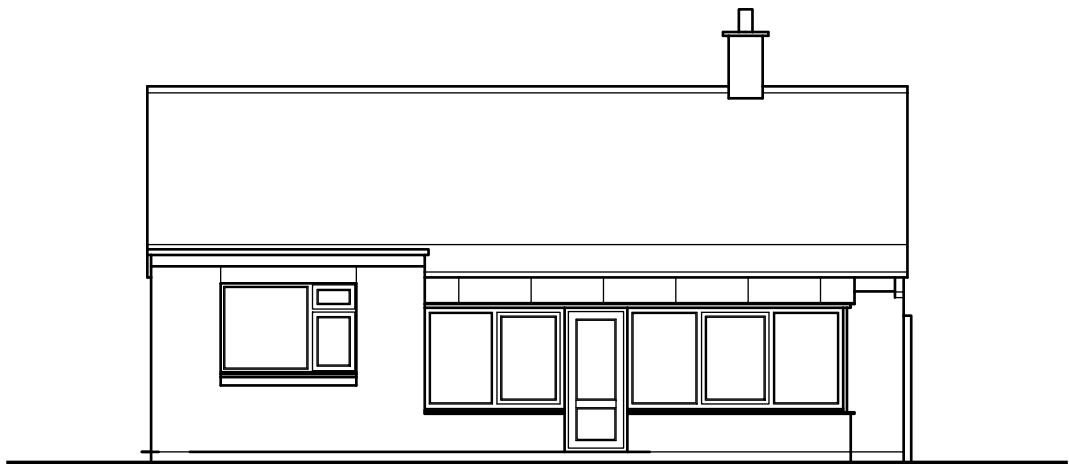

Rear Elevation
Scale 1:100



Planning Application



property services

Drawings must be read in conjunction with current Structural Engineer's Calculations and drawings. Party Wall Act 1996. Where building within 3m of a neighbouring building, the Party Wall Act could apply. It is the responsibility of the site owner to implement the Act prior to commencement of the works - time constraints may also apply. Construction work should only commence once necessary Planning and Building Regulation Consents have been obtained. Work done outside these consents is entirely at the site owner's risk. All dimensions shown must be re-checked on site by the Contractor prior to commencement of works. Additional dimensions can be provided from the CAD model - if in doubt please ask. © Drawings and CAD model remain the property of ANMERO. Unauthorised copying is prohibited.

DRAWN BY AWB	DESCRIPTION Existing Elevations	PROJECT NO. 02455	ISSUE Nov 04, 2024	CLIENT Lucy & Joe Hillier
		PROJECT Proposed Extension Wks	RE-ISSUE . .	27 Peverells Road Chandler's Ford SO53 2AR



03

Original Sheet Size A3