


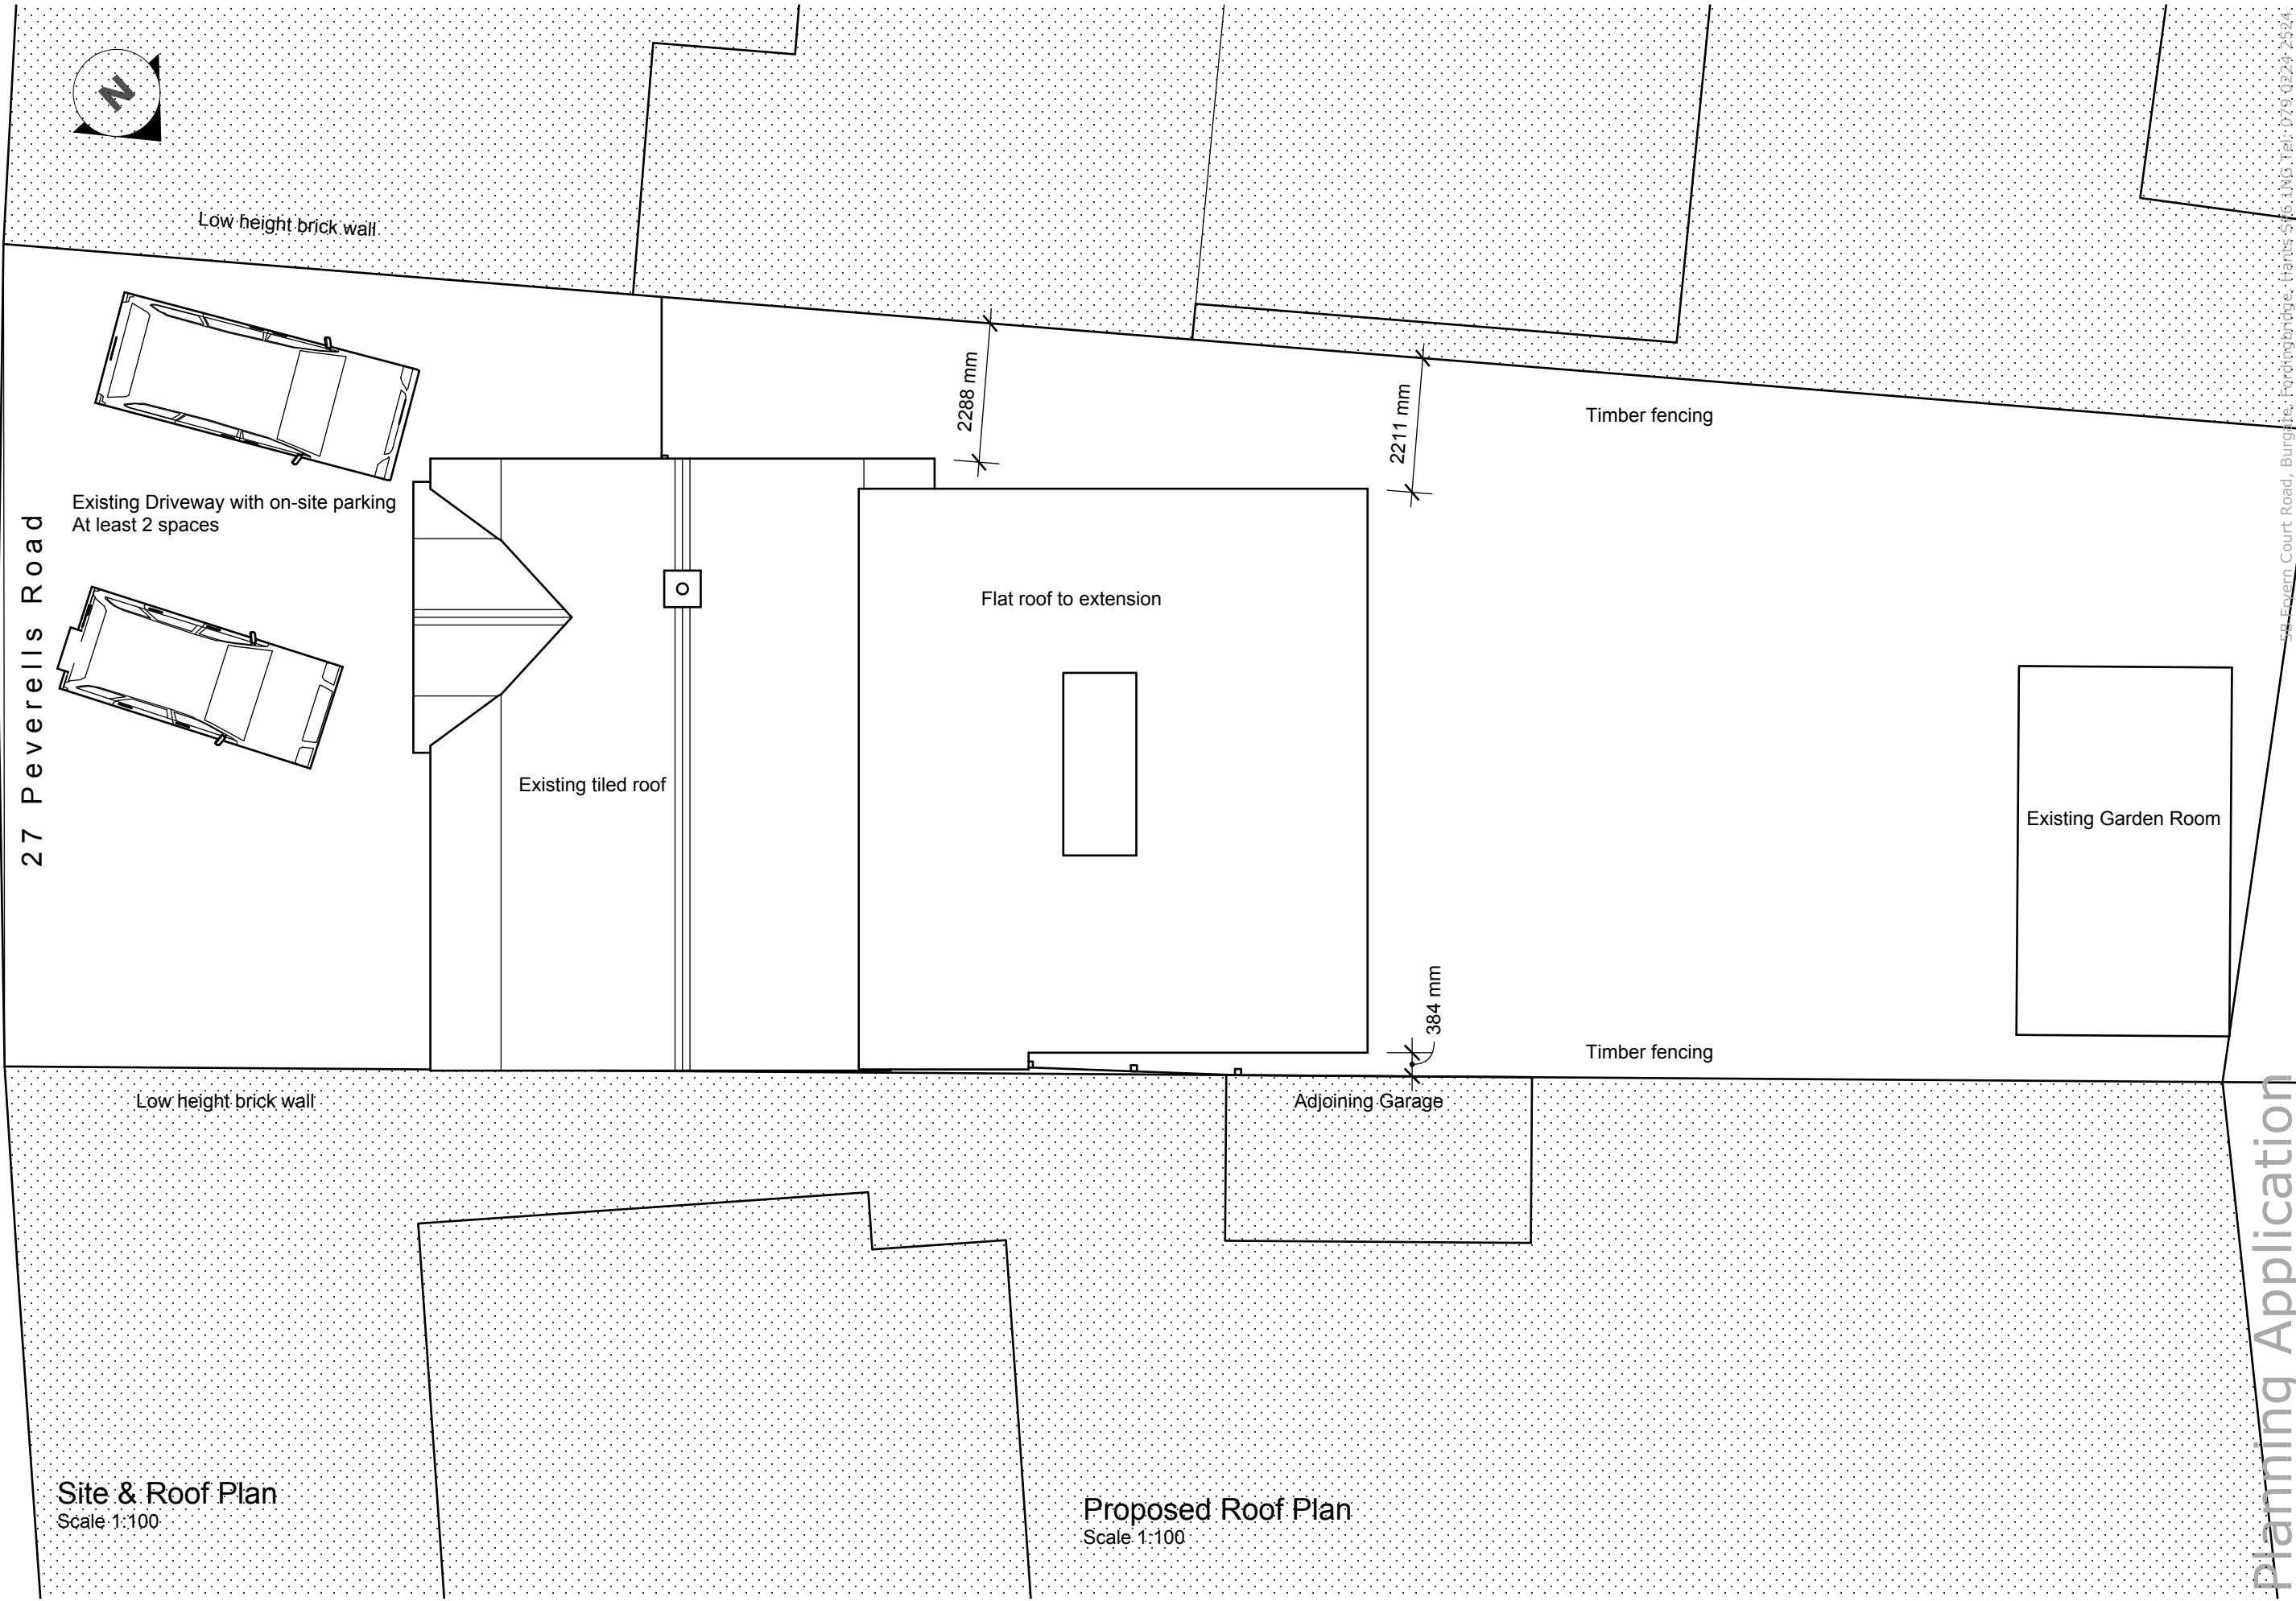

Site & Roof Plan
Scale 1:100

Proposed Roof Plan
Scale 1:100



ANMERO
property
services

Drawings must be read in conjunction with the Structural Engineer's Calculations and Drawings.
Party Wall Act 1996. Where building within 3m of a neighbouring building, the Party Wall Act could
apply. It is the responsibility of the site owner to implement the Act prior to commencement of the
works - time constraints may also apply.
Consents have been obtained. Work done outside these consents is entirely at the site owner's risk.
Additional dimensions shown must be re-checked on site by the Contractor prior to commencement of works.
© Drawings and CAD model remain the property of ANMERO. Unauthorised copying is prohibited.

CLIENT
Lucy & Joe Hillier
27 Peverells Road
Chandler's Ford
SO53 2AR

ISSUE
Nov 04, 2024
RE-ISSUE
.

PROJECT NO.
02455
PROJECT
Proposed
Extension Wks

DRAWN BY
AWB
DESCRIPTION
Proposed Site Plan
& Roof Plan

a

06