



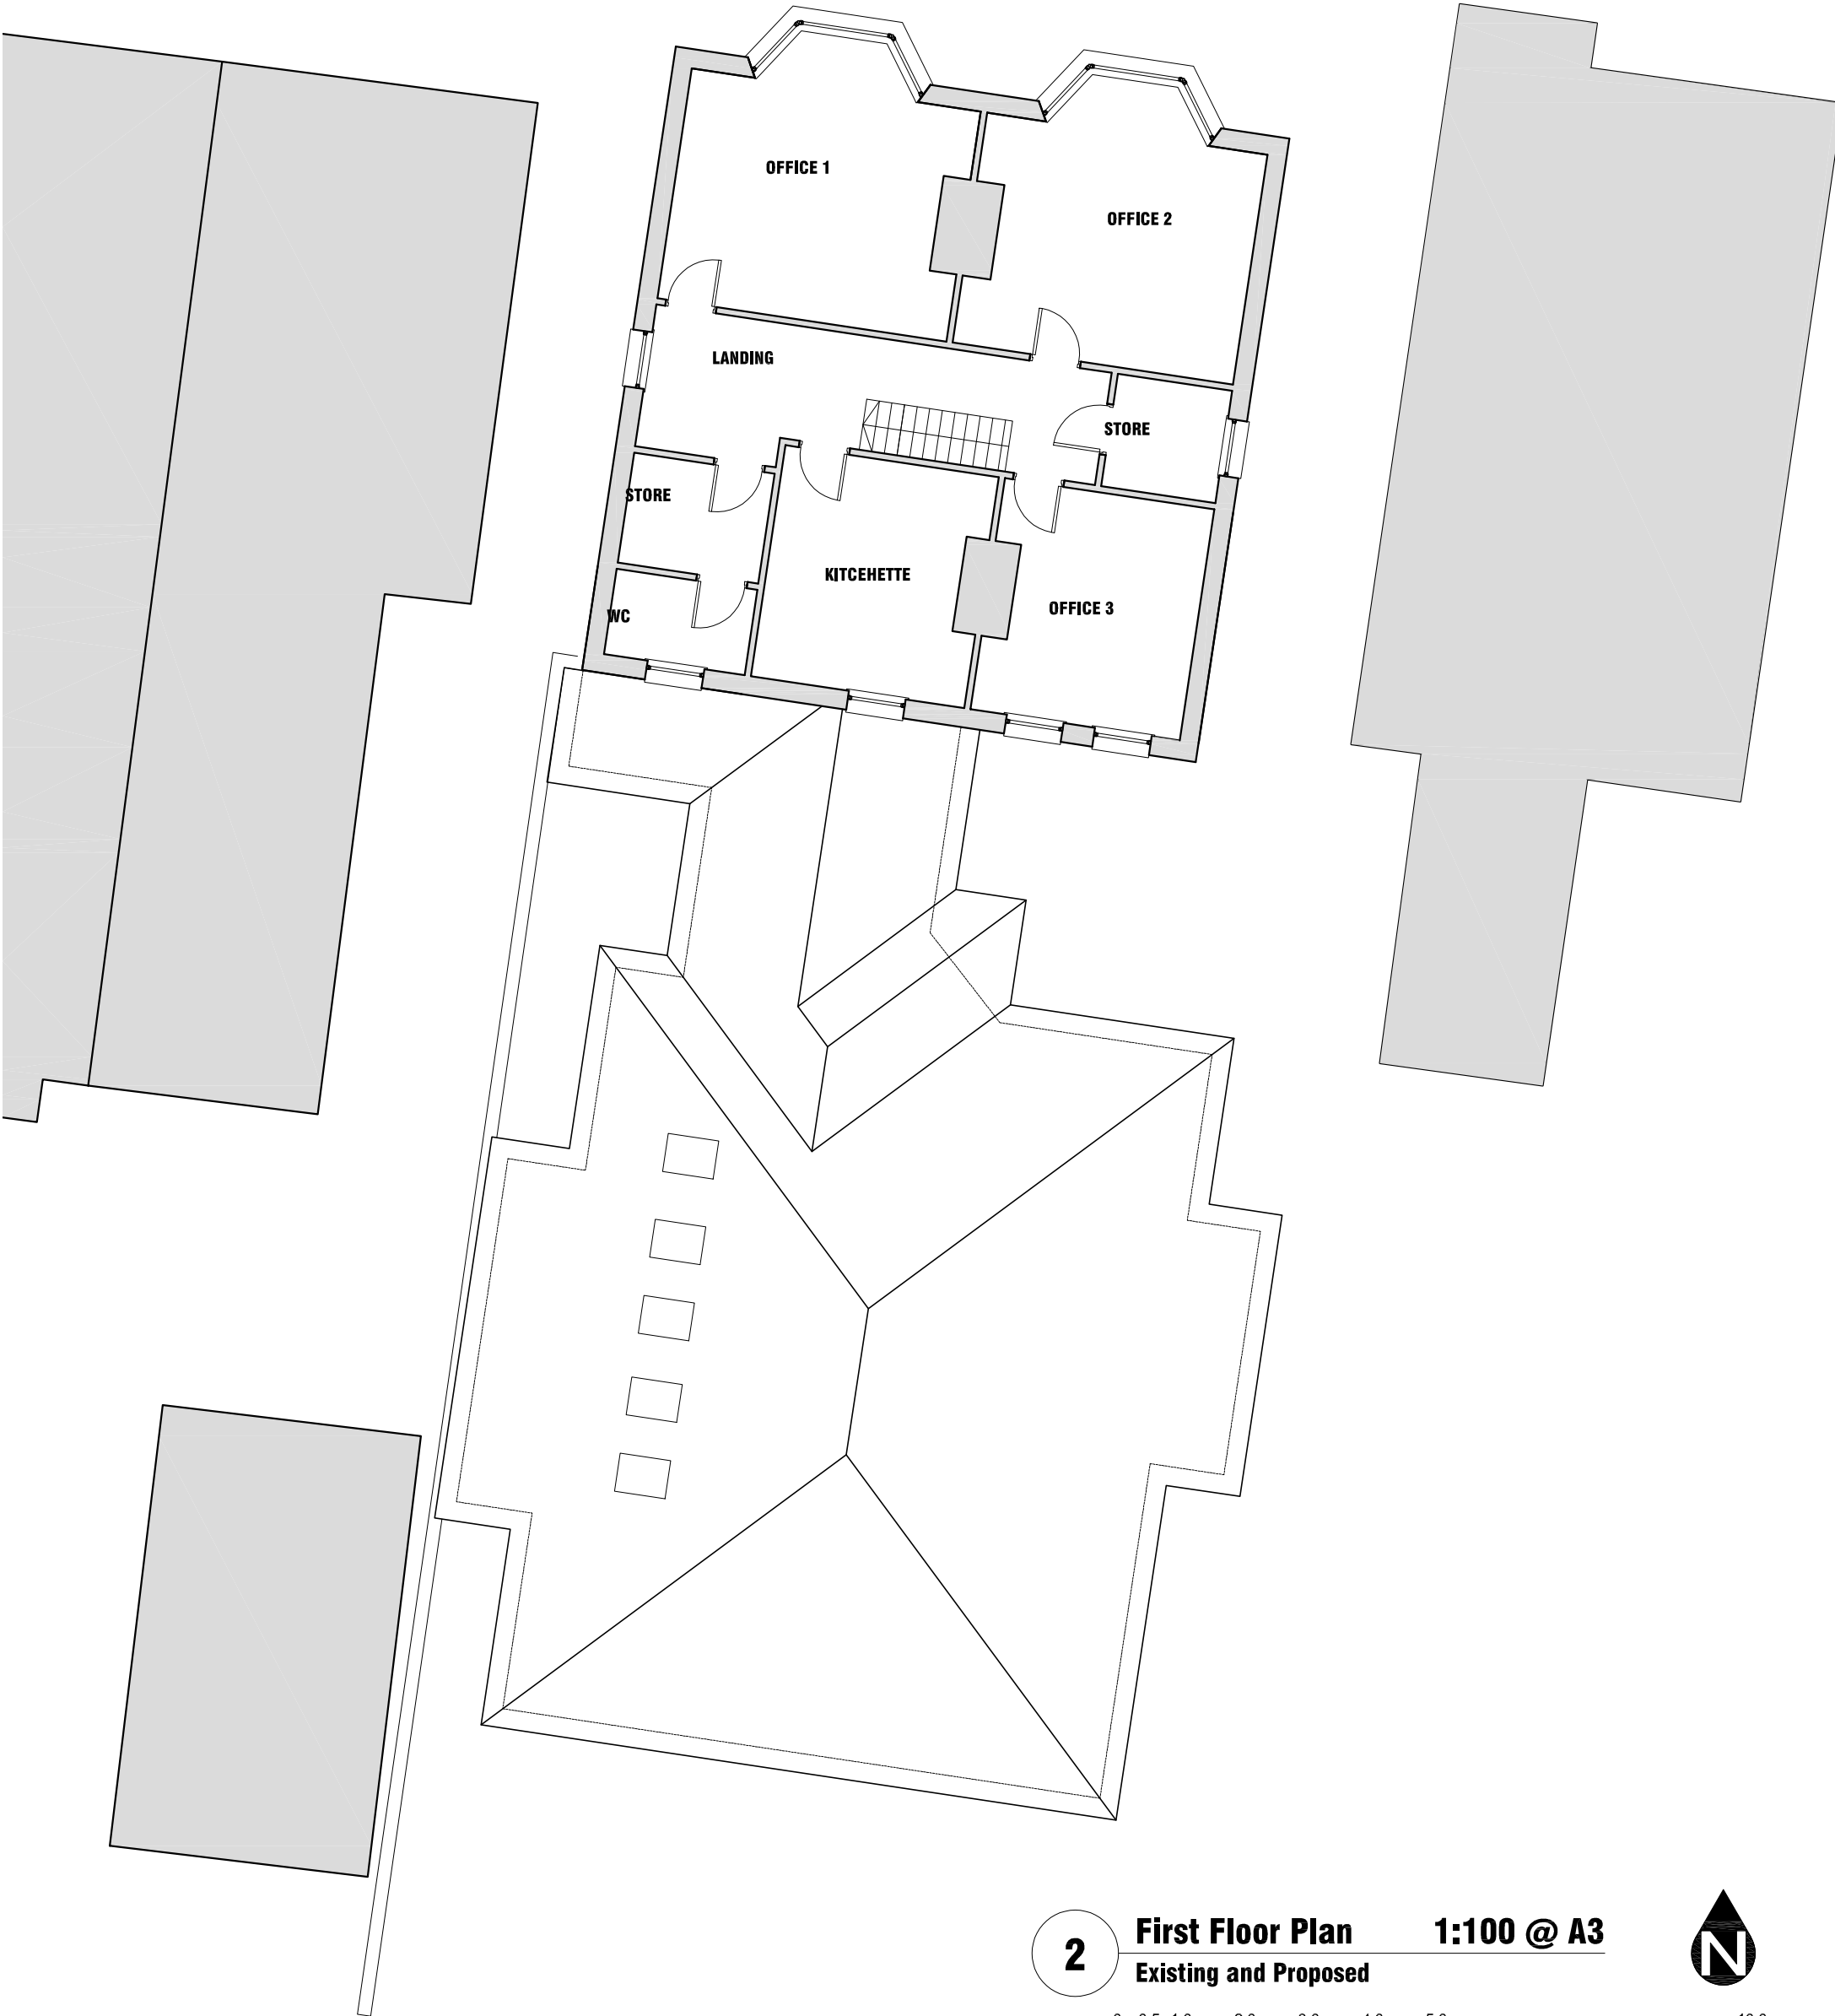

2

First Floor Plan
Existing and Proposed

1:100 @ A3

 

drawing number:
6058(20)015
Existing and Proposed
First Floor Plan
1:100 @A3
Drawn by: MC
Checked by: LD
Project:
Citizens Advice Eastleigh
101 Leith Road, Eastleigh SO50 9DR
Citizens Advice Eastleigh

Issued for:
PLANNING
Do Not Scale. All dimensions and conditions are to be checked on site prior to preparing drawings or commencing any work. © This drawing is the property of Camill Denny Design and protected by the Copyright, Designs and Patents Act, 1988.
CAMILLIN DENNY
Compton Cottage | Frogmore | East Meon | Hampshire | GU32 1QH
t:01730 823472 | lam@camillindenny.com | www.camillindenny.com

Date: Notes: Drawn: Checked: