


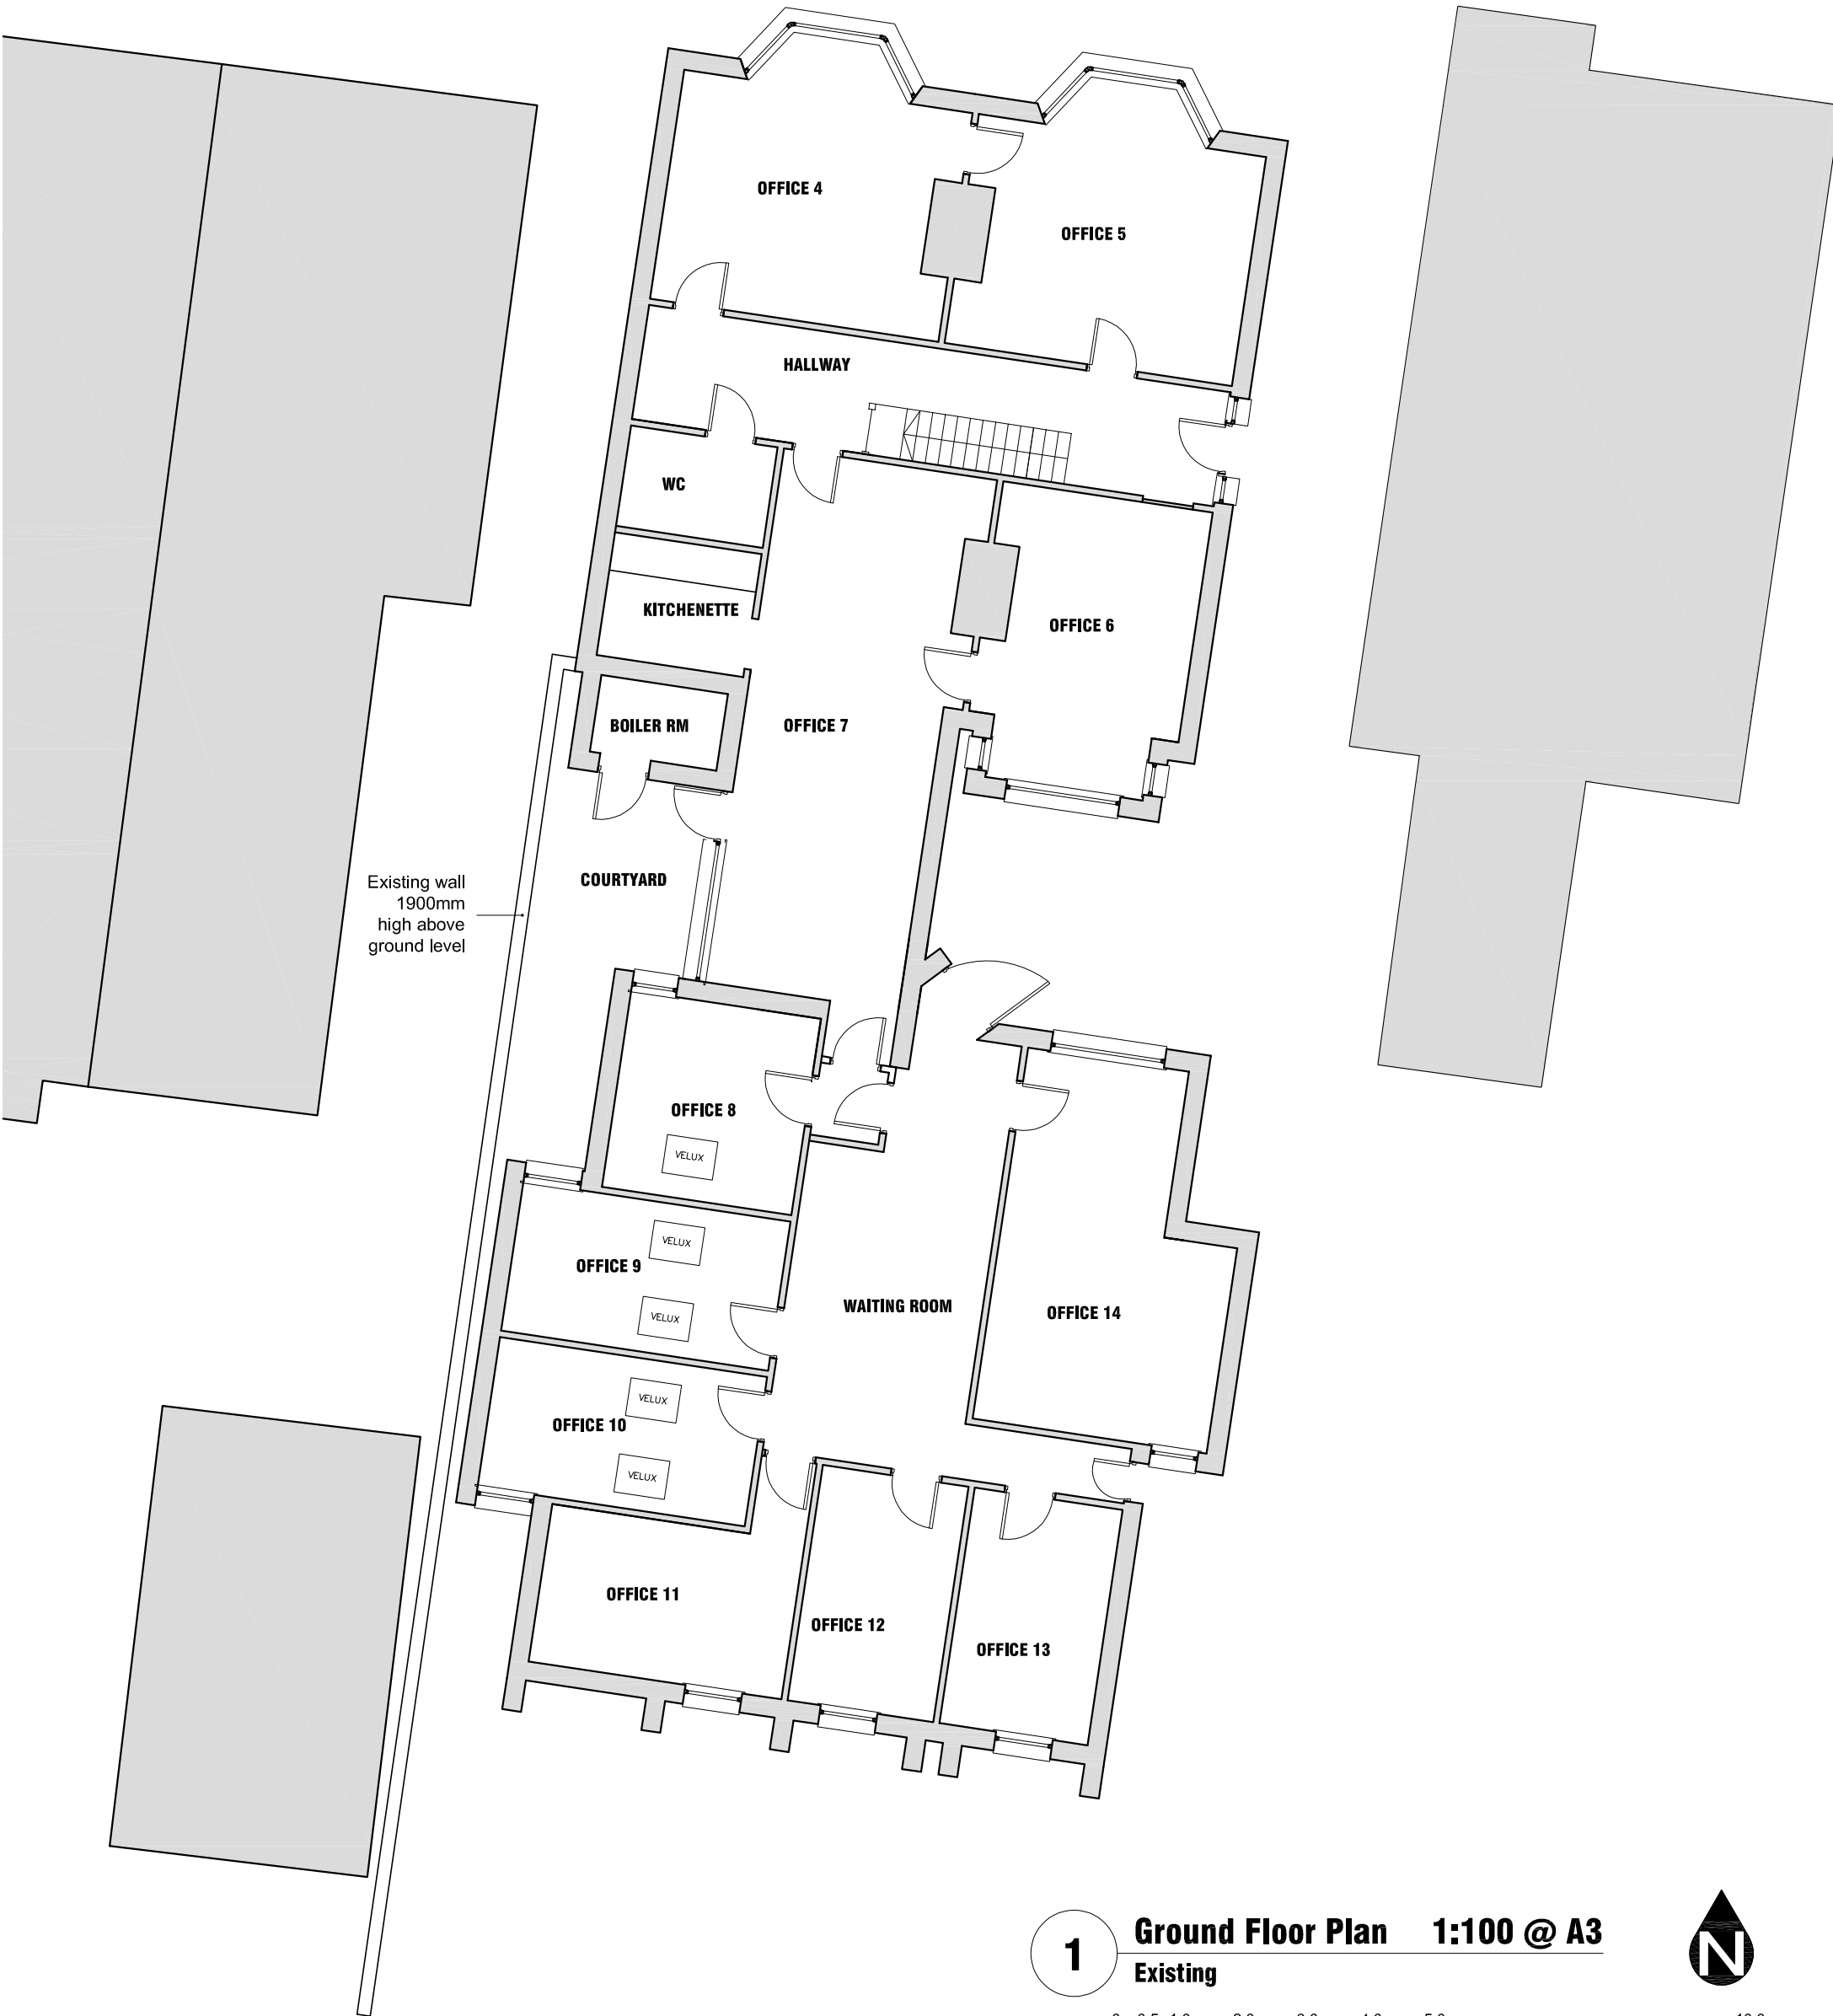

1 Ground Floor Plan 1:100 @ A3
Existing



0 0.5 1.0 2.0 3.0 4.0 5.0 10.0
Scale in metres

drawing number: **6058(20)010**
rev:
Existing
Ground Floor Plan
1:100 @A3
Drawn by: MC
Checked by: LD
Project:
Citizens Advice Eastleigh
101 Leigh Road, Eastleigh SO50 9DR
Citizens Advice Eastleigh

Issued for: **PLANNING**
Do Not Scale. All dimensions and conditions are to be checked on site prior to preparing drawings or commencing any work. © This drawing is the property of Camillindenny Design and protected by the Copyright, Designs and Patents Act, 1988
CAMILLIN DENNY
Compton Cottage | Frogmore | East Meon | Hampshire | GU32 1QH
t:01730 823472 llam@camillindenny.com www.camillindenny.com

Date: Notes: Drawn: Checked: