


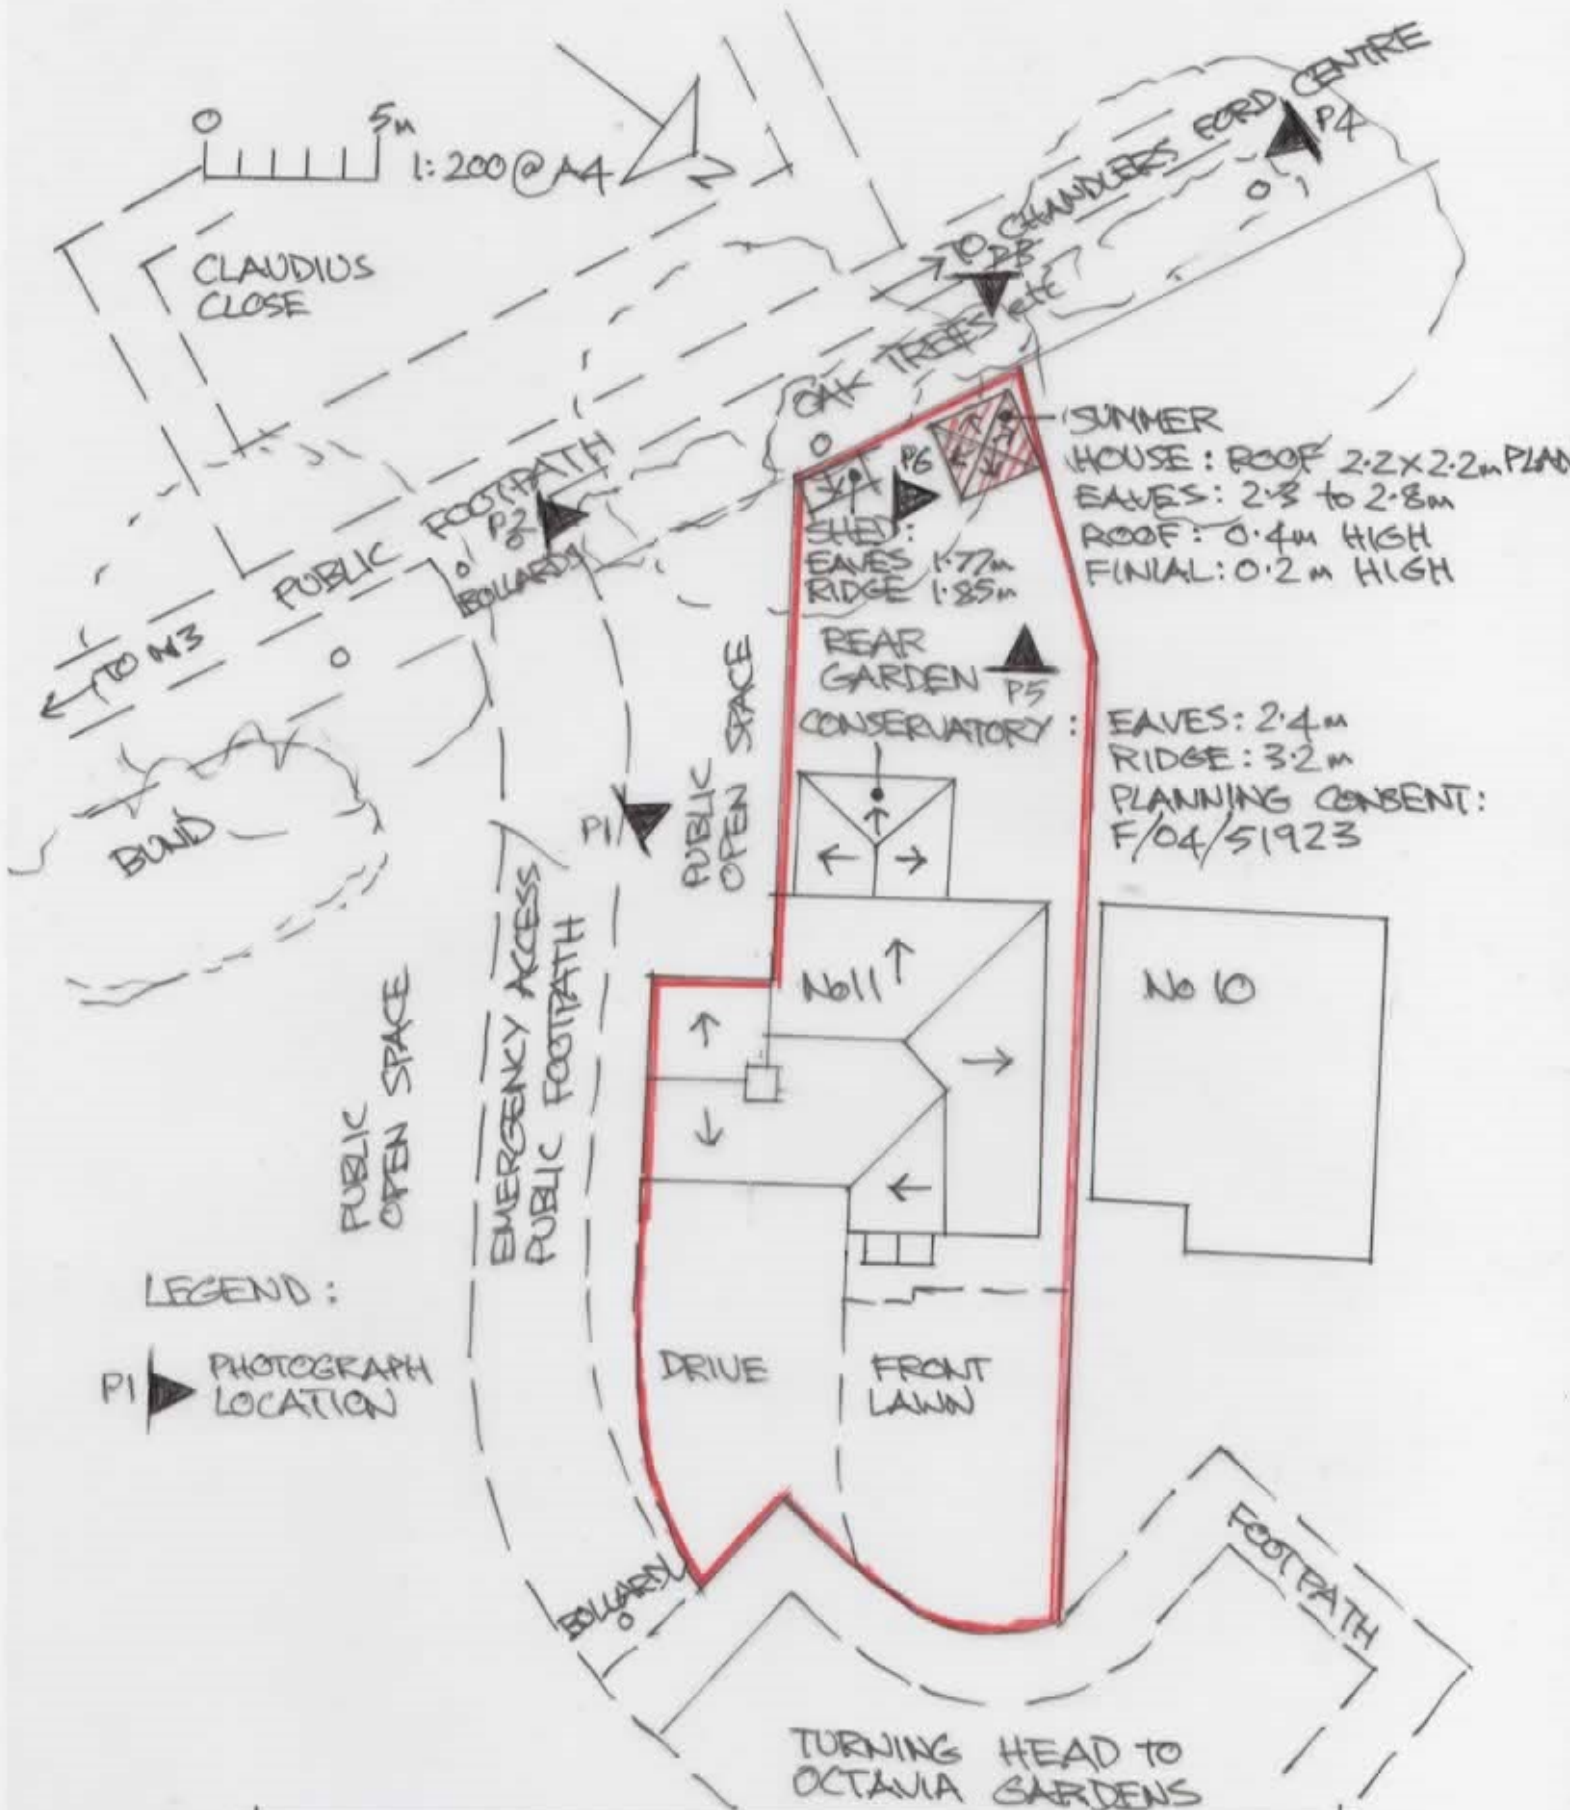

11 OCTAVIA GARDENS, CHANGERS FORD SO53 2PX
 EXISTING SITE PLAN. DRAWING No OG/SK01
 SCALE 1:200 @ A4 NOVEMBER 2024