




64 Wildern Lane

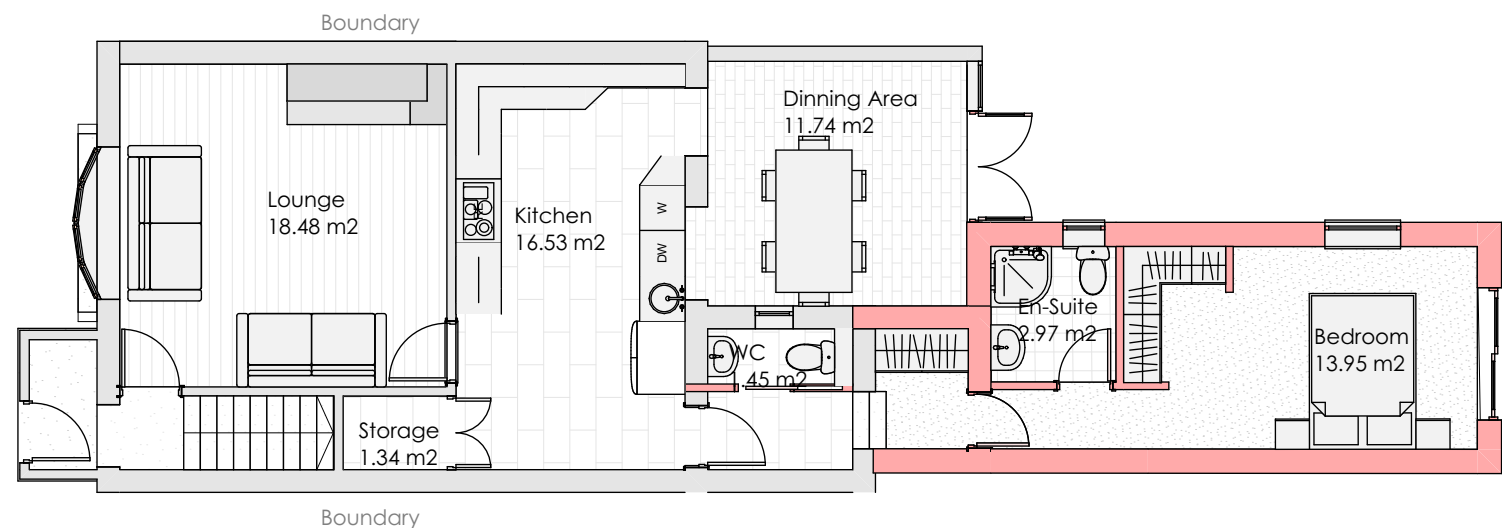

Proposed Ground Floor Plan Scale 1:100

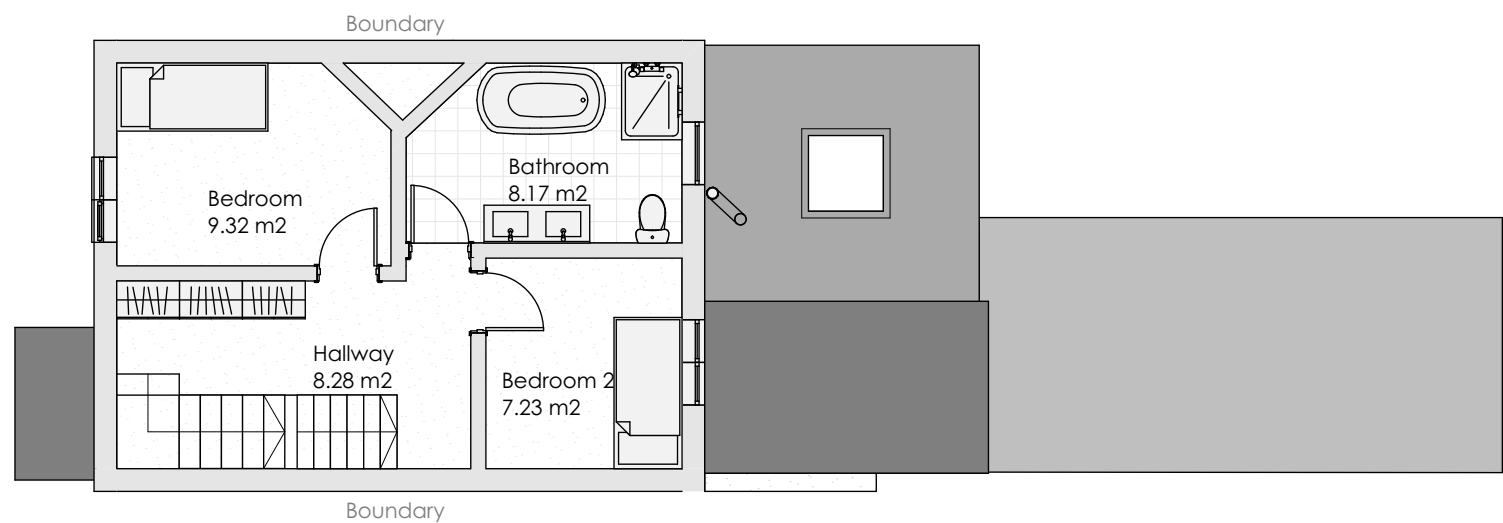

Proposed First Floor Plan Scale 1:100

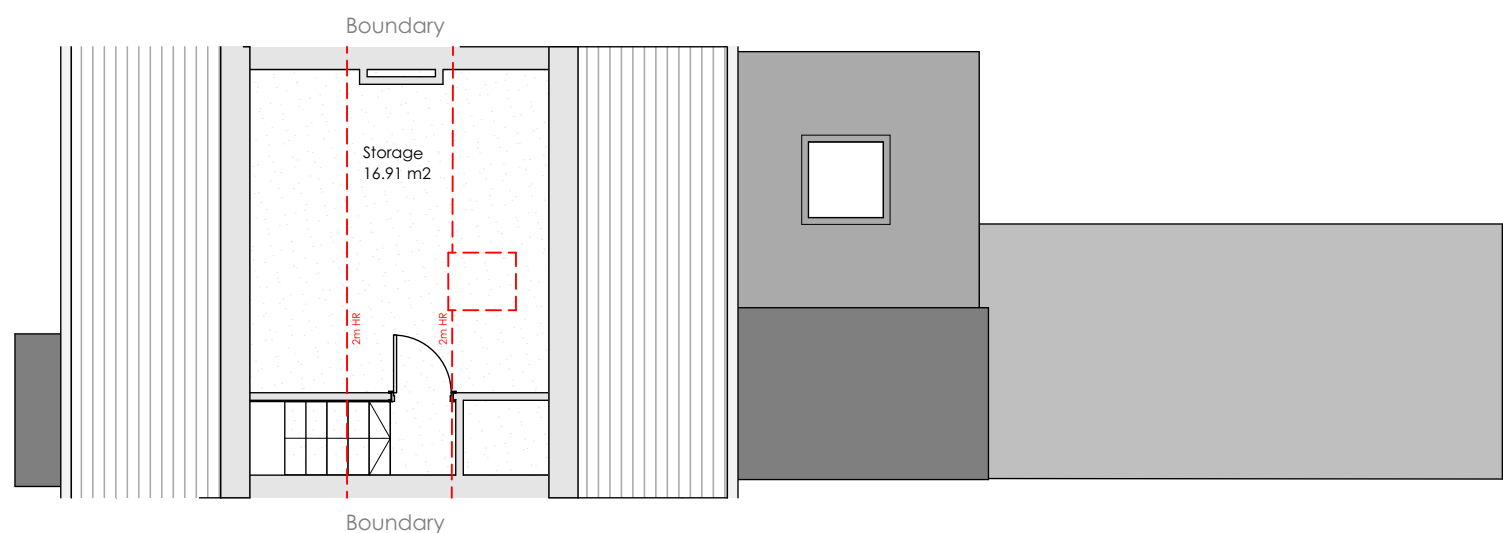

Proposed Loft Plan Scale 1:100



Notes

The content of the drawing remain the copyright of **LRArchitecture**, no reproduction without written consent

All dimensions to be verified on site. Any discrepancies are to be reported to the relevant parties.

Do not scale from drawing, figured dimensions to be used only. drawings to be read in conjunction with all relevant drawings/ schedules ect, which relate to this project

All Building regulations details and notes to be checked by building control and approved. If using 48 hour notice these drawings are a bases to form a conversation with a building control officer. All aspects of the proposal must follow building contorls advice and regulations set out.

Project
Rear Extension

Project Adress
64 Wildern Ln, Hedge End, Southampton SO30 4EJ

Client
Simon & Cherry

07729564872

Drawing Number	P005	Page Size	A3
Scale	1:100	Drawn By	Luke Richards