


64 Wildern Lane

Parking
2 spaces with no car blocking the others and
3 cars with one car blocking the others.

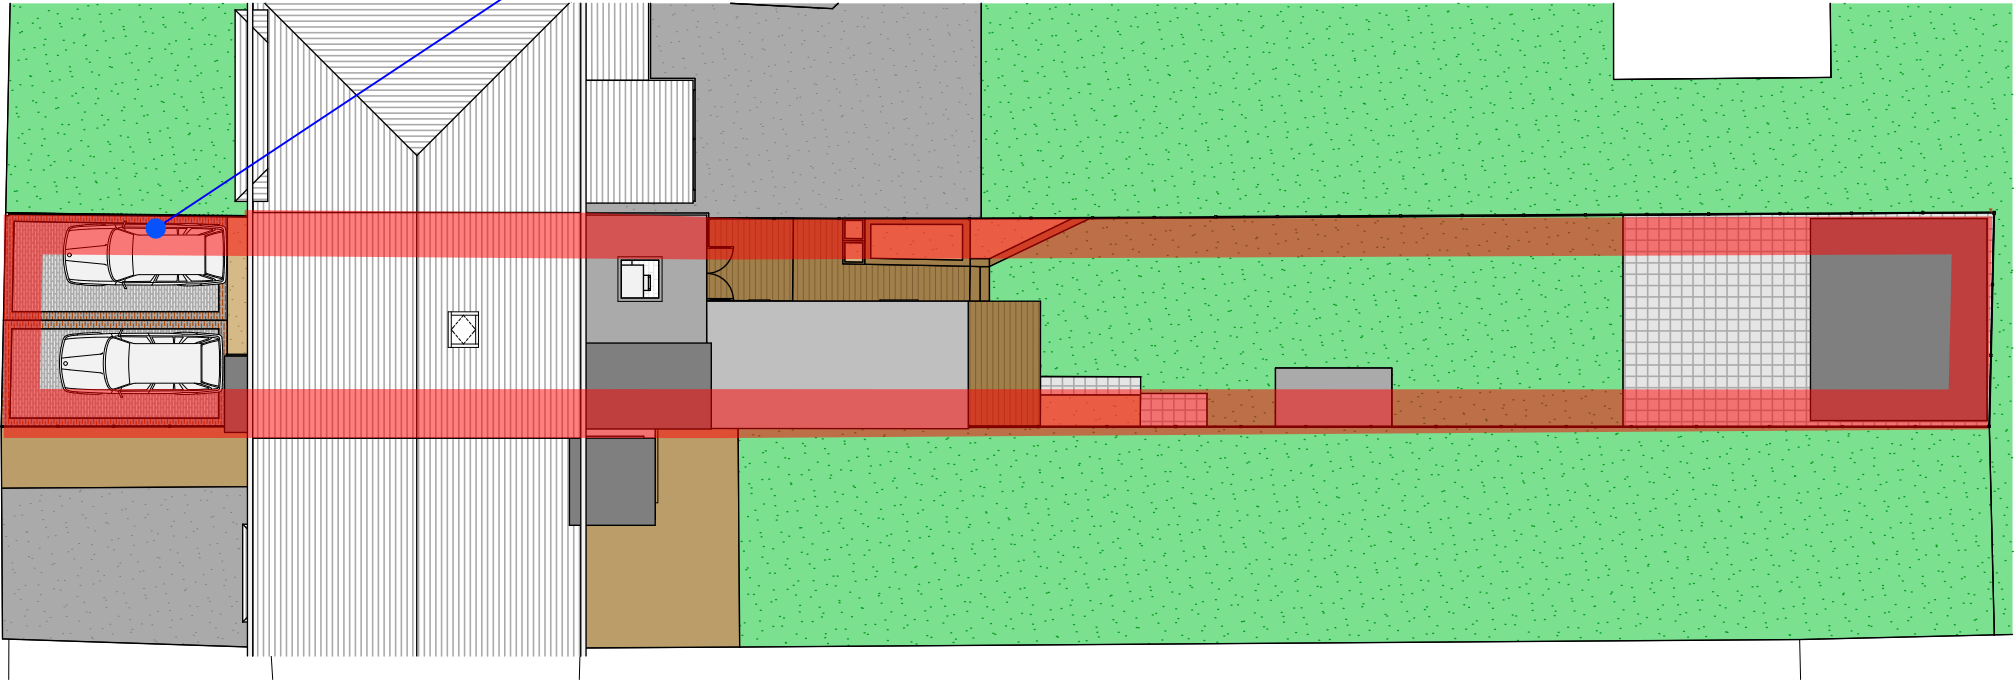



Proposed Site Plan Scale 1:200



Location Plan Scale 1:1250



Proposed Street Scene 1:200

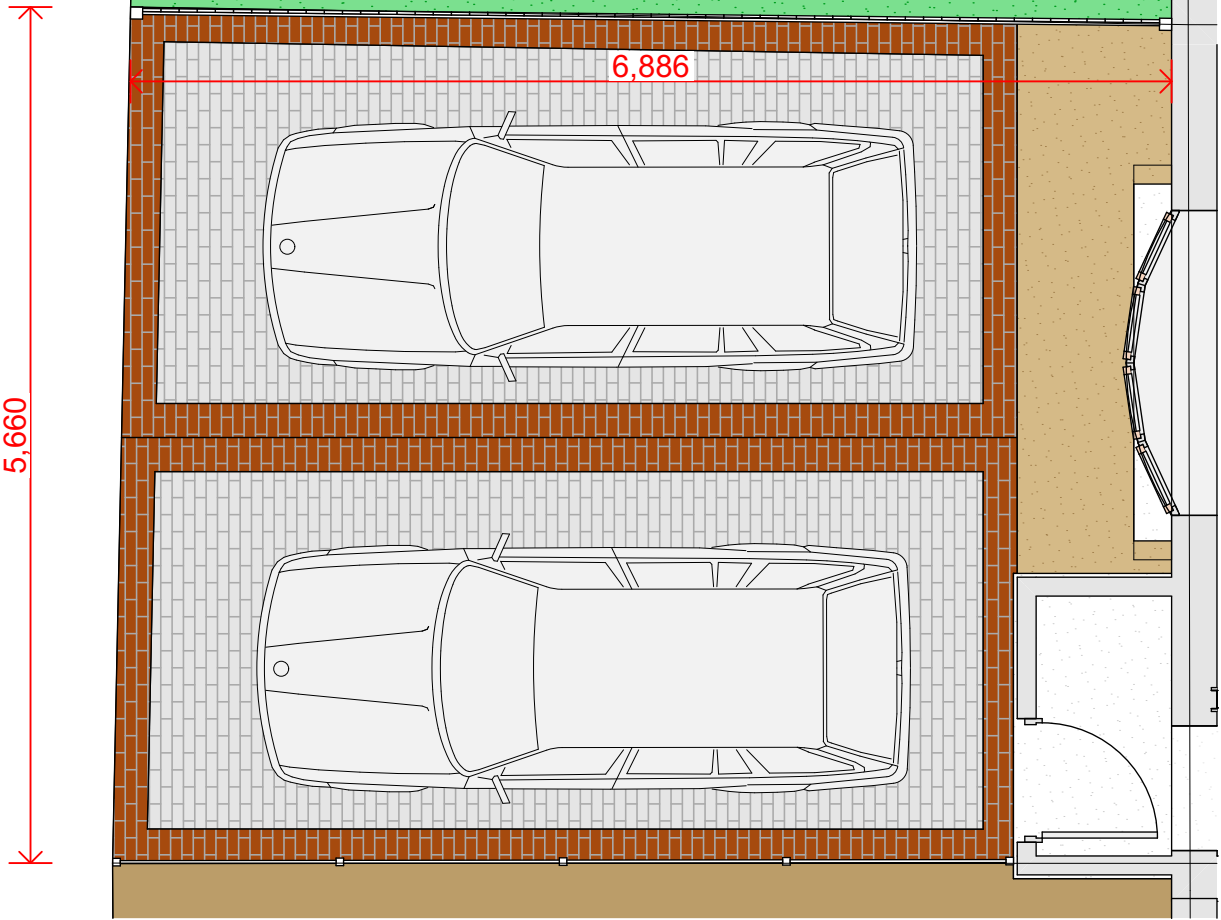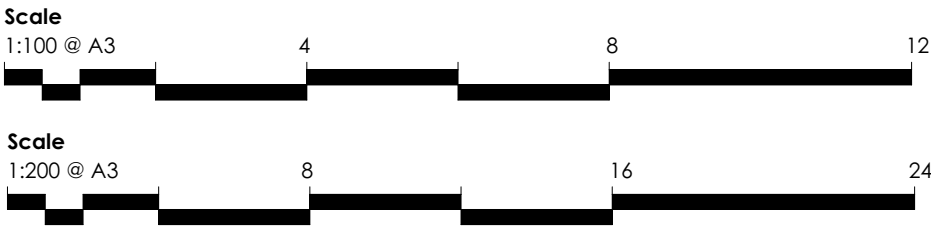

Parking Plan Scale 1:50



Project
Rear Extension

Project Address
64 Wildern Ln, Hedge End, Southampton SO30 4EJ

Client
Simon & Cherry



Drawing Number	P003	Page Size	A3
Scale	1:100	Drawn By	Luke Richards