





1 Proposed Front Elevation
1 : 100




2 Proposed Rear Elevation
1 : 100

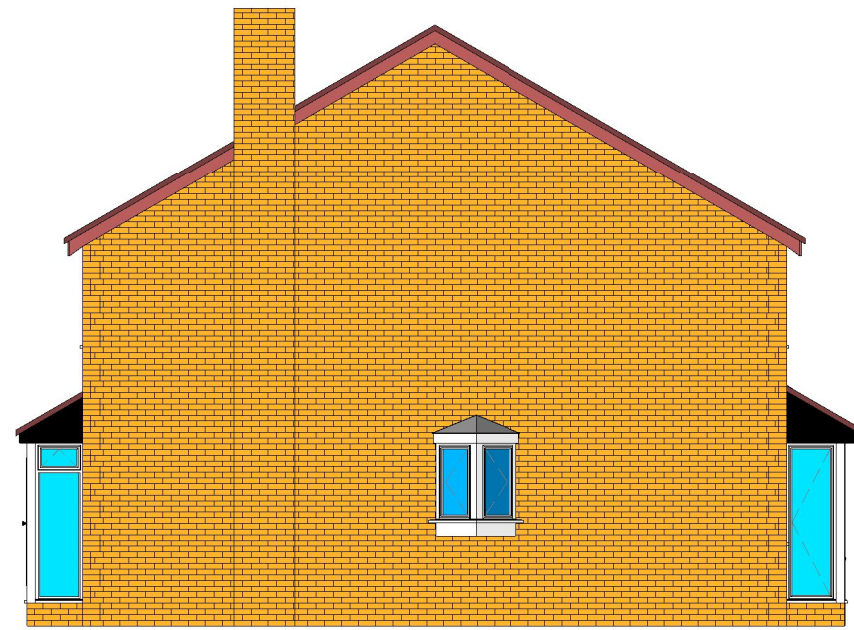


3 Proposed Side (Left) Elevation
1 : 100

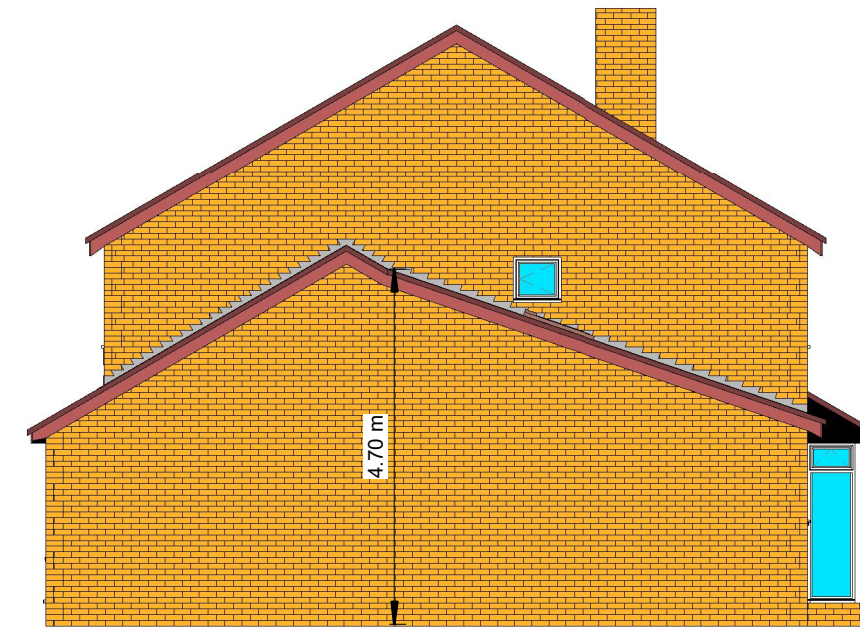

4 Proposed Side (Right) Elevation
1 : 100

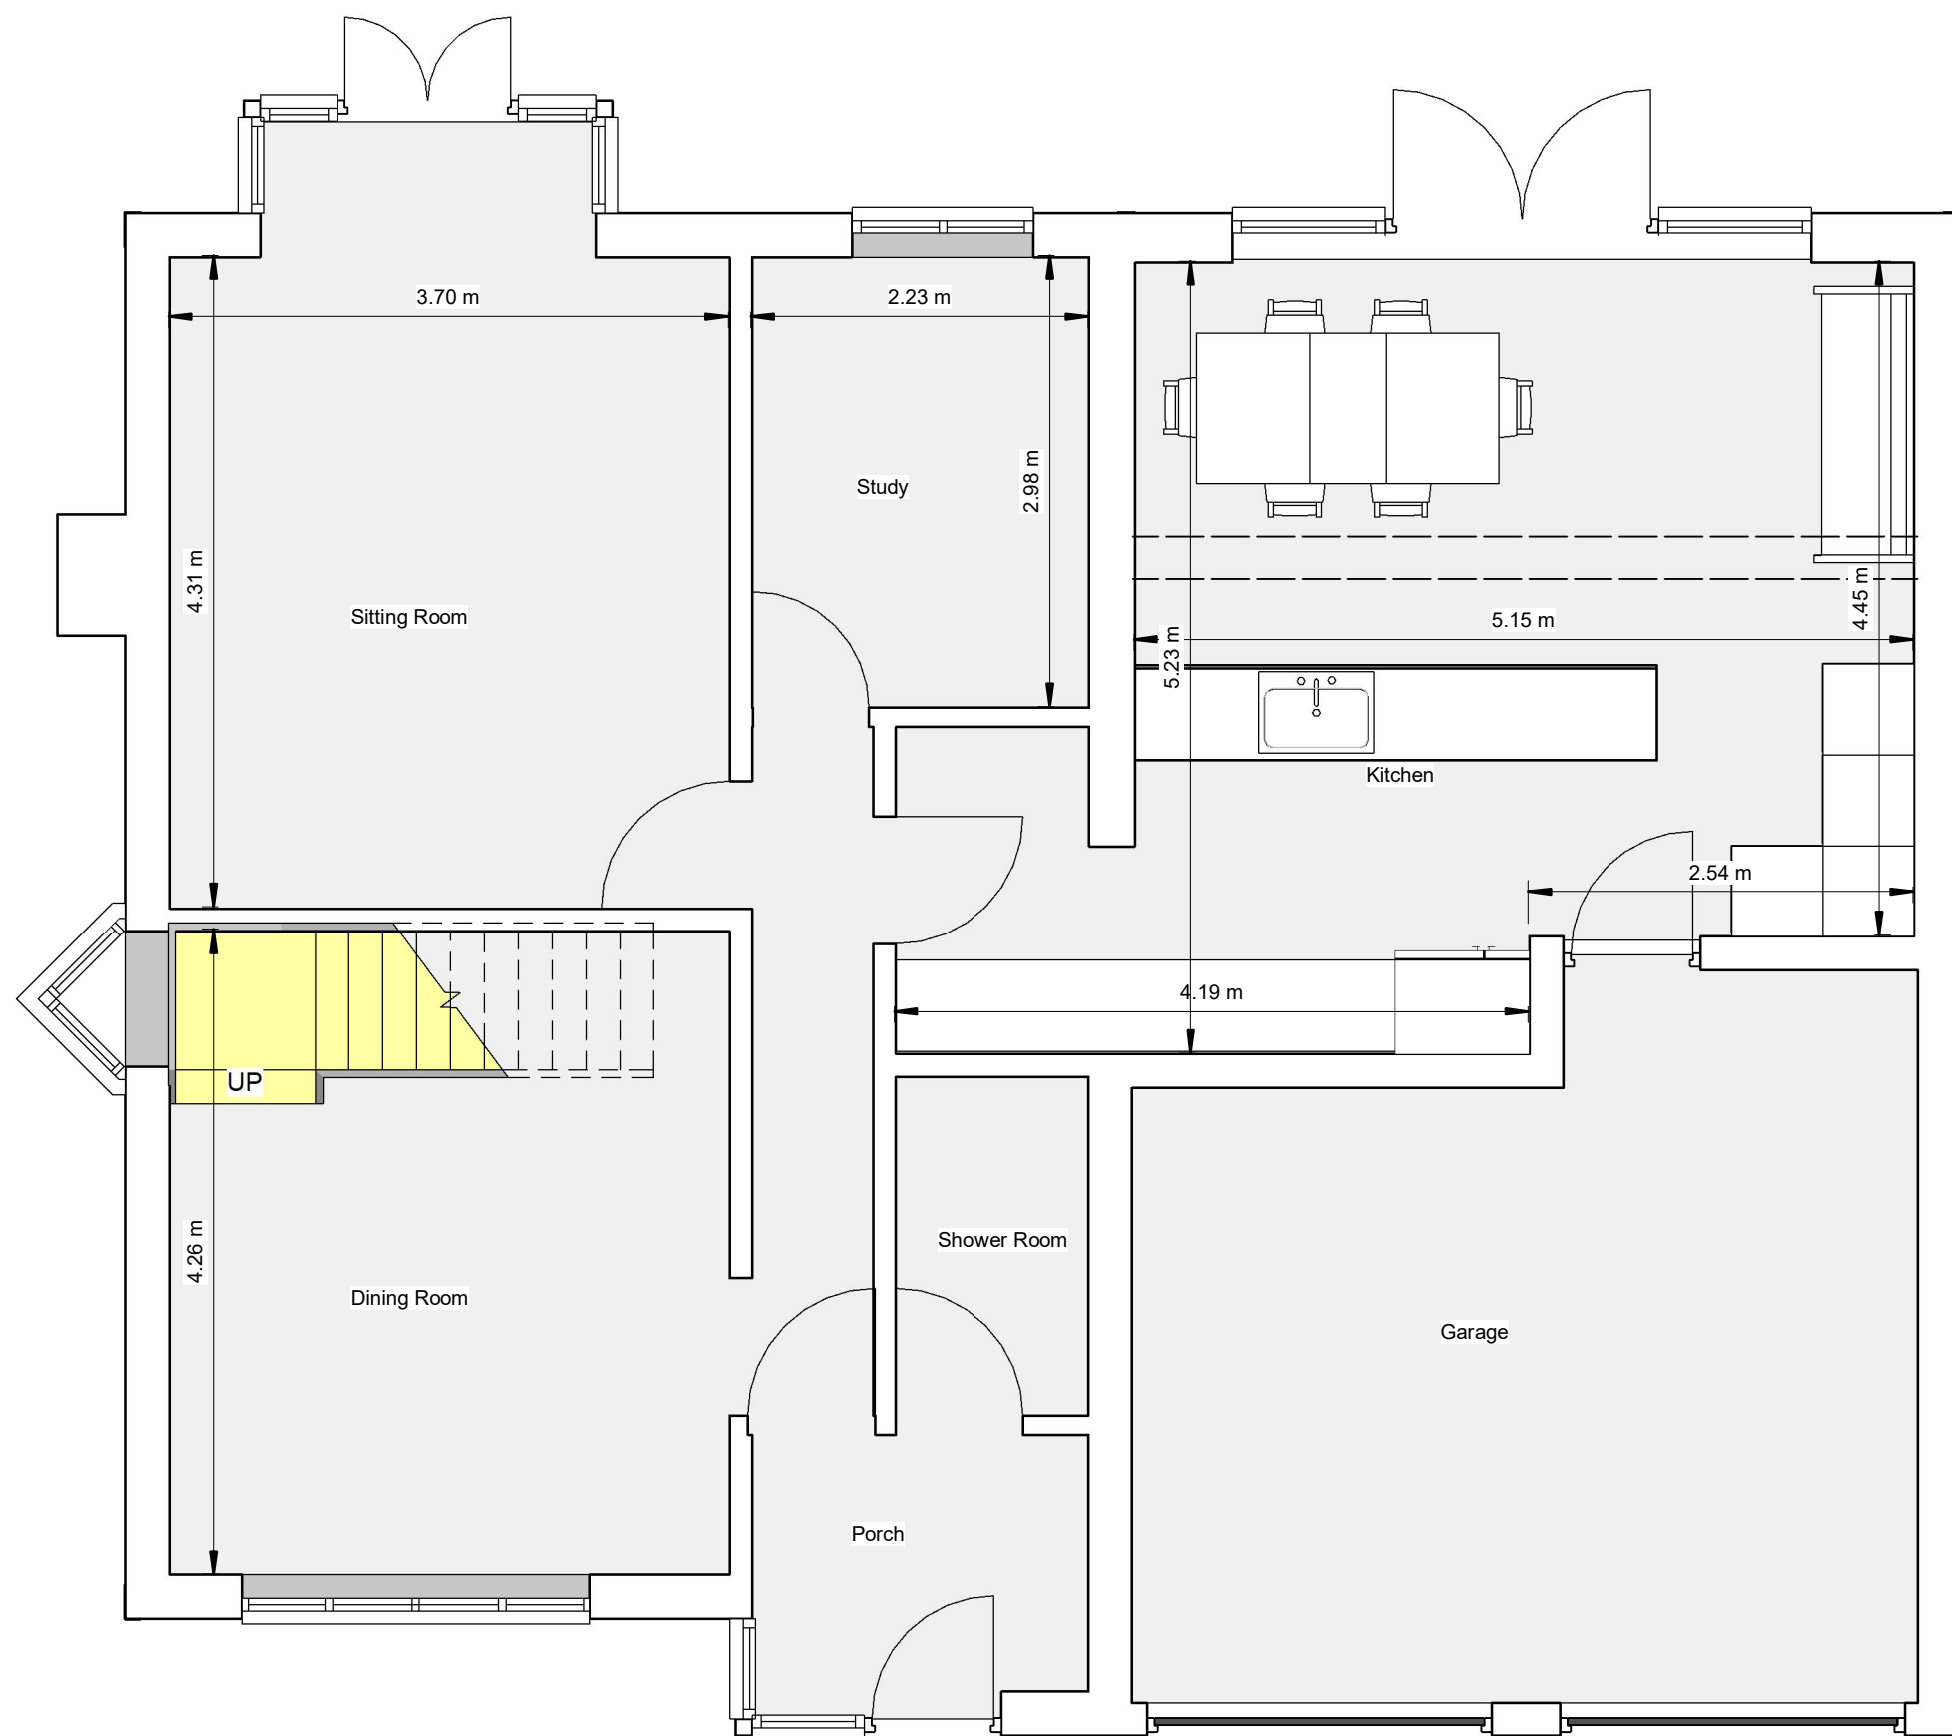

5 Proposed Ground Floor Plan
1 : 50

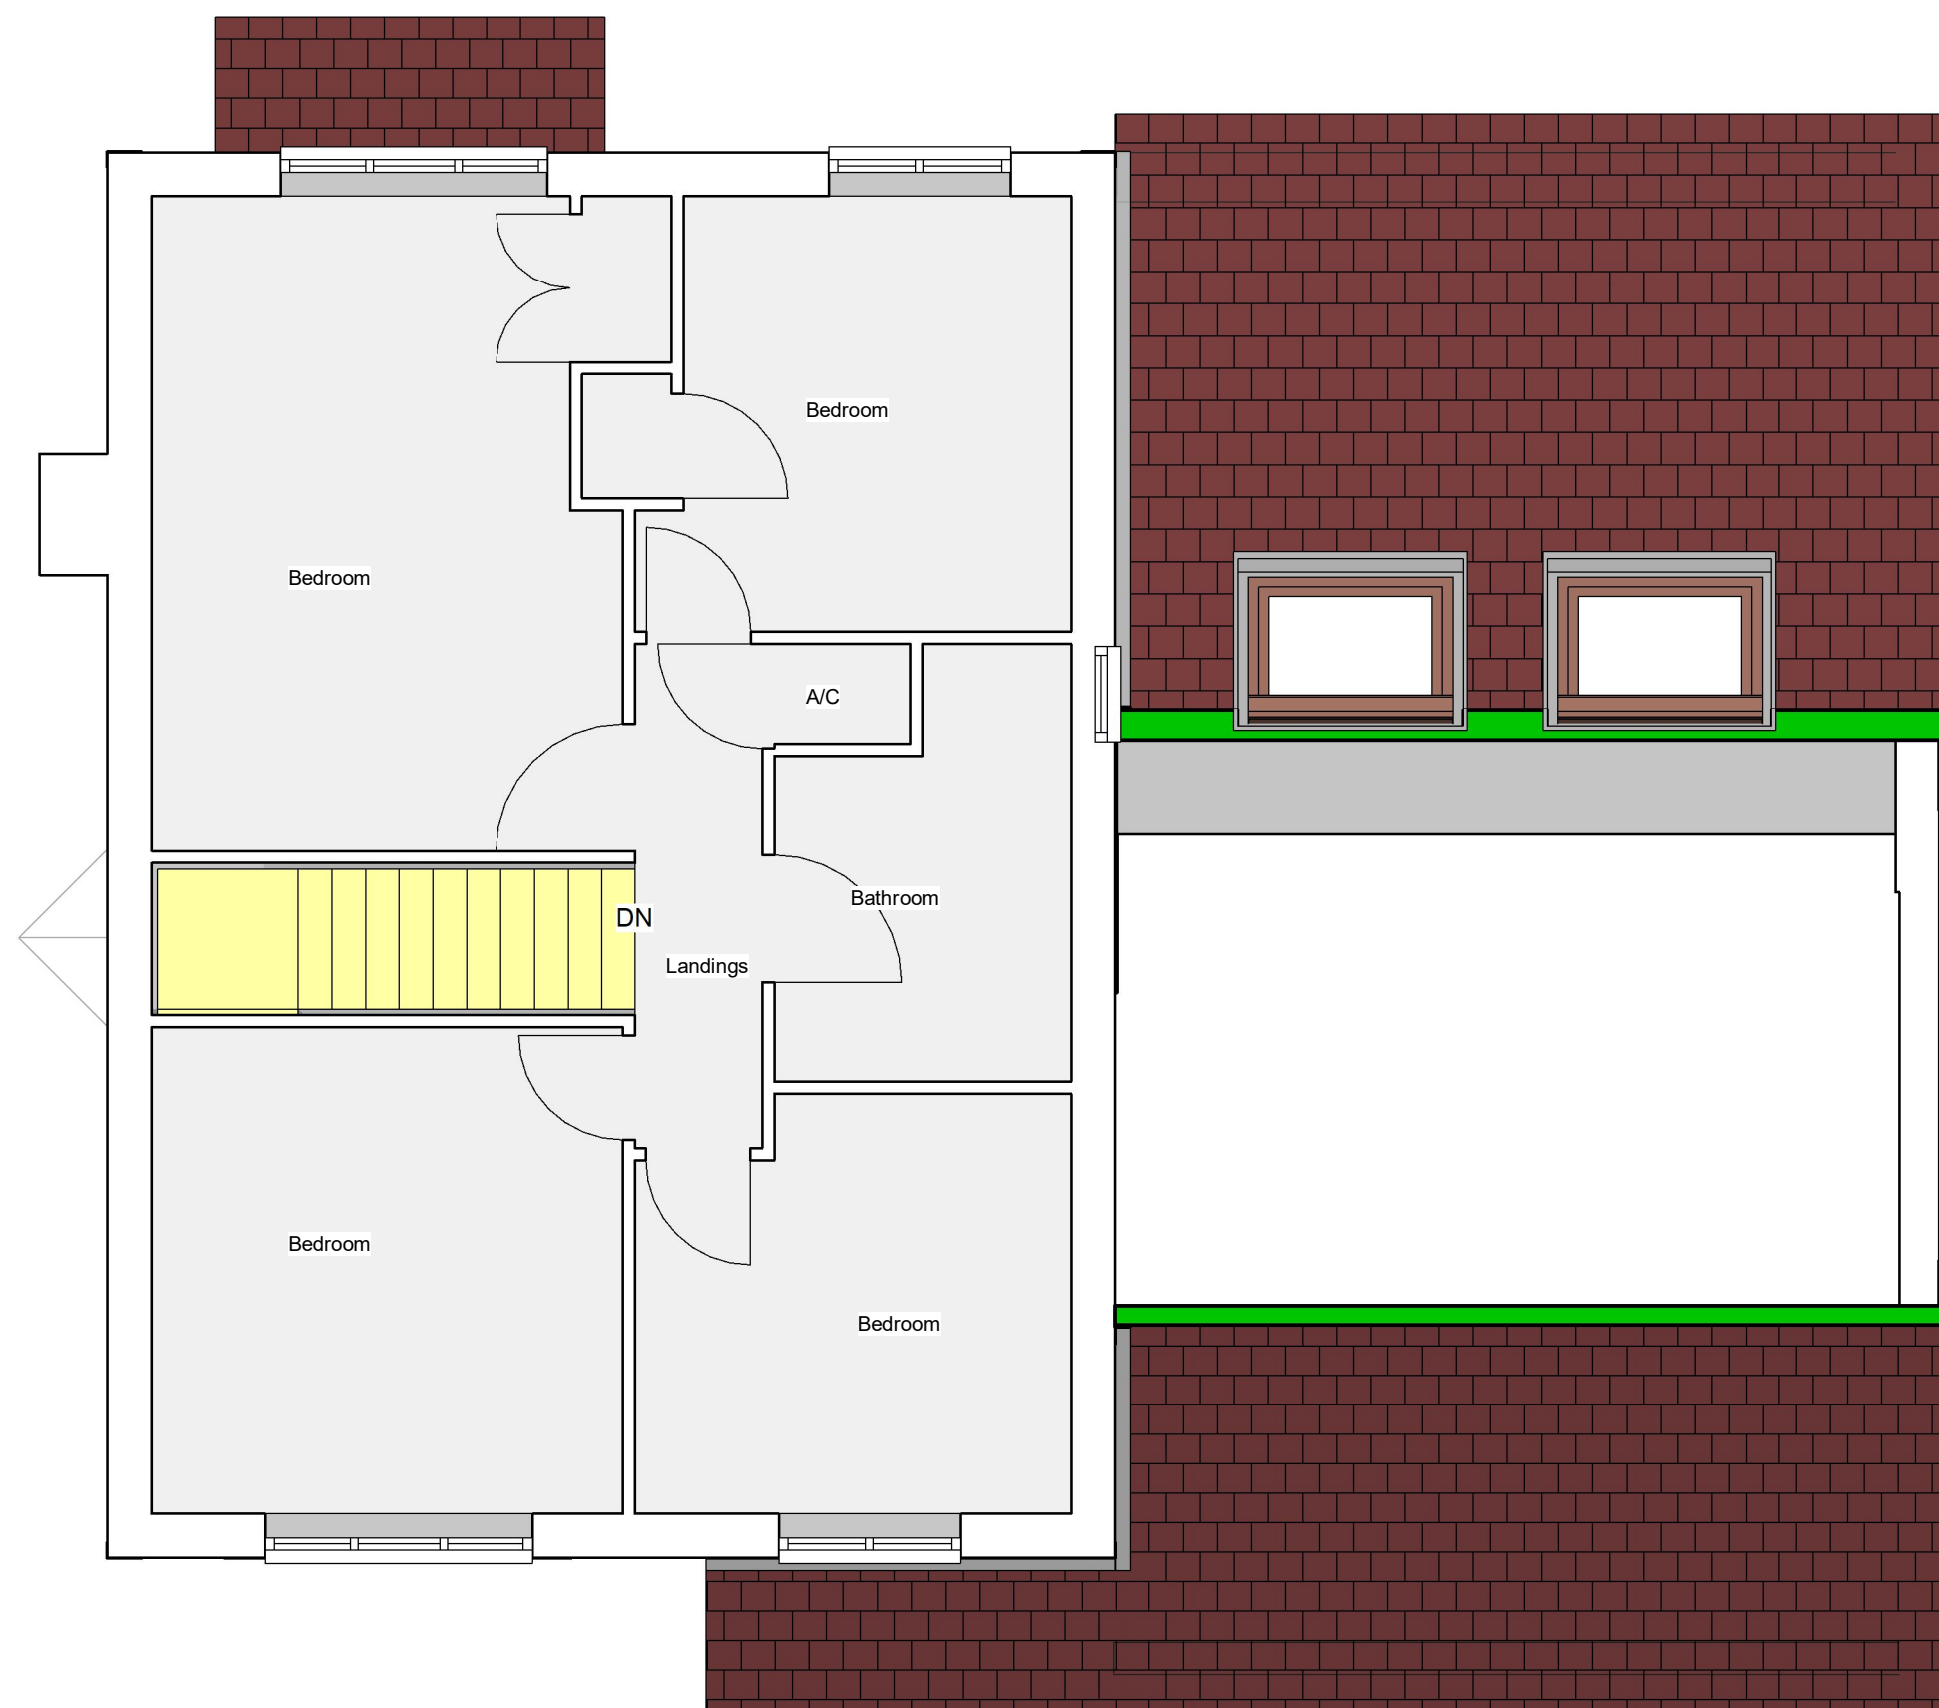

6 Proposed First Floor Plan
1 : 50



7 3D View

PROPOSED WORKS

Single storey rear extension .
Masonry walls in buff multi face brickwork.
Quion detail to match th existing .
Concrete tile roof to match the existing
White UPVC windows and doors.

Revision

Drawings by:

unsted design

3D Computer Aided Architectural Design

Unsted Design Ltd

16 Hazel Close, Chandlers Ford Eastleigh SO53 5RF

Tel: 02380274720

Fax: 02380274720

Email: info@UnstedDesign.co.uk

Web Site www.UnstedDesign.co.uk

Company Number 8013235

Utilities/Highways/Environment:

It is the responsibility of the client or their contractor to liaise with the Utility providers, Highway Authorities and Environment Agency to ensure that all approvals are in place unless Unsted Design have been given written instructions to act on your behalf.

Copyright:

The copyright for this drawing remains the property of Unsted Design. It cannot be copied, altered or reproduced in any form without the consent of Unsted Design. It cannot be passed to a third party without the written consent of Unsted Design.

Dimensions:

All dimensions to be checked on site prior to the commencement of any work. Do not scale from this drawing for construction purposes.

Party Wall Agreements:

It is the sole responsibility of the building owner or their contractor to draw up any agreements or notices required to comply with the Party Wall Act. This drawing does not guarantee the position of the boundary.

Client:

MR AND MRS FRANKLIN

Project Address:

14 CHARLECOTE DRIVE
CHANDLERS FORD
EASTLEIGH
SO53 1SF

Drawing Contents:

PROPOSED FLOOR PLANS, ELEVATIONS AND 3D VIEW

Purpose:

PLANNING APPLICATION

Scale:

1:50 1:100

Date

4th November 2024

Drawn by:

MKU

0022 FRANKLIN

PR1605

A1

Sheet Number

Sheet