






Proposed Front
1 : 100

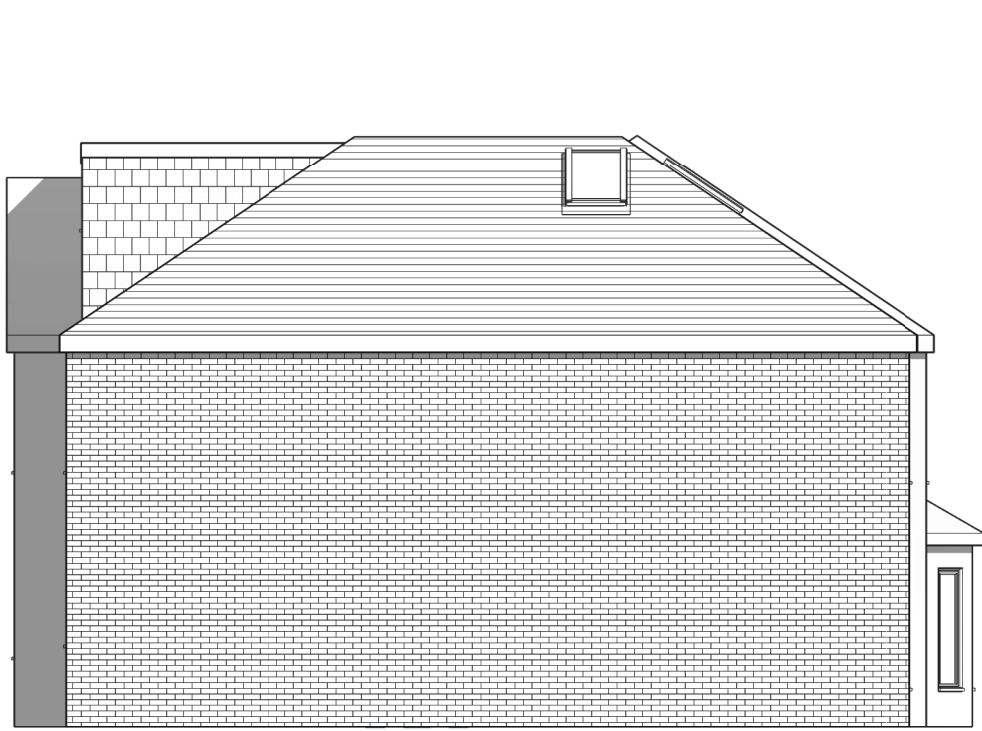


Proposed Side
1 : 100

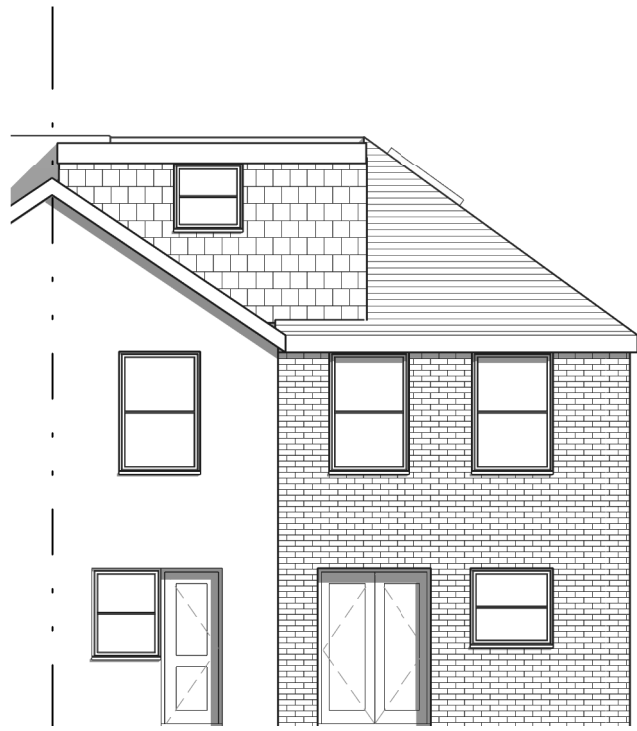


Proposed Rear
1 : 100

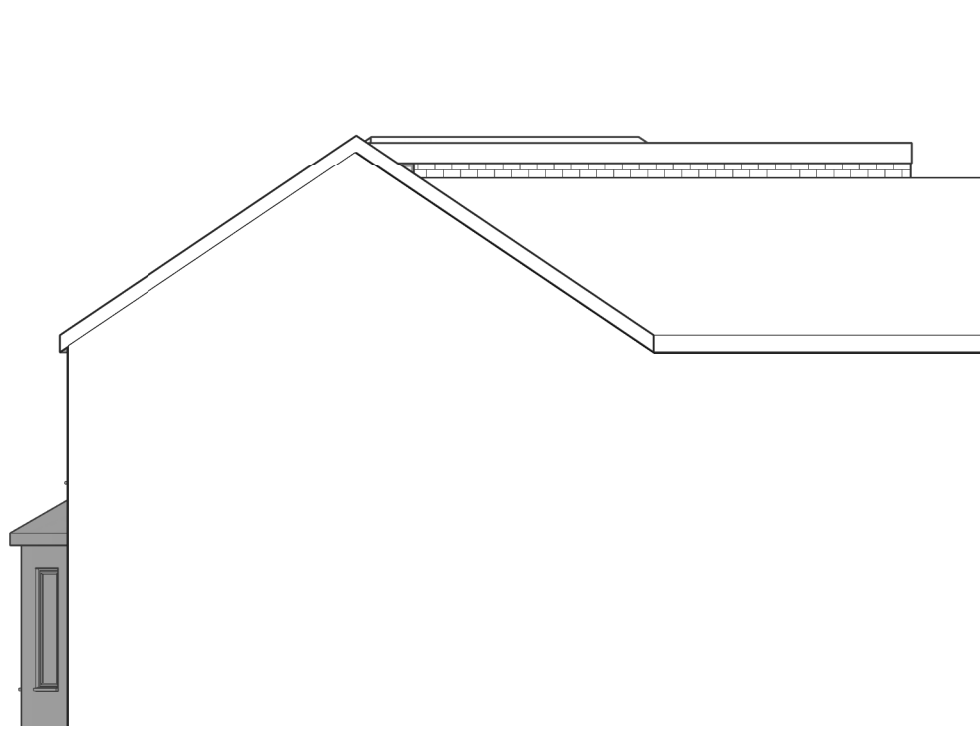


Proposed Side
1 : 100

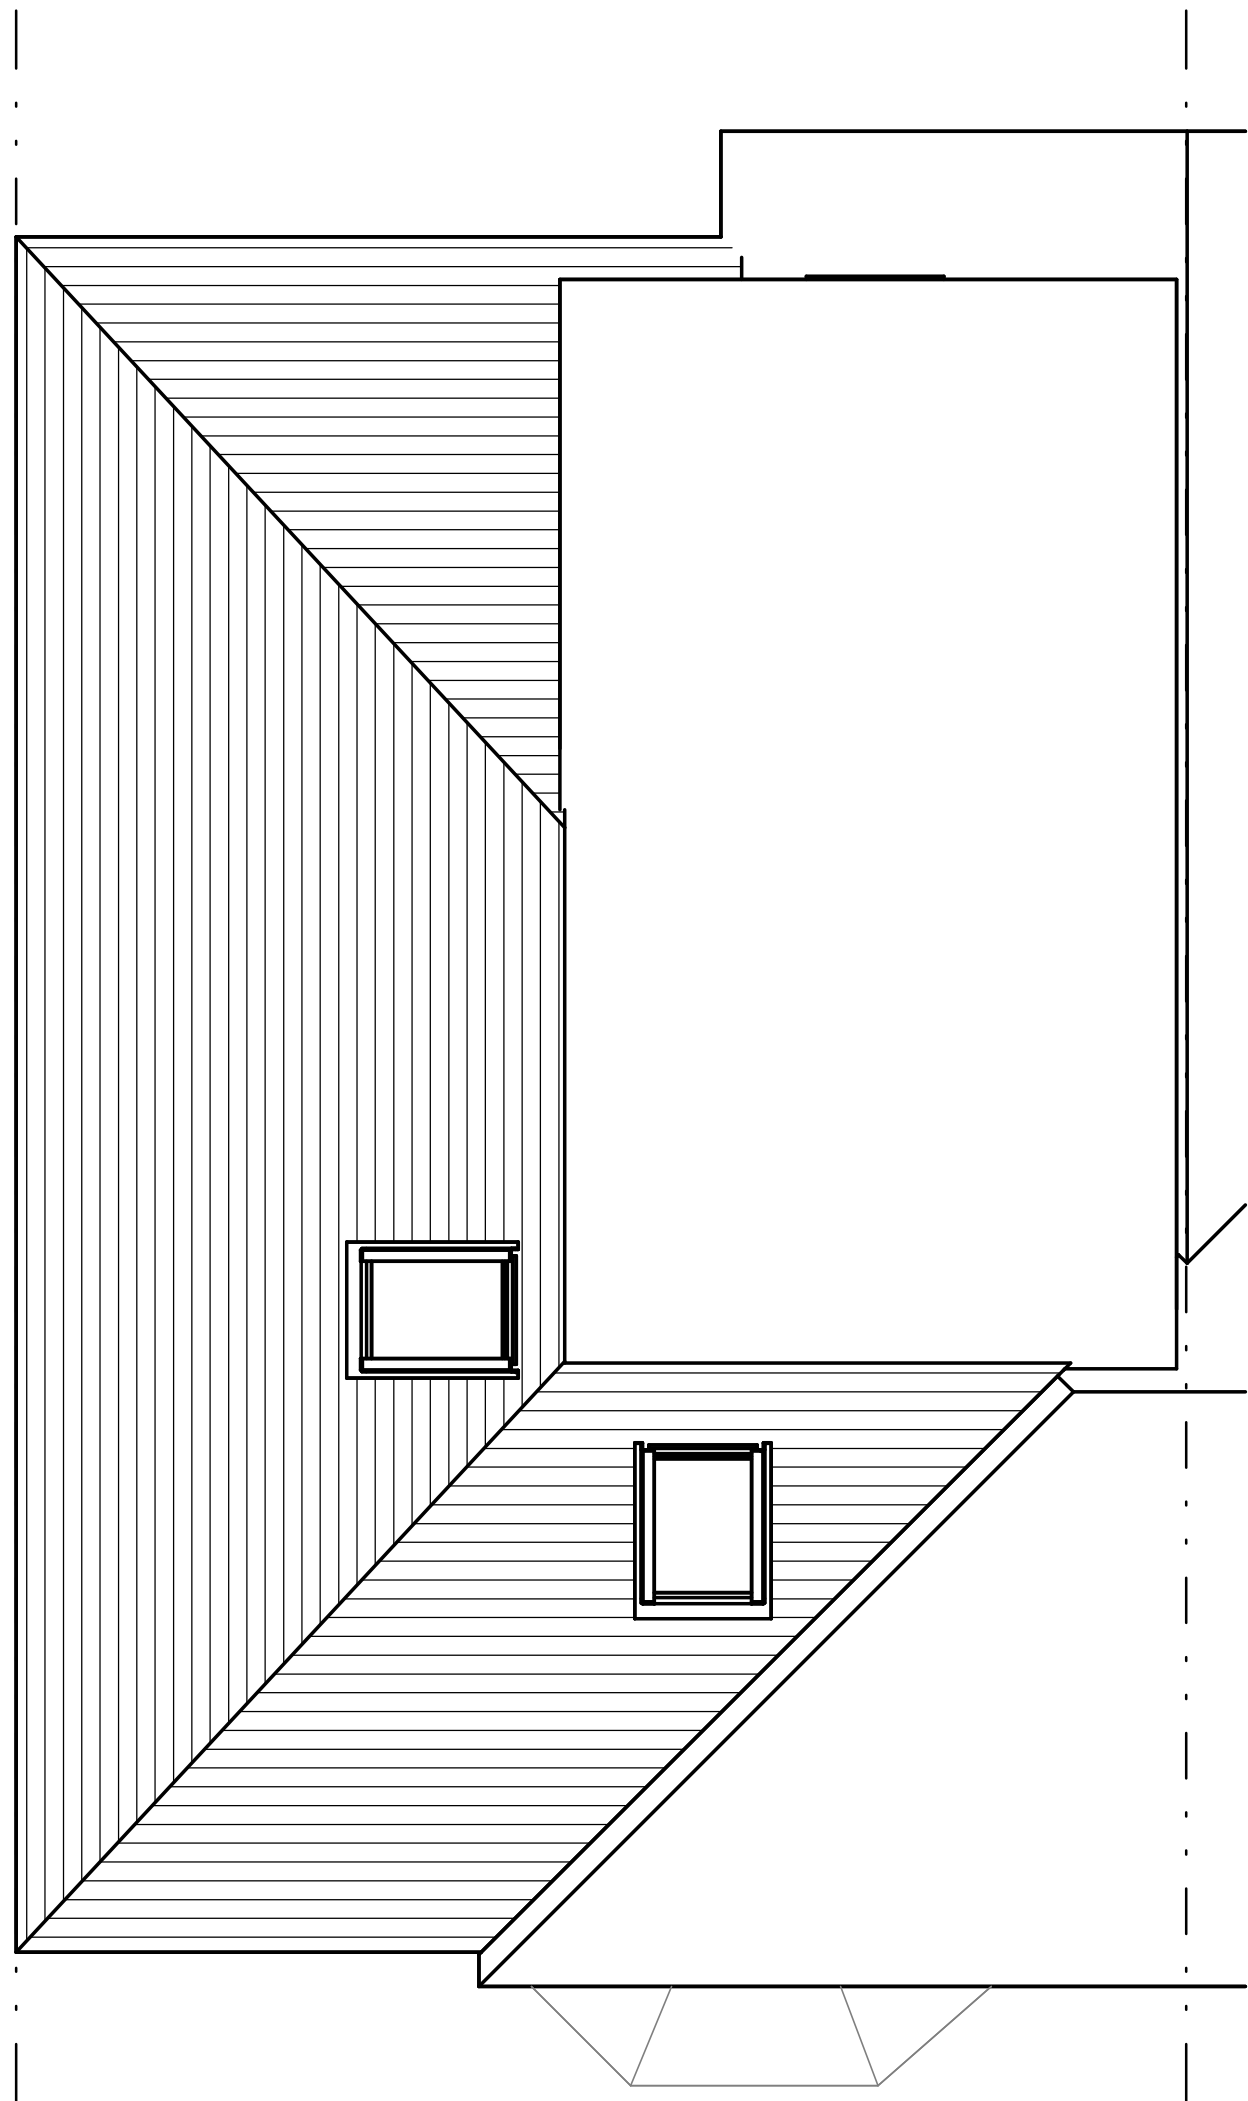


Proposed Roof Plan
1 : 50

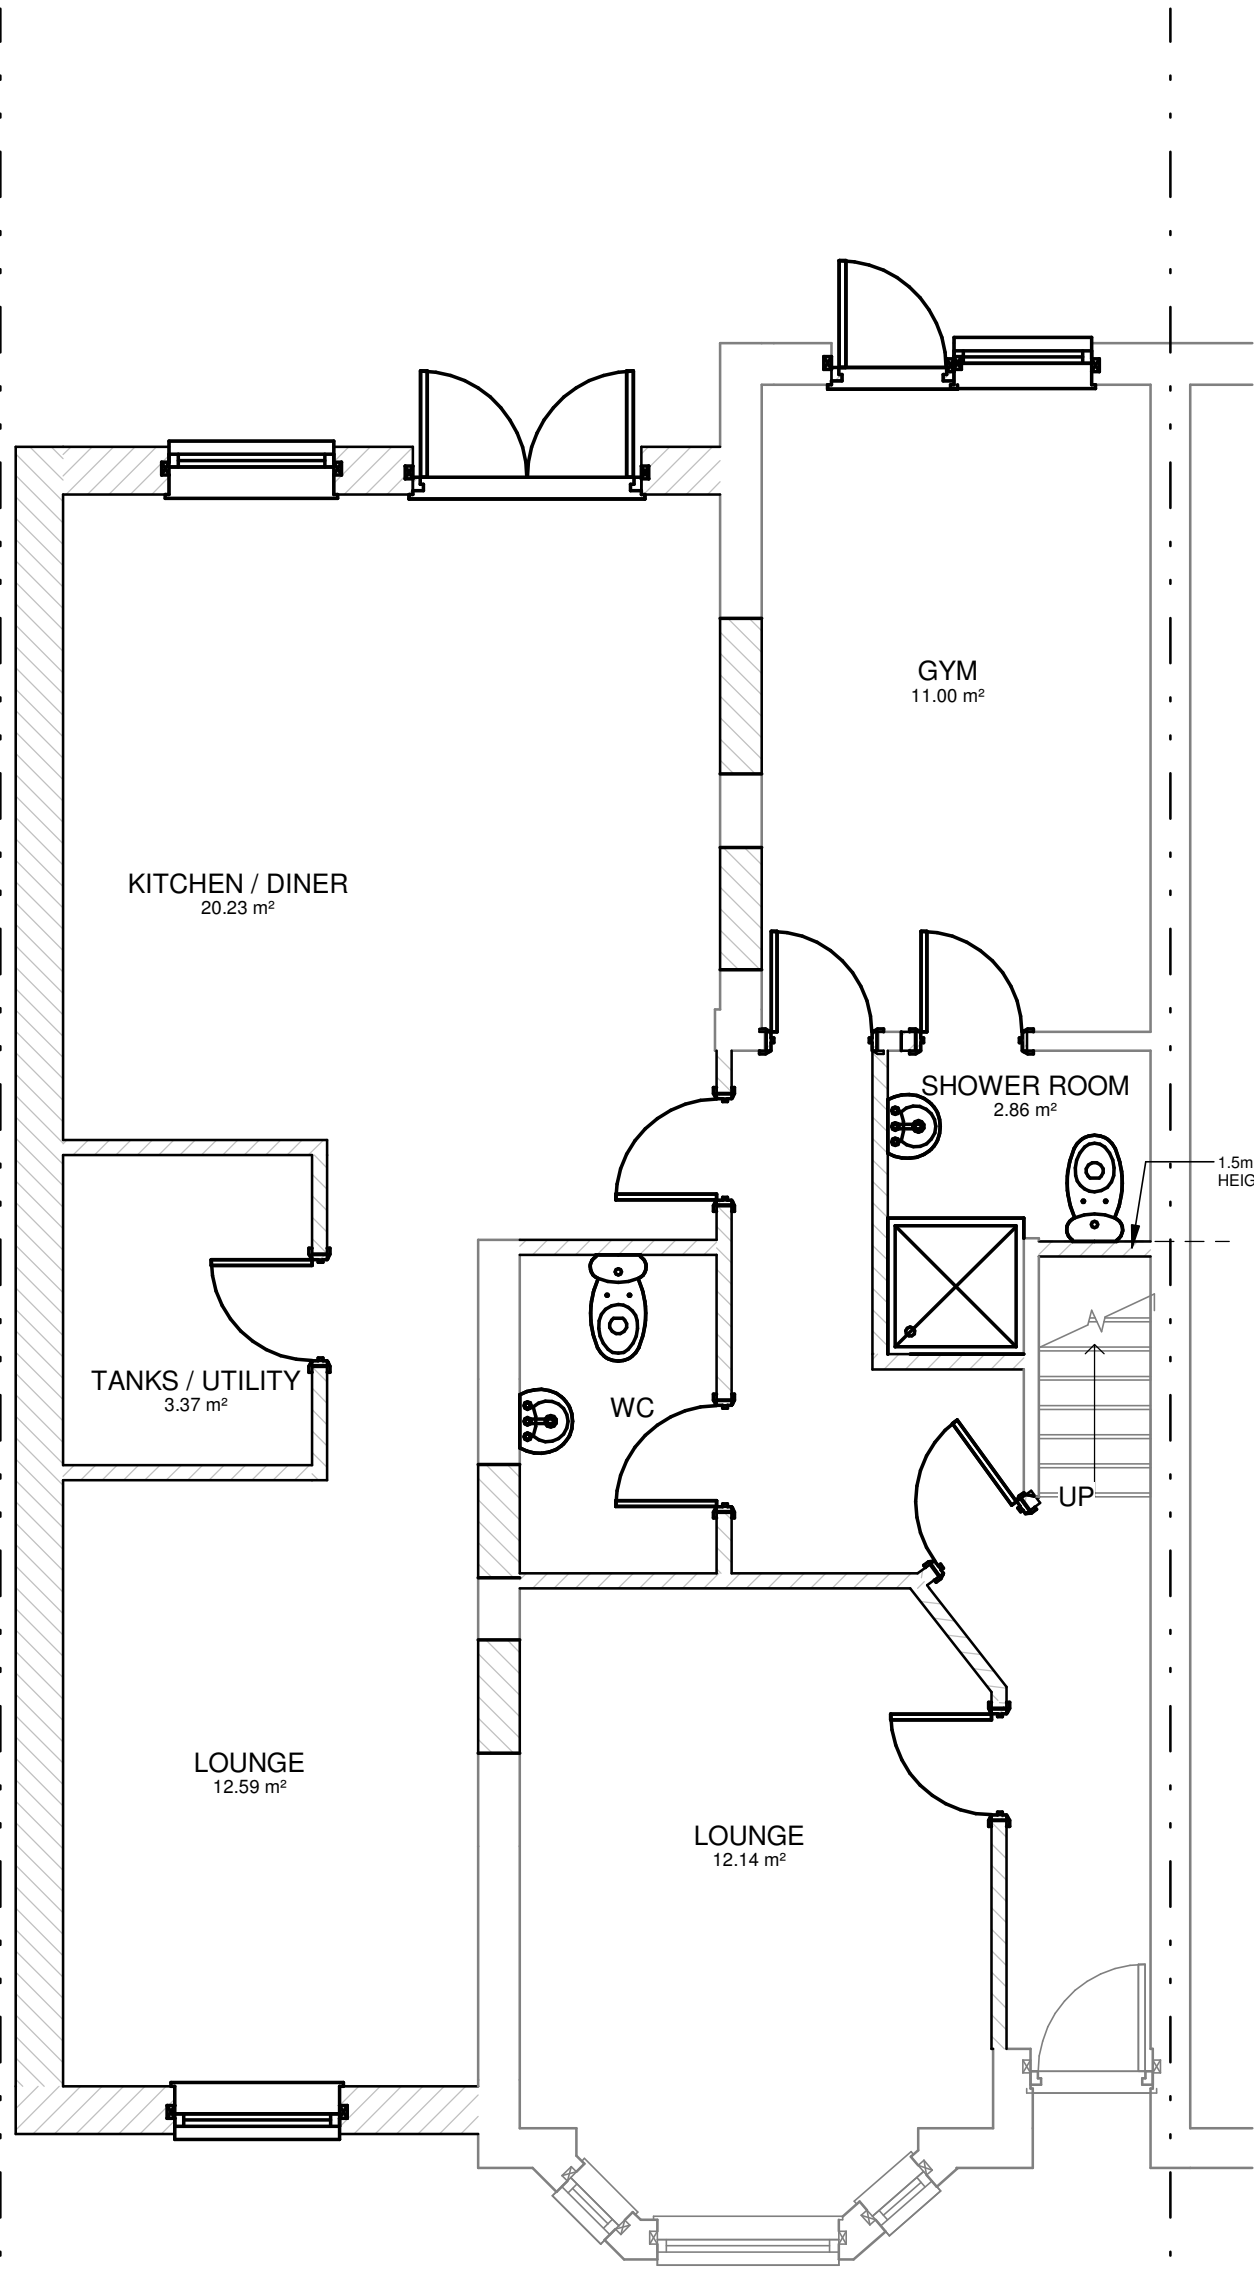



Proposed Ground Floor
1 : 50

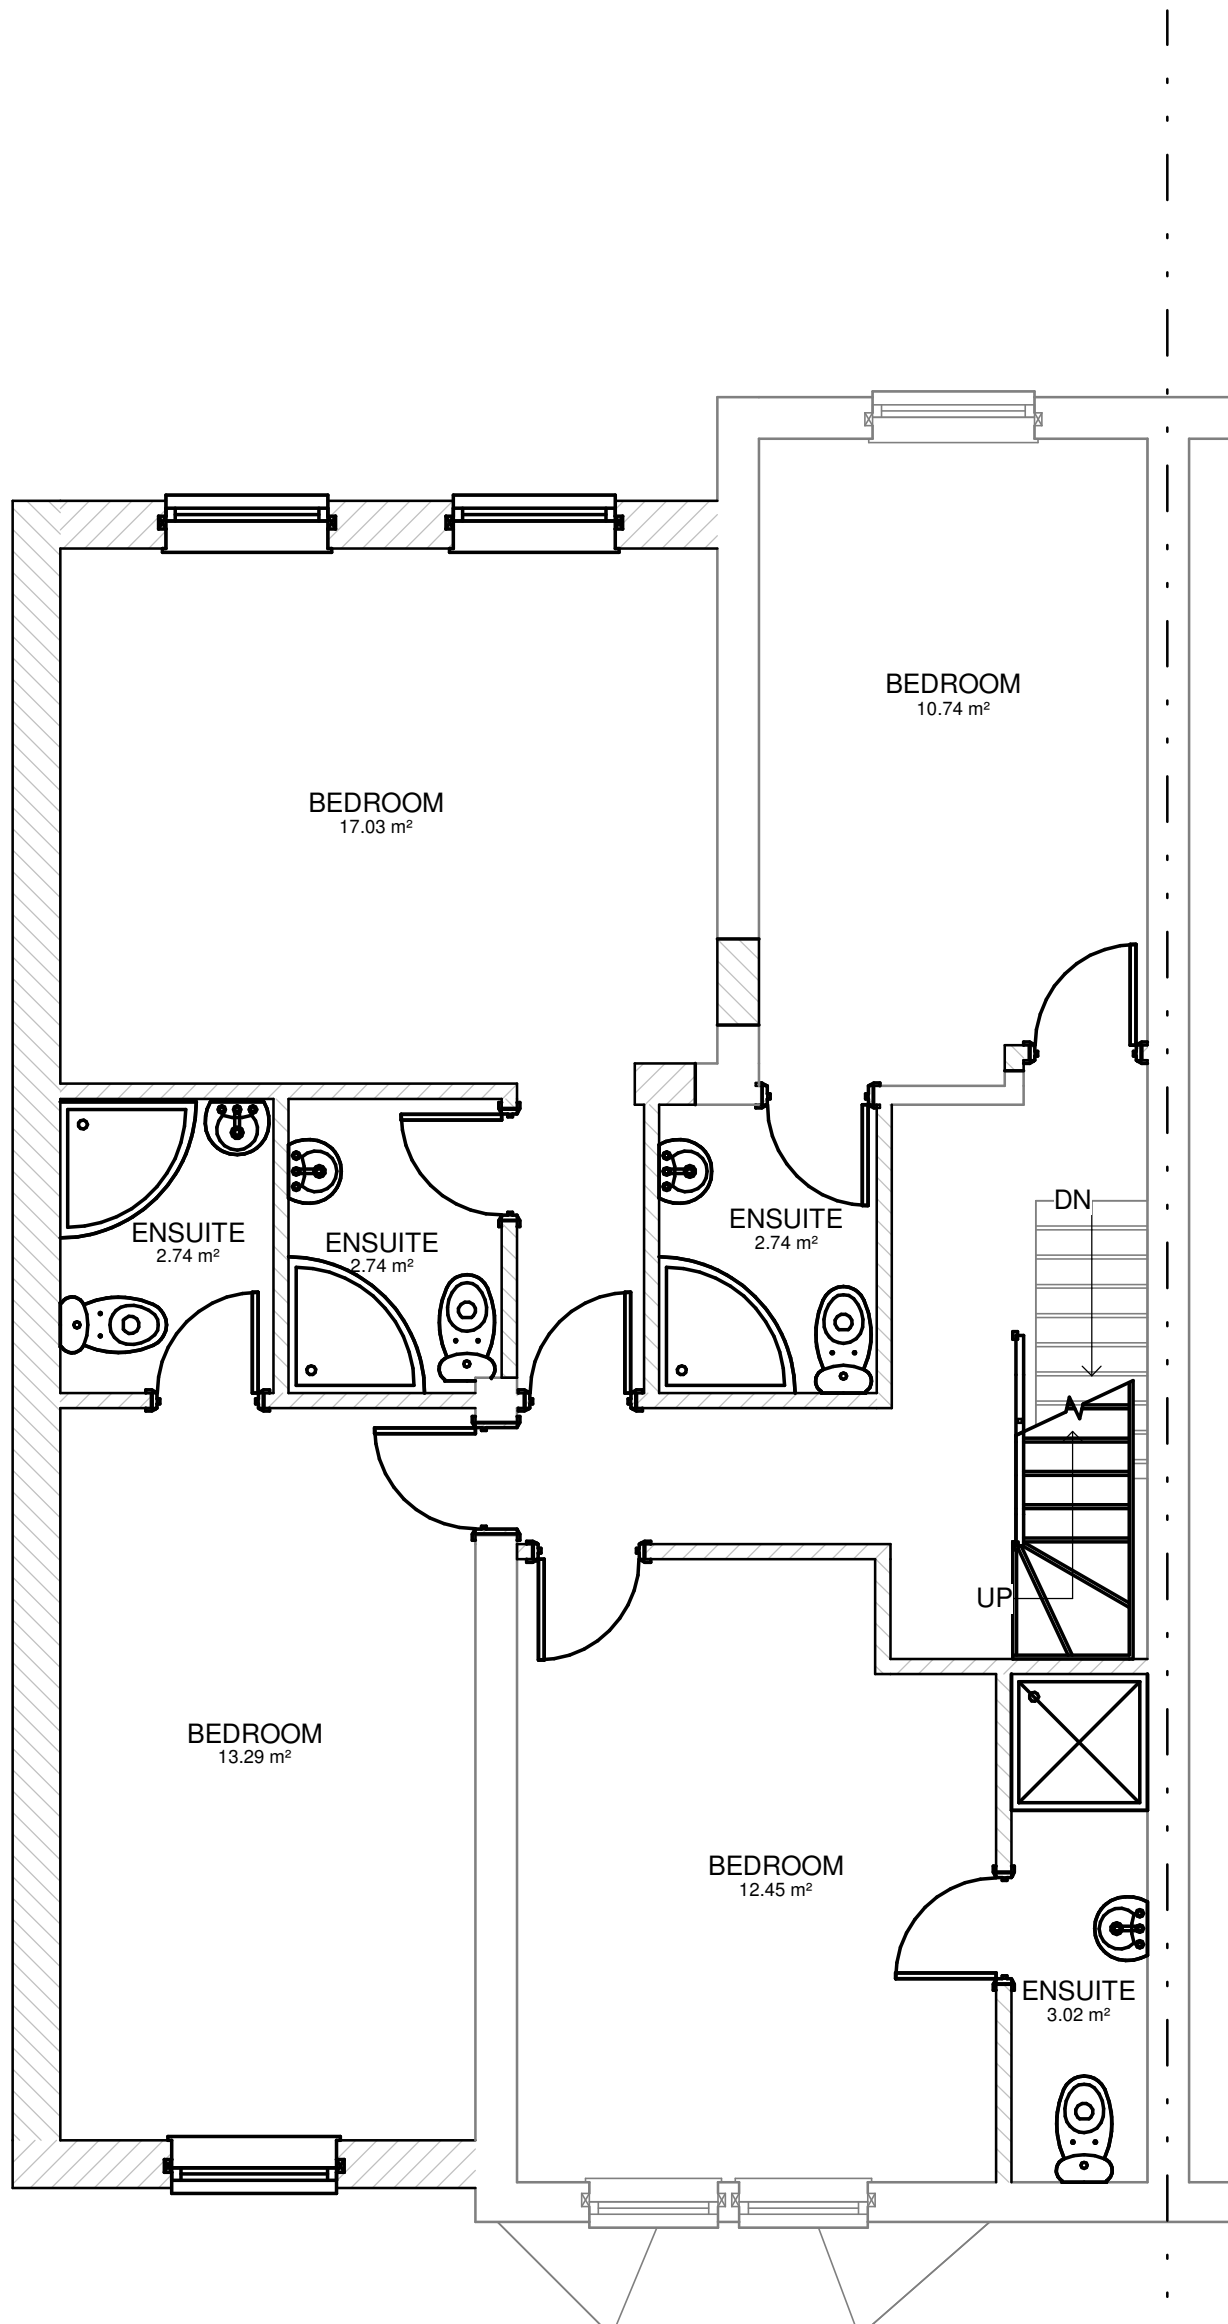

Proposed First Floor
1 : 50

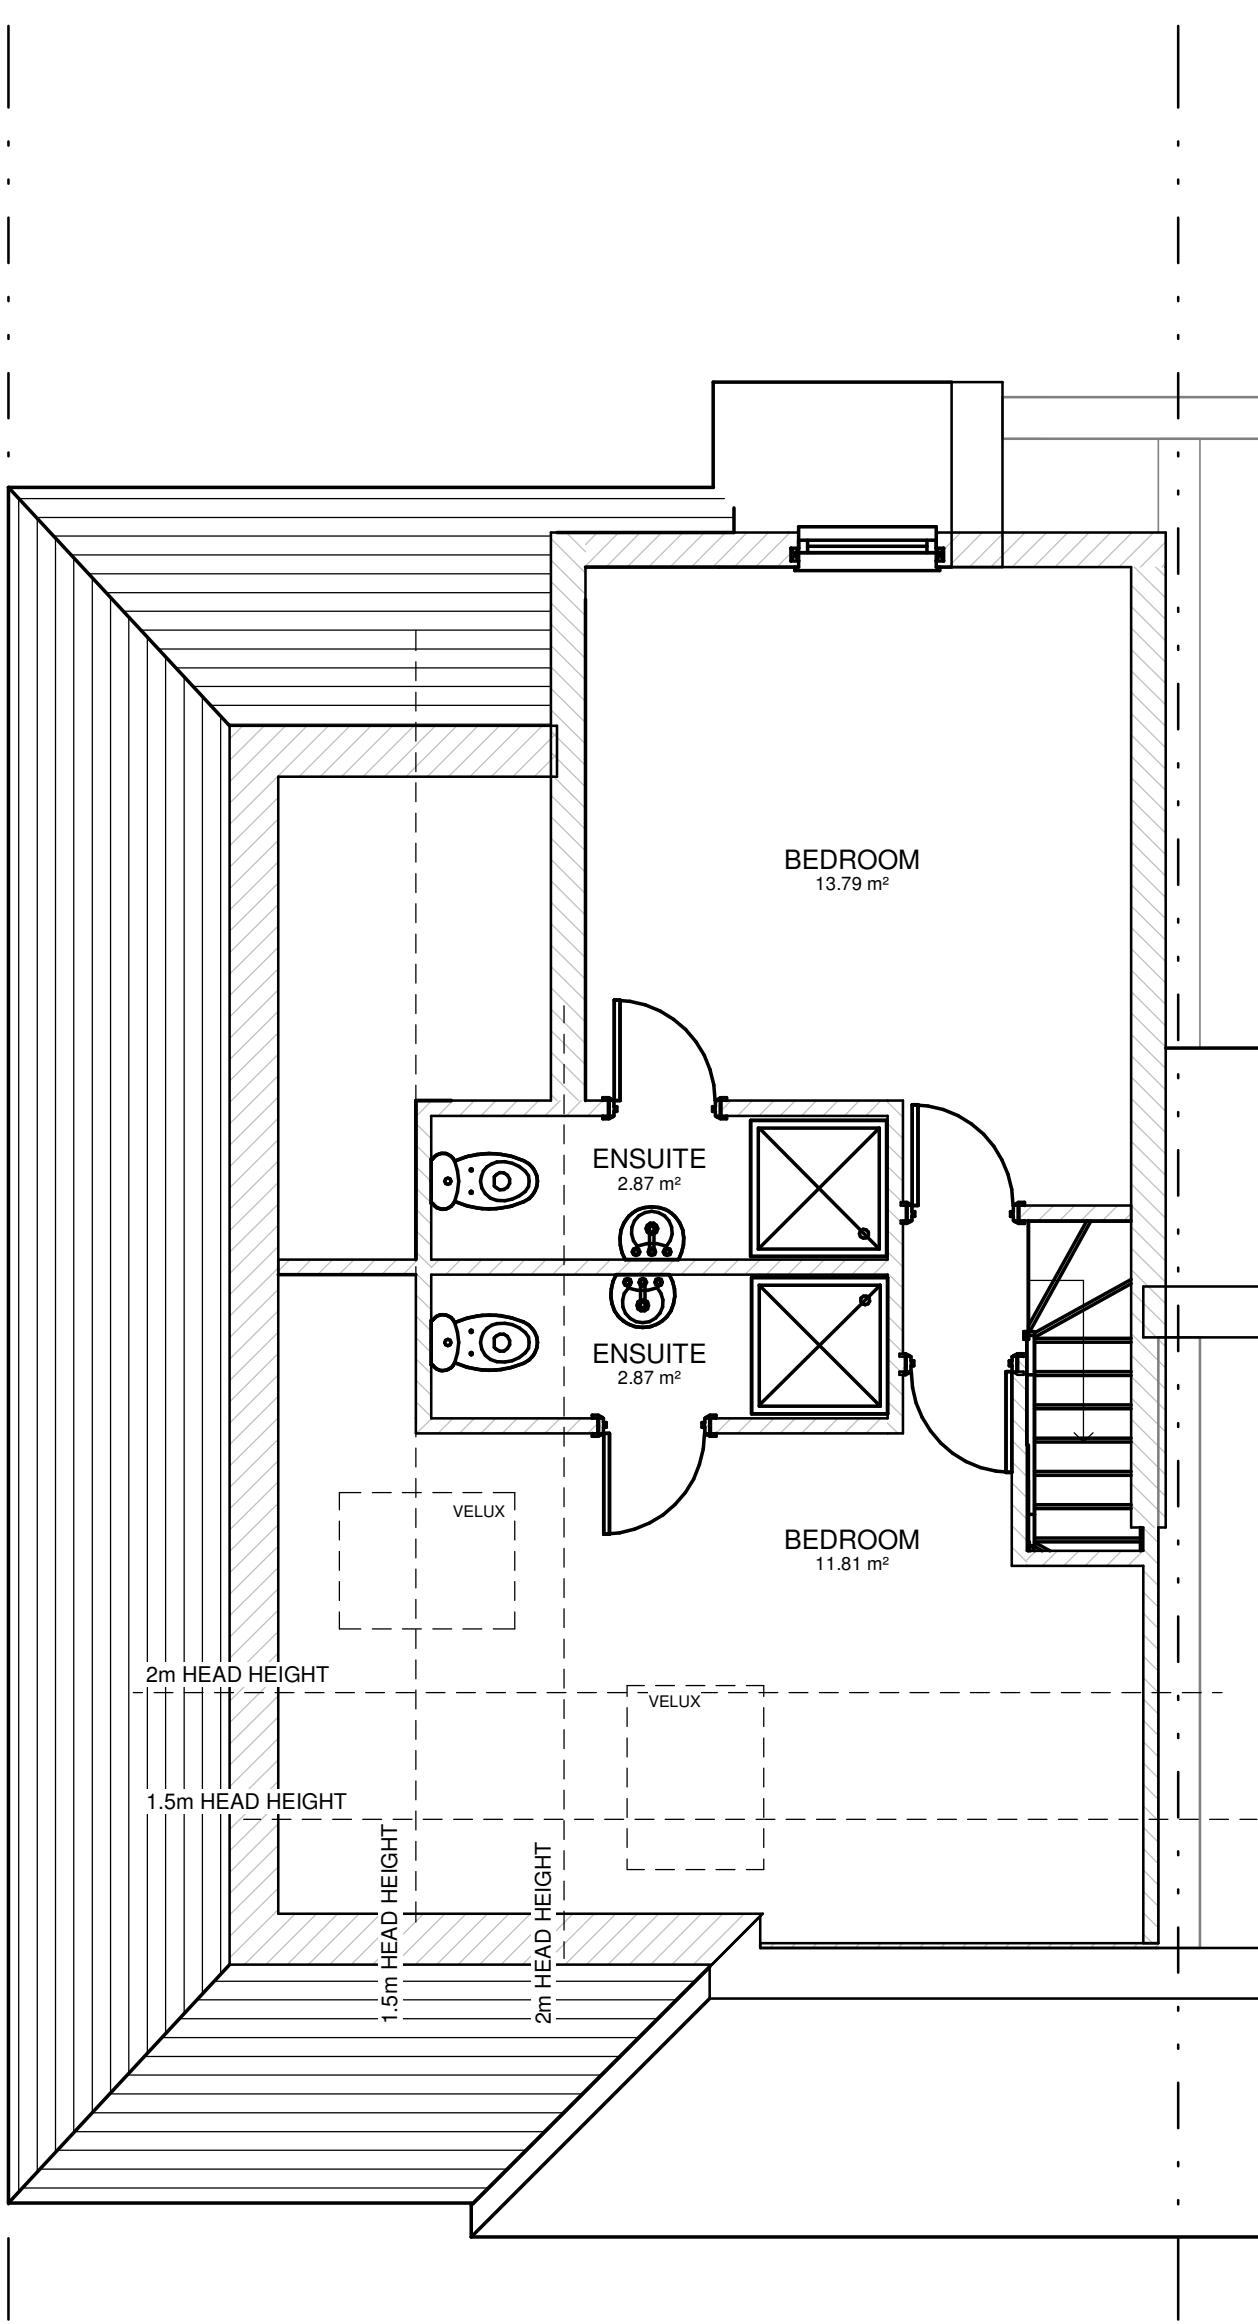

Proposed Second Floor
1 : 50

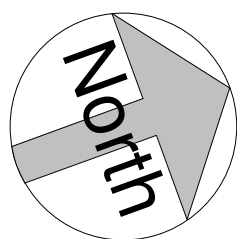 

This drawing and the information provided is the property of Applecore PDM Ltd and shall not be copied whole, in part, or used for any other purpose without written permission from the company.

Principle Contractor is to ensure all materials and workmanship complies with Regulation 7 of the Building Regulations whether or not specifically stated on these drawings. It is the Principle Contractors' duty to ensure all works on site are approved by an appointed Building Control body.

Principle Contractor is to ensure dimensions are taken on site before procurement of any materials/work proceeding. Structural members are not to be ordered scaling from this drawing.

Principle Contractor to ensure full compliance with the amended CDM Regulations (2015) if the project requires.

This drawing, unless noted, does not represent compliance with the Party Wall Act 1996 and if required, all agreements are to be in place before works commence.

It is the Principle Contractors' responsibility to ensure Planning/Building Control approvals are in place prior to works commencing. Should works commence prior to relevant approvals Applecore PDM Ltd accept no responsibility.

Do not scale from this drawing except for the purpose of Local Authority Planning department

N	NOV 24	Client amends
M	NOV 24	Client amends
L	NOV 24	Client amends
K	OCT 24	Planning amends
J	SEPT 24	Planning amends
H	SEPT 24	Larger extension shown
G	SEPT 24	Planning amends
F	AUG 24	Updated for planning
E	AUG 24	Updated for planning
D	AUG 24	Updated with client comments
C	AUG 24	Updated for planning
B	AUG 24	Updated with clients comments
A	AUG 24	Updated with clients comments
Rev.	Date	Description



Fareham
21 Middle Road
Park Gate
SO31 7GH
Tel: (01329) 888 322

Client
Dr & Dr Sheldrake

Job Title
132 Nutbeem Road

Drawing Title
Proposed Plans and Elevations

Scale **As indicated** Sheet **A1**

Date **AUG 24** Drawn by **MD**

Drg. No.
PG.9116 · 24 · 02

Rev.
N