



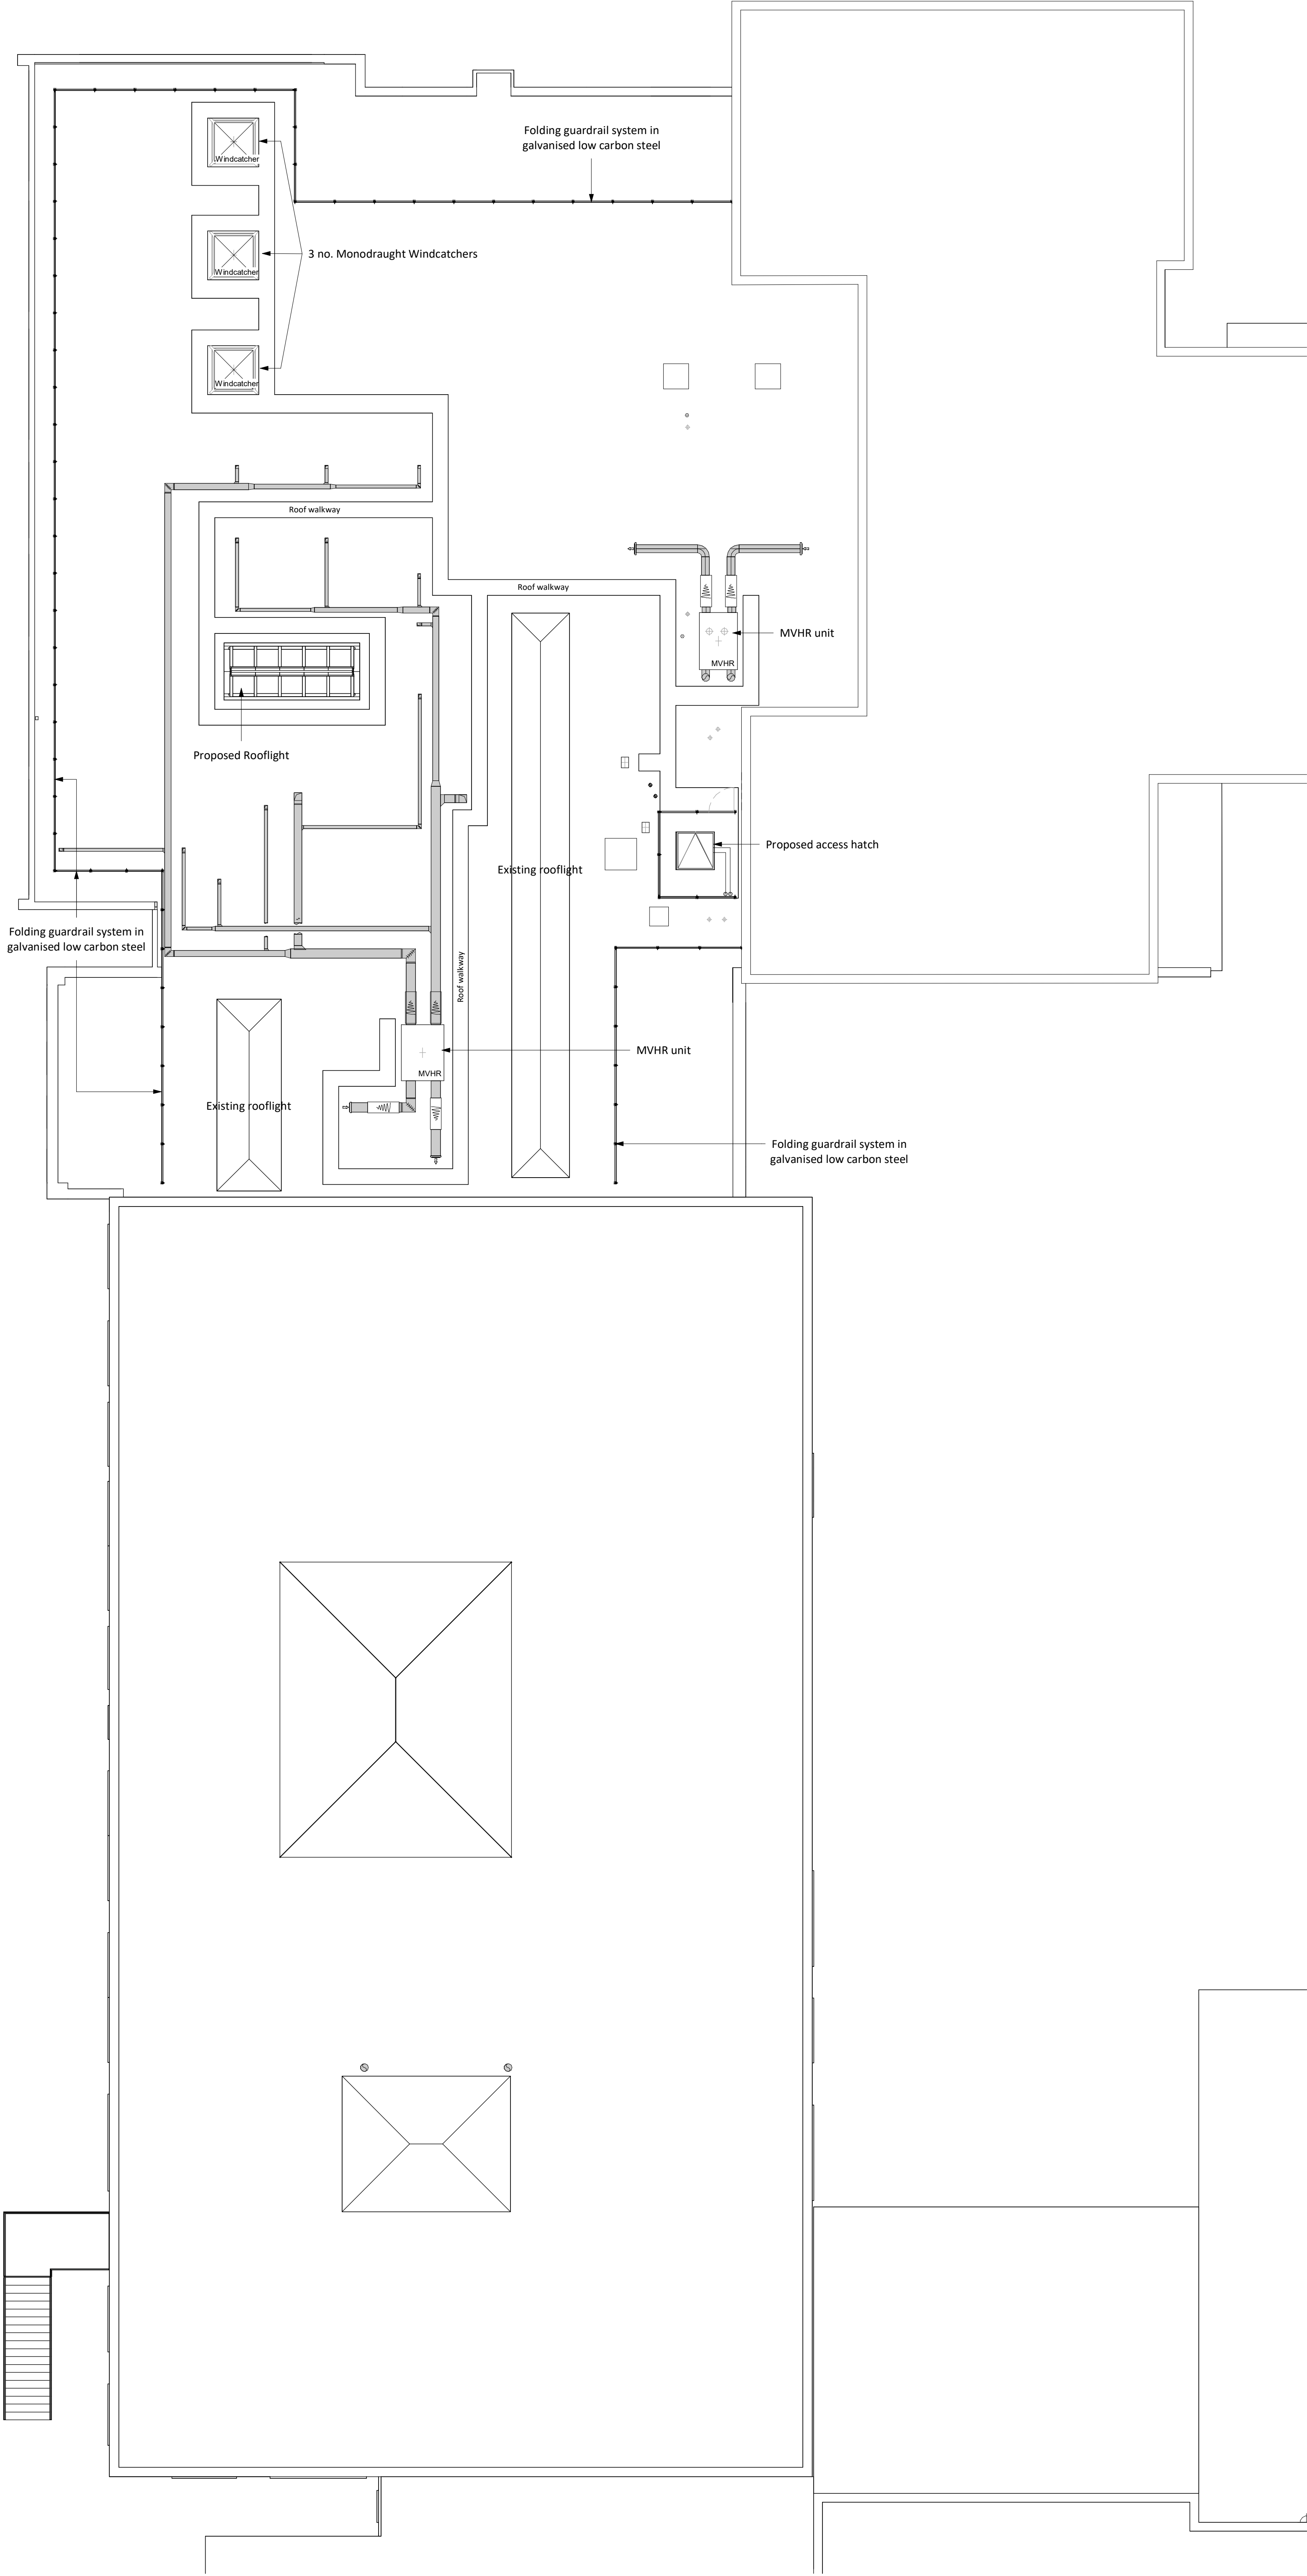

Responsibility is not accepted for errors made by others in scaling from this drawing.
All construction information should be taken from figured dimensions only.

0 5 10 m

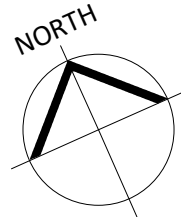

PL	PL01	12/11/24	Planning Issue - Hampshire Building Roof	
STATUS	REV	DATE	DESCRIPTION	
CLIENT			REVISD BY	
Barton Peveril College			SF	
			CHECKED BY	
			VG	
			ORIGINATOR NO	
			156376	

CONSULTANT
STRIDE TREGLOWN
www.stridetreglown.com © Stride Treglown Limited 2023

PROJECT
BPC Internal Alterations 2024
Chestnut Ave, Eastleigh, SO50 5ZA

DRAWING TITLE
Planning (Hampshire Building) - Proposed
Roof Plan

STATUS CODE
B2 : Suitable for information
DRAWING USAGE:

SCALE
1 : 100@A1

PROJECT - ORIGINATOR - VOLUME - LEVEL - TYPE - ROLE - CLASS - NUMBER
156376-STL-XX-02-DR-A-PL114

STATUS _ REVISION
PL_PL01