


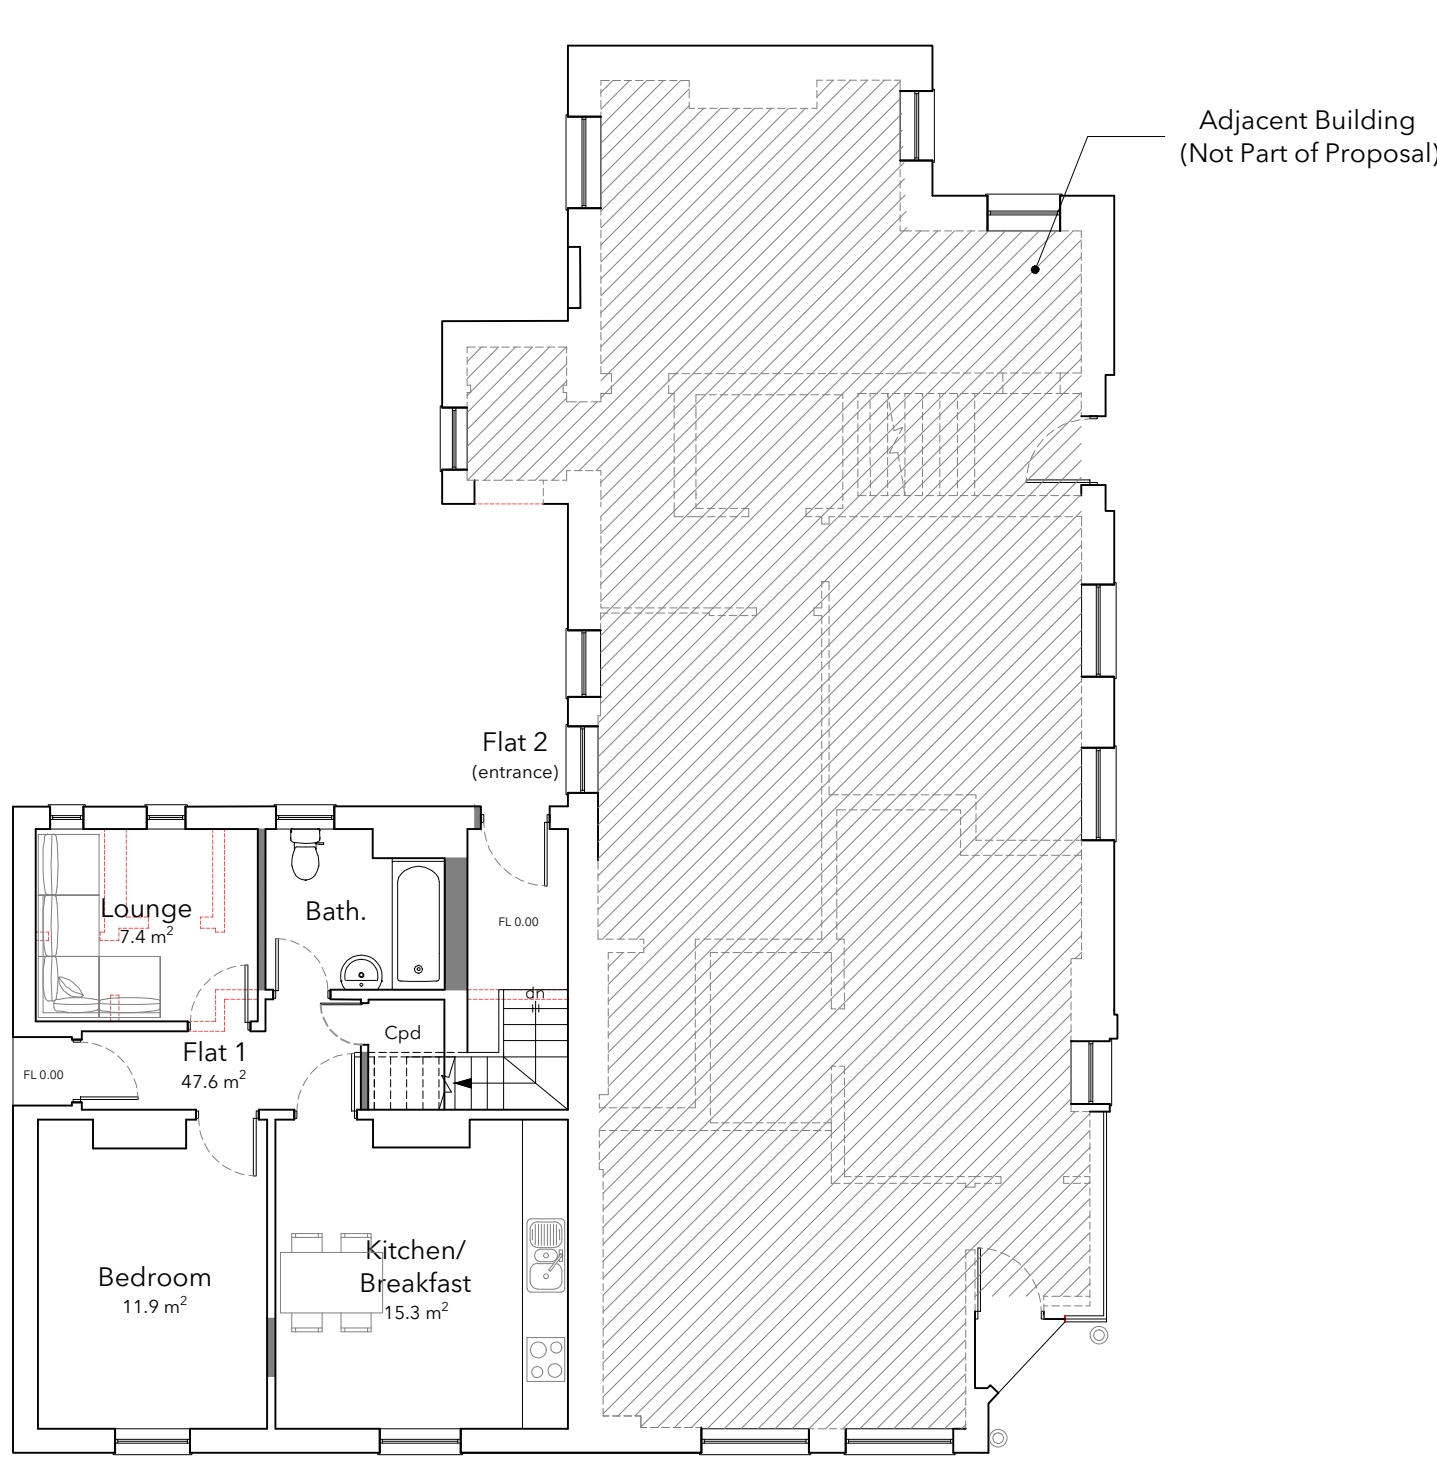


Ground Floor Plan

Plans
AS PROPOSED
Scale 1:100



Site Plan
AS PROPOSED
Scale 1:200

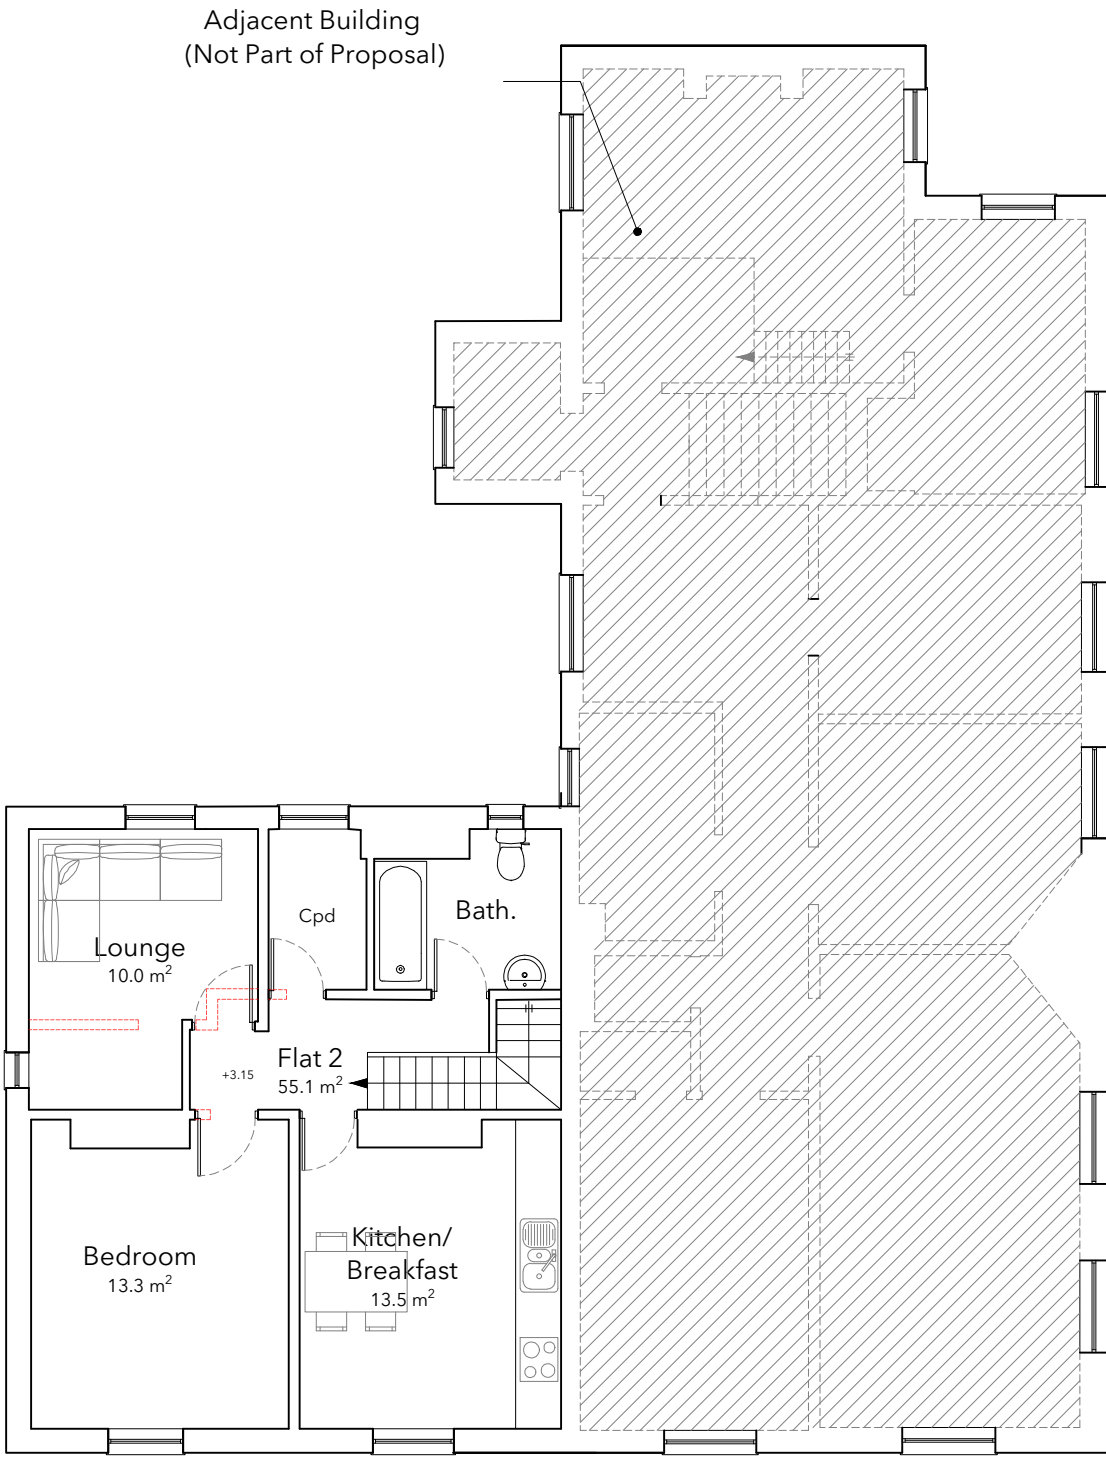

First Floor Plan



South Elevation




West Elevation

KEY


- New Wall(s)
- Omitted Wall(s)

New Apartments:


Flat Number	Area	Bedrooms
Flat 1	47.6 m ²	1
Flat 2	55.1 m ²	1

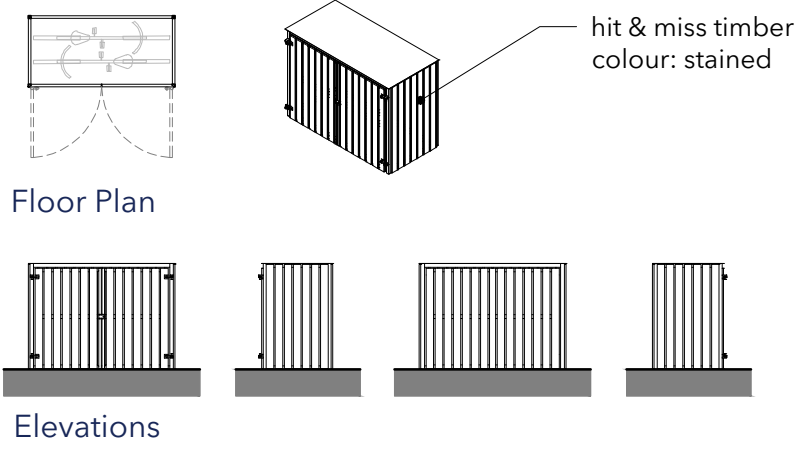

Bike Store
AS PROPOSED
Scale 1:100

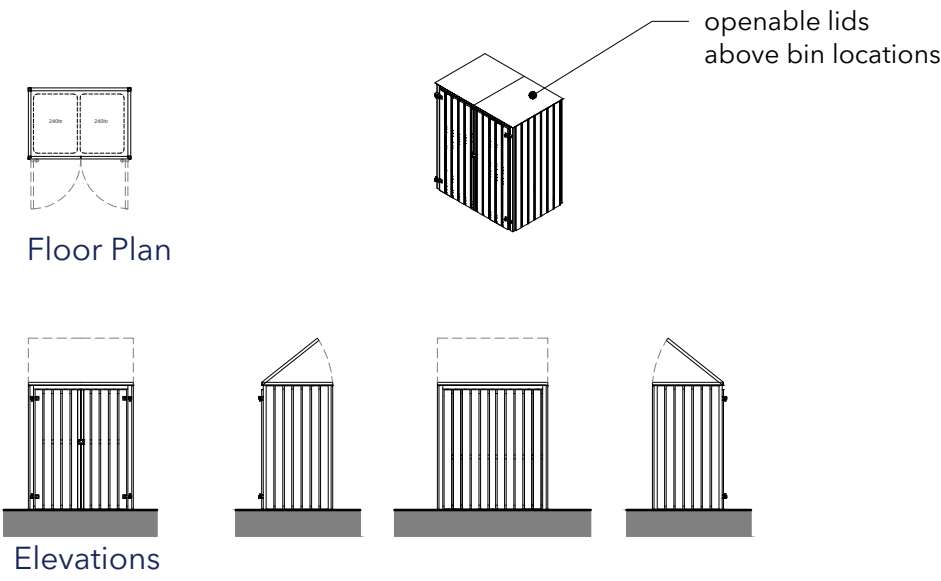

Bin Store
AS PROPOSED
Scale 1:100

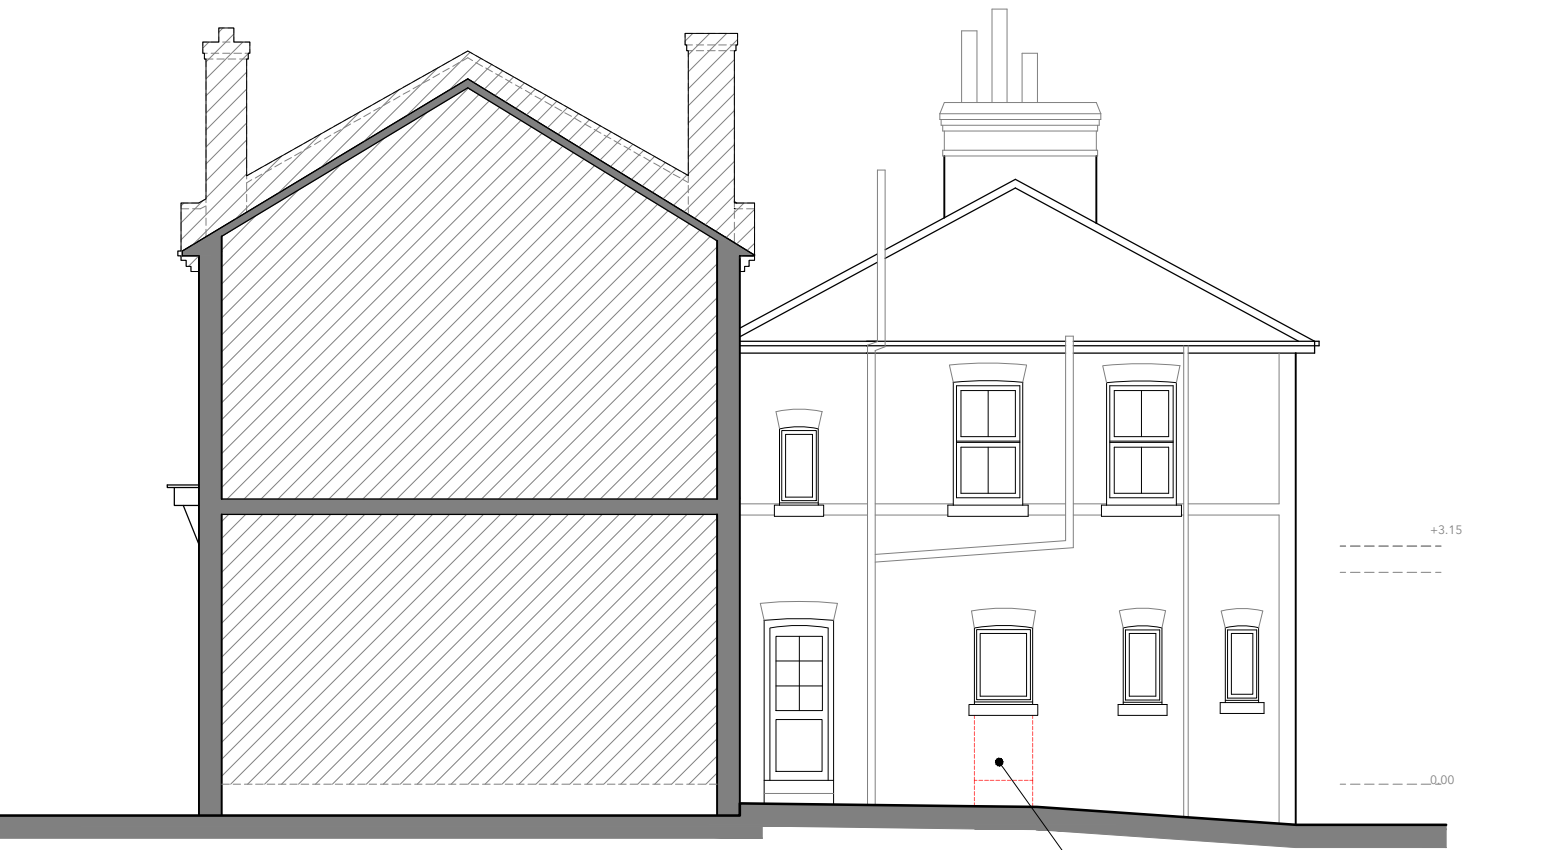

North Elevation

Elevations
AS PROPOSED
Scale 1:100

No.	Description	Date

studio

t. 02382 542011
e. info@rs-studio.co.uk
w. www.rs-studio.co.uk

Drawing Title:
Plans
AS PROPOSED

Project Title:
19 Alberta Cottage,
Station Road, Netley,
Southampton, SO31 5DU

Drawing No.:
1642-P-02
Date: October 2024
Scale: Various
Drawn: AS
Checked: RS

This drawing is the copyright of the company and must not be reproduced or used without permission. Annotated dimensions are to be taken in preference to scaled dimensions and site dimensions must be checked before work is commenced