



3 YEW TREE COURT - WEST END

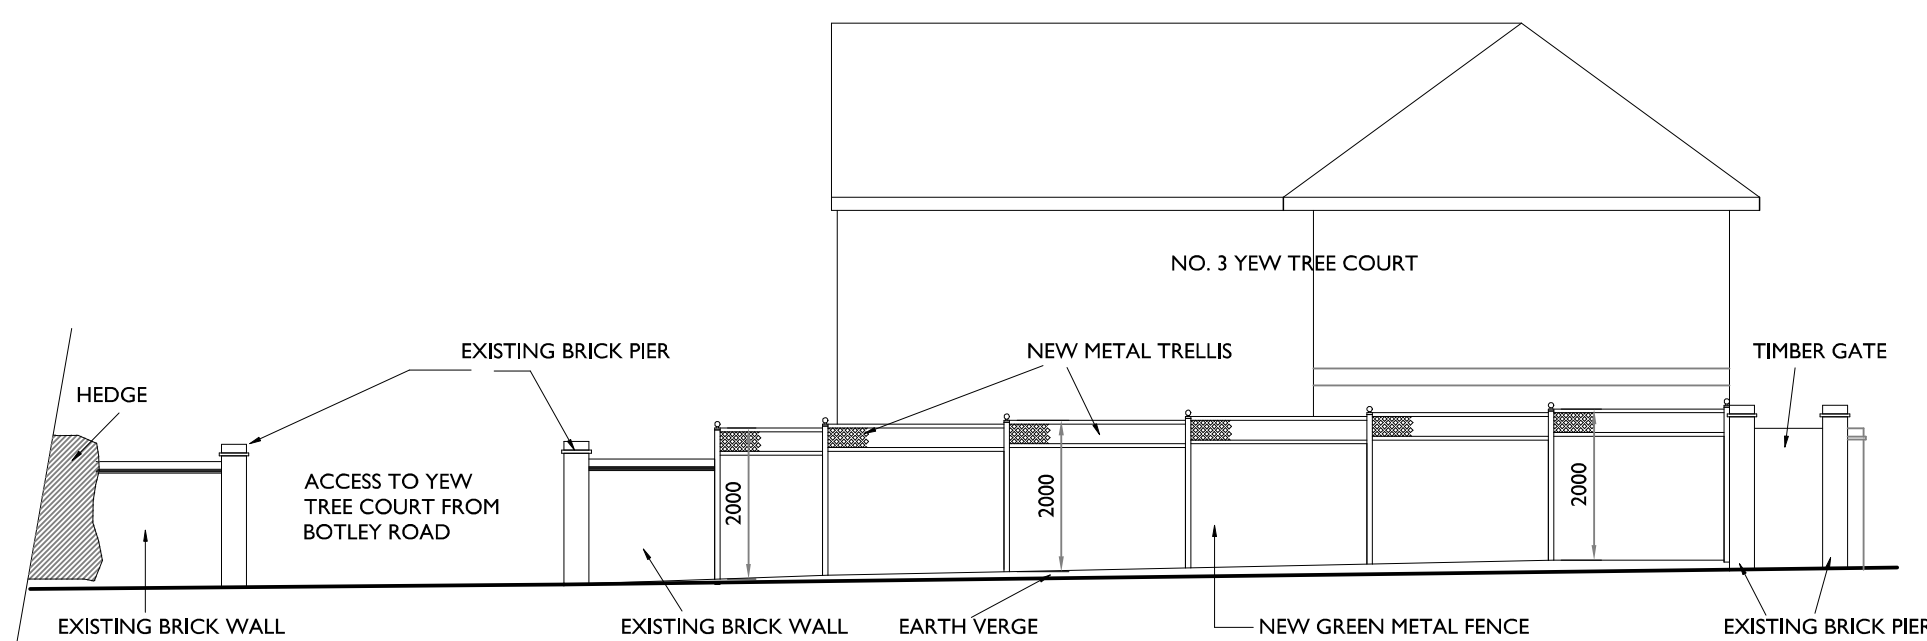


NORTH ELEVATION CURRENT 1:100


NOTE: ROAD SIGNS, STREET NAMES, LAMP STANDARDS, ELECTRICITY AND TELECOMS POLES OMITTED FOR CLARITY

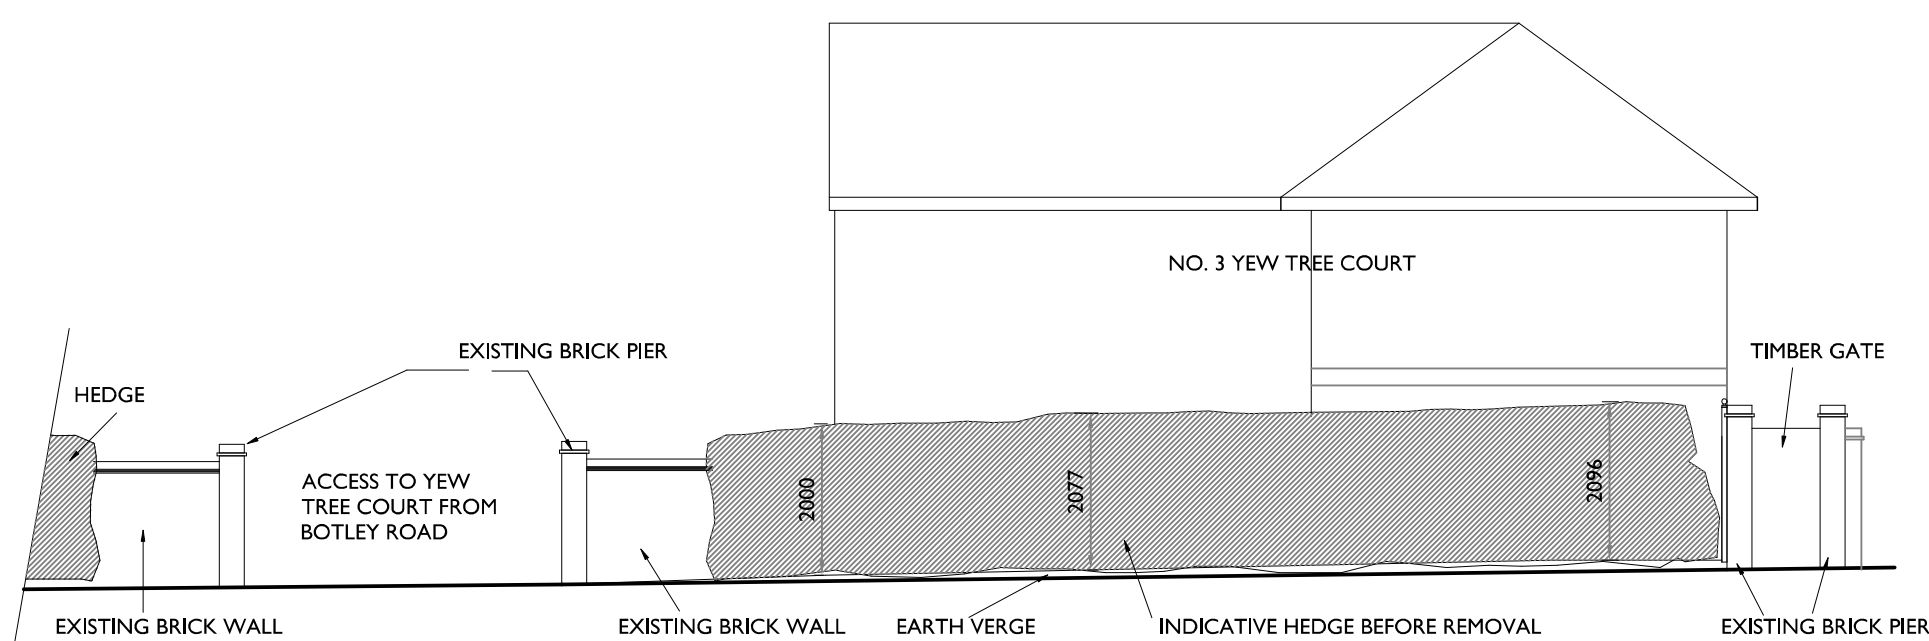


NORTH ELEVATION PREVIOUS 1:100

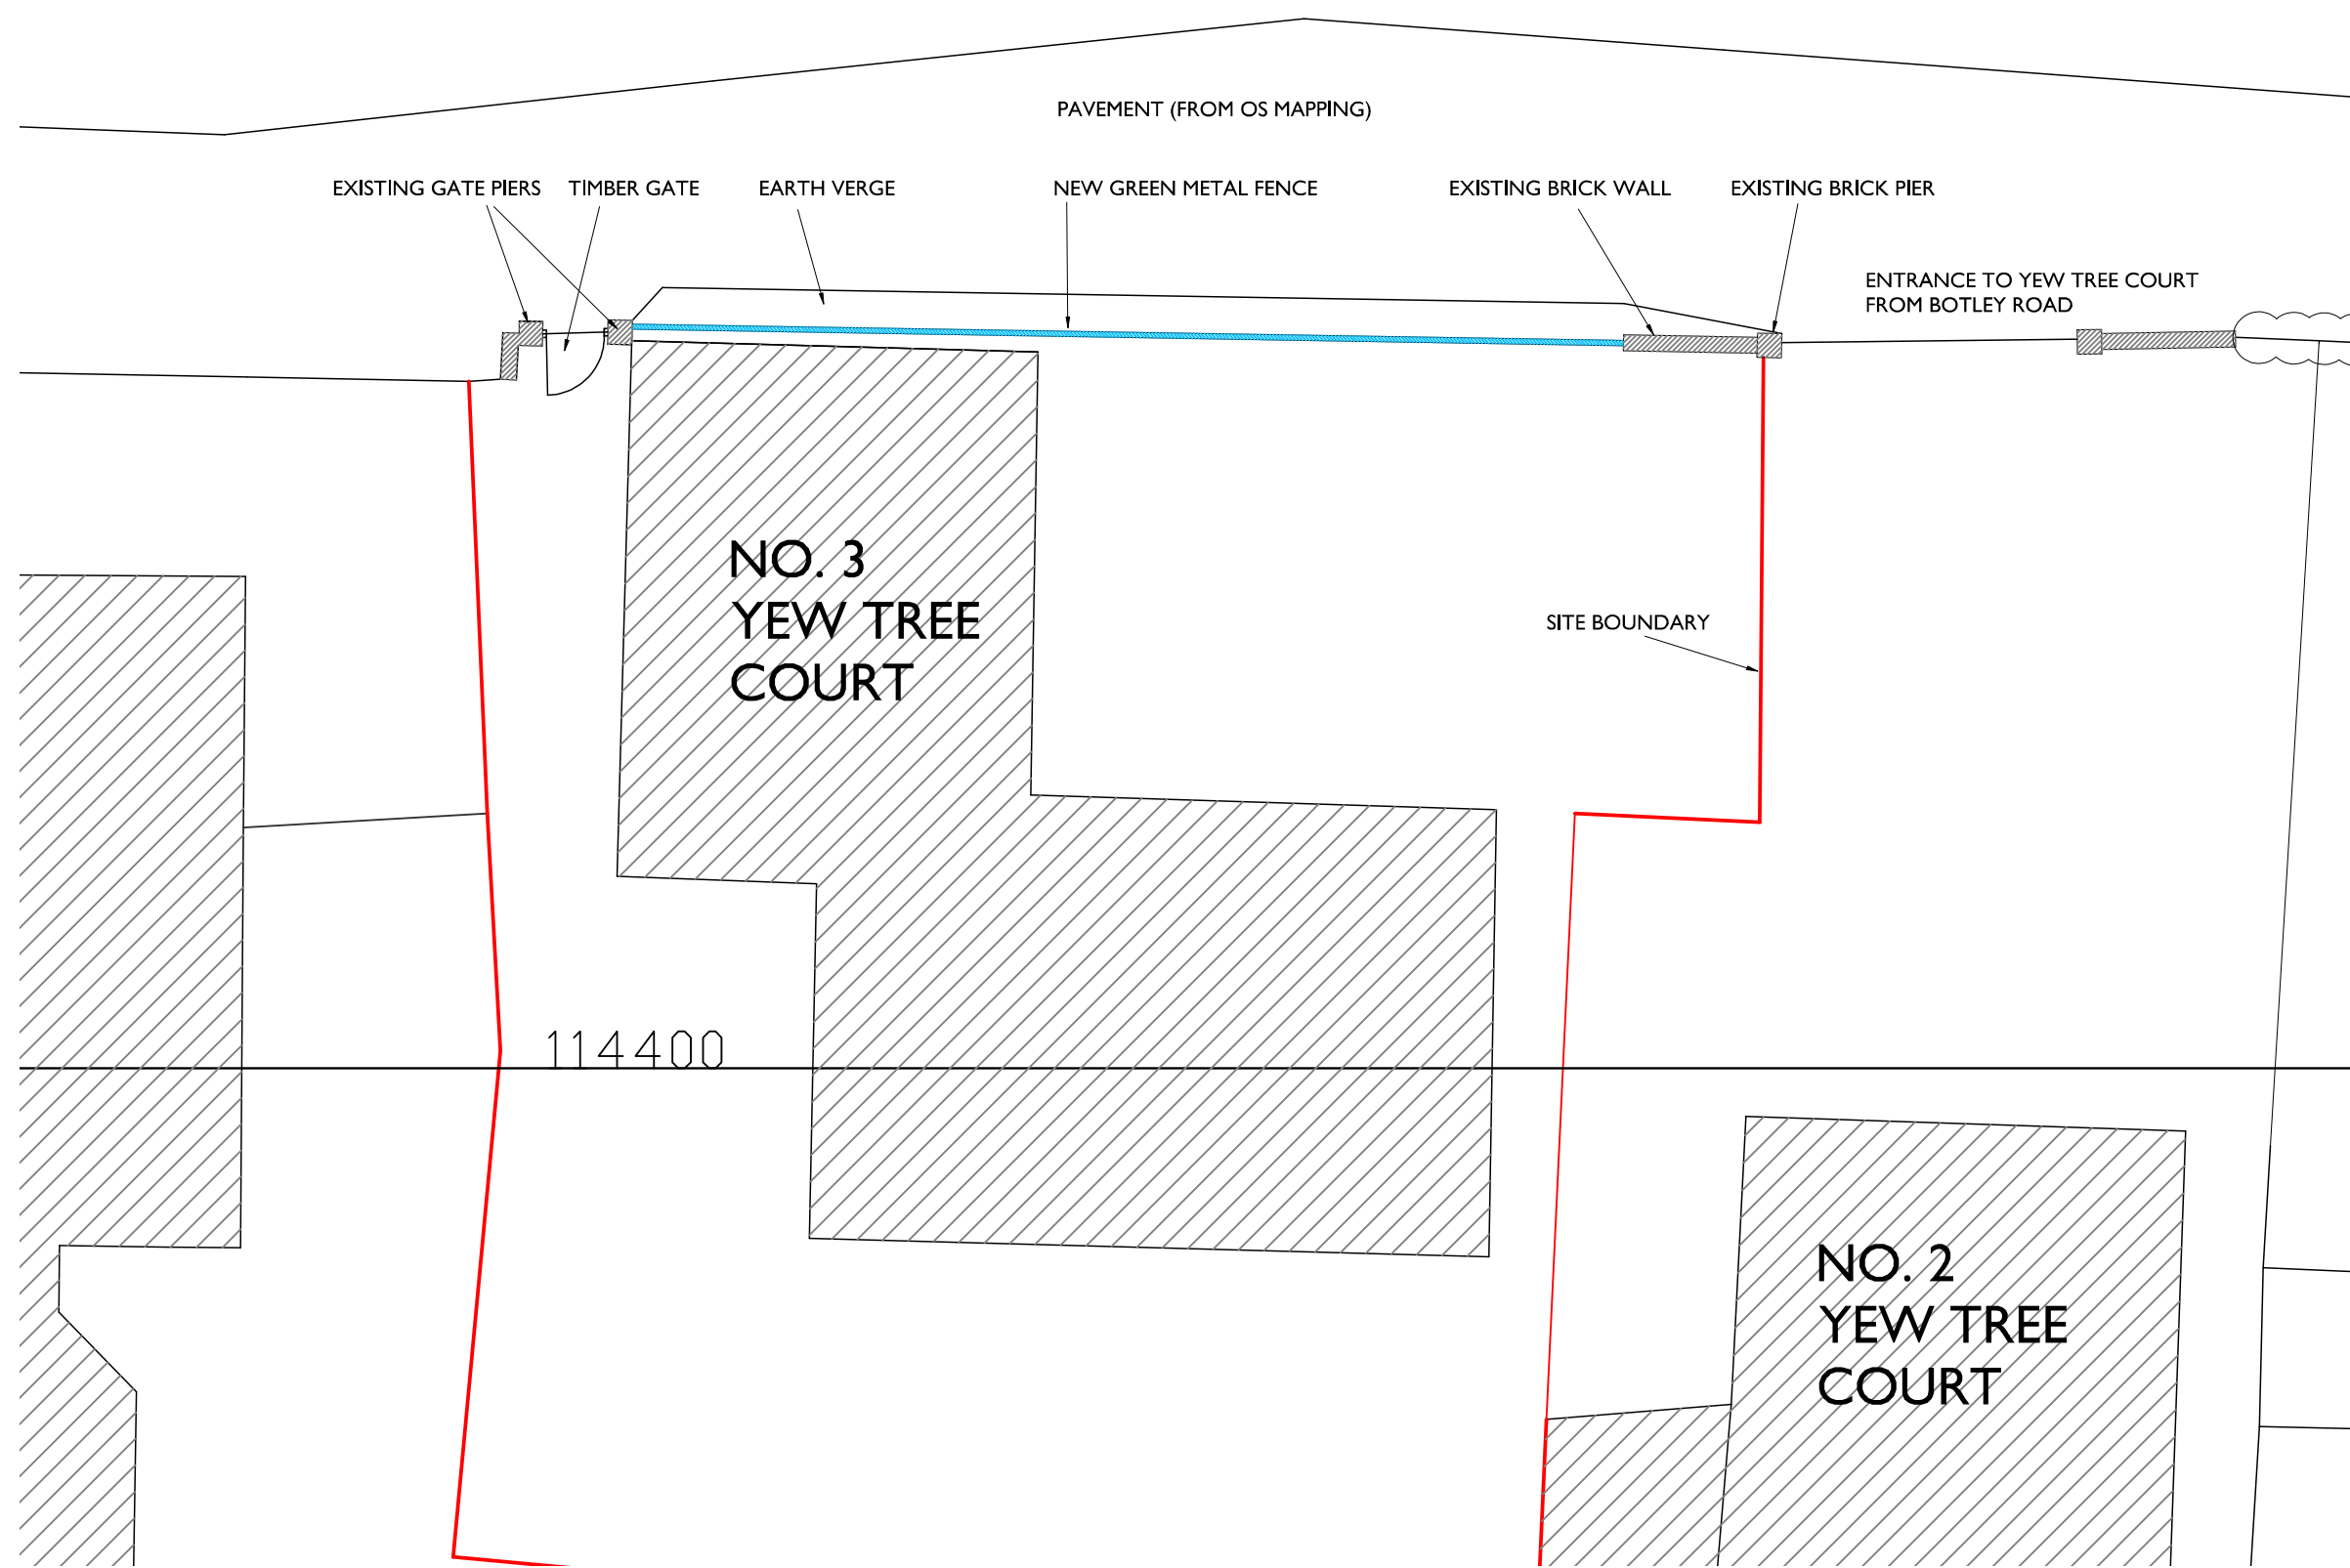

PART SITE PLAN 1:100

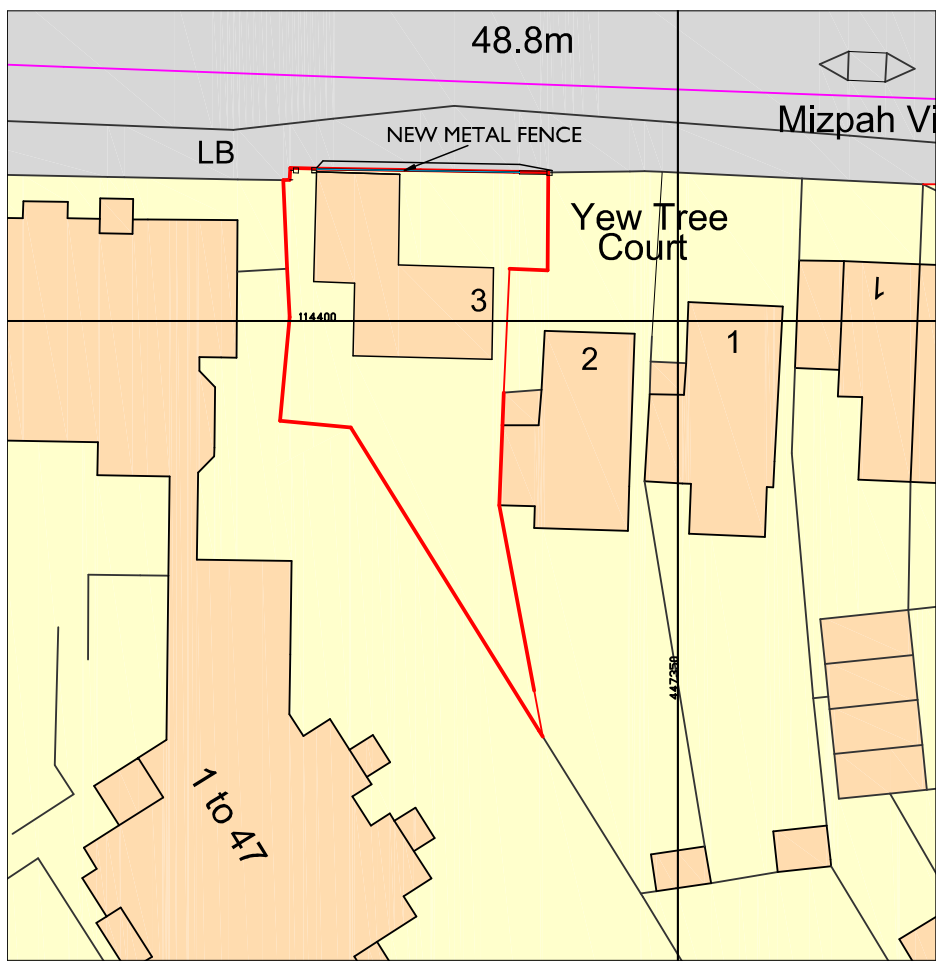


BLOCK PLAN 1:500

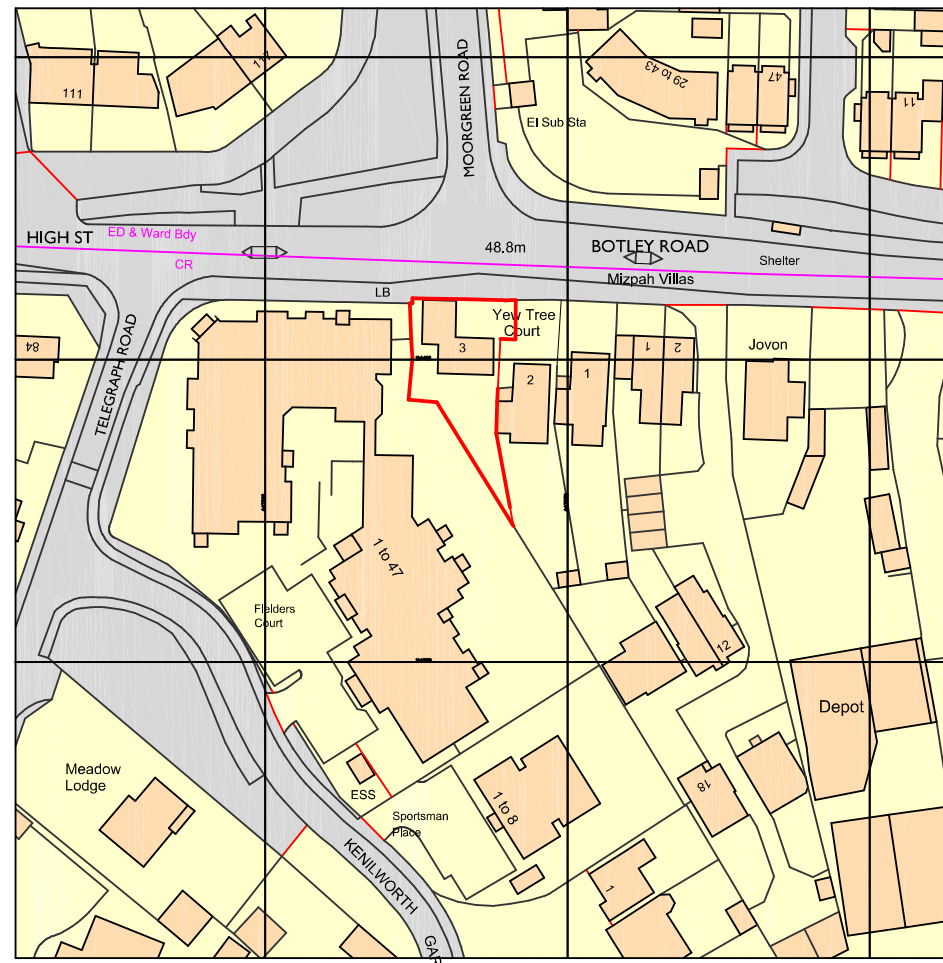

LOCATION PLAN 1:1250

REV A 13/11/24 ROAD NAMES ADDED TO LOCATION PLAN

Notes:

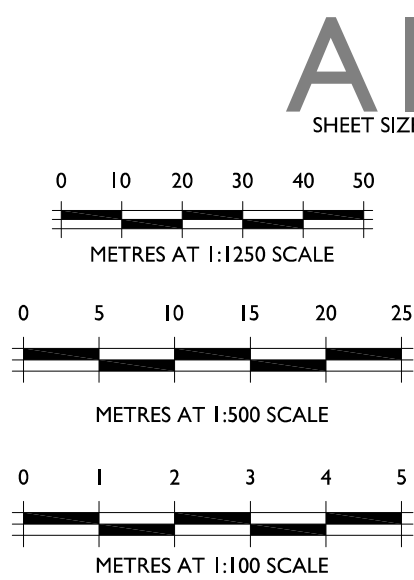

THIS DRAWING IS THE COPYRIGHT OF FAVONIUS ARCHITECTS AND SHOULD NOT BE COPIED, REPRODUCED OR OTHERWISE USED IN ANY MANNER WITHOUT THE WRITTEN PERMISSION OF FAVONIUS ARCHITECTS. DIMENSIONS MUST BE CHECKED ON SITE AND NOT ASSUMED FROM THIS DRAWING.

3 YEW TREE COURT
WEST END
NEW BOUNDARY FENCE

LOCATION PLAN,
BLOCK PLAN,
PART SITE PLAN,
CURRENT AND PREVIOUS
NORTH ELEVATION.

DWG No: 1176-20-01A
DATE NOV 24 SCALE: 1:100/500/1250

FAVONIUS
ARCHITECTS
Tel: 01722 412 391
www.favonius.co.uk
Wynnam House, 65 The Close, Salisbury, Wiltshire SP1 2EN

PLANNING APPLICATION