



EXISTING ELEVATIONS

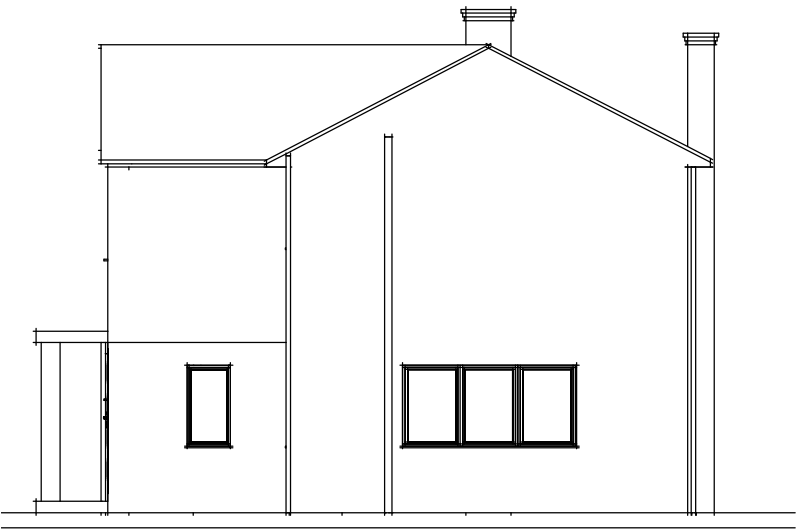

WEST ELEVATION



SOUTH ELEVATION

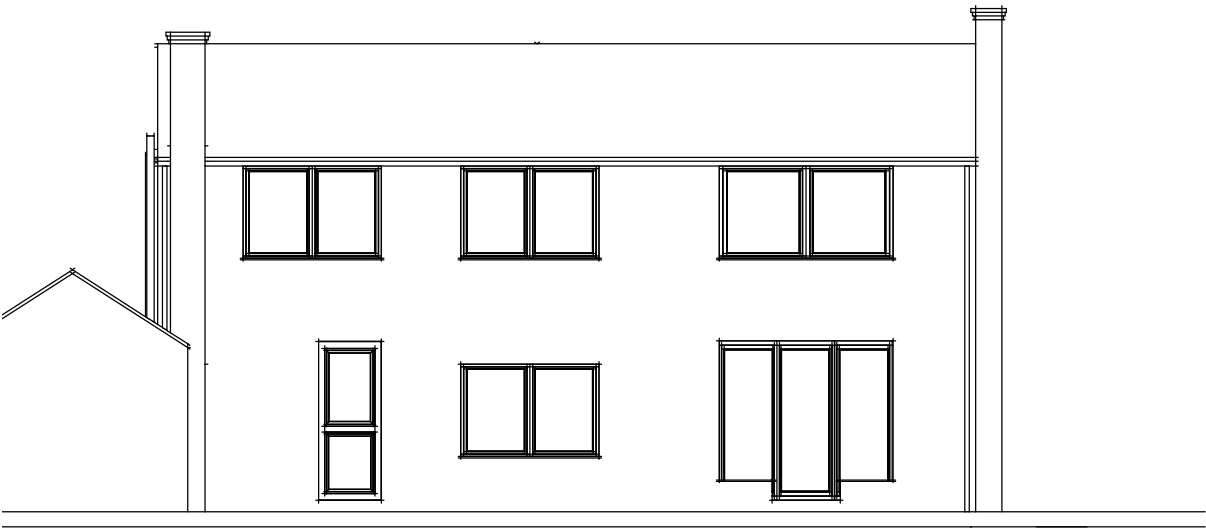

EAST ELEVATION



0 2 4 6 8 10m

SCALE 1:100 WHEN PRINTED ON A3

DRAWING NUMBER	201B
TITLE	11 MAYTREE ROAD, SO53 5RT EXISTING AND PROPOSED ELEVATIONS AND FLOOR PLANS
DRAWN BY	E. C. GOWER
DATE	14TH NOVEMBER 2024
SHEET X OF Y	1 OF 3