




Front Elevation
1:50


Side Elevation

Rear Elevation


Side Elevation SW

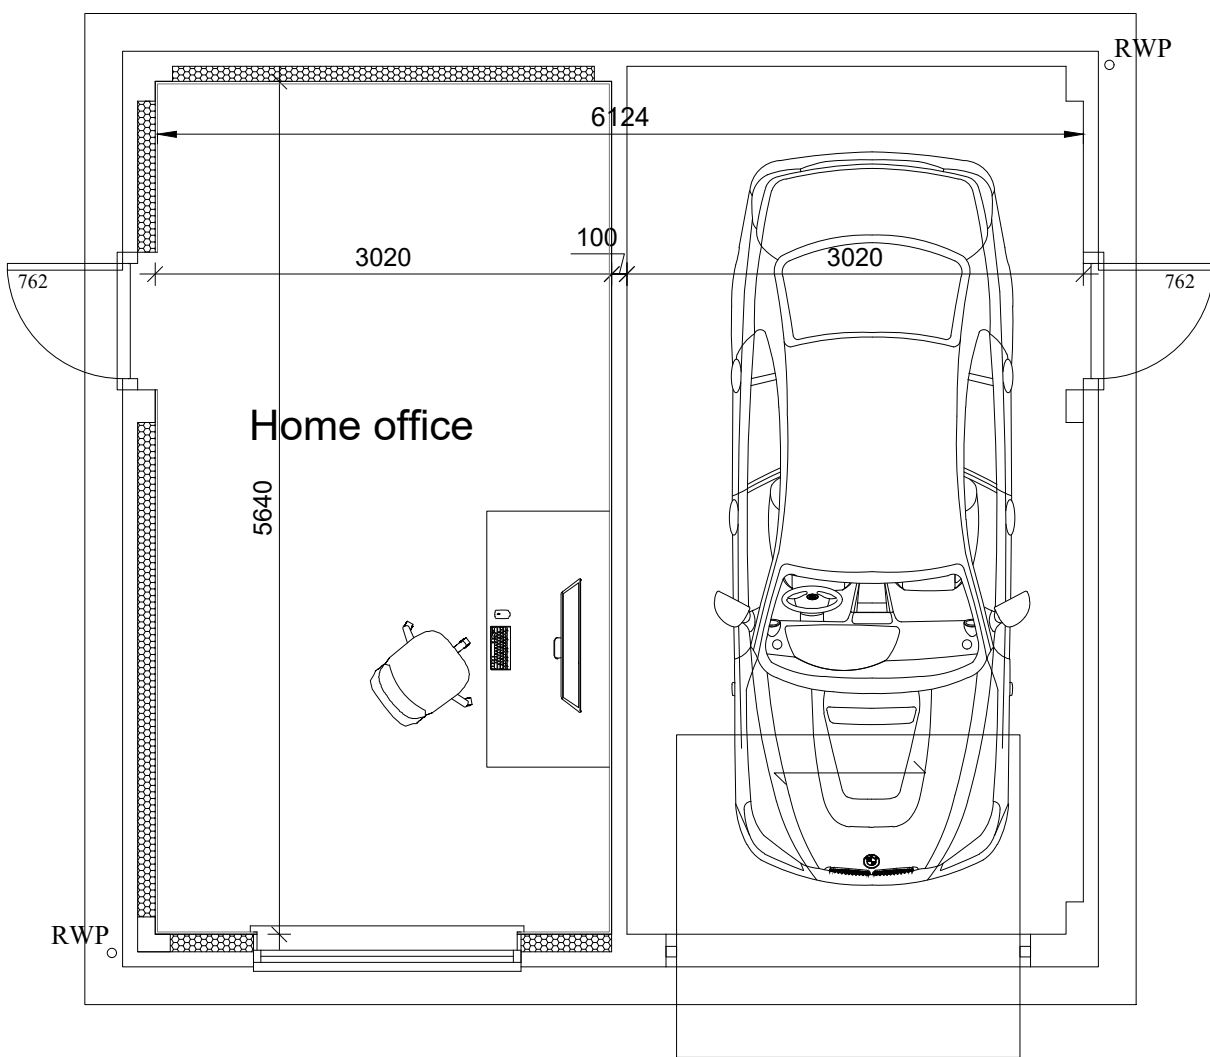


Plan
1:50

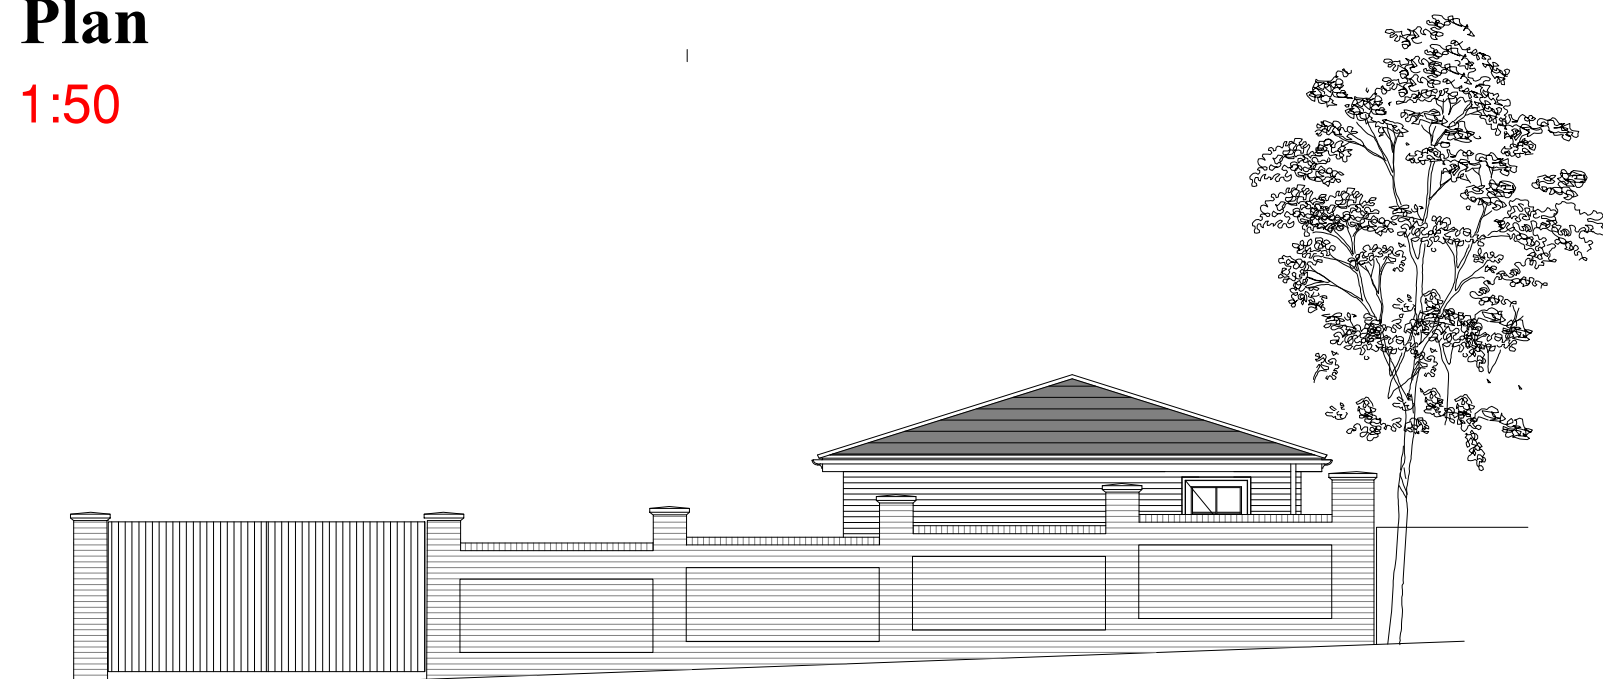

Proposed street scene
1:200

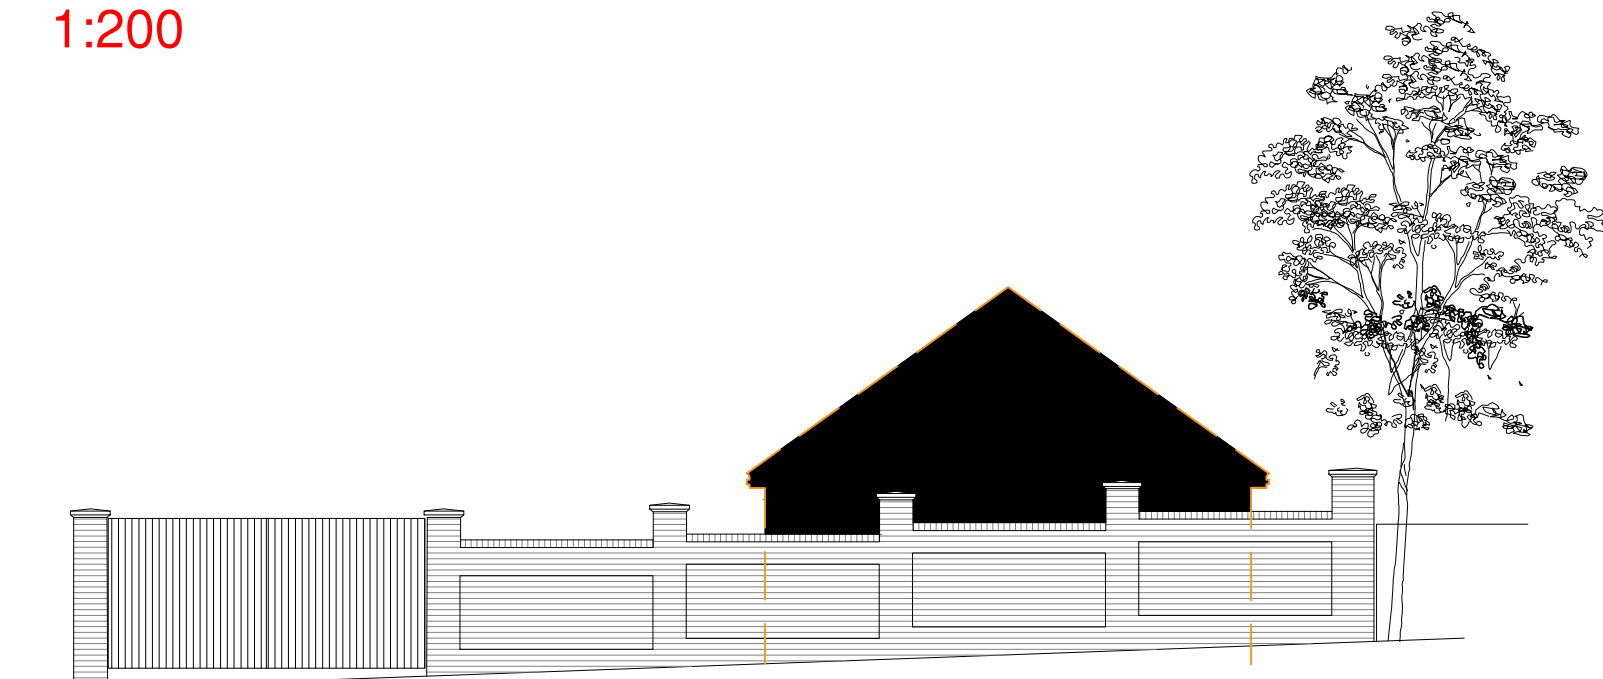

Refused street scene
1:200

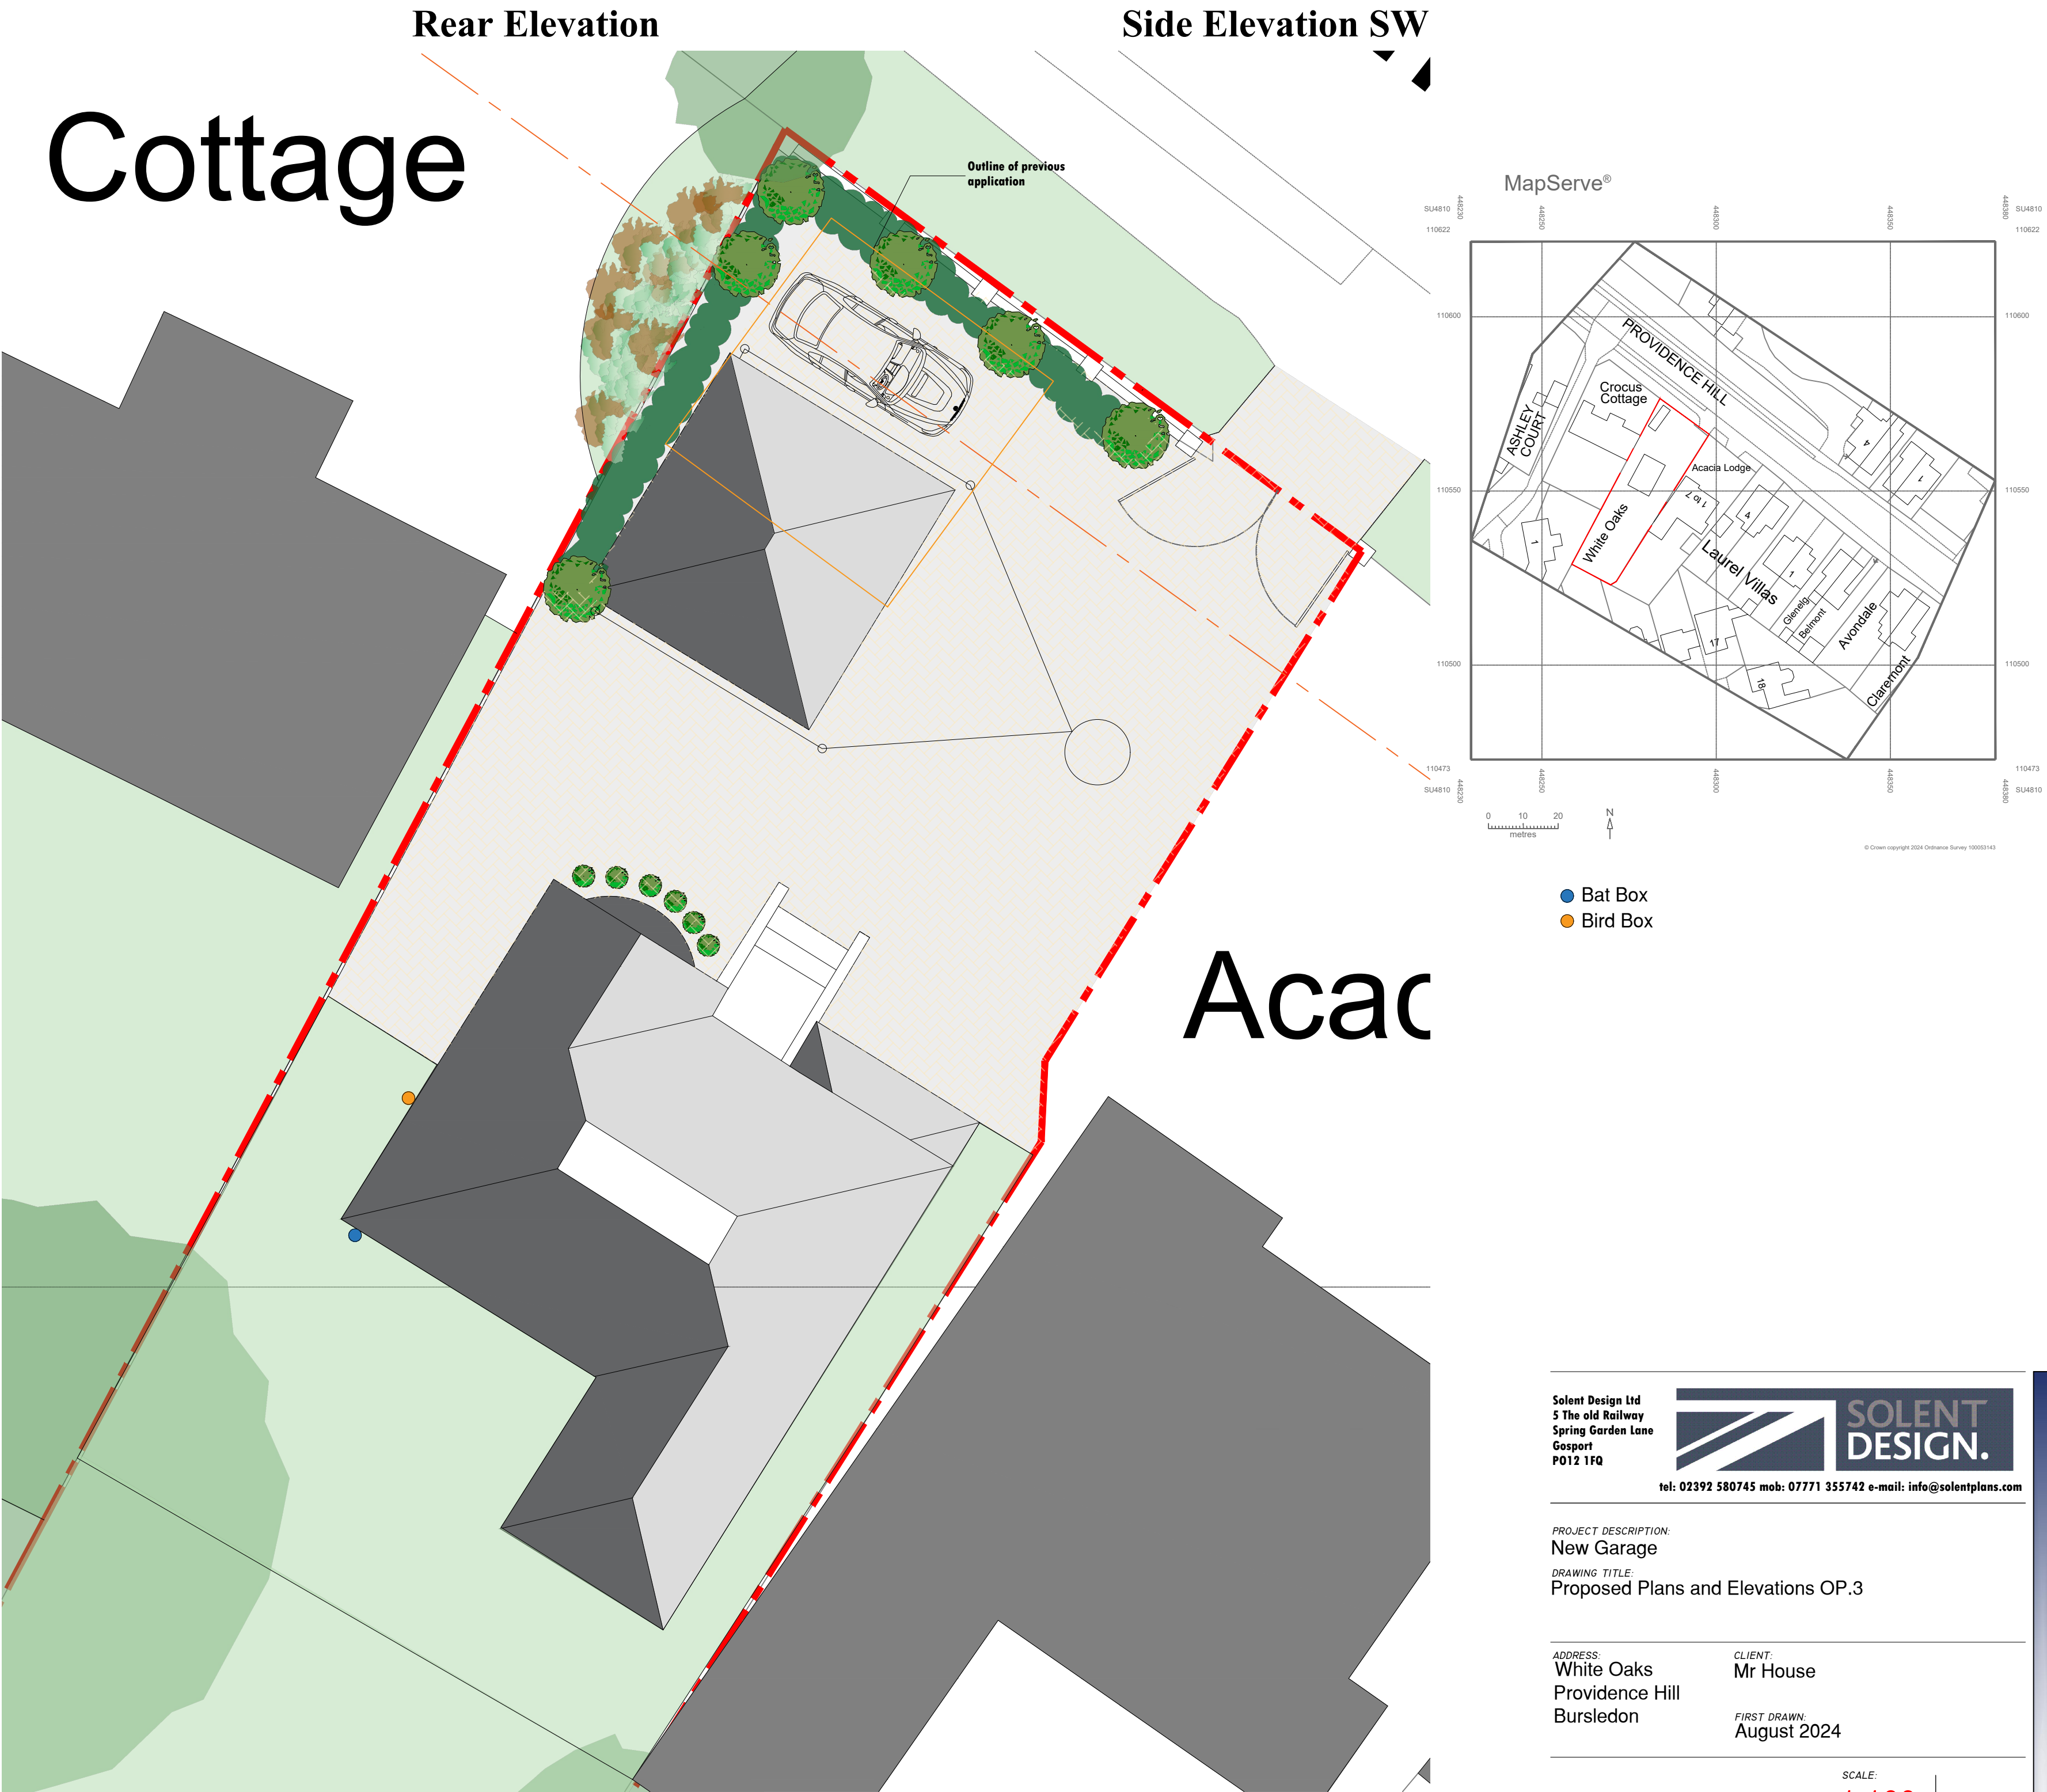

Solent Design Ltd
5 The old Railway
Spring Garden Lane
Gosport
PO12 1FQ
tel: 02392 580745 mob: 07771 355742 e-mail: info@solentplans.com



PROJECT DESCRIPTION:
New Garage
DRAWING TITLE:
Proposed Plans and Elevations OP.3

ADDRESS:
White Oaks
Providence Hill
Bursledon

CLIENT:
Mr House

FIRST DRAWN:
August 2024

DRAWING No: SD-2446-03
REVISION: E
drawing status: Issued for Comment

SCALE:
1:100
1:50
1:1250

