





2 SITE PLAN  
1 : 200

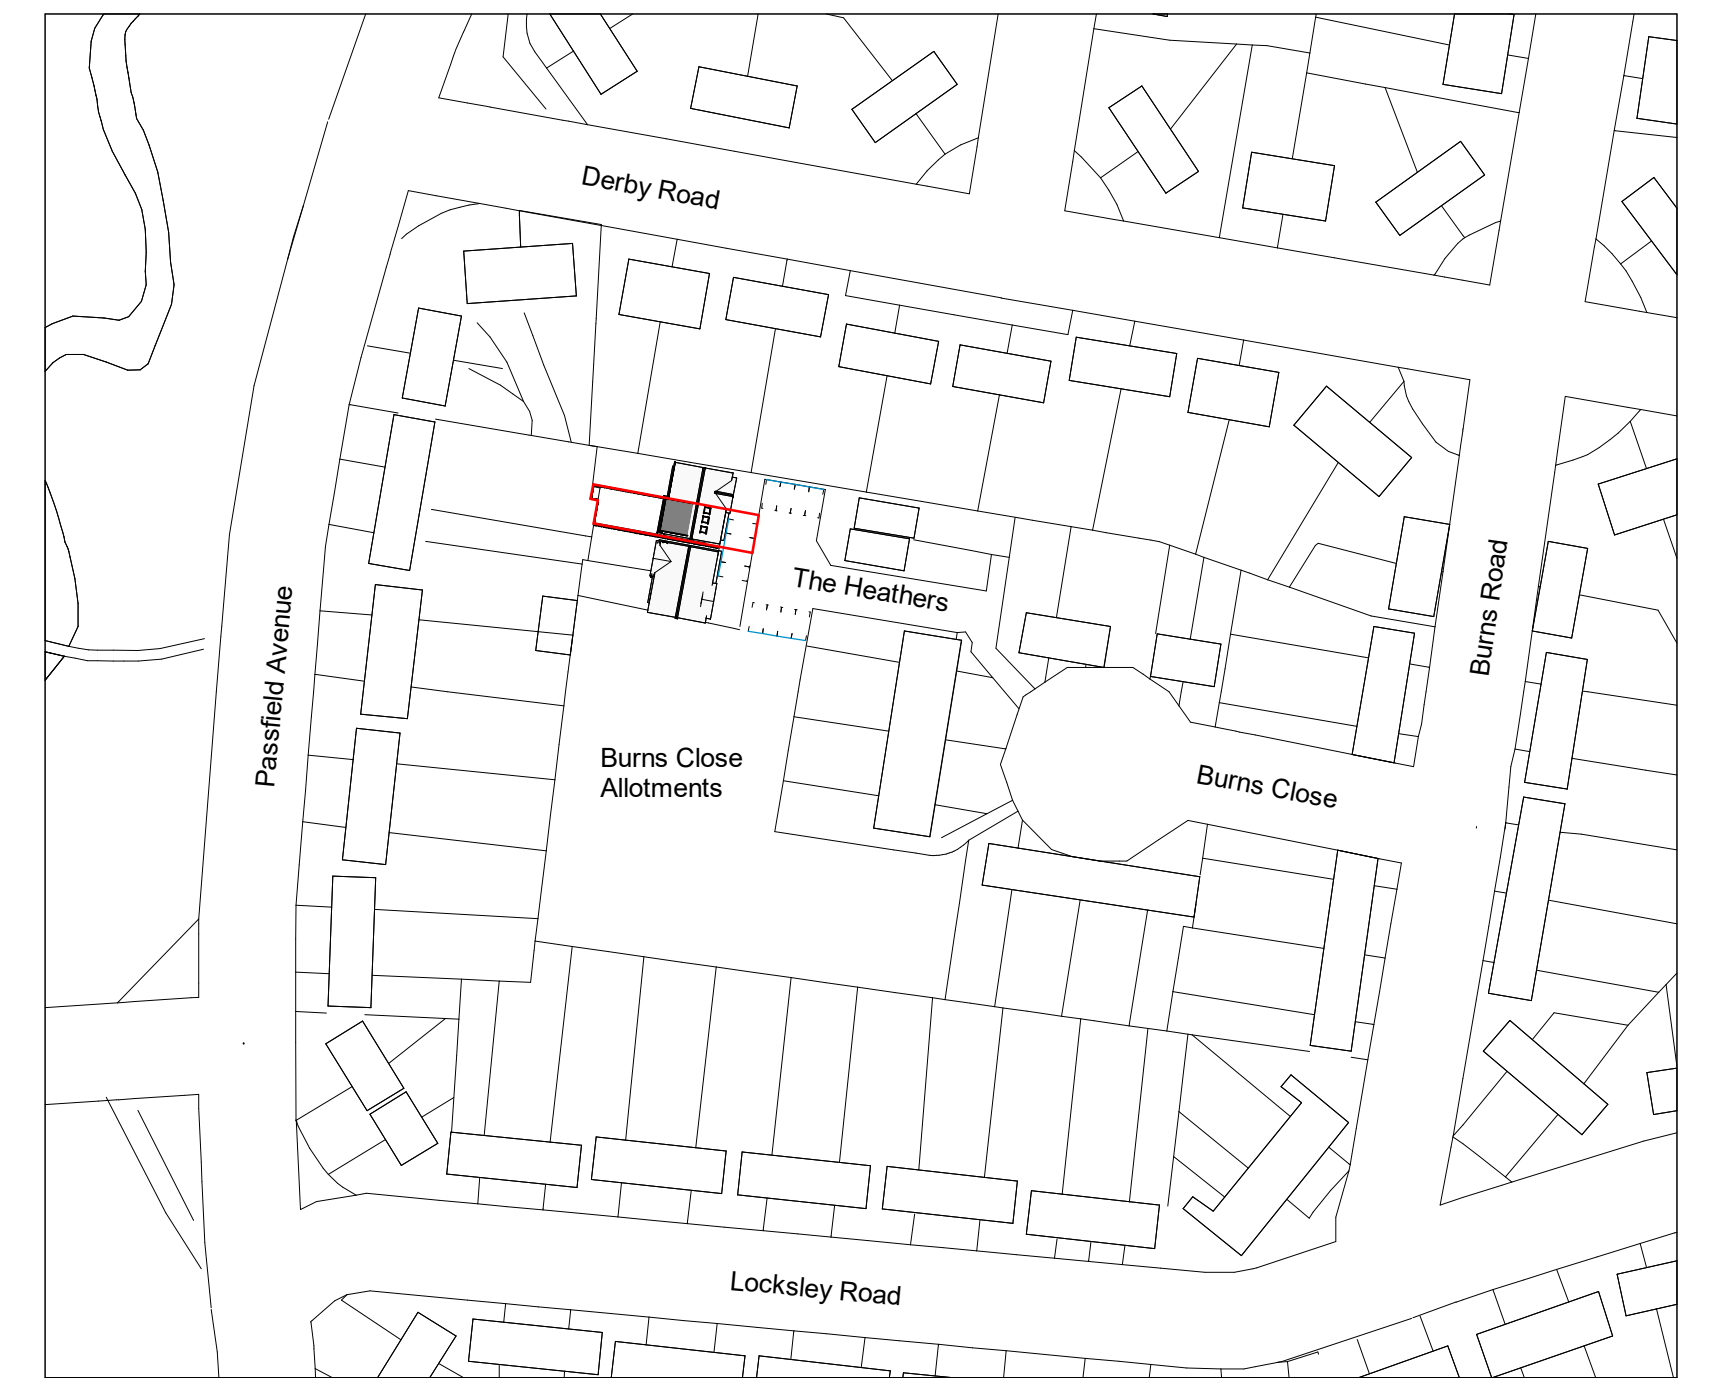

1 LOCATION PLAN  
1 : 1250


EXISTING

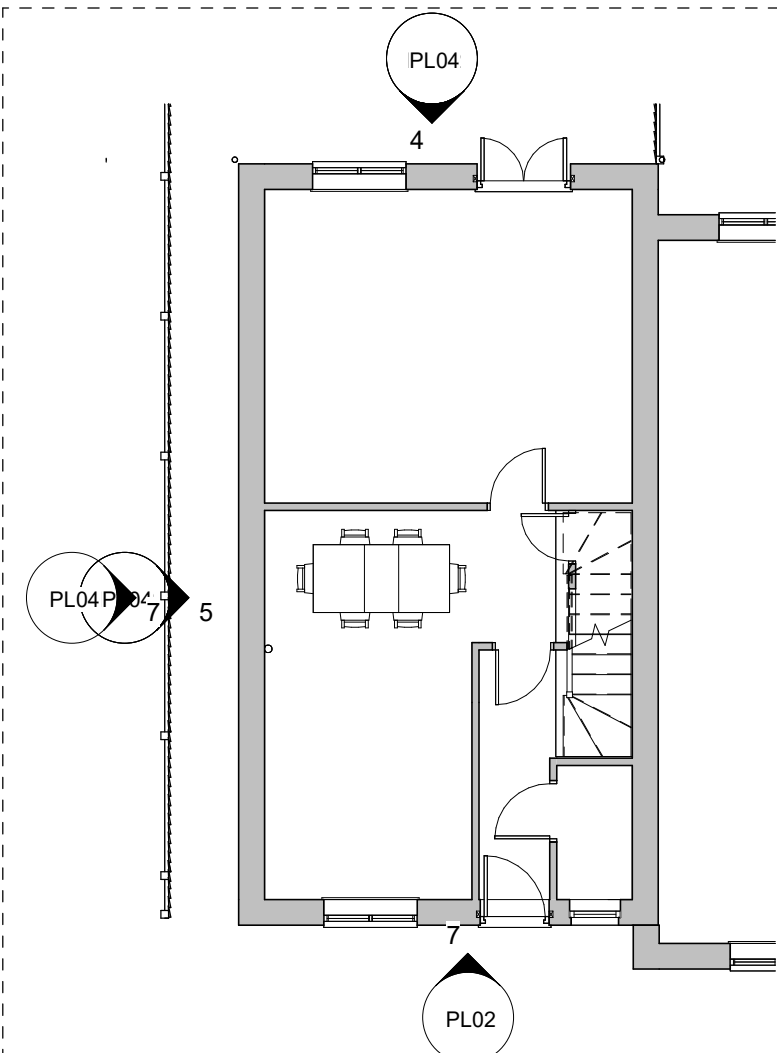


3 GROUND FLOOR  
1 : 100



4 NORTH ELEVATION  
1 : 100

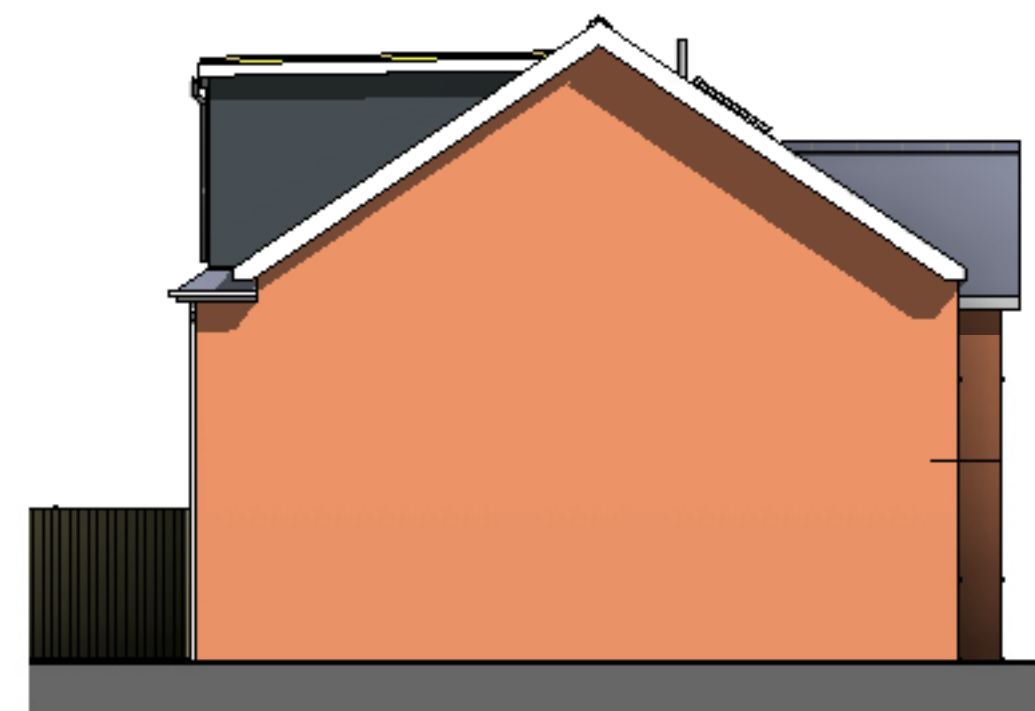

5 WEST ELEVATION  
1 : 100

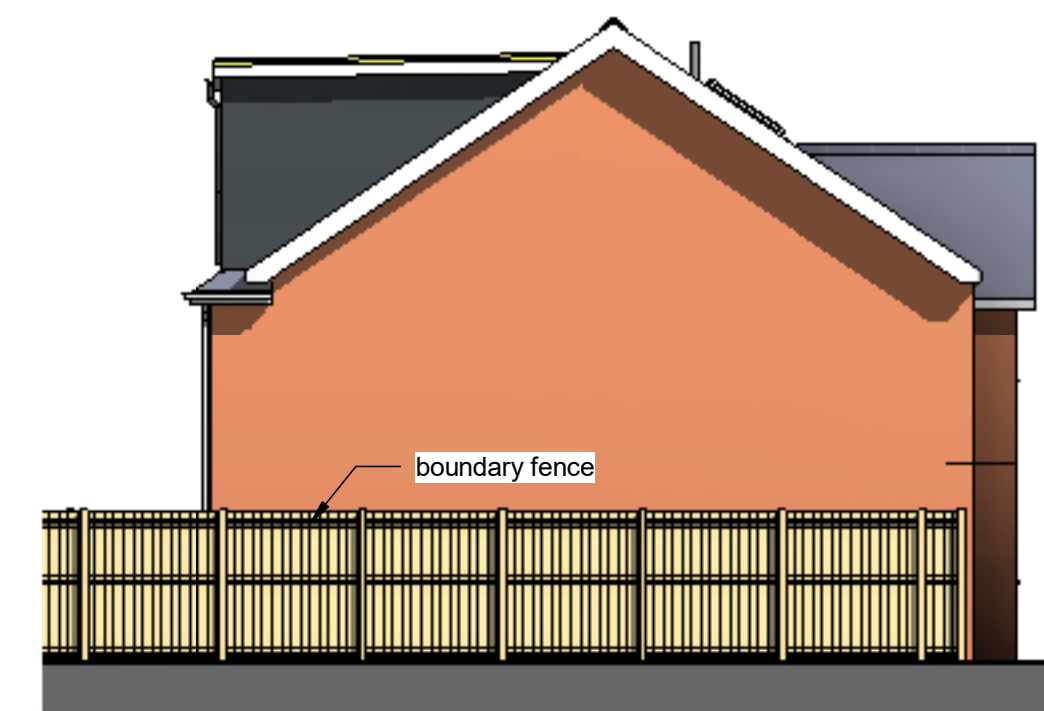


WEST ELEVATION - SHOWING FENCE  
1 : 100


|    |                                     |             |
|----|-------------------------------------|-------------|
| P4 | Added west elevation                | 18/11/24 PM |
| P3 | Heat pump acoustic barrier verified | 05/11/24 PM |
| P2 | Heat Pump relocated                 | 06/09/24 PM |
| P1 | HEAT PUMP PROPOSAL PLANNING ISSUE   | 03/06/24 PM |

| Revision | Date | Initial |
|----------|------|---------|
|----------|------|---------|


PROPOSED

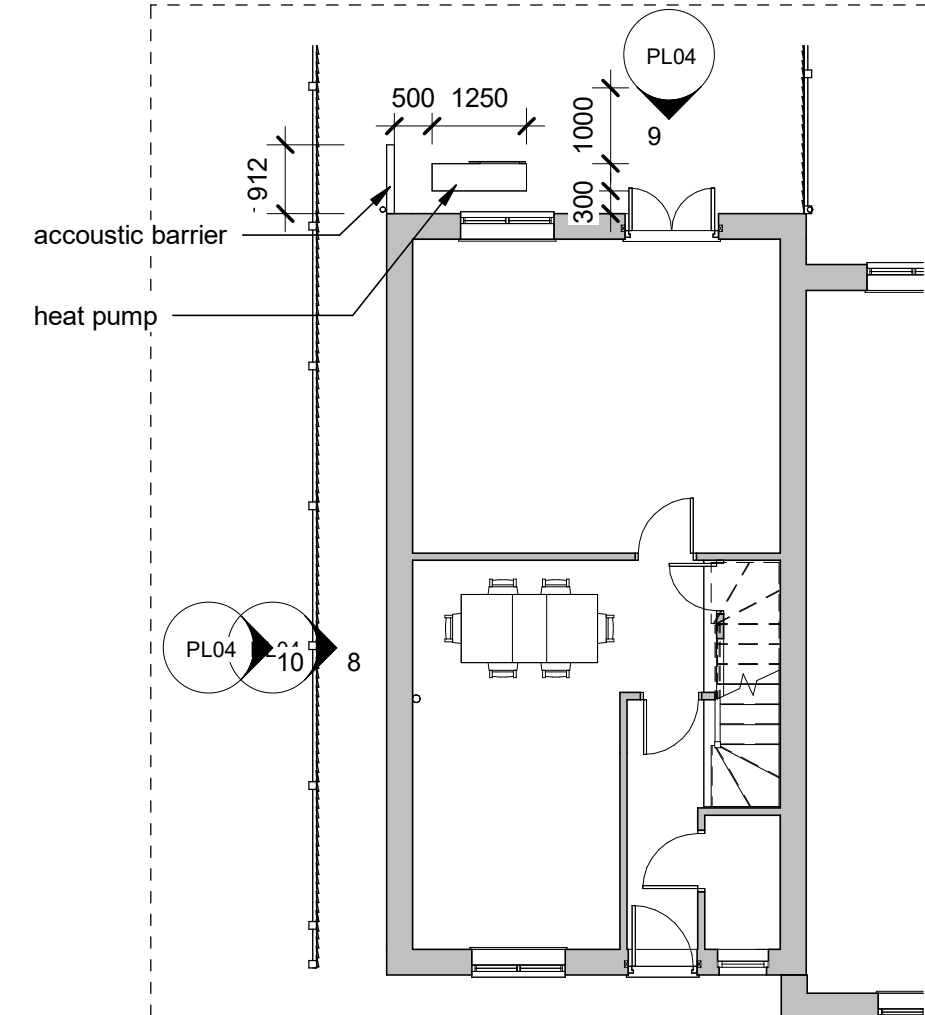


6 GROUND FLOOR  
1 : 100

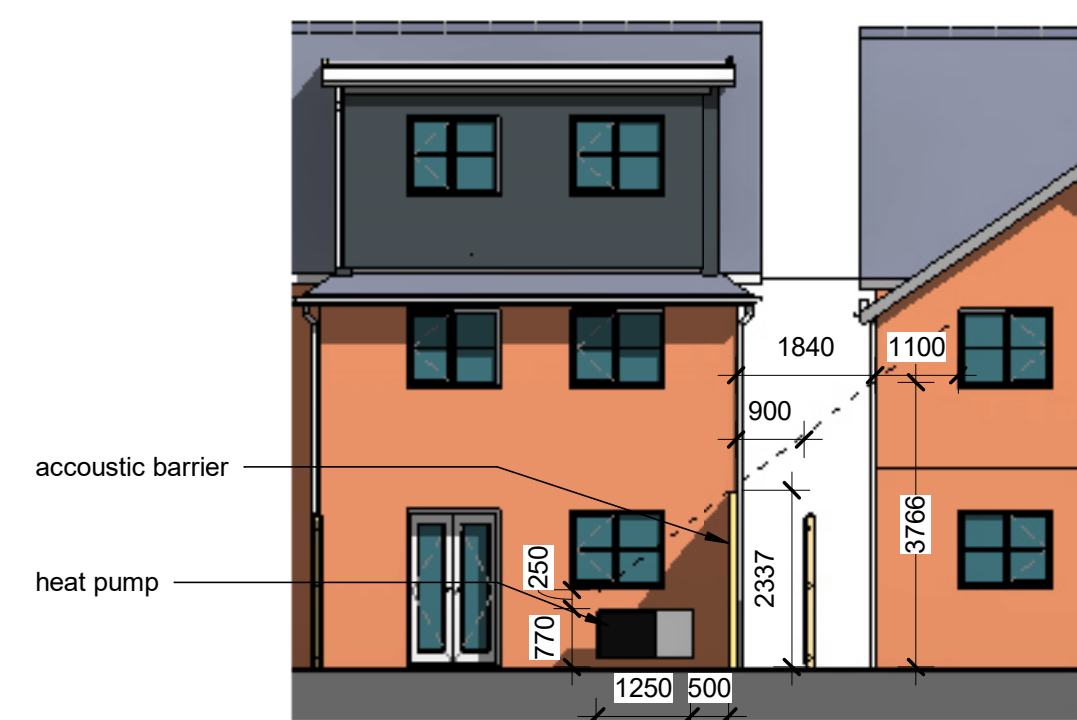


9 NORTH ELEVATION  
1 : 100

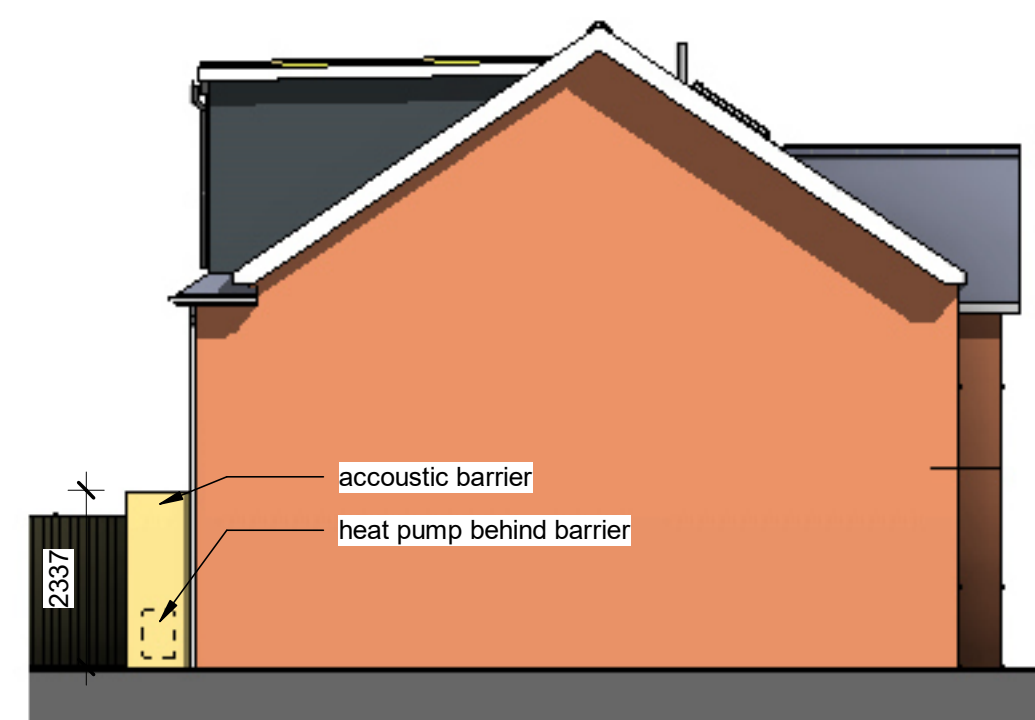

8 WEST ELEVATION  
1 : 100

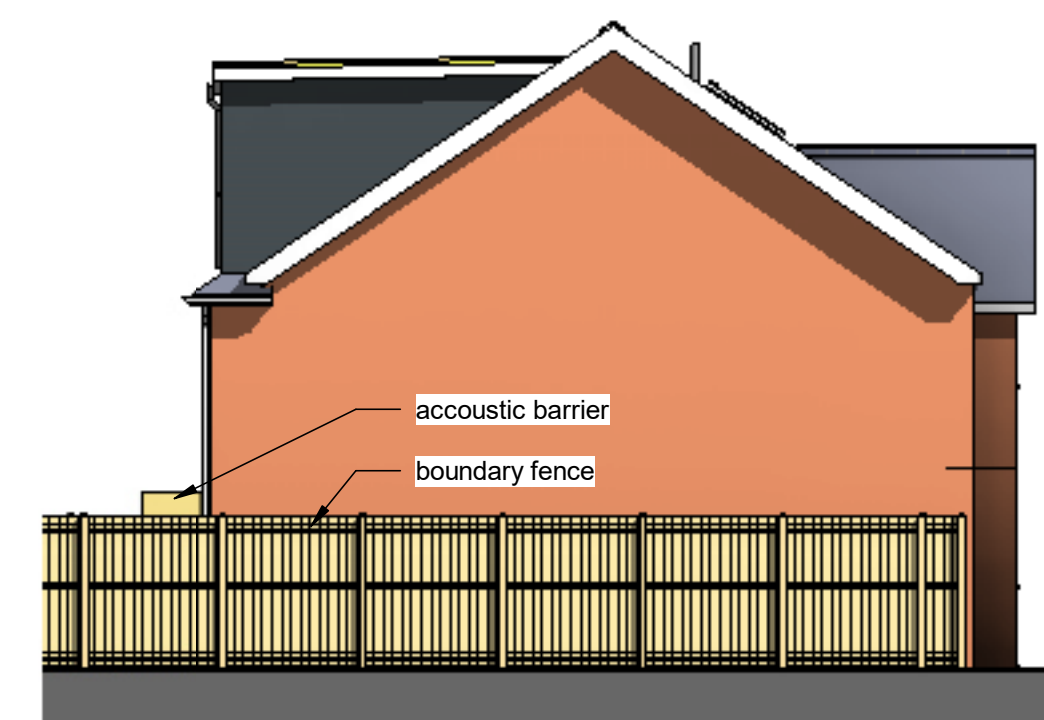

WEST ELEVATION - SHOWING FENCE  
1 : 100

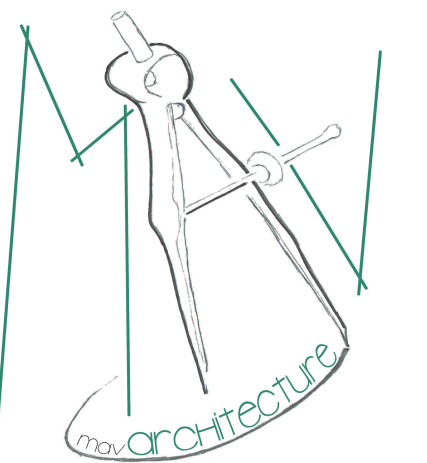

BIM Enabled Practice

This project was delivered using Autodesk Revit®

All dimensions are to be checked on site and any discrepancies reported to the architect before work commences. Figured dimensions only are to be taken from this drawing. This drawing is to be read in conjunction with all relevant consultants and/or specialists drawings/documents and any discrepancies or variations notified to the architect before work commences. This drawing is copyright and may not be reproduced, wholly or in part, without the consent of the architect.

Loft Conversion

3 The Heathers  
SO50 5JZ

Mr and Mrs Mavrodaris  
HEAT PUMP PROPOSAL

Scale at 1:50 in meters  
0 2.5 4.5

PLANNING

| Scale @ A1   | Drawn | Checked | Date     |
|--------------|-------|---------|----------|
| As indicated | PM    | CM      | 25/04/23 |

| Job Number & Drawing Number | Revision |
|-----------------------------|----------|
| 17-003 - PL04               | P4       |