




Side Elevation (East) as Proposed
1 : 50

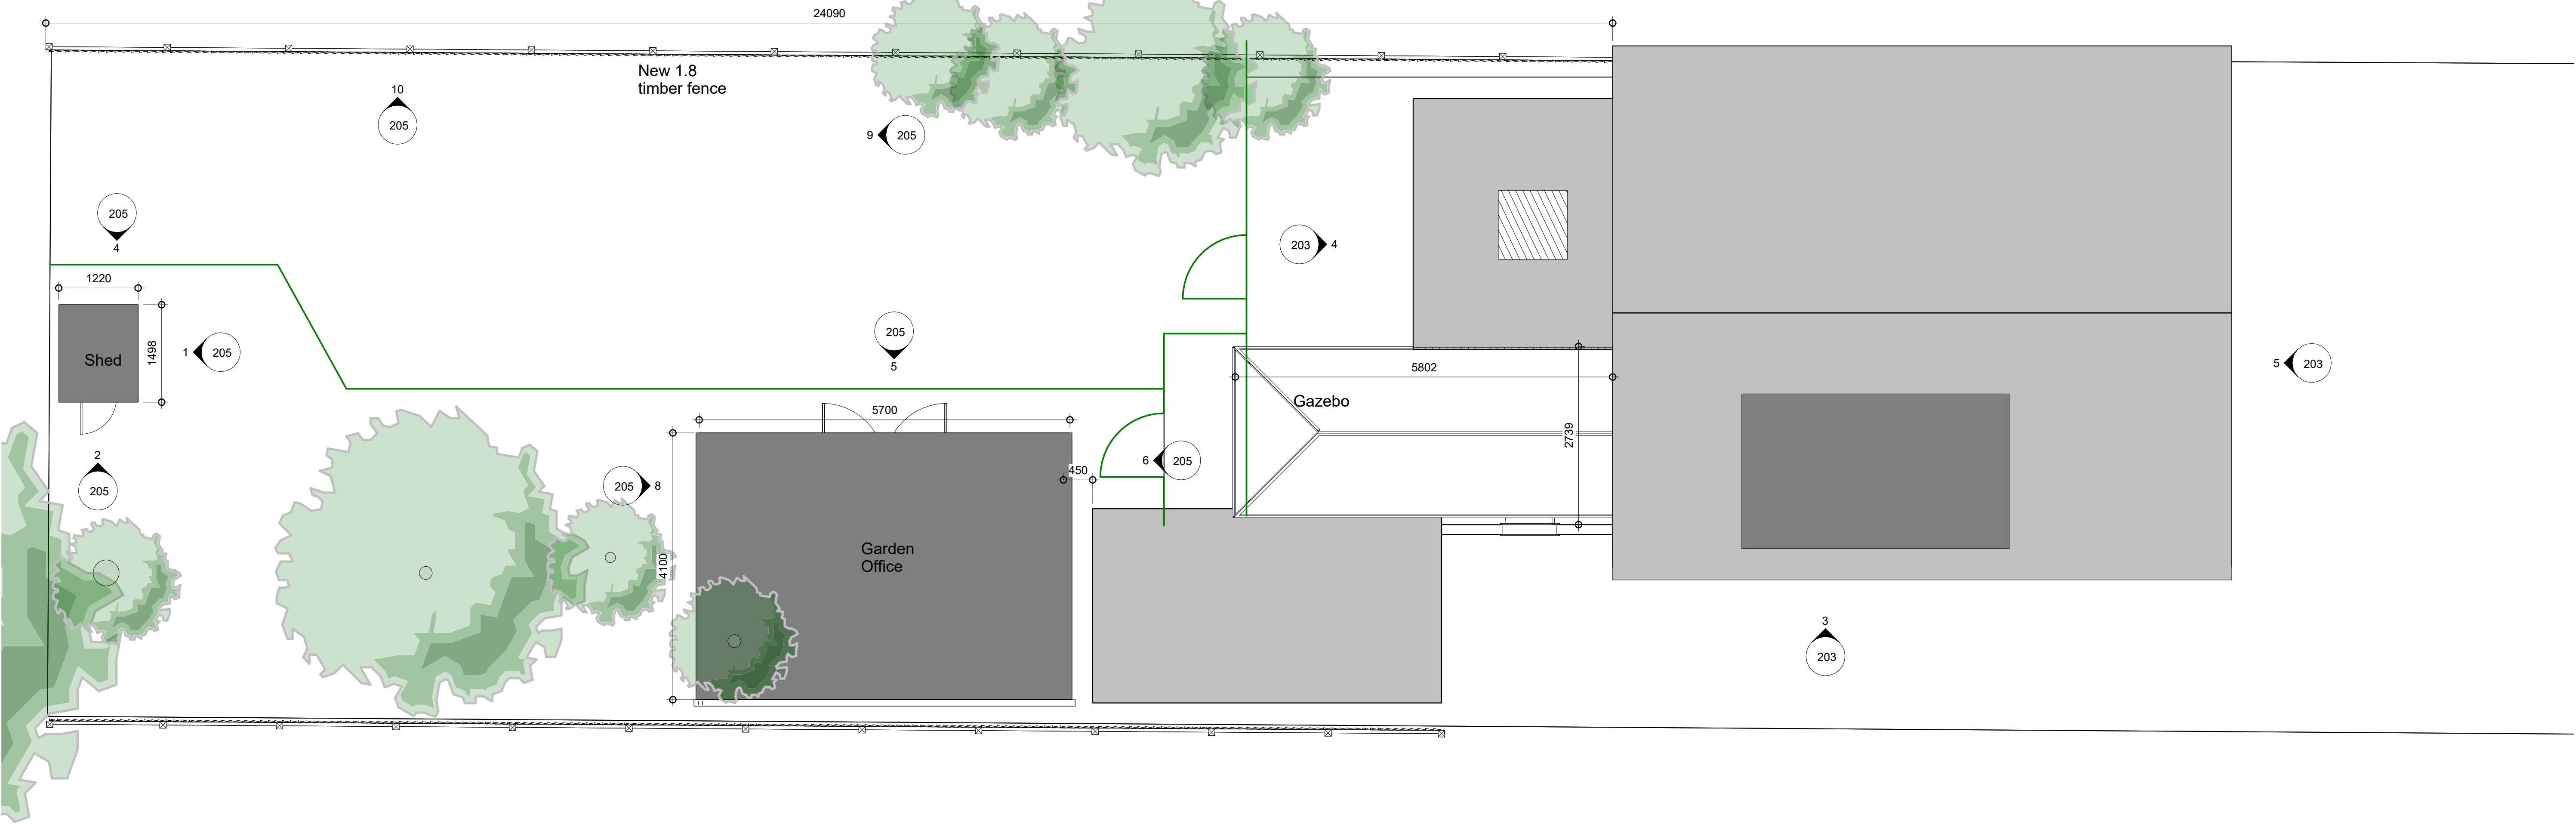

Roof Plan as Proposed
1 : 50

Revision	Date	Initial
C	14-11-24	GB
B	23-10-24	GB
A	15-04-24	GB

BUILDING REGS

Scale at 1:50 in meters
0 2.5 4.5

CLIENT
Burns

Scale A1: 1 : 50
Date 31-07-2024

Drawn by : GB
Checked by : GB

TITLE
Remodel at 13 Corinthian Road
Chandlers Ford, SO53 2BA
Proposed Drawings

Drawing No: GB-300-204

Revision: C

The Old Post Office, Station Road
Wickham, PO17 5JA
T: 01293 632405
e: office@axismail.co.uk
w: axisarchitecture.co.uk

