




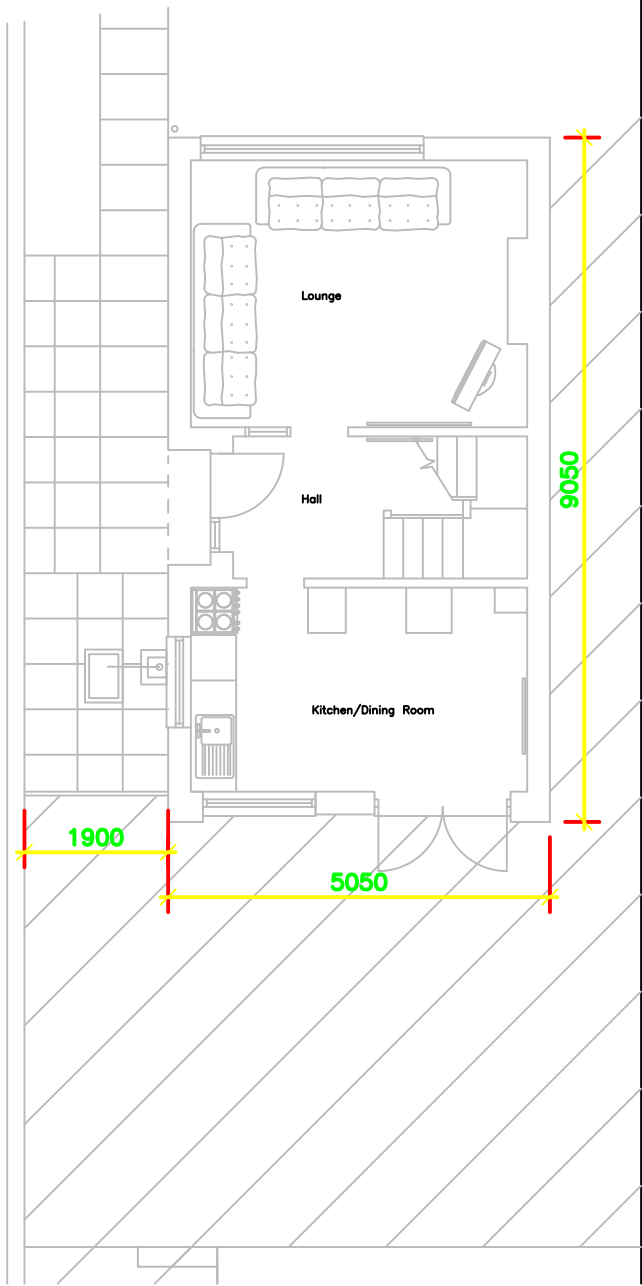

Existing Ground Floor Layout - Scale 1:100

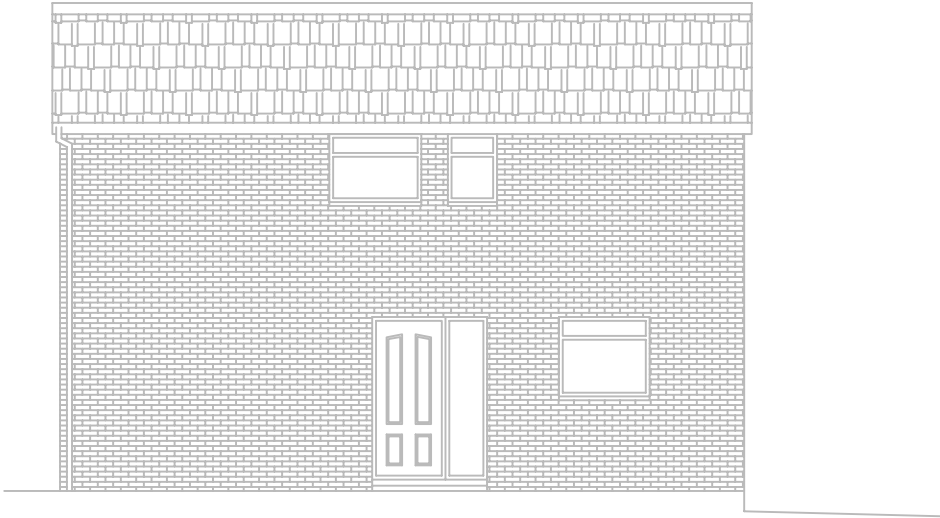


Existing Right Hand Side Elevation - Scale 1:100

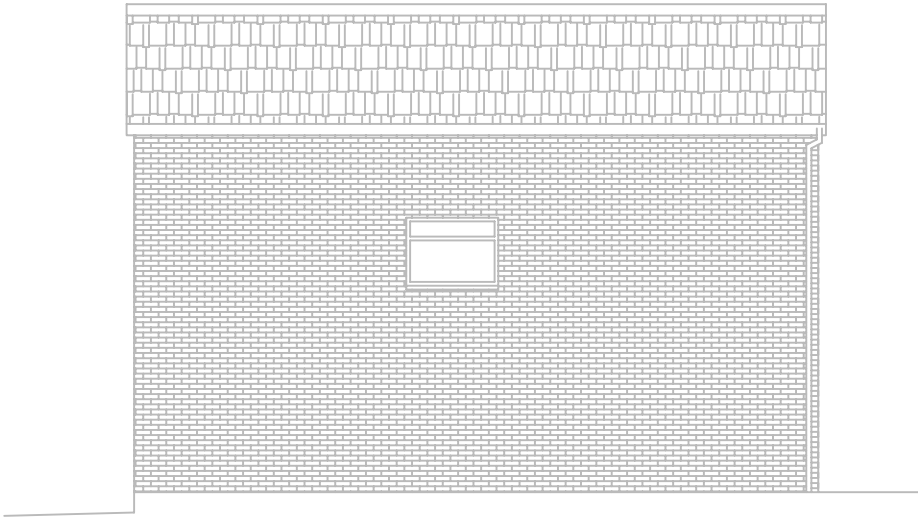

Existing Left Hand Side Elevation - Scale 1:100



Block Plan - Scale 1:500

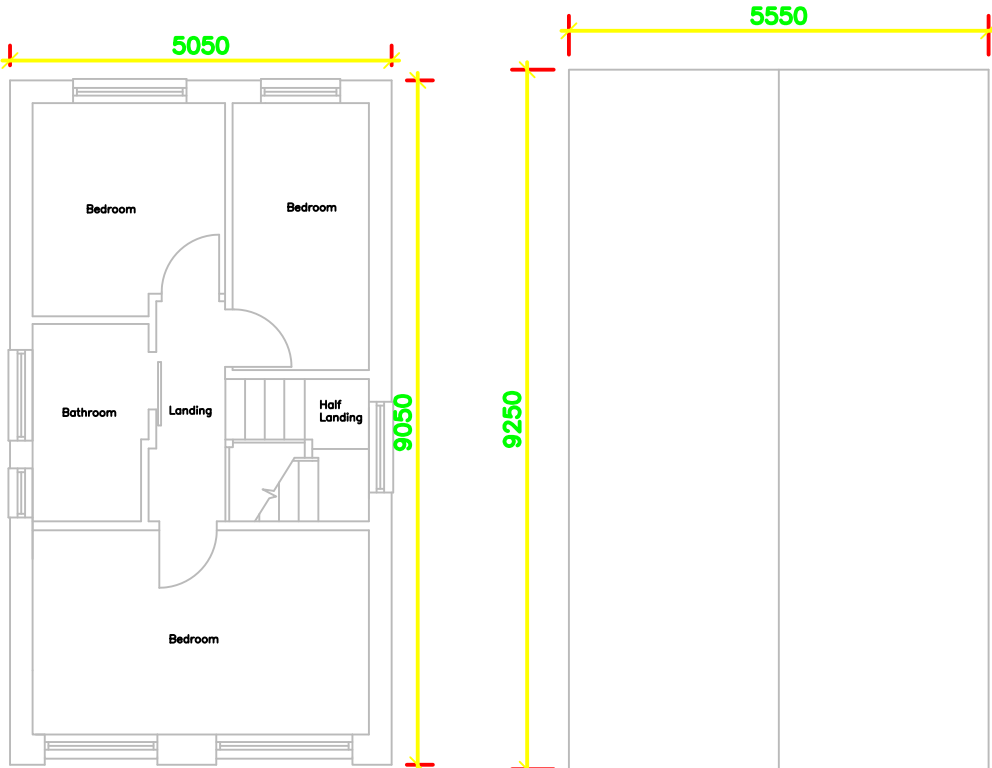


Existing First Floor Layout - Scale 1:100


Existing Roof Layout - Scale 1:100



Existing Front Elevation - Scale 1:100

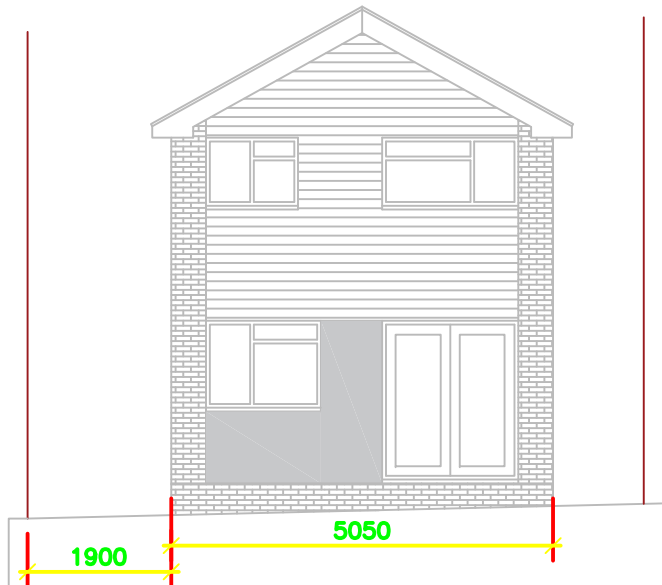

Existing Rear Elevation - Scale 1:100

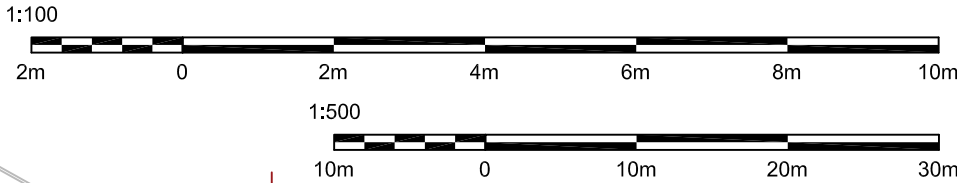

 BUILDING CONSULTANCY	New Lodge Lower Wood Street Ryde PO33 2DR Tel: 07928 598931 www.jmdbuildingconsultancy.co.uk		
Project Title: 21 Milford Gardens Chandlers Ford Eastleigh			
Drawing Title: Existing Layouts and Block Plan			
Client	Michael Holman		
Dwg No:	JM240004_001	Scale	As shown
Drawn	JMD	Date	15 Nov 2024
All dimensions are in millimeters and are to be checked on site. Contact JMD Building Consultancy with any queries and to report any discrepancies.			