




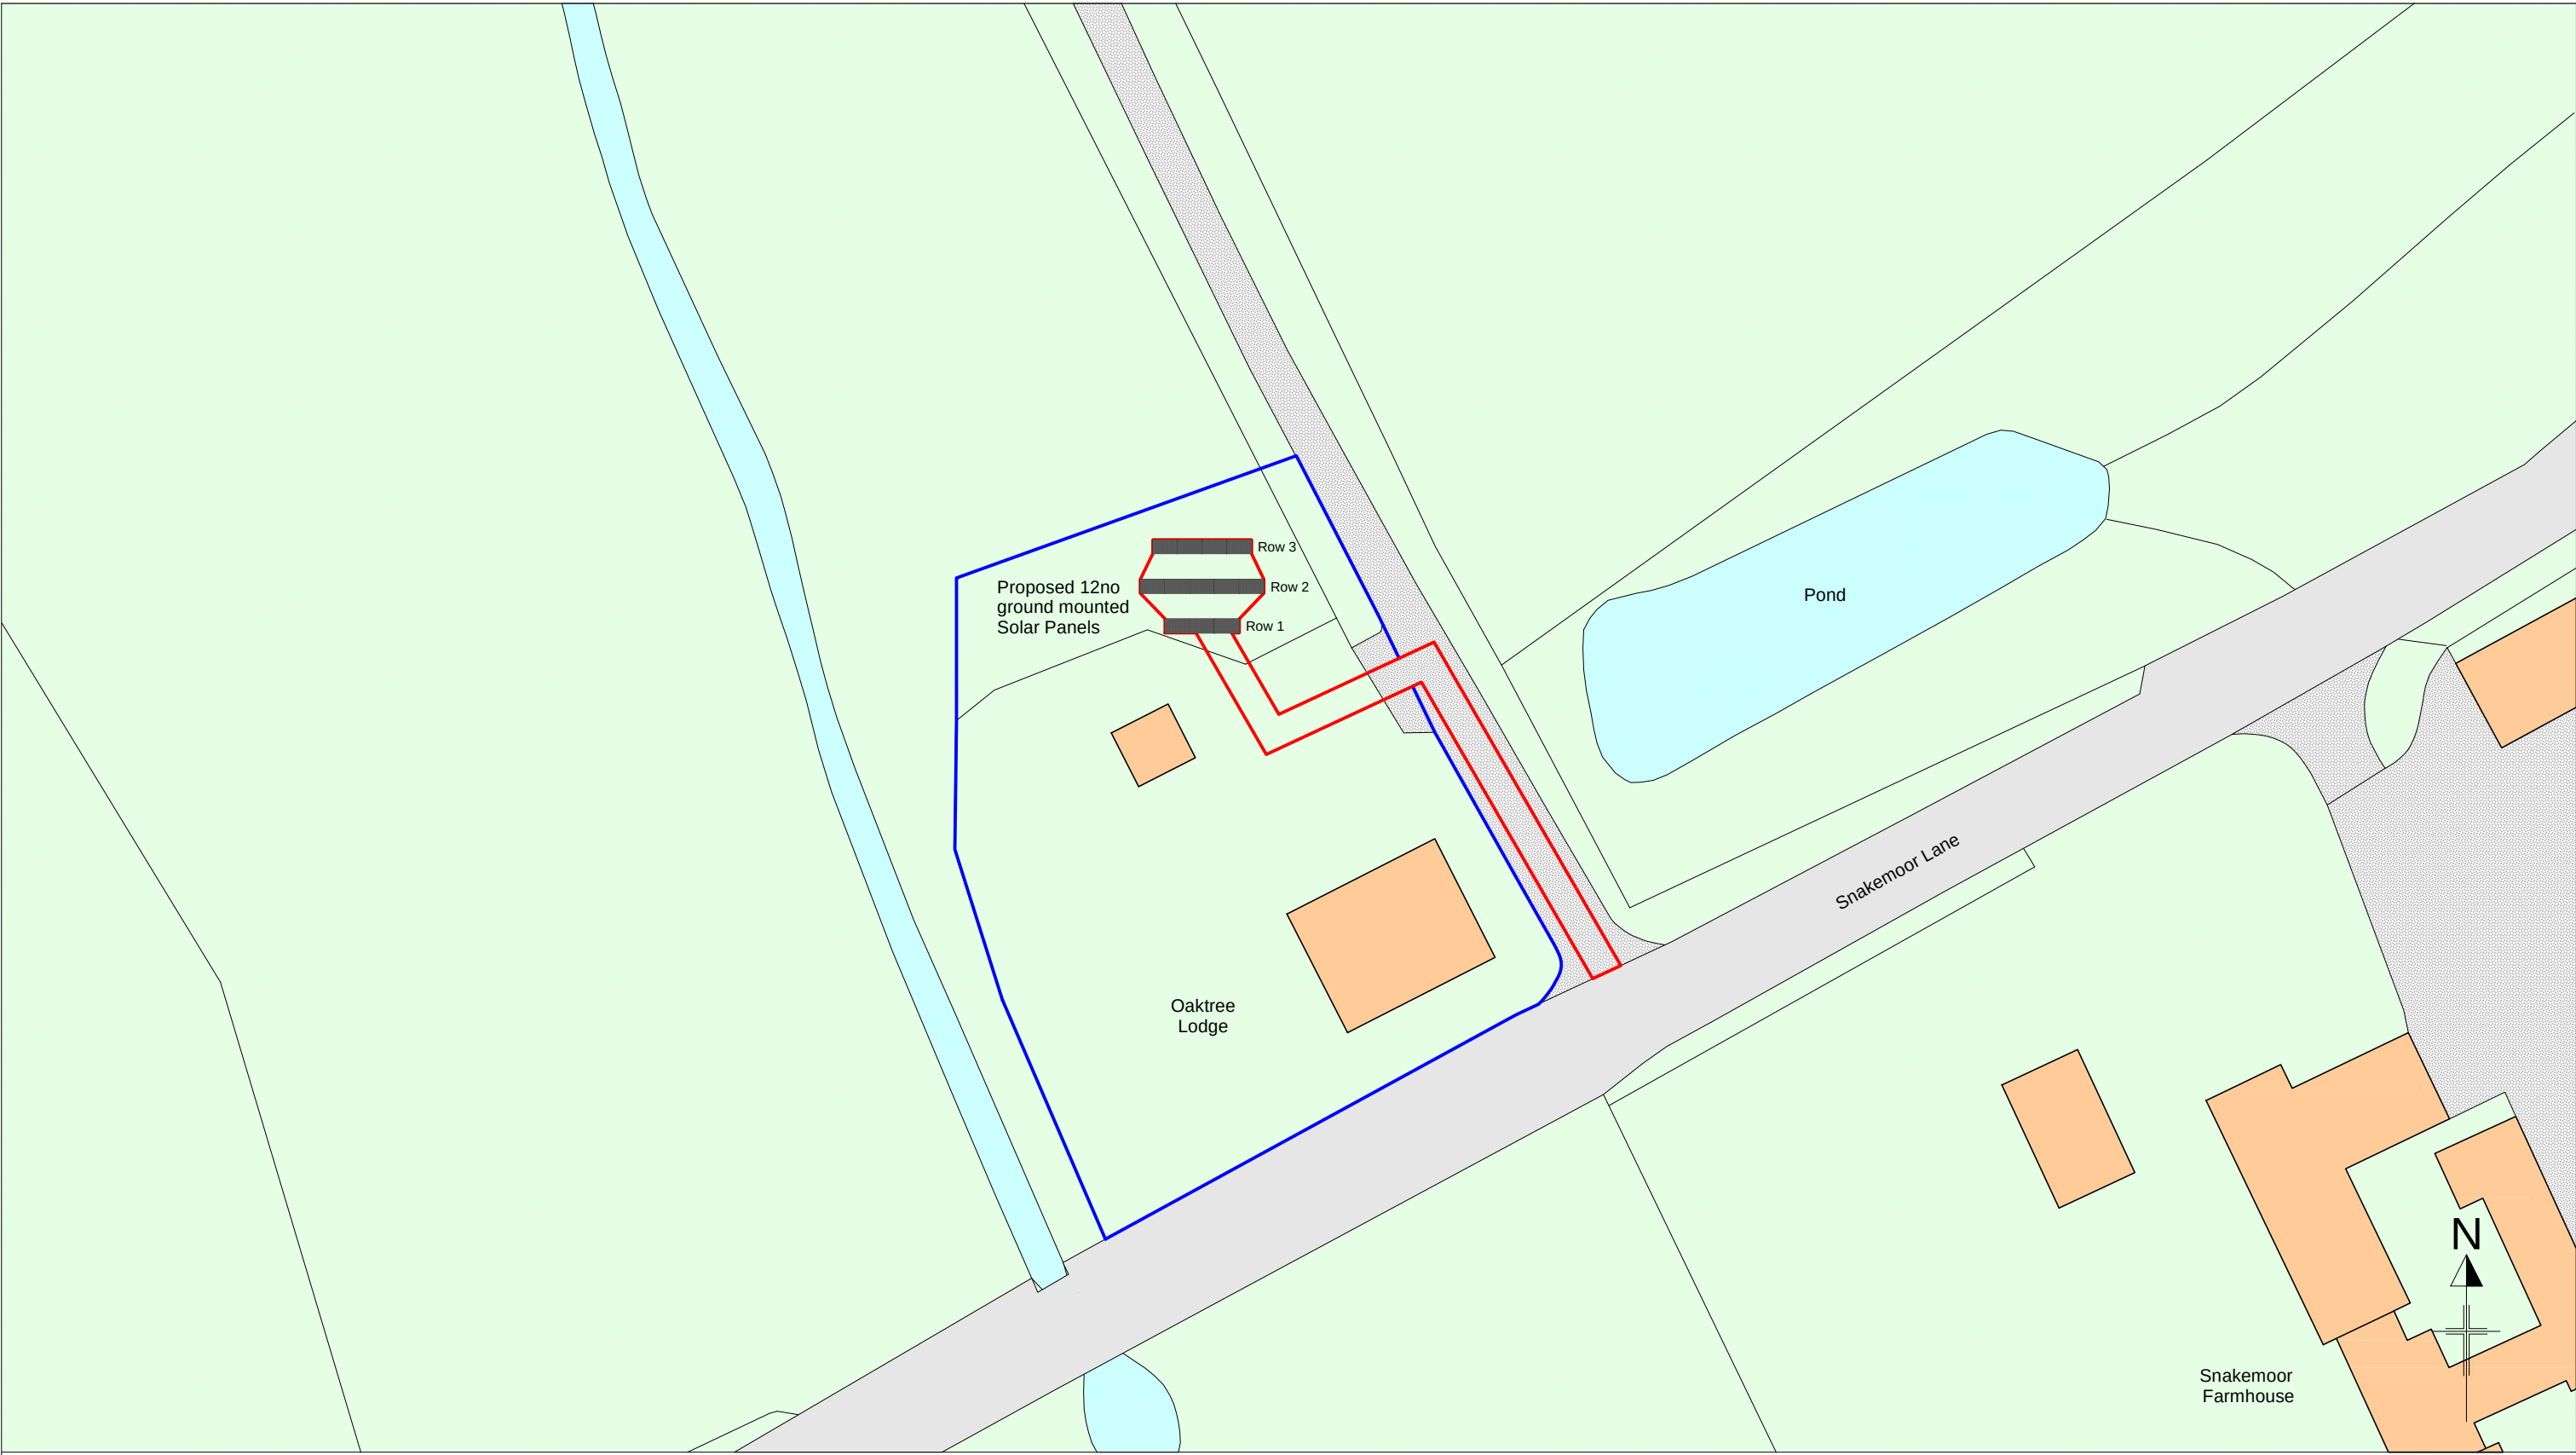


PROPOSED SITE PLAN
SCALE 1:500

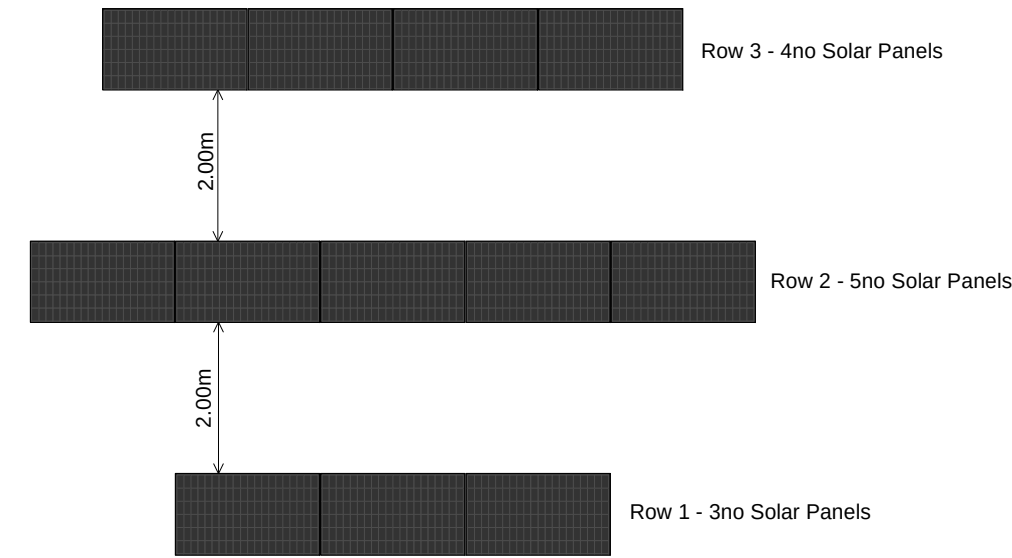


PROPOSED SOLAR ARRAY LAYOUT PLAN
SCALE 1:100

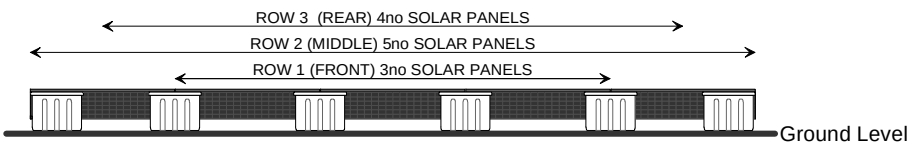


NORTH ELEVATION
SCALE 1:100

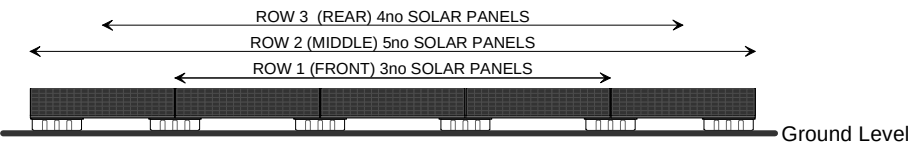

SOUTH ELEVATION
SCALE 1:100

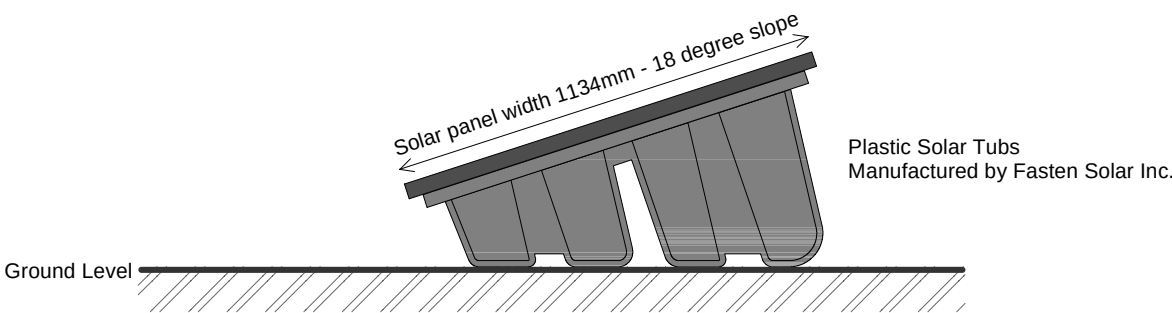

SIDE ELEVATION (EAST)
SCALE 1:20

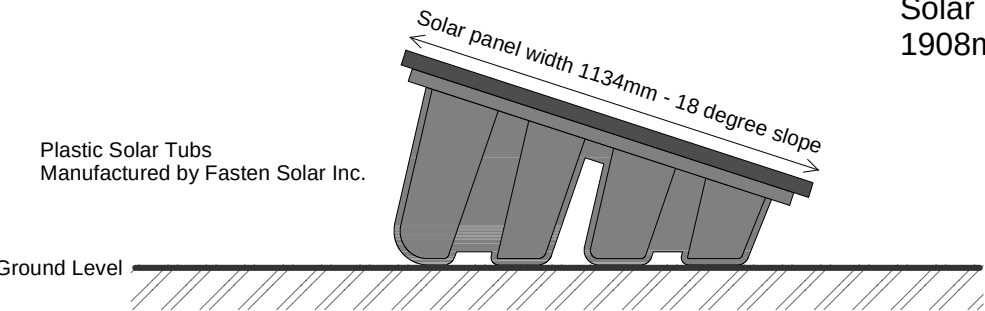


SIDE ELEVATION (WEST)
SCALE 1:20


Solar Panel Dimensions
1908mm x 1134mm



LOCATION PLAN
SCALE 1:1250

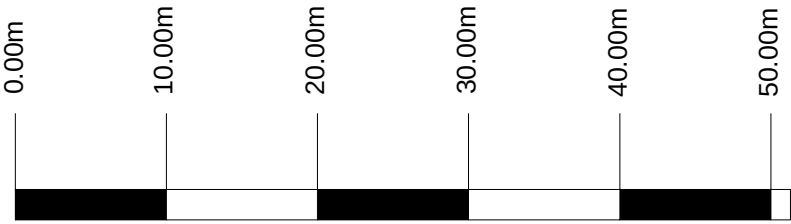

Scale 1:500

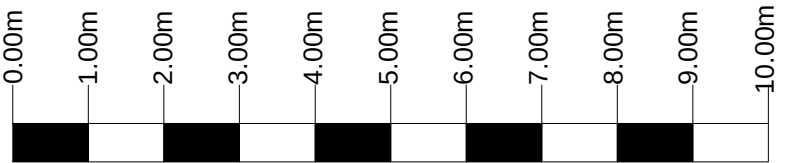

Scale 1:100

PROPOSED 12 GROUND
MOUNTED SOLAR PANELS
AT
OAKTREE LODGE
SNAKEMOOR LANE
DARLEY
SOUTHAMPTON SO32 2BW

SITE PLAN AND GROUND MOUNT
SOLAR PANEL DETAILS

Client
PROJECT SOLAR UK Page size
A2

Date: October 2024 Scale: 1:20, 1:100, 1:500 Drawing No 74852/01

Brian Newman - Planning and Building Consultant
Autumn Lodge
Catton
Hexham
Northumberland
NE47 9QS
01434 683401
email brian@ineedplanningpermission.co.uk
www.ineedplanningpermission.co.uk

