


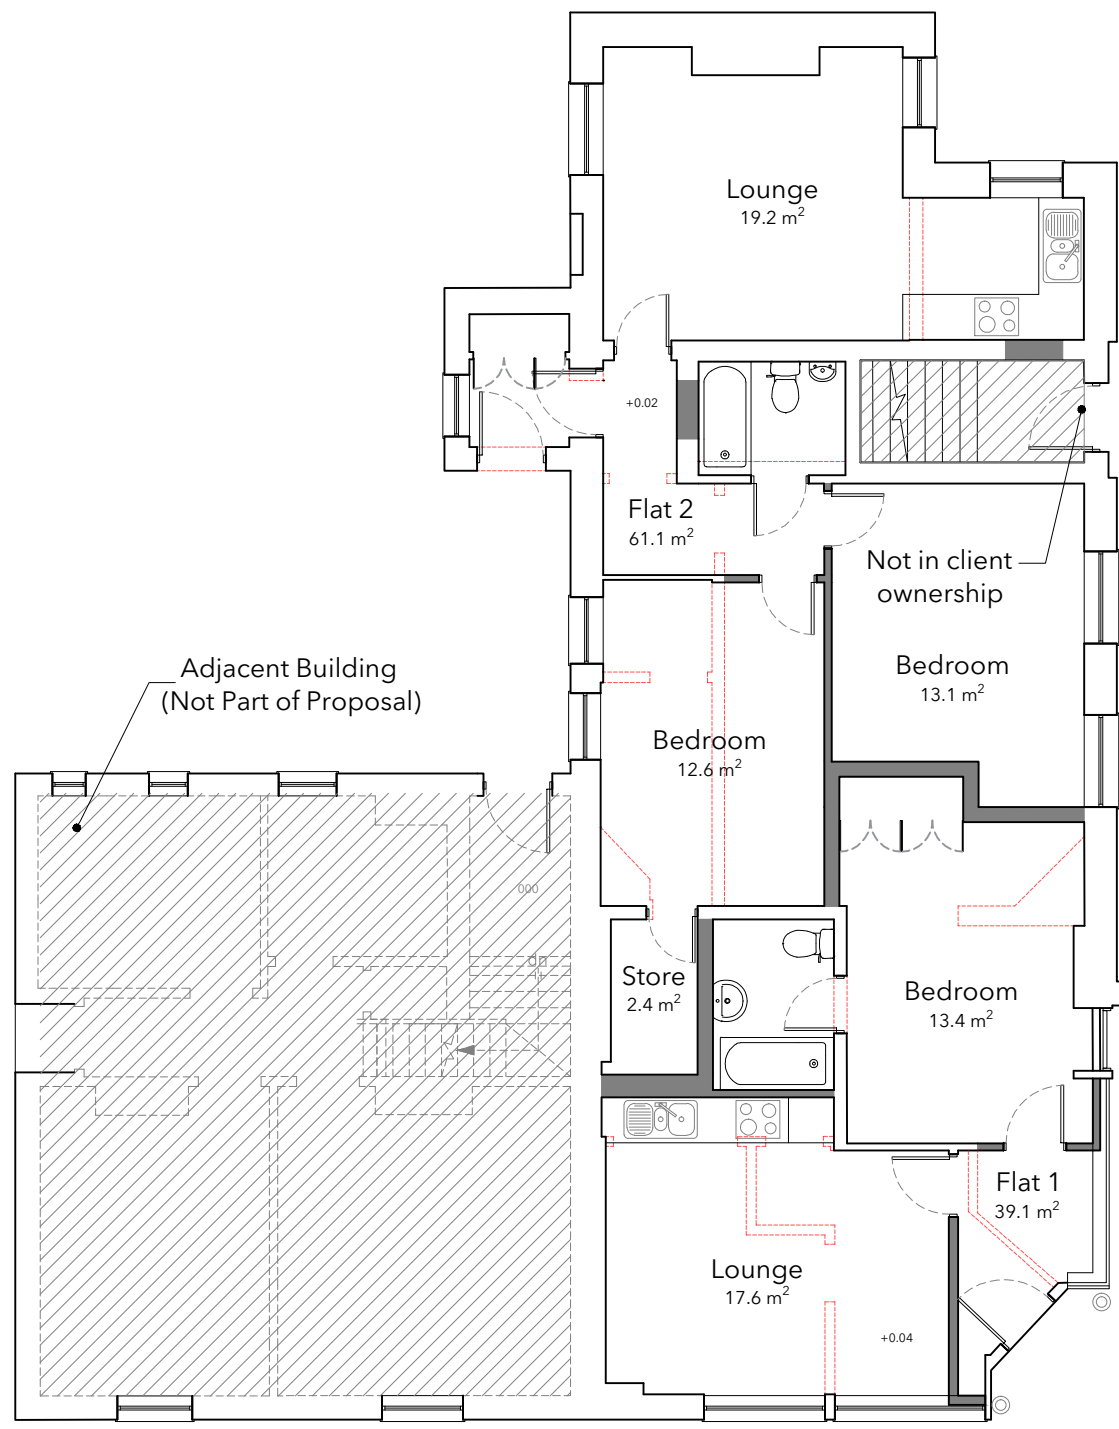

KEY

	New Wall(s)
	Omitted Wall(s)


KEY

Flat Number	Area	Bedrooms
Flat 1	39.1 m ²	1
Flat 2	61.1 m ²	2

Plan
AS PROPOSED
Scale 1:100




0 1m 2m 3m 4m 5m

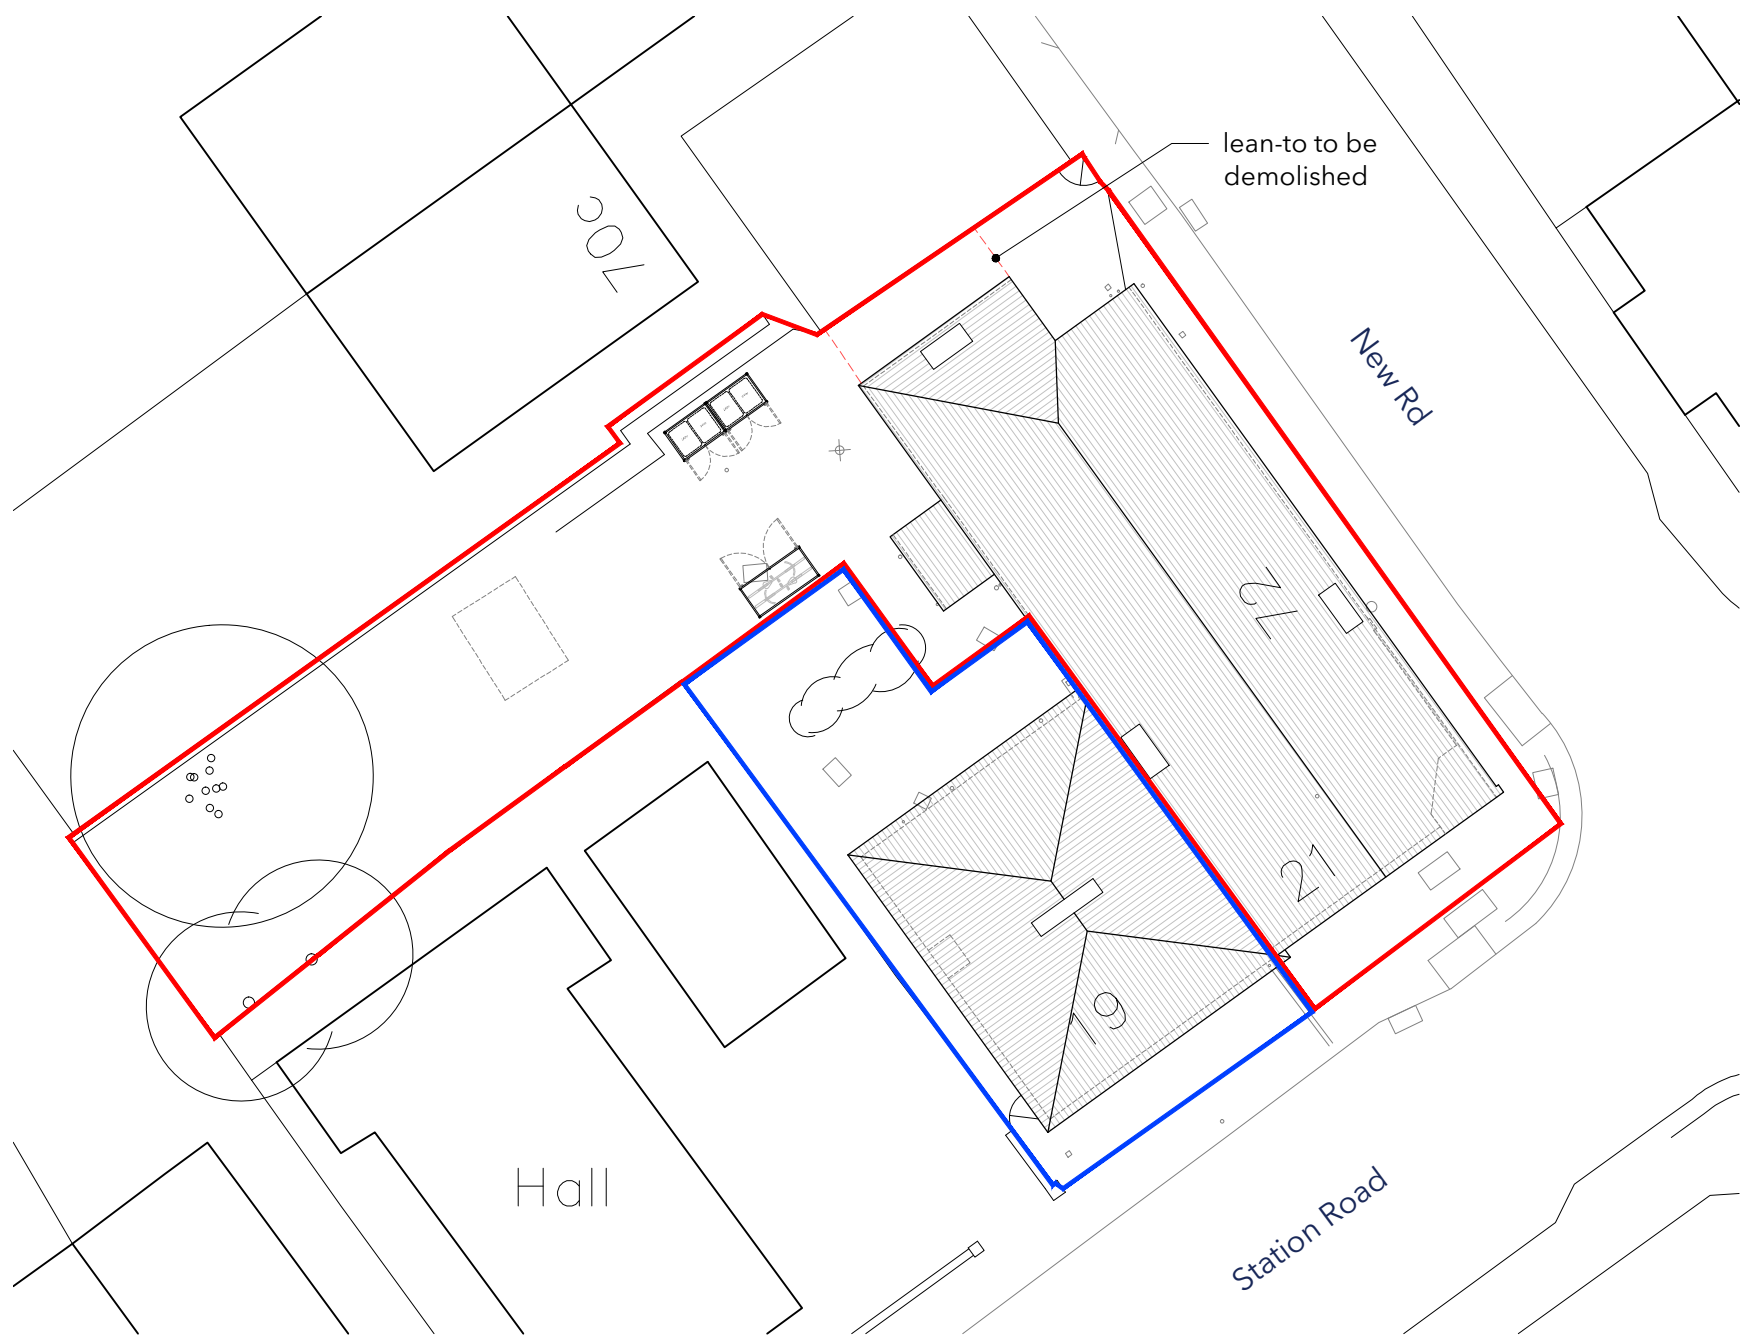

Site Plan
AS PROPOSED
Scale 1:200



0 2m 4m 6m 8m 10m

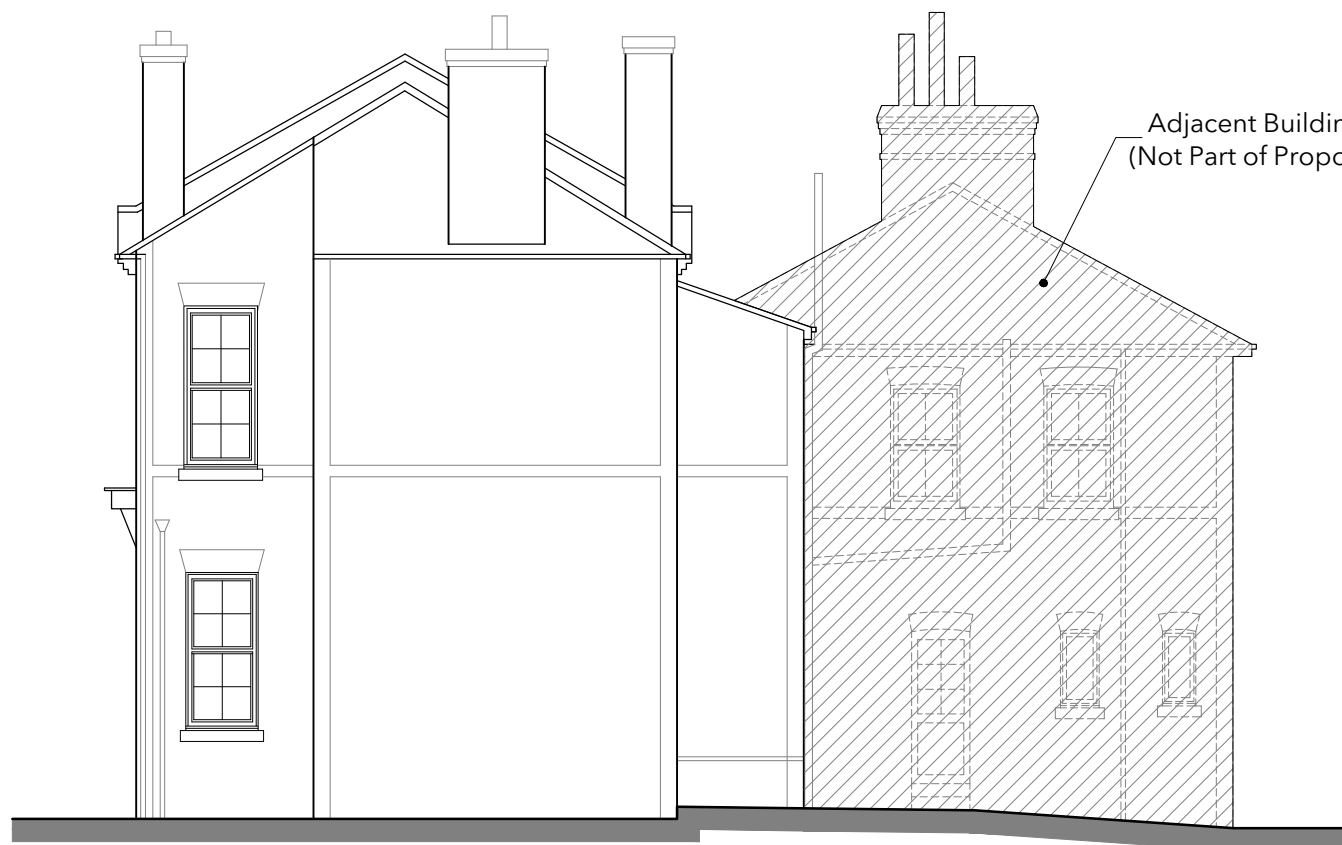

North Elevation



West Elevation




South Elevation




East Elevation

Elevations
AS PROPOSED
Scale 1:100


0 1m 2m 3m 4m 5m

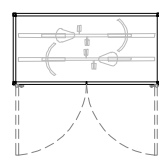




Floor Plan

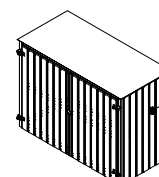


hit & miss timber
colour: stained

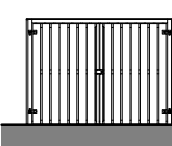


Elevations

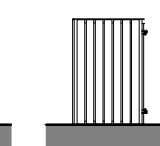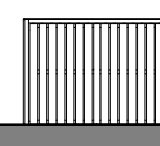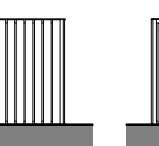


Bike Store
AS PROPOSED
Scale 1:100

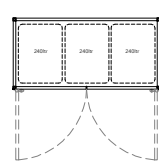




Floor Plan

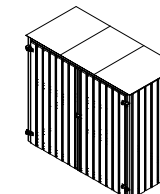

openable lids
above bin locations

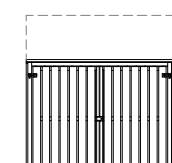

Elevations

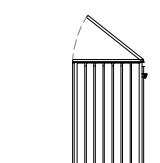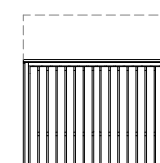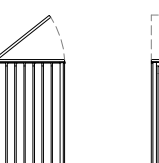

Bin Store
AS PROPOSED
Scale 1:100

0 1m 2m 3m 4m 5m

No.	Description	Date

studio

t. 02382 542011
e. info@rs-studio.co.uk
w. www.rs-studio.co.uk

Drawing Title:
Drawings
AS PROPOSED

Project Title:
72 New Road/21 Station Rd
Netley Abbey,
Southampton, SO31 5AB

Drawing No.:
1642-PD-02

Date: October 2024

Scale: Various

Drawn: AS

Checked: RS

This drawing is the copyright of the company and must not be reproduced or used without permission. Annotated dimensions are to be taken in preference to scaled dimensions and site dimensions must be checked before work is commenced