


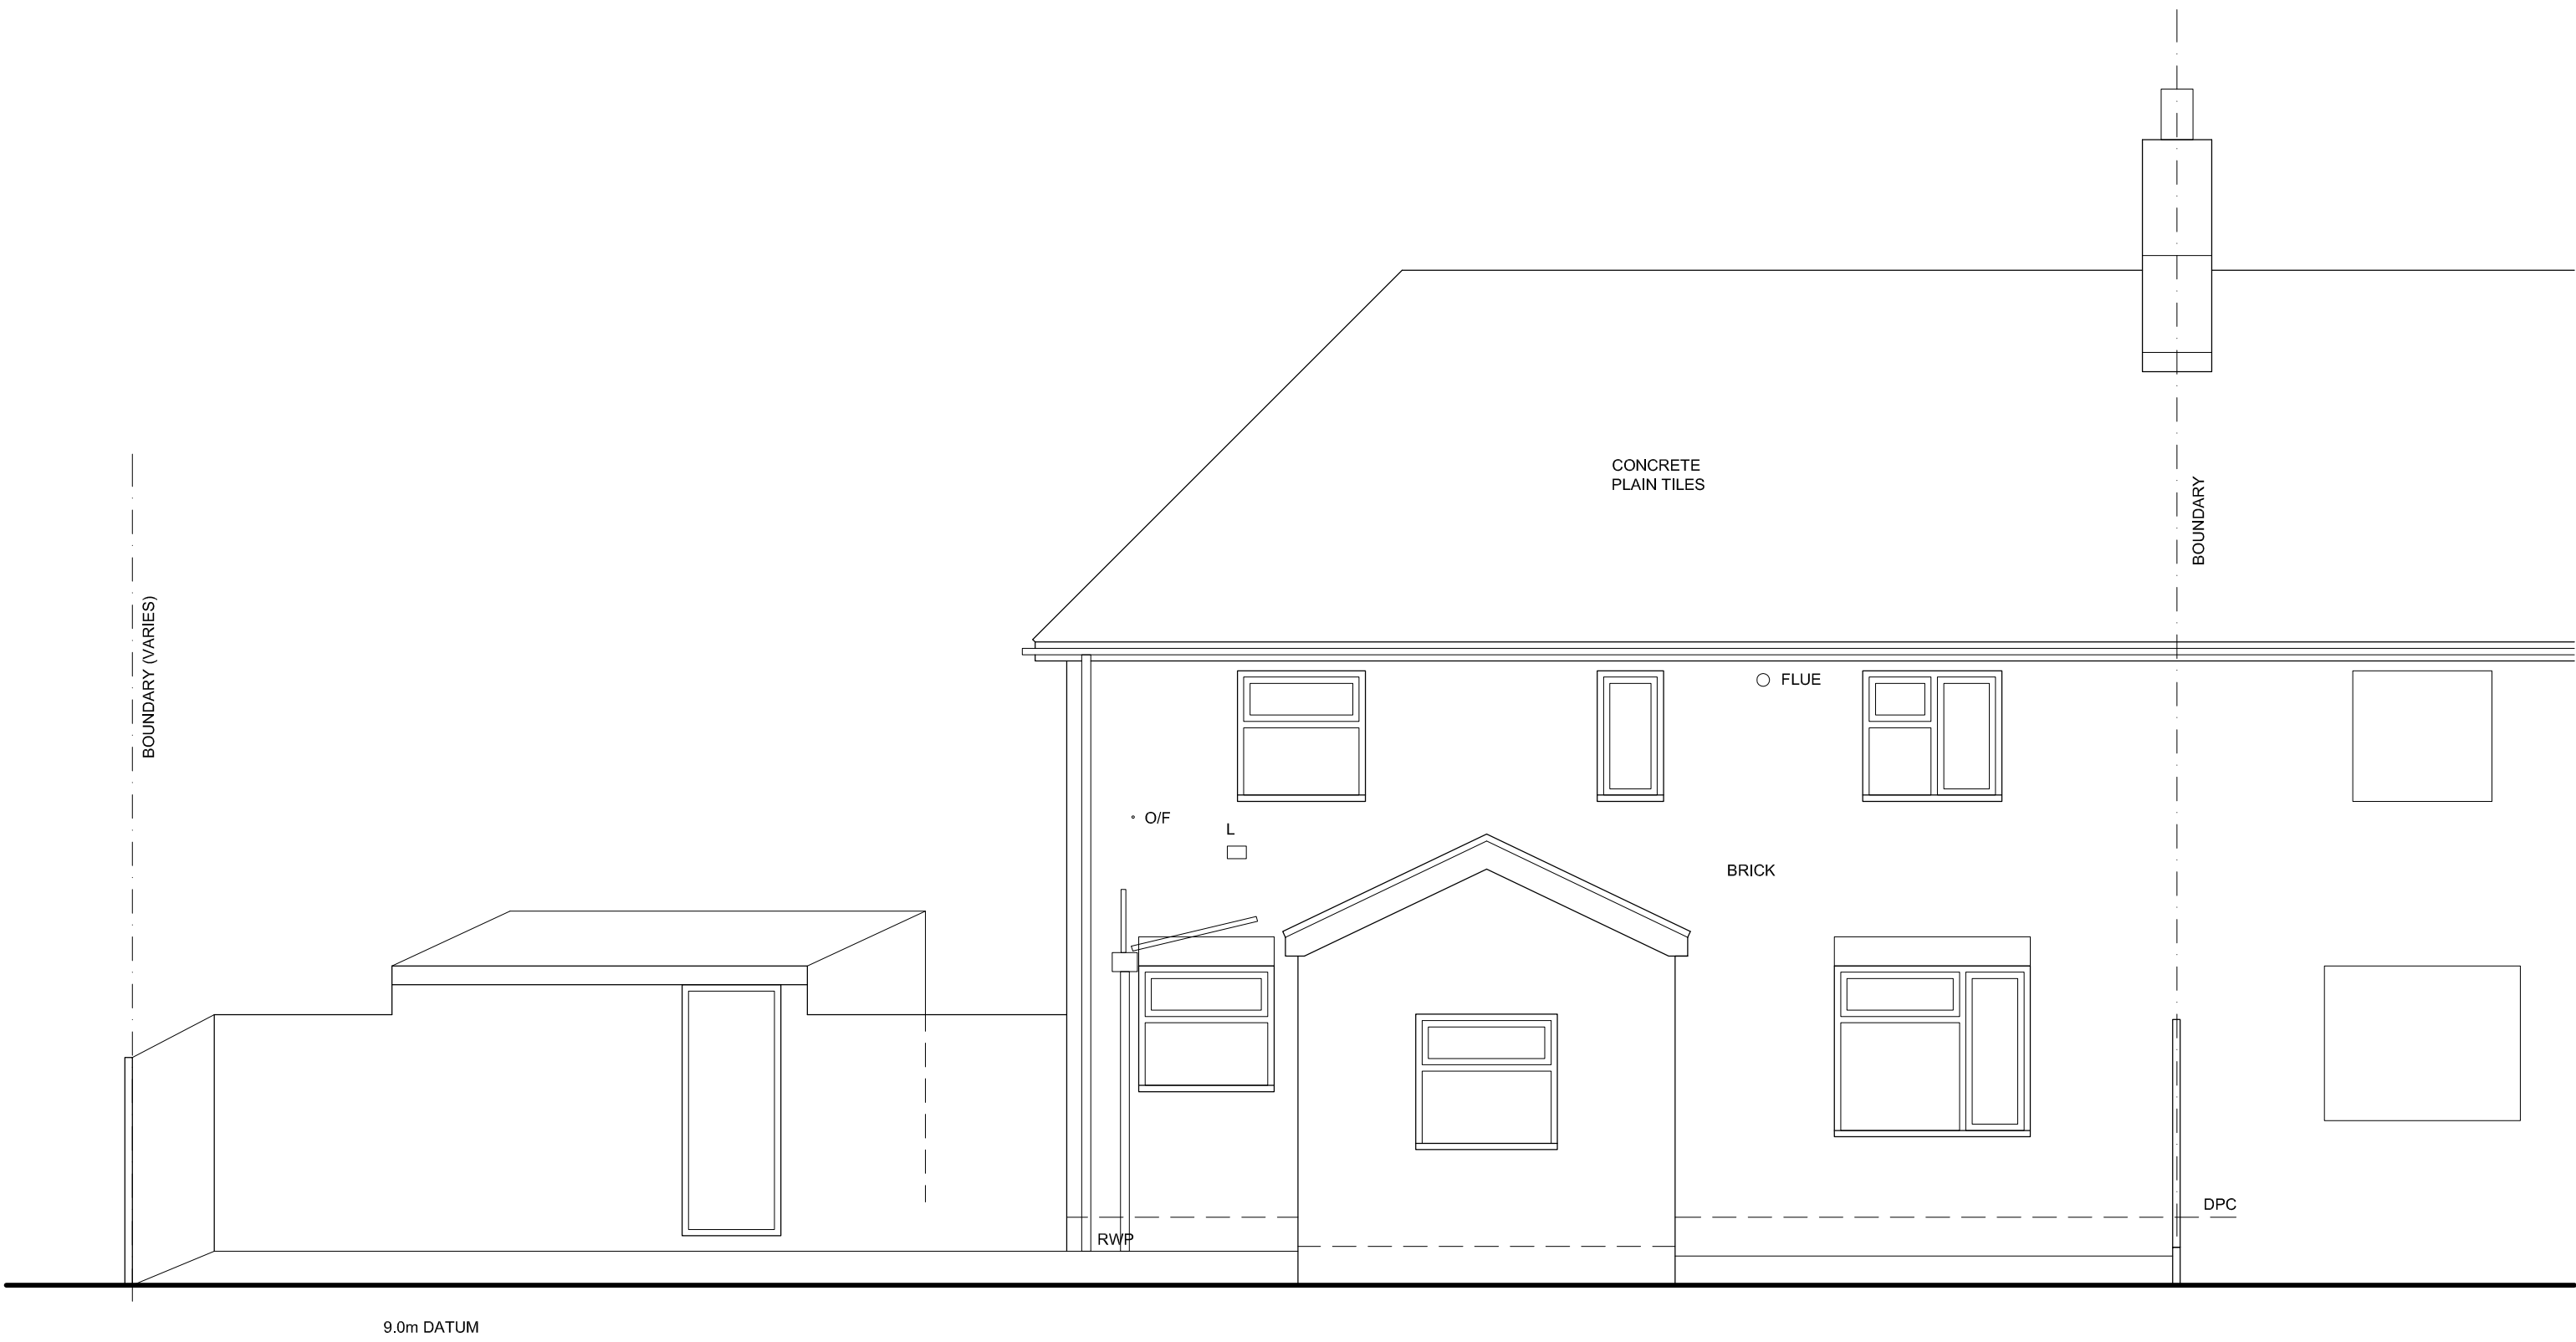


EAST ELEVATION




NORTH ELEVATION



WEST ELEVATION

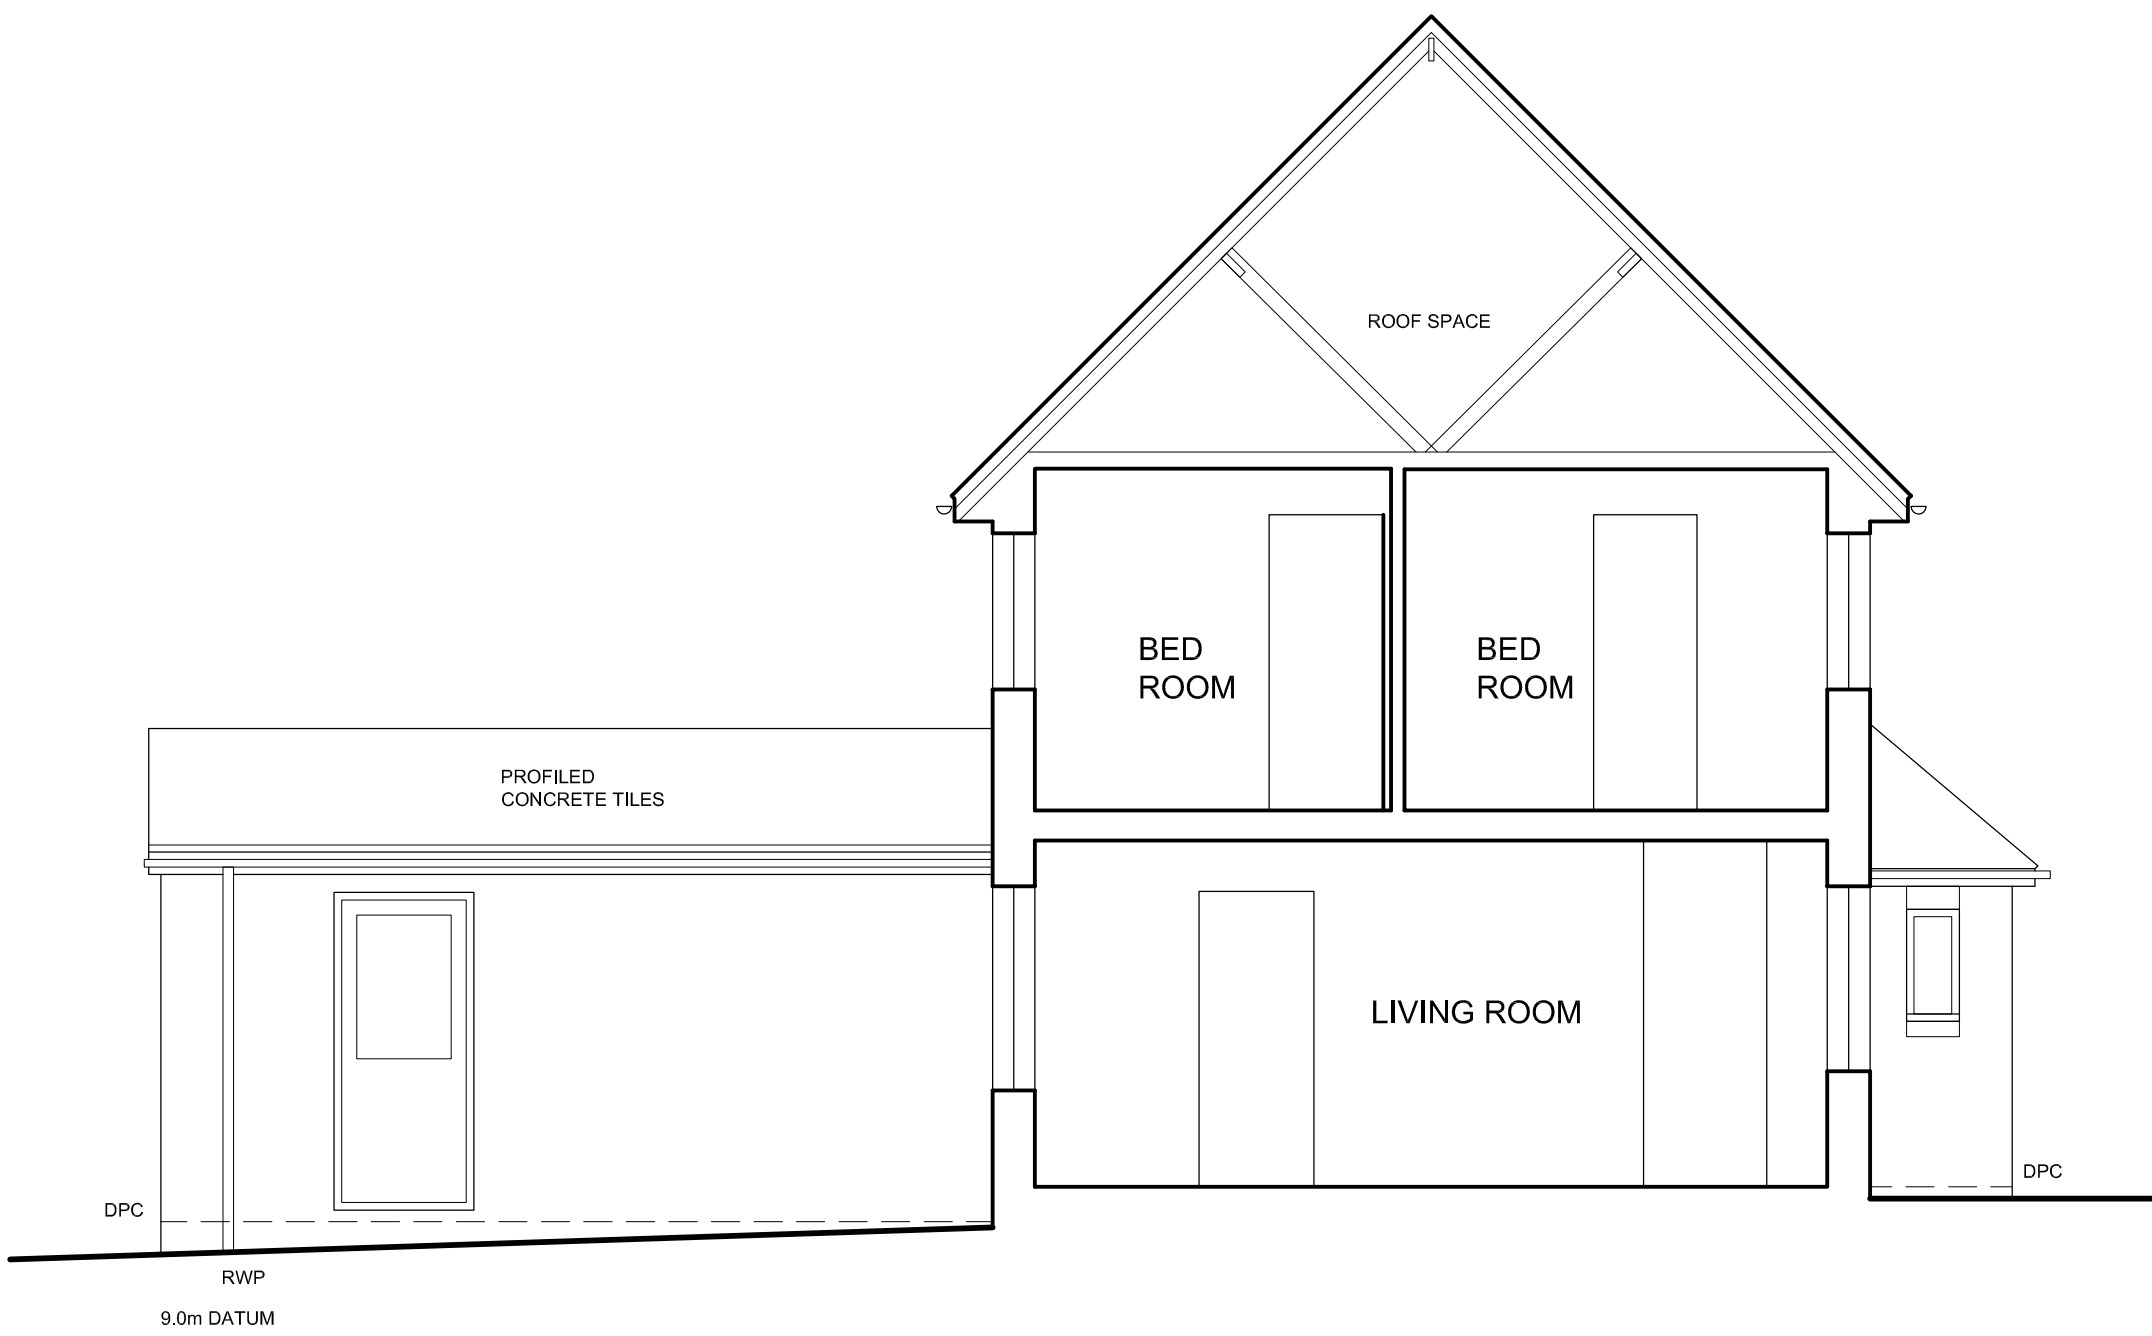

SECTION + SOUTH ELEVATION

 

Sunstone  
Design

ARCHITECTURAL  
CONSULTANTS

T 01962 713873  
F 01962 713873  
E studio@sunstonedesign.co.uk  
A The Garden House, Highbridge  
Road, Twyford Moors SO21 1RL

7 SCOTLAND CLOSE  
FAIR OAK

EXISTING ELEVATIONS  
AND SECTION

JOB NO: 17\_22 NOV 2022  
SCALE: 1:50 + 1:100 @ A1

DRAWING NO: 03