


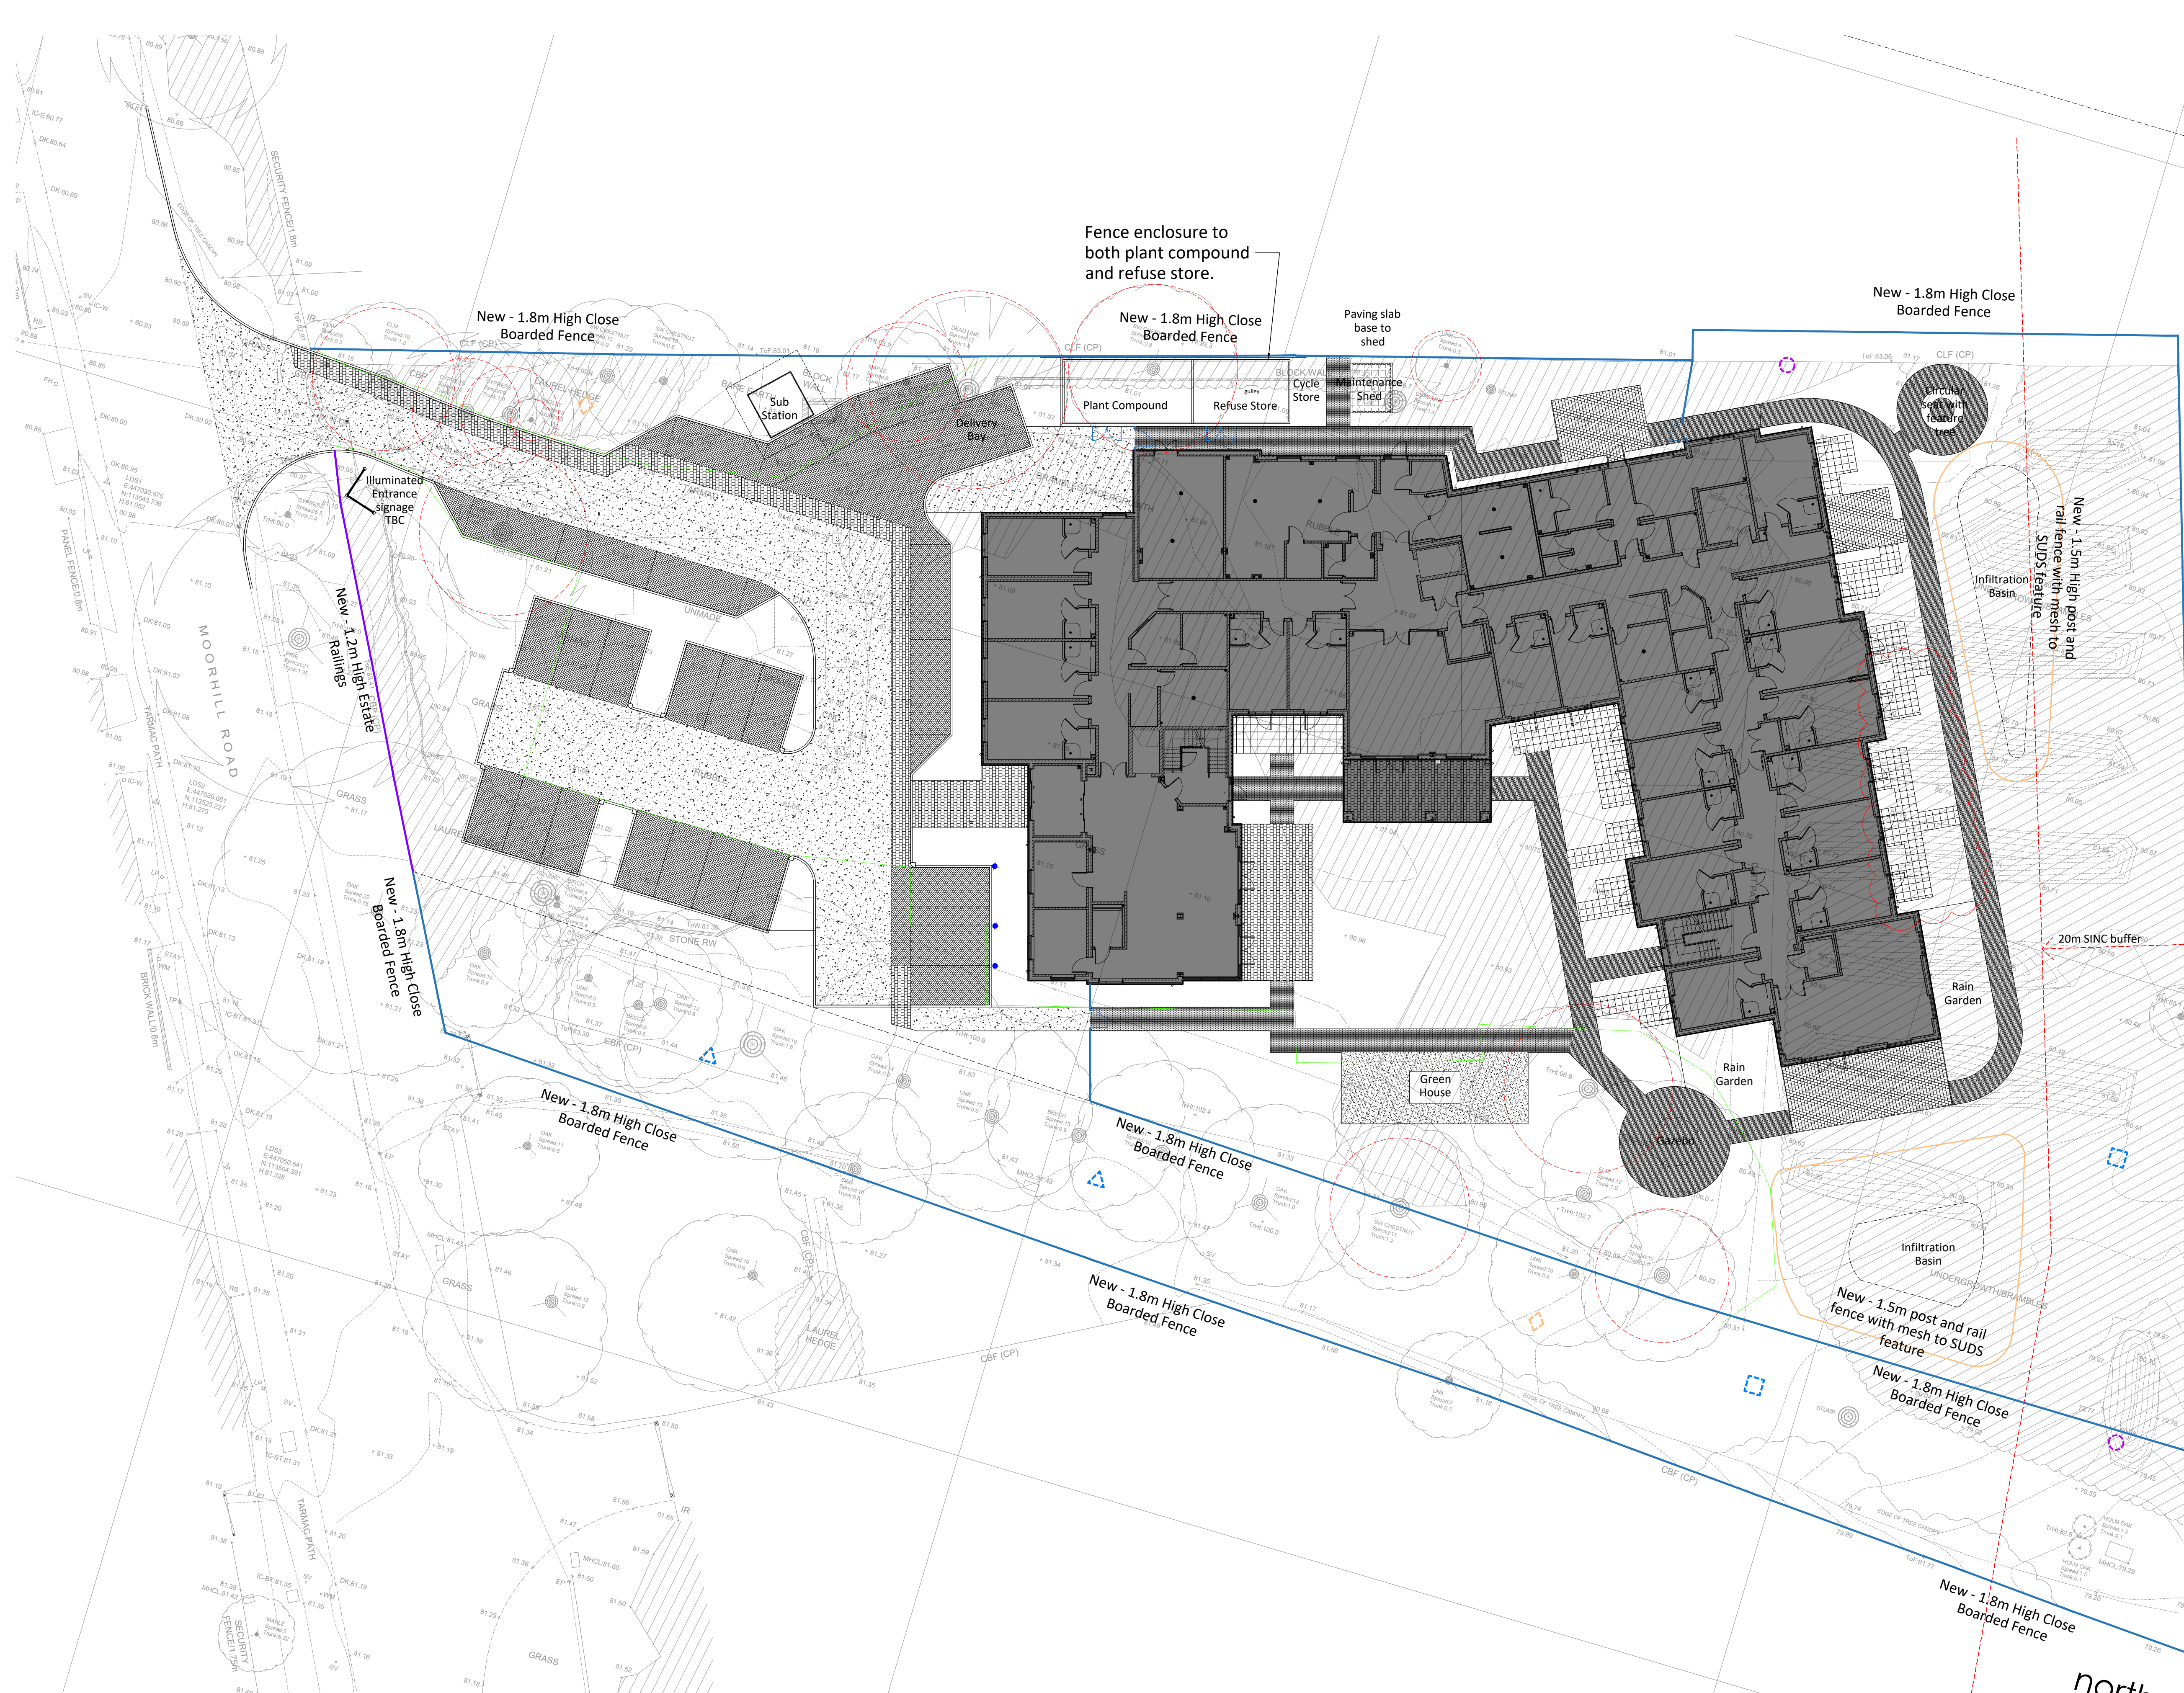

- GENERAL NOTES :
1. This drawing is the copyright of KSA Architects Ltd and may not be copied, altered or reproduced in any form or passed on to a third party without written consent. If in doubt ASK.
 2. The drawing reflects current standards and legislation agreed for this project at the time of original issue.
 3. This drawing is to be read in conjunction with all relevant architects, structural engineers, mechanical & electrical engineers and specialists drawings / specifications.
 4. Any discrepancies in dimensions or details between the various drawings should be reported immediately.
 5. All dimensions are in millimetres and all levels are in meters.
 6. Do not scale from this drawing for construction, if in doubt ASK.

- LEGEND**
- Low level lighting bollard (indicative location)
 - ⦿ Lighting column (indicative location)
 - Lawn or amenity space
 - ▨ Proposed shrub / ground covering planting (variations)
 - ▨ Proposed clipped hedging
 - ▨ Block Paved Pedestrian Routes
 - ▨ Block Paved Communal / Dining
 - ▨ Vehicular Areas - Setts
 - ▨ Private patio areas & paths - 450x450mm slabs
 - ▨ Tarmac Road Surface - Permeable
 - ▨ Bound aggregate surfacing for gardens
 - Proposed tree
 - Site boundary (not ownership line)
 - Line of tree root protection zones
 - 1.8m high close boarded fence
 - 1.2m high estate railing in front of formal native hedge
 - 1.5m high post and rail stock fence with mesh - to protect residents from SUDS.
 - Location of floor mounted electric vehicle charging point (pillar) 1 charger per parking bay - requirement 3 in total.
- For soft landscaping specifications refer to landscape architects drawings

- Ecology**
- △ Bat boxes
 - Hibernacula
 - ◇ Bird boxes
 - ⦿ Log Piles
- All ecological items to be installed in accordance with specialists specification.

J	18.07.24	Minor update to suit client comments	SS	EG
H	03.04.24	SUDS enclosure note updated in legend.	SS	EG
G	20.03.24	Minor update to sub station, compound, maintenance shed base.	SS	EG
F	08.03.24	Delivery bay, sub station, compound, maintenance shed and seating areas adjusted.	SS	EG
E	01.12.23	Very minor hardscape amendments undertaken.	SS	EG
D	29.11.23	Further hardscape amendments undertaken.	SS	EG
C	16.11.23	Sub station and compound area adjusted, infiltration basins and hardscape adjusted.	SS	EG
B	25.09.23	Minor update and ecology items indicated.	SS	EG
A	19.09.23	First issue	SS	EG
Rev	Date	Description	Rev By	Ckd By

KSA The people orientated placemakers.

Client **HIGHWOOD**

Project **MOORHILL CARE HOME**
Moorhill Road, West End,
Southampton

Drawing Title
General Site Plan - Total

Drawing Status
S1 - SUITABLE FOR CO-ORDINATION
Document Ref. **1287-KSA-XX-XX-DR-A-103**
Revision **J**
Scale **1:200**
Drawn By **SS**

RIBA **KSA Architects Ltd.** Concept House
35 Kingston Crescent, North End
Portsmouth, Hampshire, PO2 8AA
Phone: **023 9267 3618**
Email: **info@ksaltd.co.uk**
Web: **www.ksaltd.co.uk**

0 2.5 5 12.5
Scale 1:200