




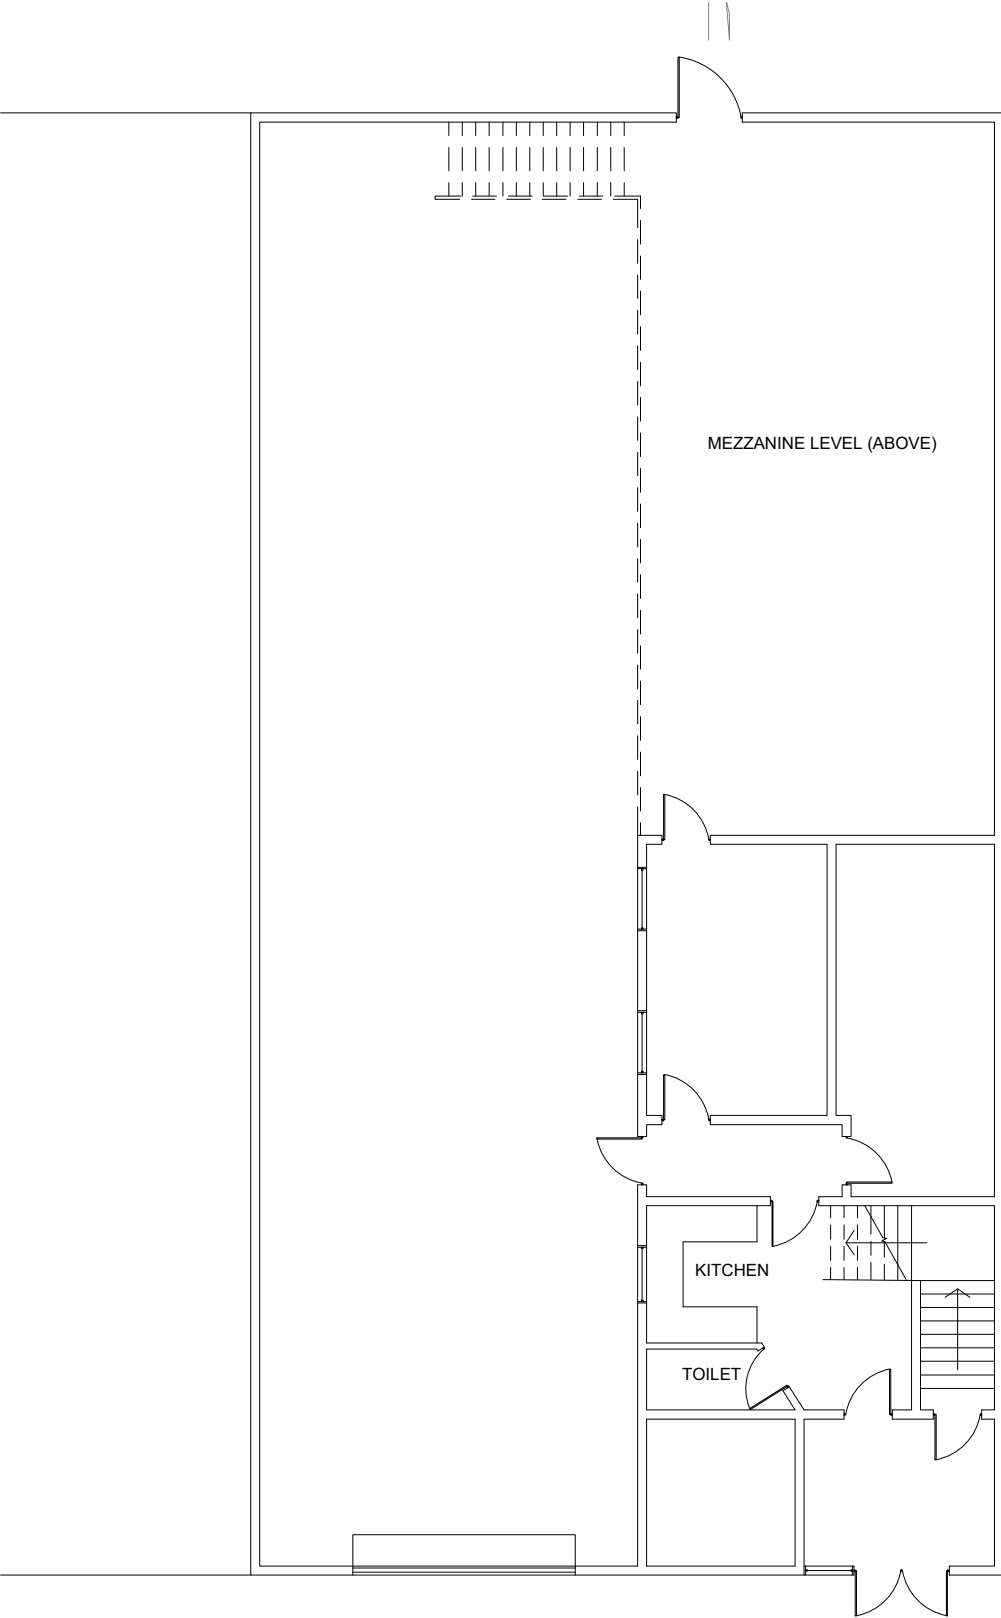

GROUND FLOOR

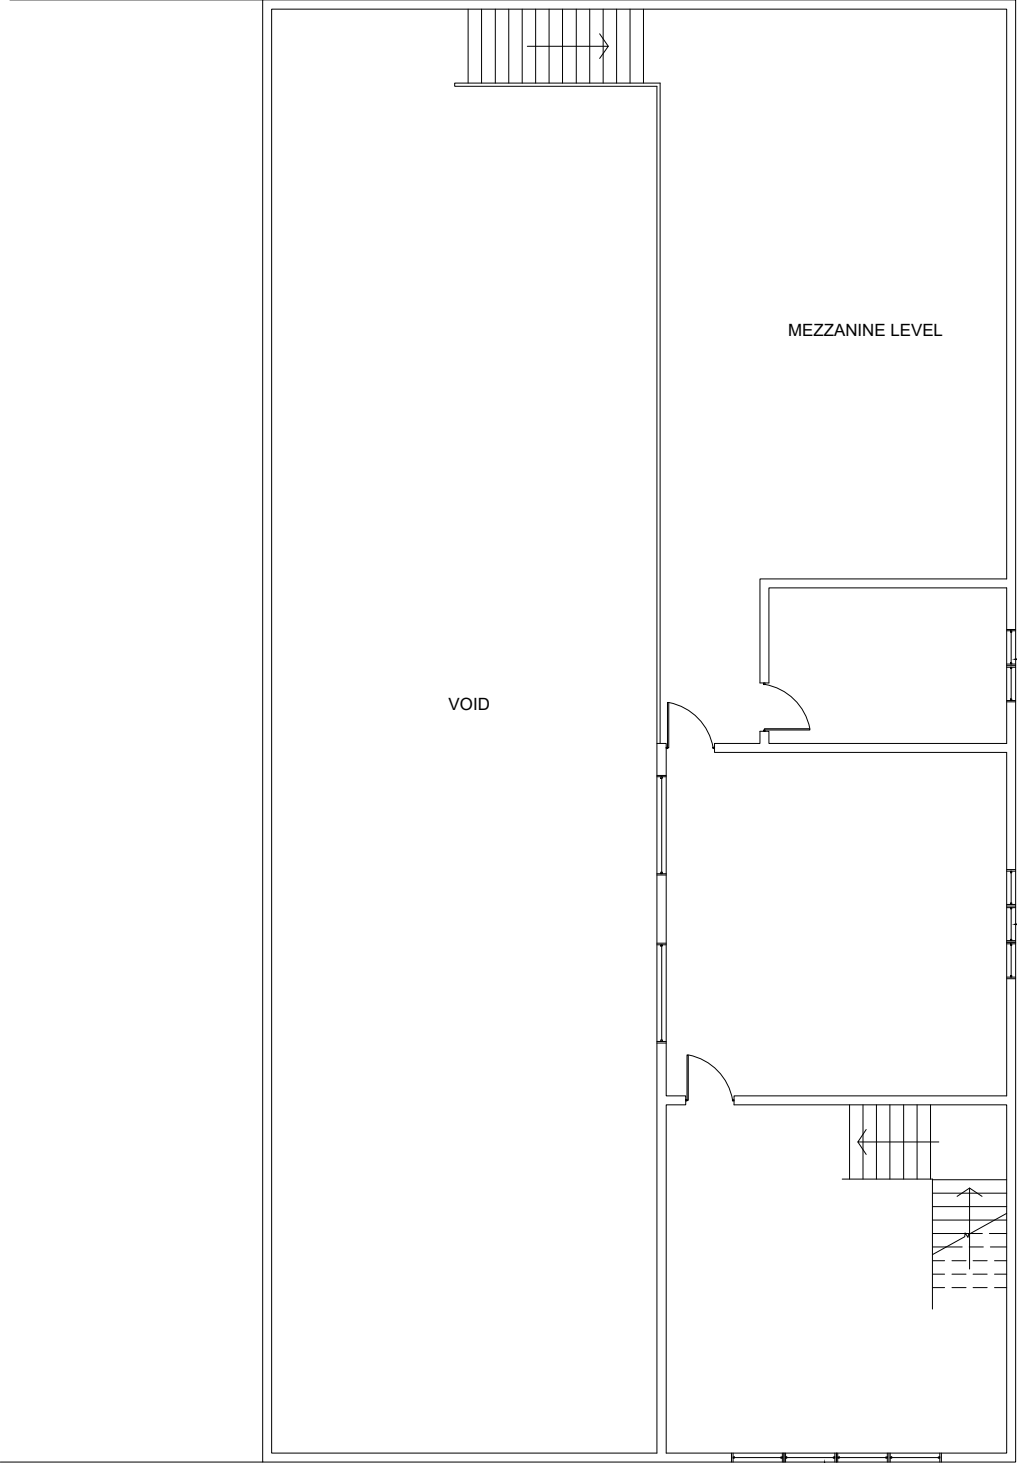

FIRST FLOOR

 

 KERSHAW Roofing, Cladding & Steelwork Tel/Fax: 02380 617001 www.kershawroofing.co.uk	PROJECT TITLE: KERSHAW OFFICE PARHAM DRIVE EASTLEIGH SO50 4NU	DRAWING TITLE: PROPOSED FLOOR PLANS	REVISIONS:	BY:	DRAWING DATE:	DRAWN BY:	DRAWING STATUS:
			P1 - ISSUED FOR PLANNING - 28 OCT 2024	MM	OCT 2024	M MARSHALL	FOR PLANNING
					Autocad generated drawing	AbiCAD	DRAWING NUMBER:
					AutoCAD - 2024	tel: 01489 589 454	892-L06
					SCALE @ A3: 1:125	Please do not scale drawing. If in doubt ask	REVISION: P1