



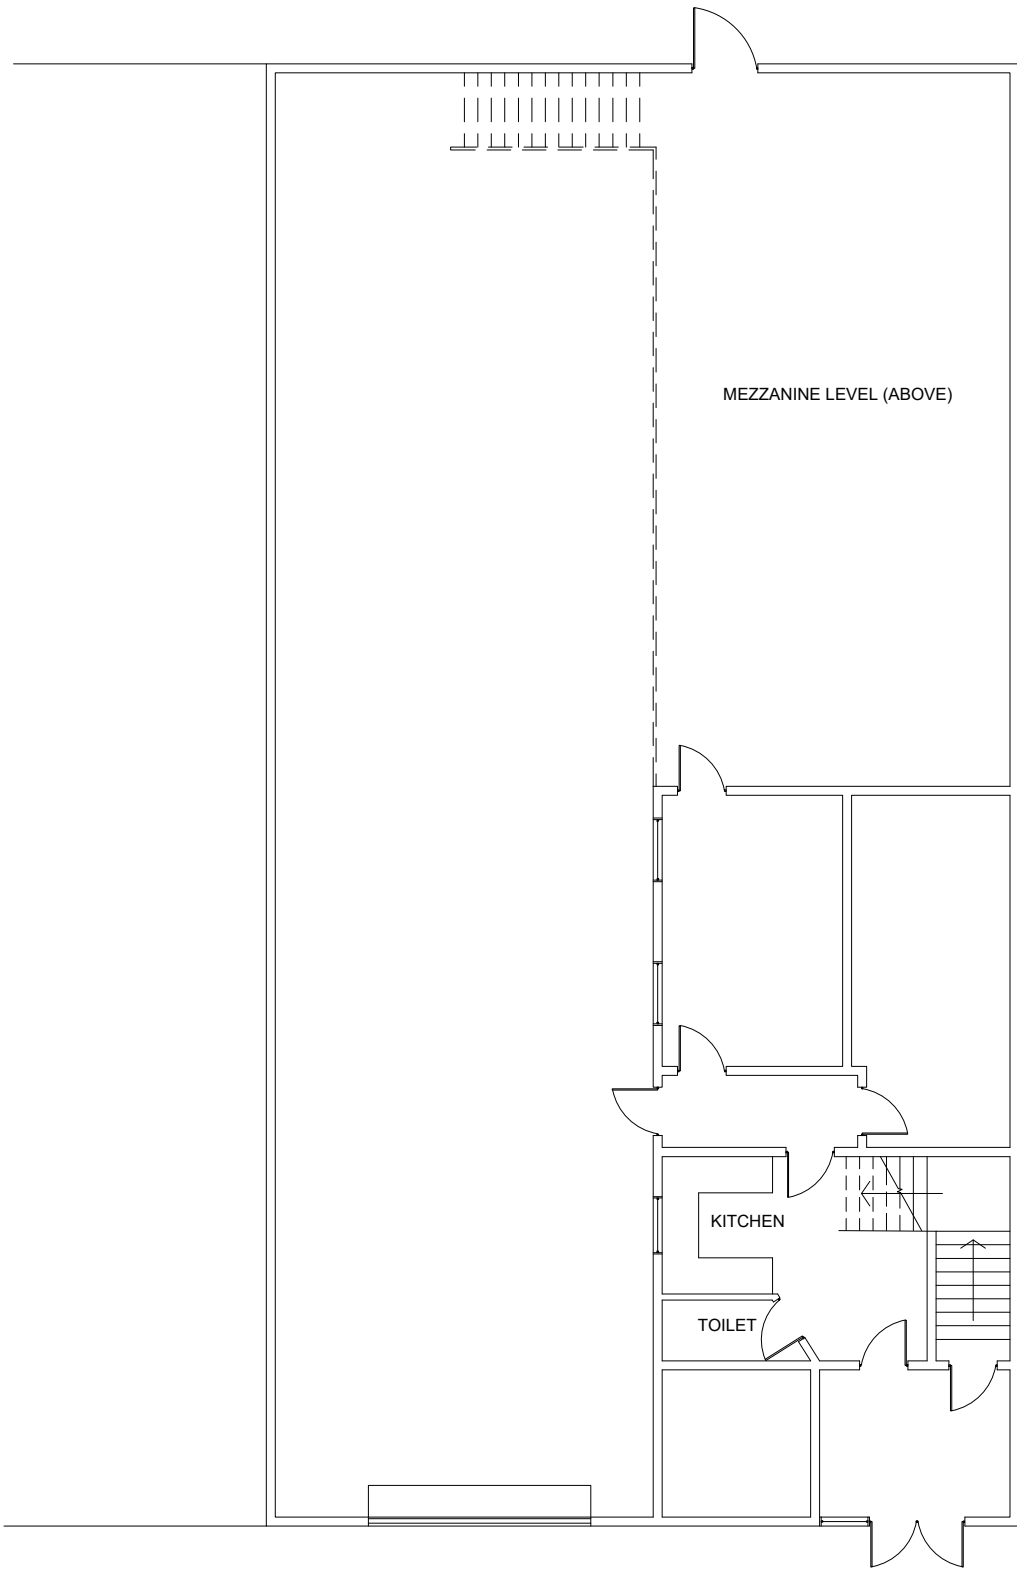


GROUND FLOOR

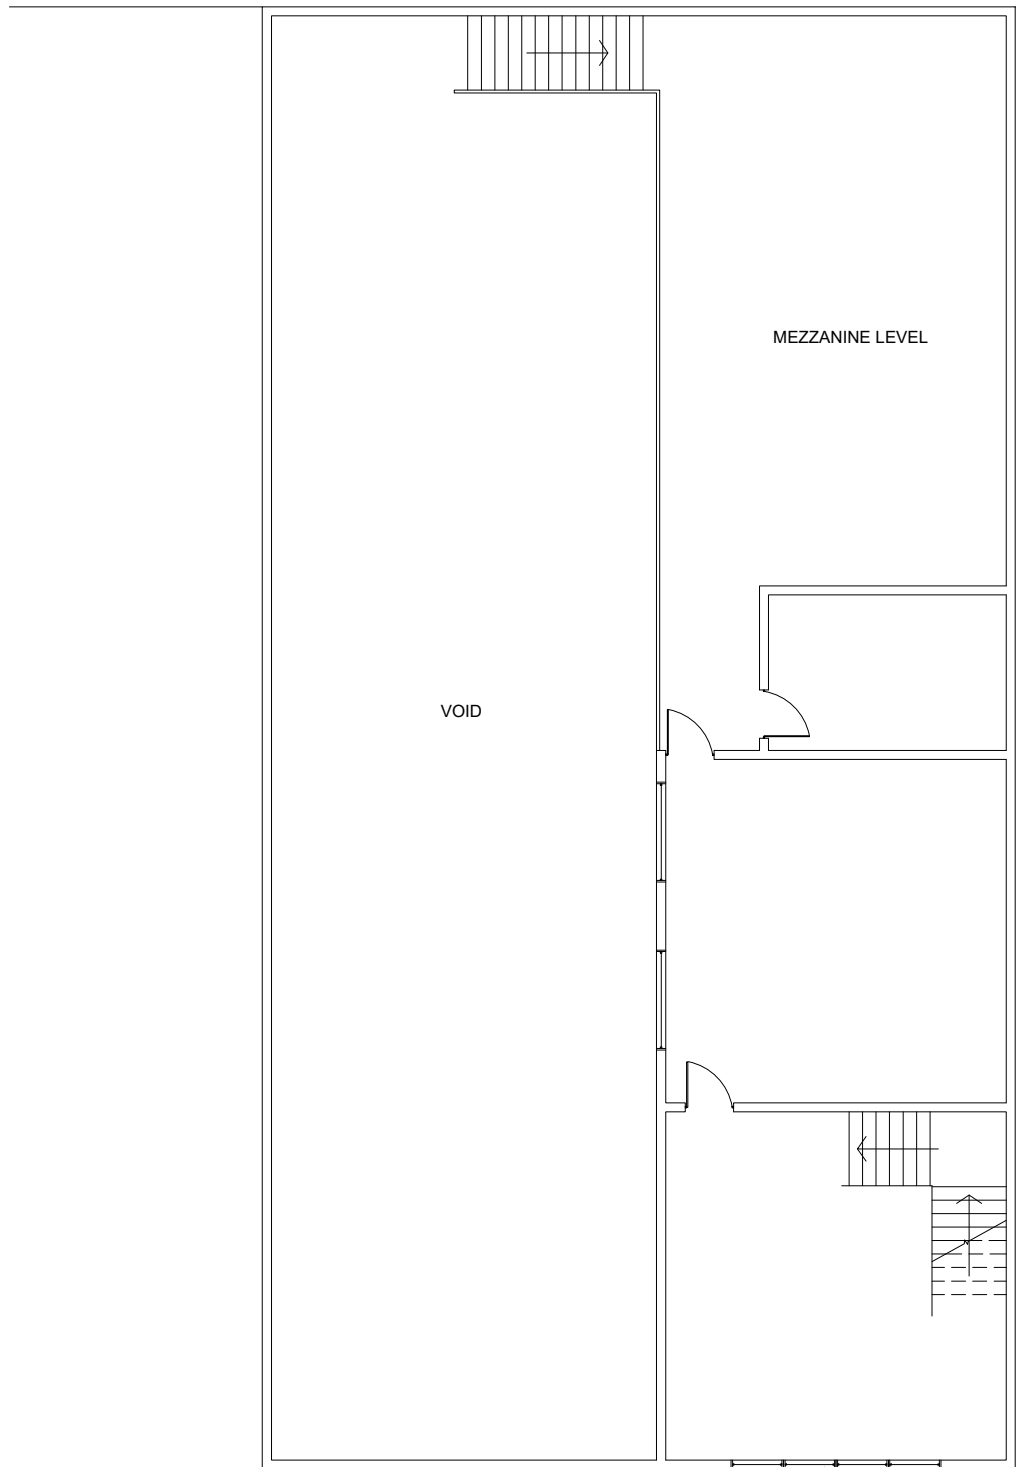

FIRST FLOOR

EXISTING WINDOW

 



KERSHAW

Roofing, Cladding & Steelwork

Tel/Fax: 02380 617001

www.kershawroofing.co.uk

PROJECT TITLE:

KERSHAW OFFICE
PARHAM DRIVE
EASTLEIGH
SO50 4NU

DRAWING TITLE:

EXISTING
FLOOR PLANS

REVISIONS:	BY:
P1 - ISSUED FOR PLANNING - 28 OCT 2024	MM

DRAWING DATE:

OCT 2024

Autocad generated drawing

AutoCAD - 2024

SCALE @ A3:

1:125

DRAWN BY:

M MARSHALL

AbiCAD

tel: 01489 589 454

Please do not scale drawing. If in doubt ask

DRAWING STATUS:

FOR PLANNING

DRAWING NUMBER:

892-L04

REVISION:

P1