


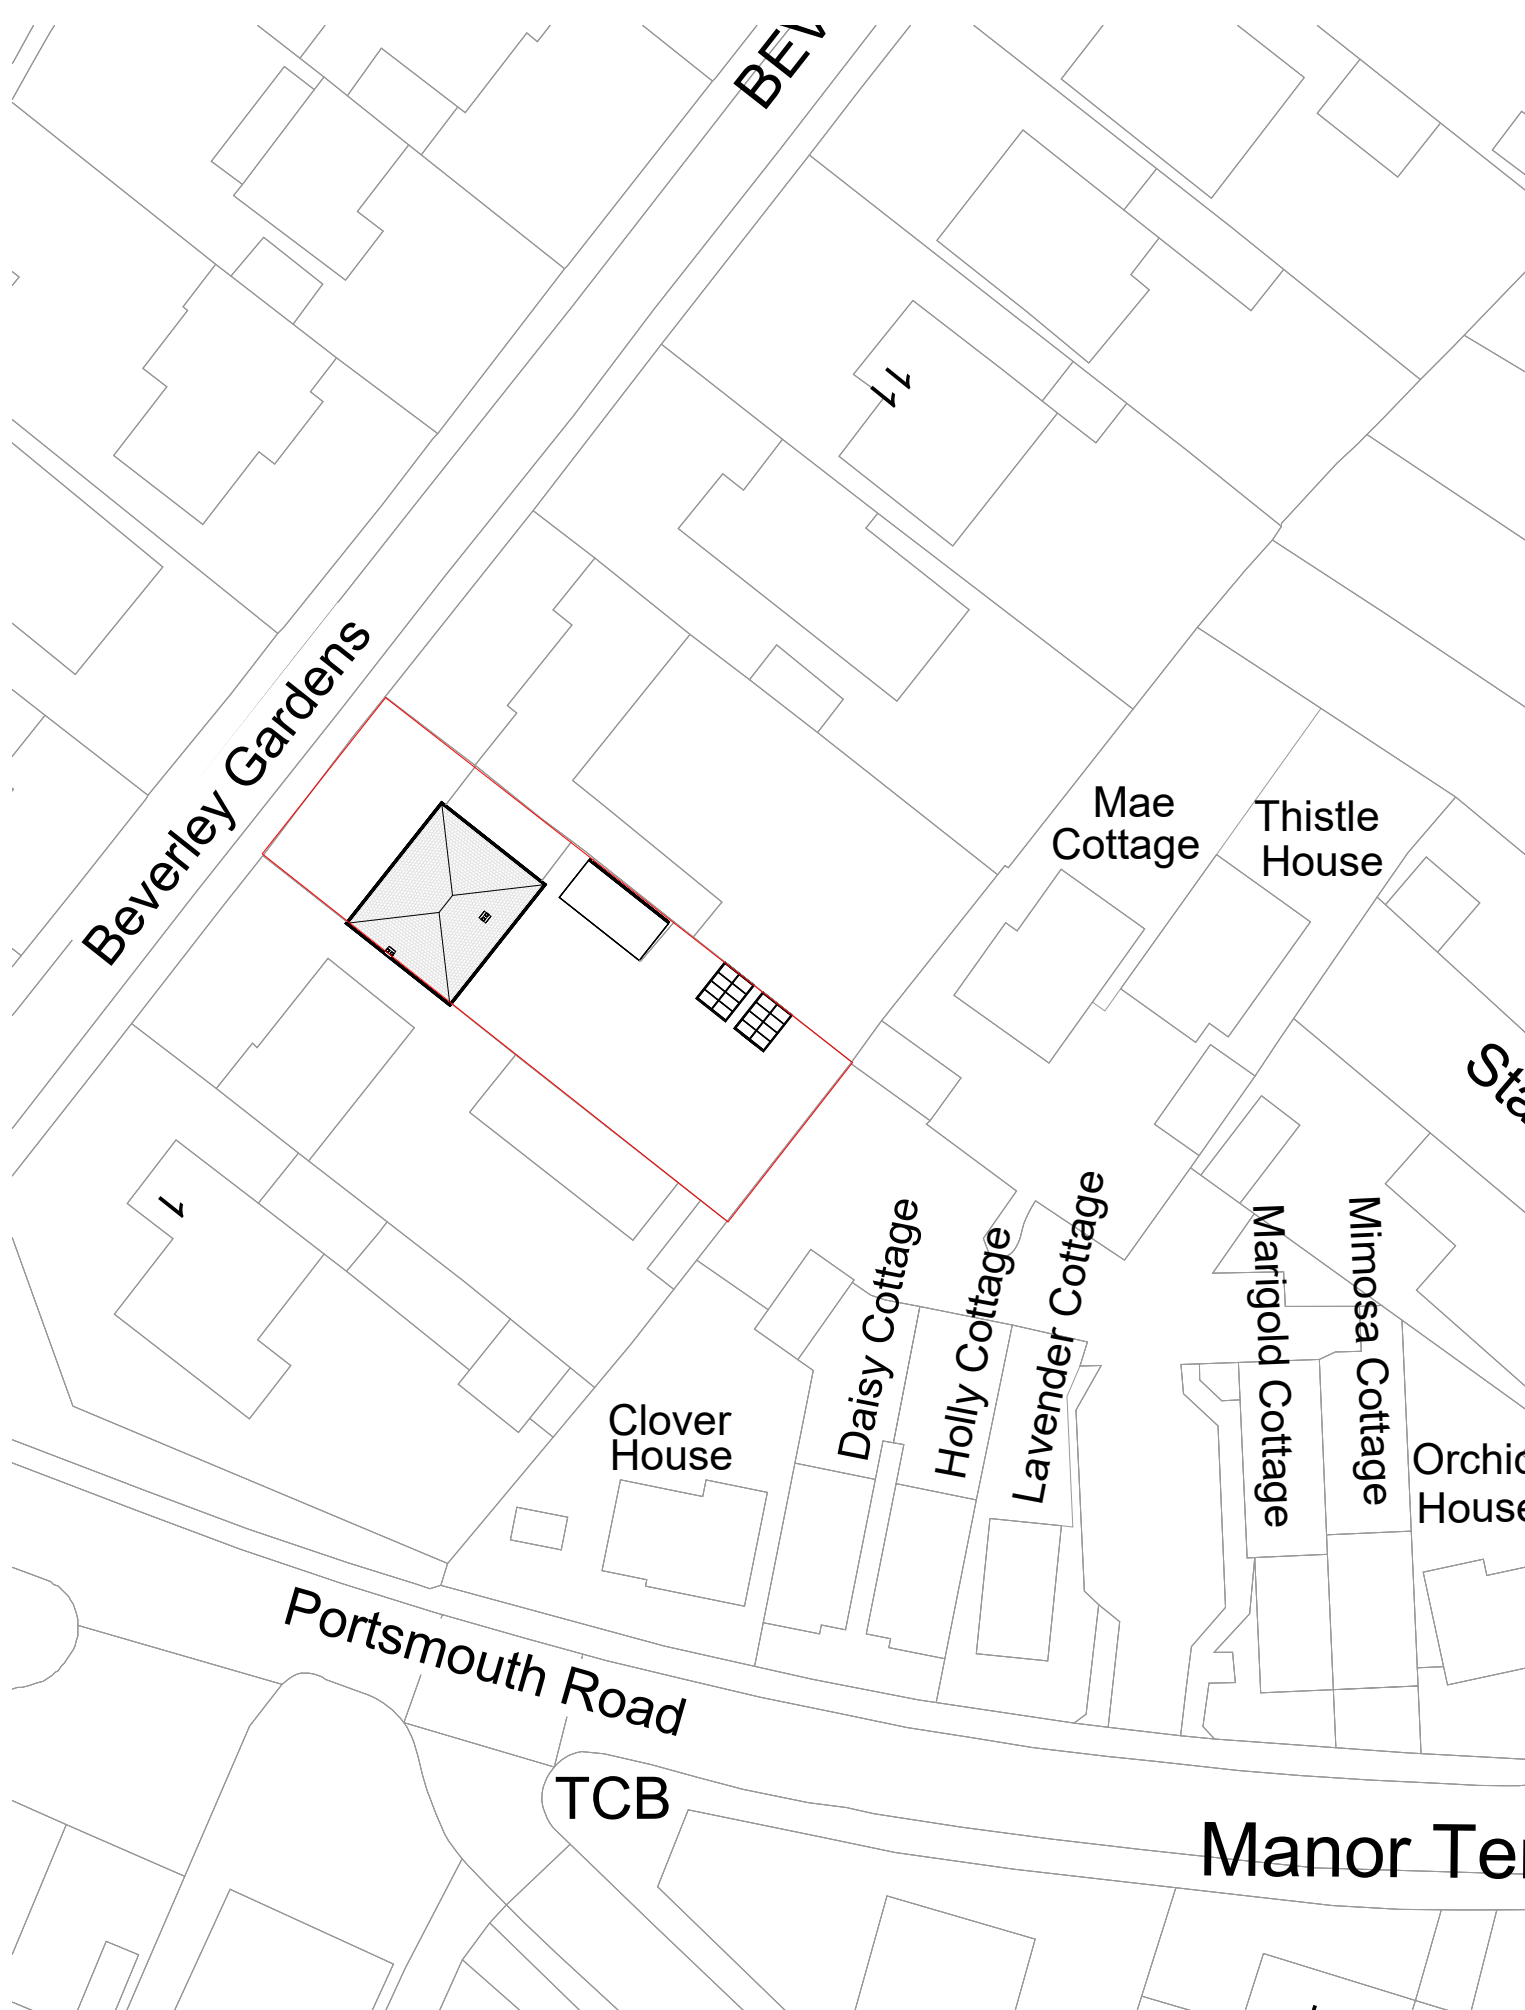
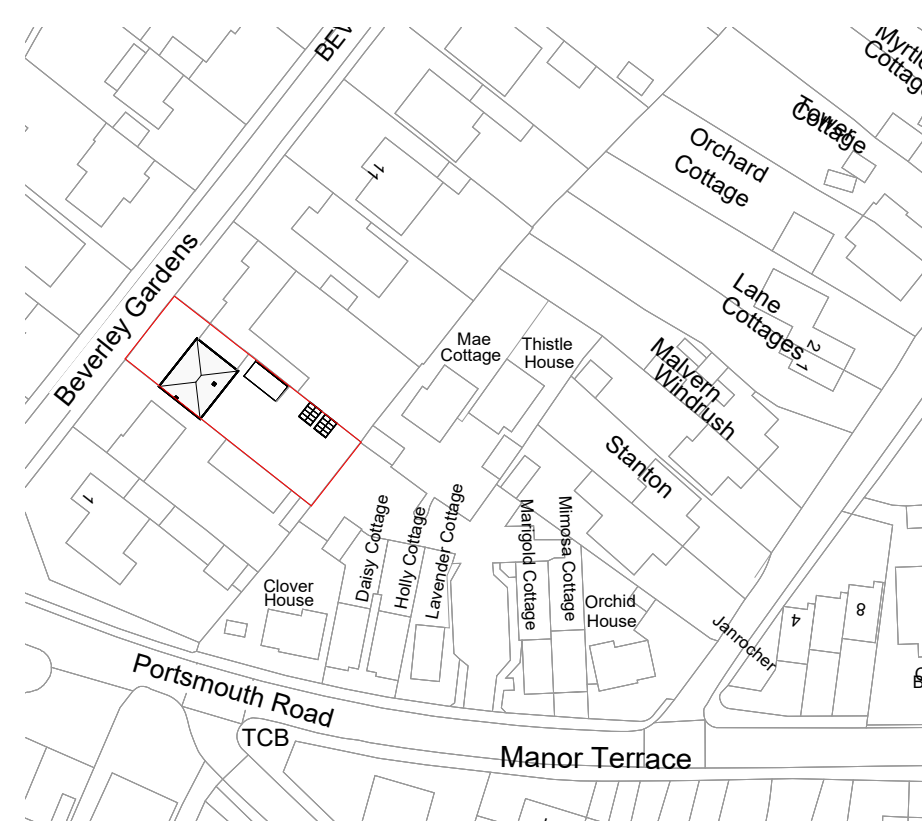


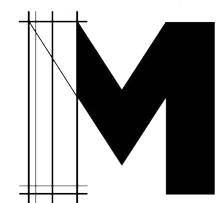

1 **EXISTING_SITE PLAN**
1 : 500

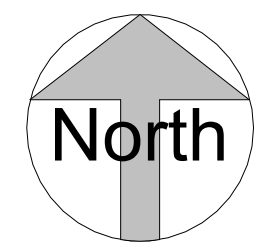

2 **EXISTING_LOCATION PLAN**
1 : 1250

 

MOOSECONSULTING

ISSUE STATUS
FOR SUBMISSION

CLIENT
HANNAH ASHEIGH

PROJECT
5 BEVERLEY GARDENS

REV	DECIPTION	DATE
C	FINAL REVIEW	20.11.24
D	FOR APPROVAL	25.11.24
E	FOR SUBMISSION	28.11.24

Notes

1. Structural calculations, guidance or notes of any is for guidance only, not for construction. You must engage a structural engineer.
2. All documentation provided does not limit your liability in respect to the engagement and full compliance of Planning and/or Building Control.
3. The nominated Building Control officer has the right to superceed any and all of the information contained within this document. You are required by Law to comply with the explicit directions given by your Building Control officer.

PROJECT ID 2381707	DATE 25/11/24
-----------------------	------------------

As indicated	REV E
---------------------	-----------------

TITLE
EXISTING_SITE
LOCATION PLAN
DWG No.

A401