




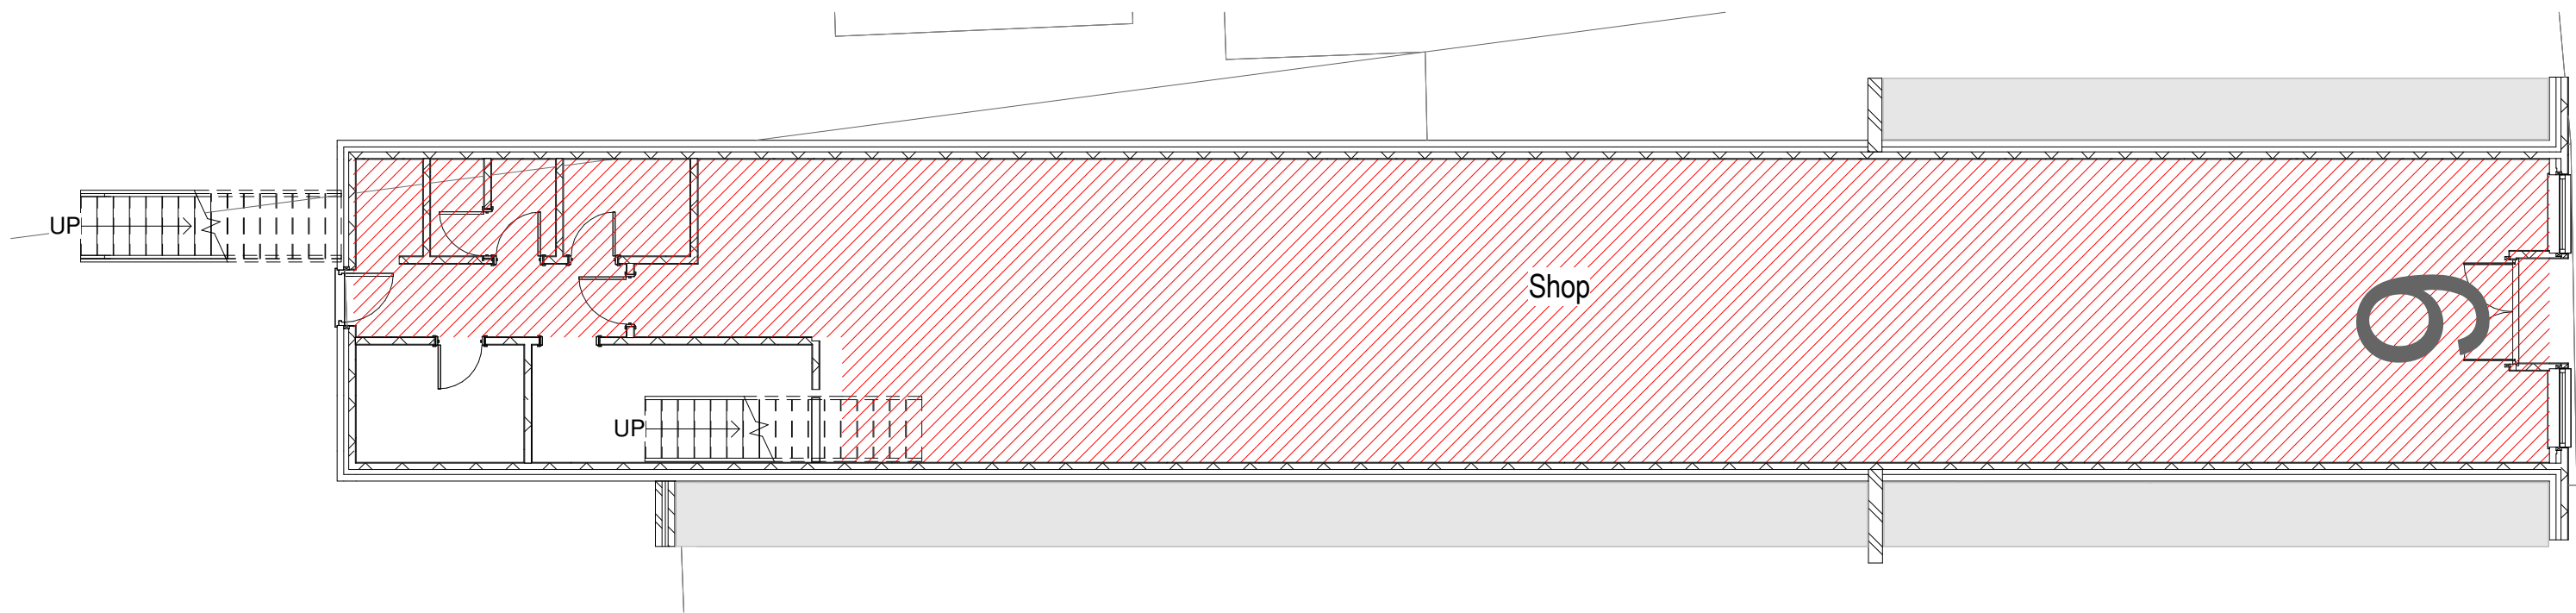


2 01.1-Ground Floor- Existing
1 : 100

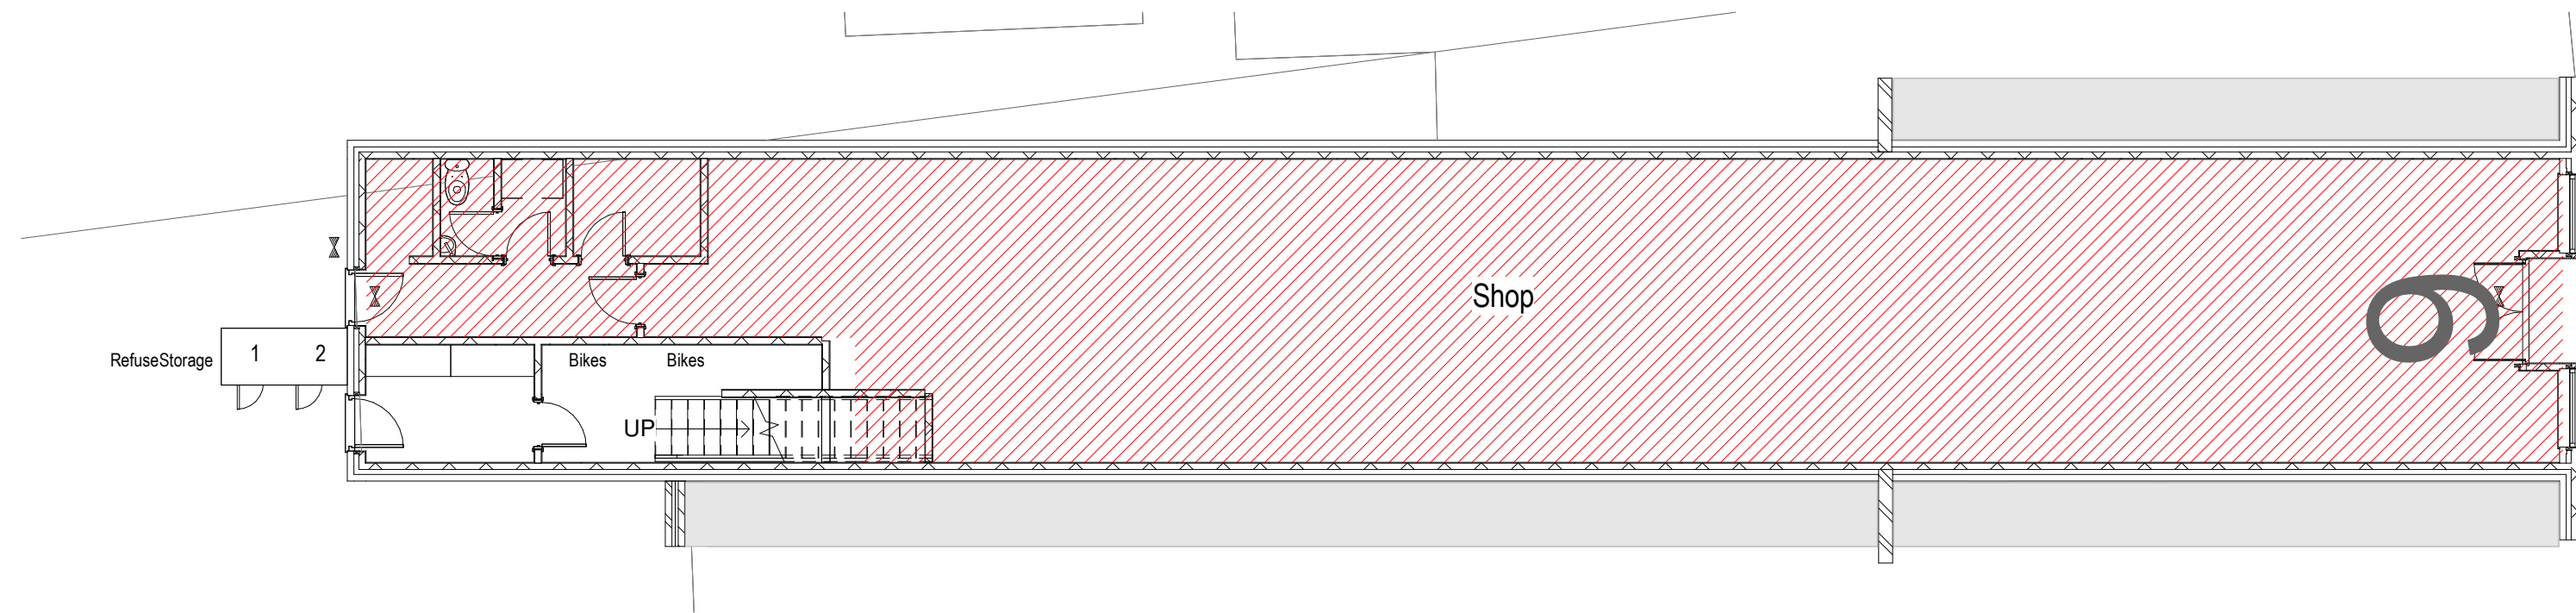


1 01.1-Ground Floor- Proposed
1 : 100

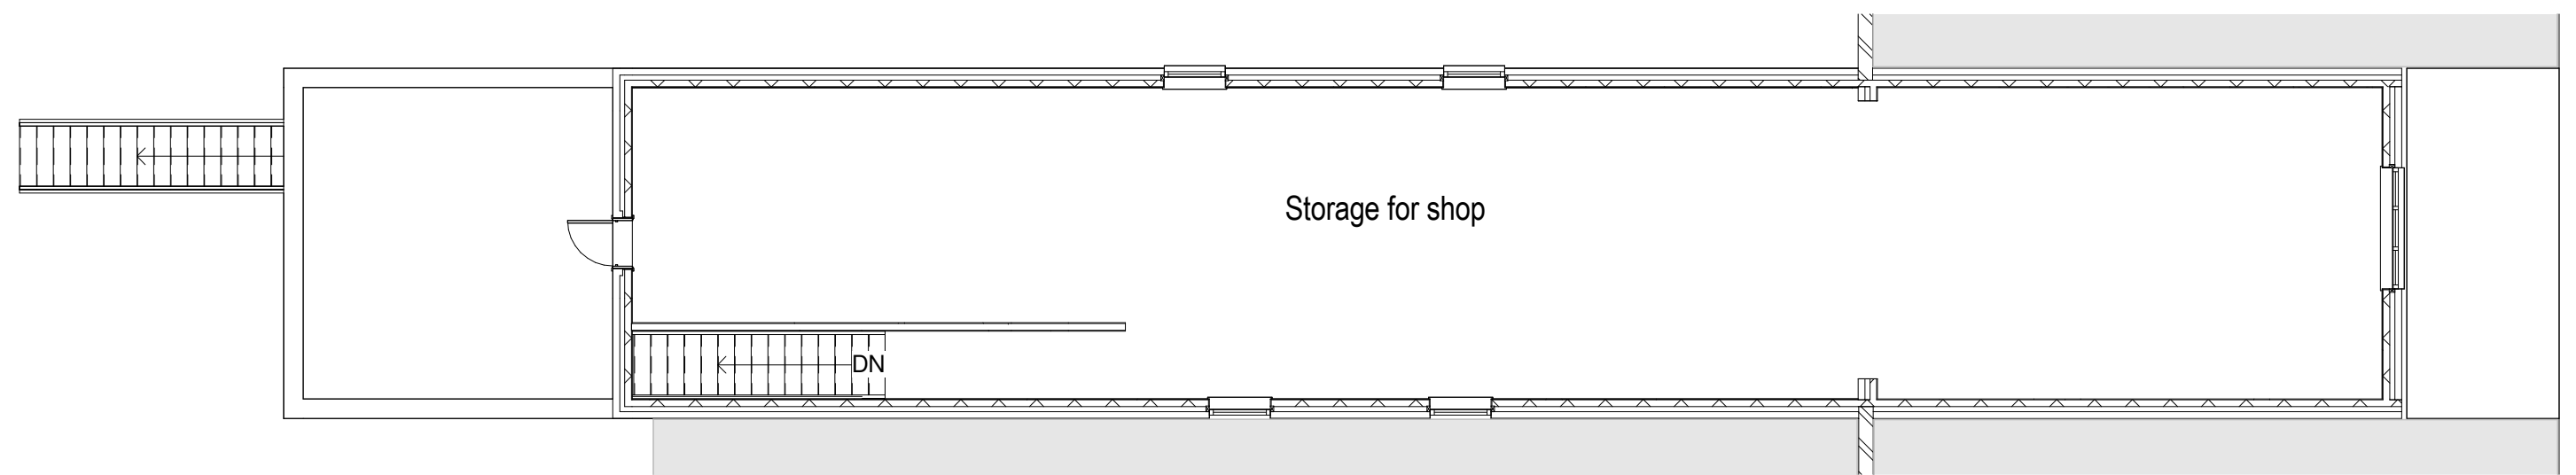


4 02.1-First Floor-Existing
1 : 100

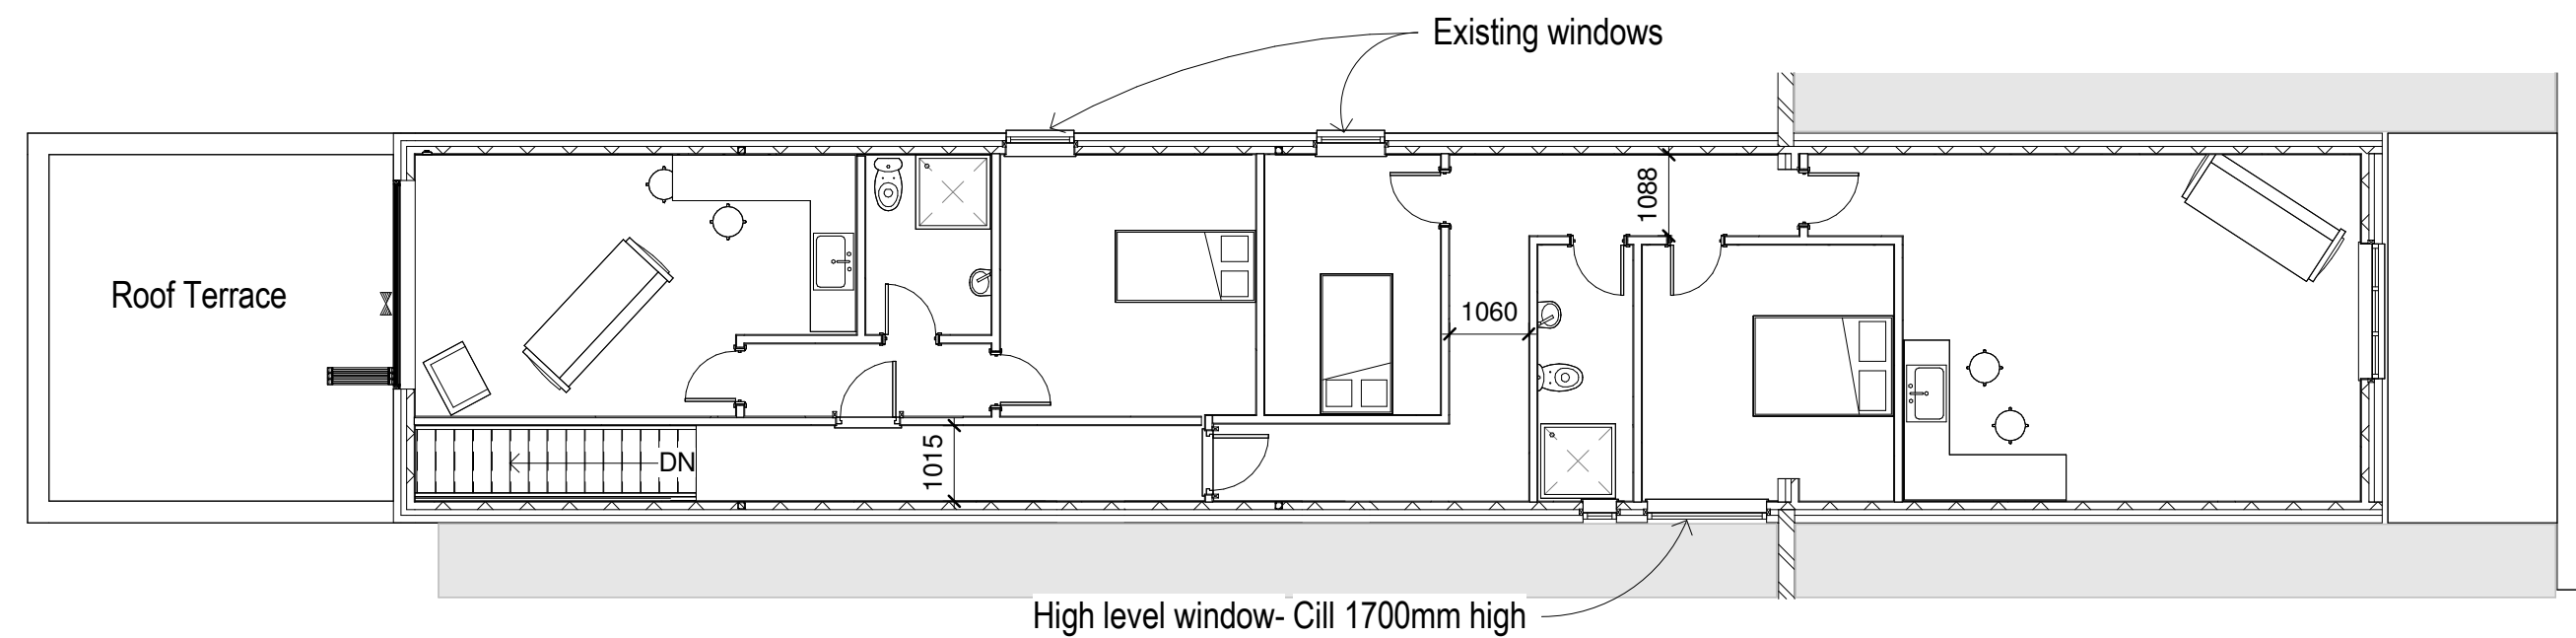


3 02.1-First Floor-Proposed
1 : 100

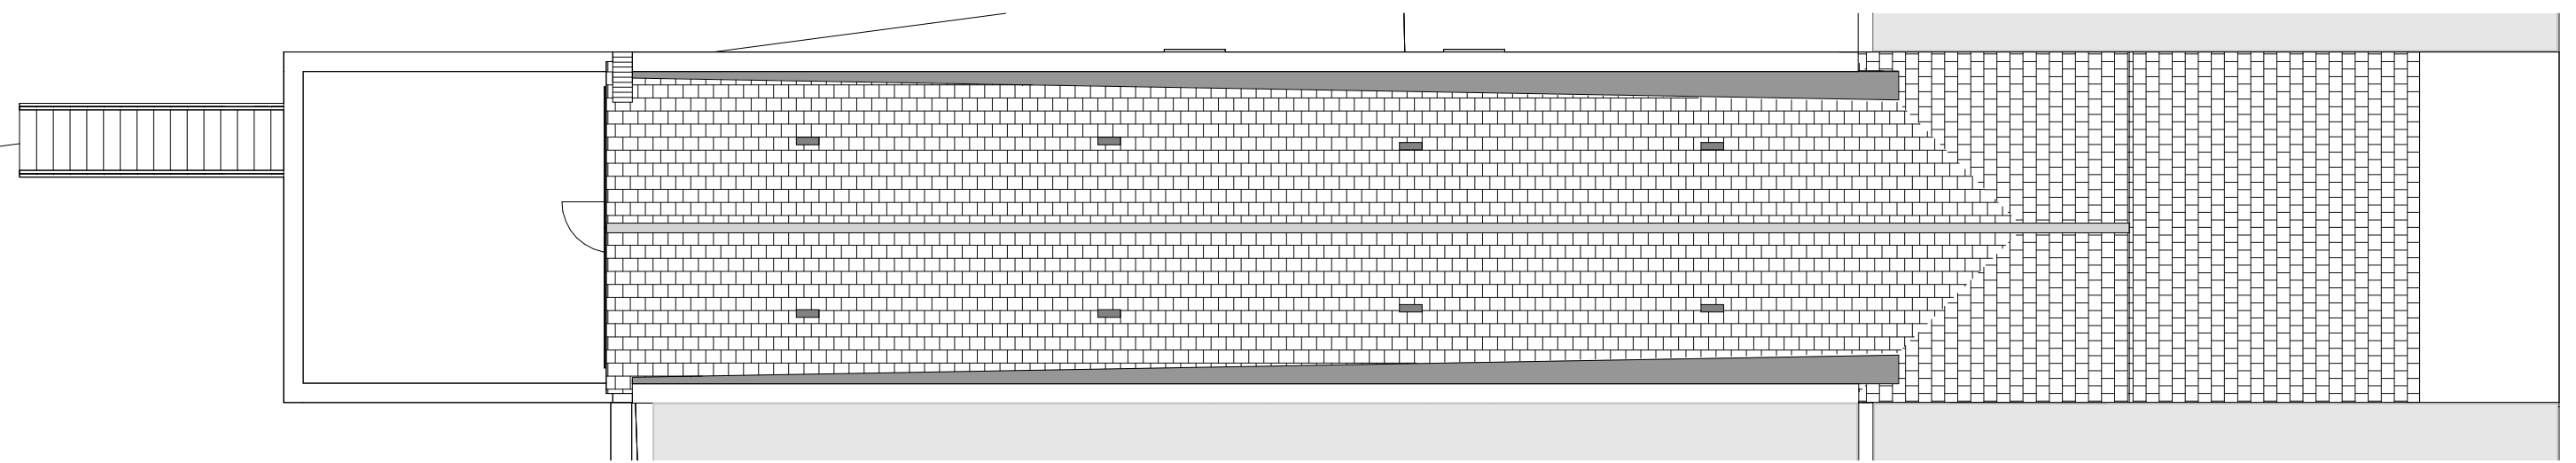


5 03.1-Roof Plan-Existing
1 : 100

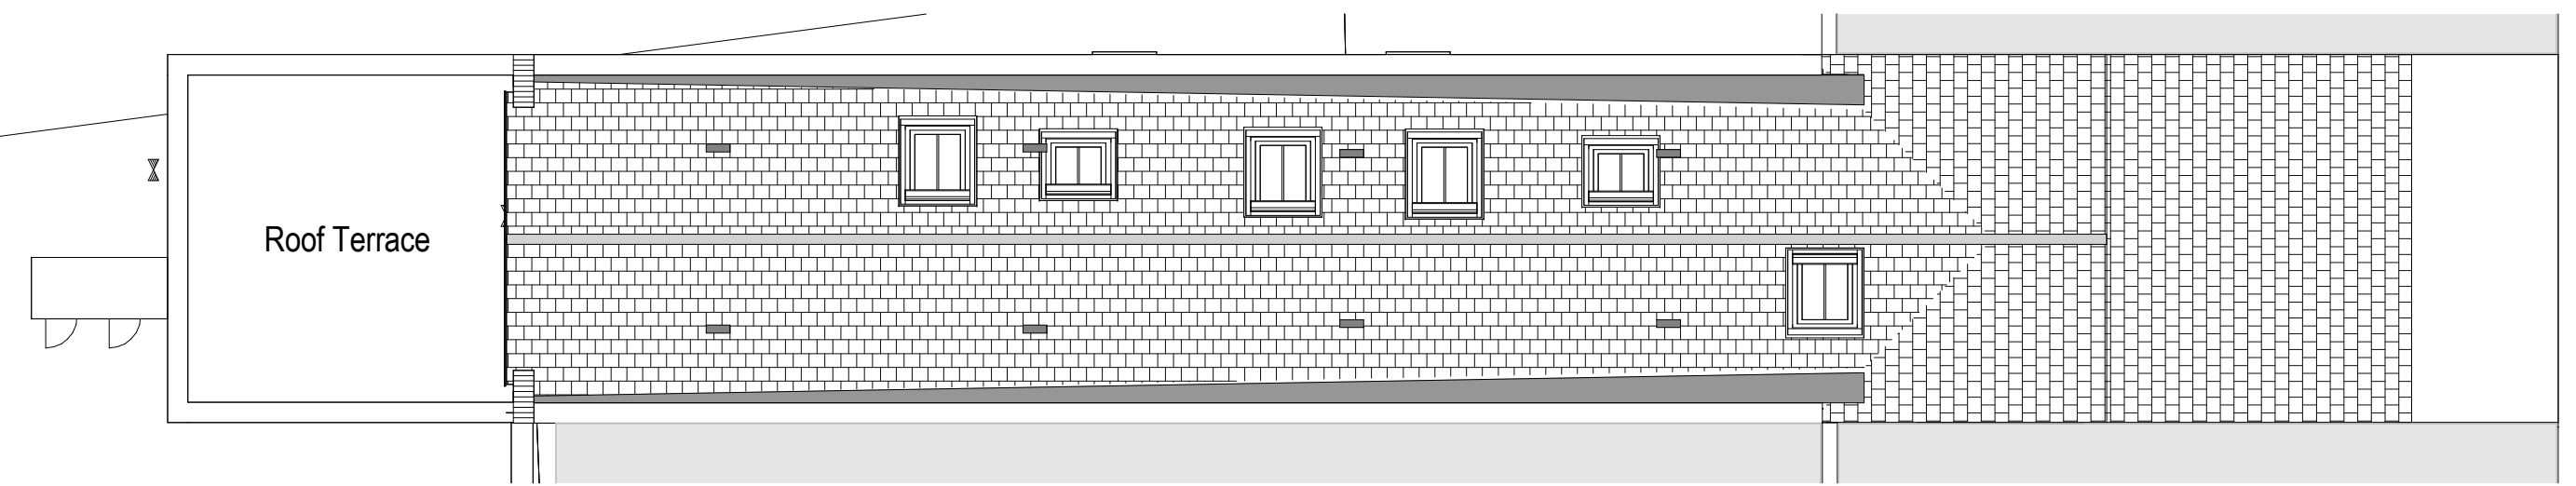

6 03.1-Roof Plan-Existing Copy 1
1 : 100

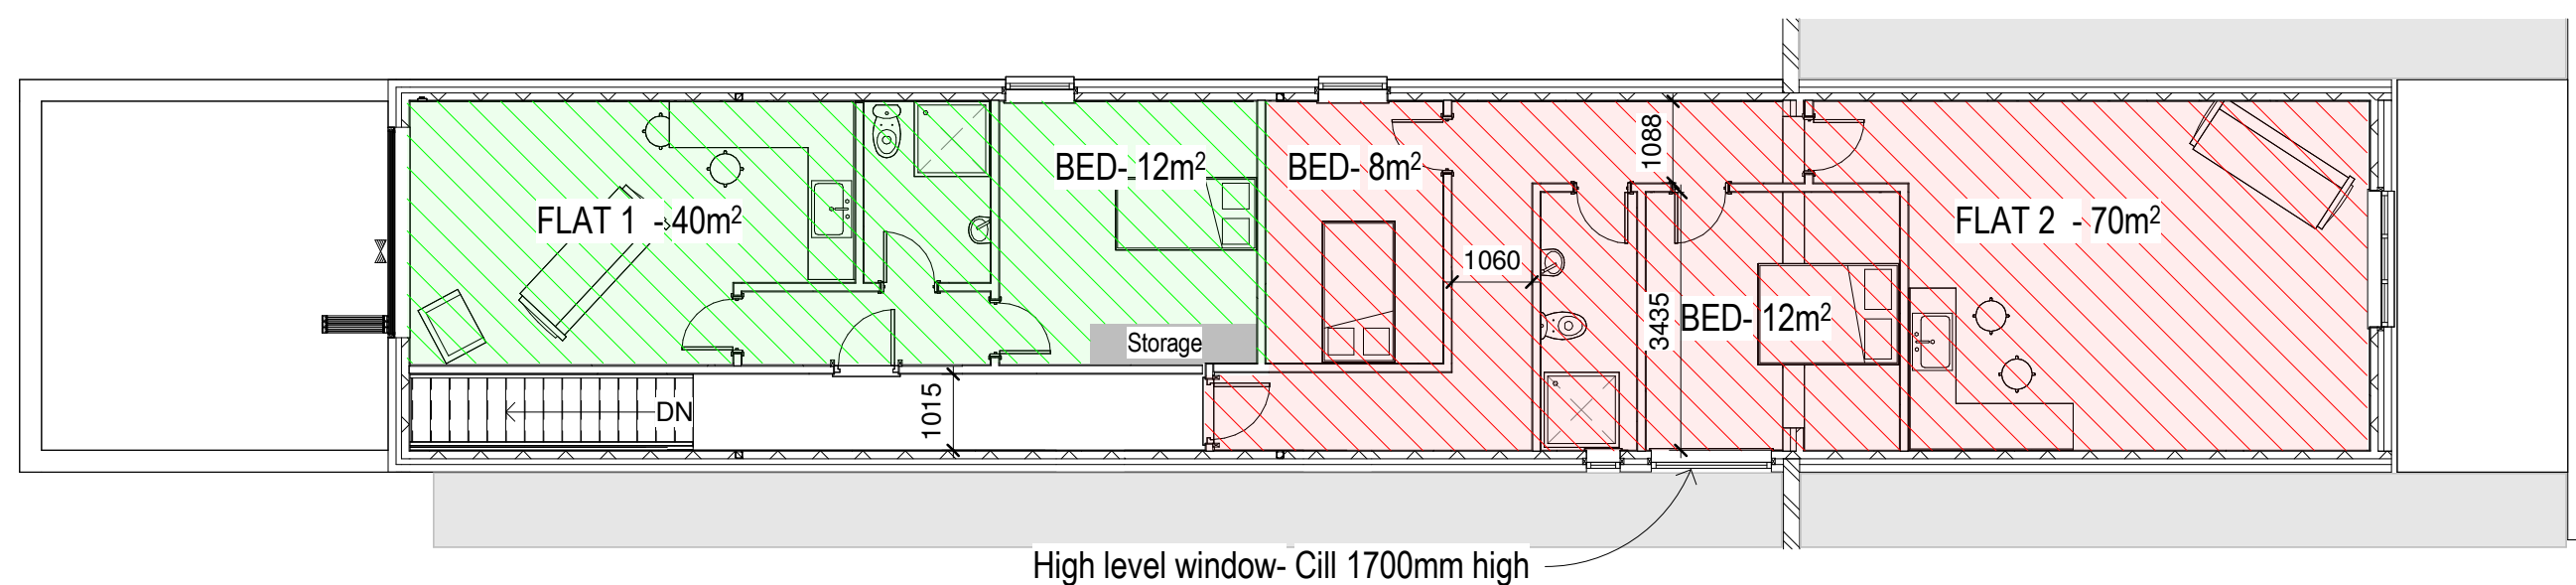

7 02.1-First Floor-Proposed Copy 2
1 : 100

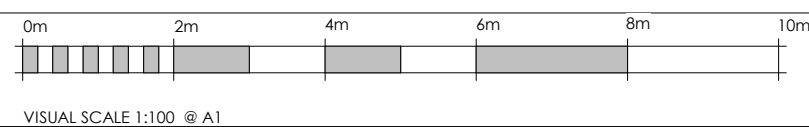

VISUAL SCALE 1:100 @ A1

Written dimensions supersede scaled dimension. All dimensions to be checked on site by contractor before commencement of the works.
This drawing is to be used only for the purposes intended as described in the drawing title box.
This drawing is to be read in conjunction with all other consultants drawings as applicable to this project.
All proprietary products are to be installed in accordance with their manufacturer's instructions

cs architecture

Chris Stone, The Garage
Montessori School, Lynton,
SO41 3RH
T: 07540 687000
E: chris@csarchitecture.design

Client Clive	Project Ref. Number	Scale 1 : 100 @ A1	Date 29/11/2024
Project Address 9 High Street, Eastleigh, SO50 5LF	Issue Purpose Planning	Drawing No. 002	Rev. 1
Project Title Flats	Drawing Title Plans		