



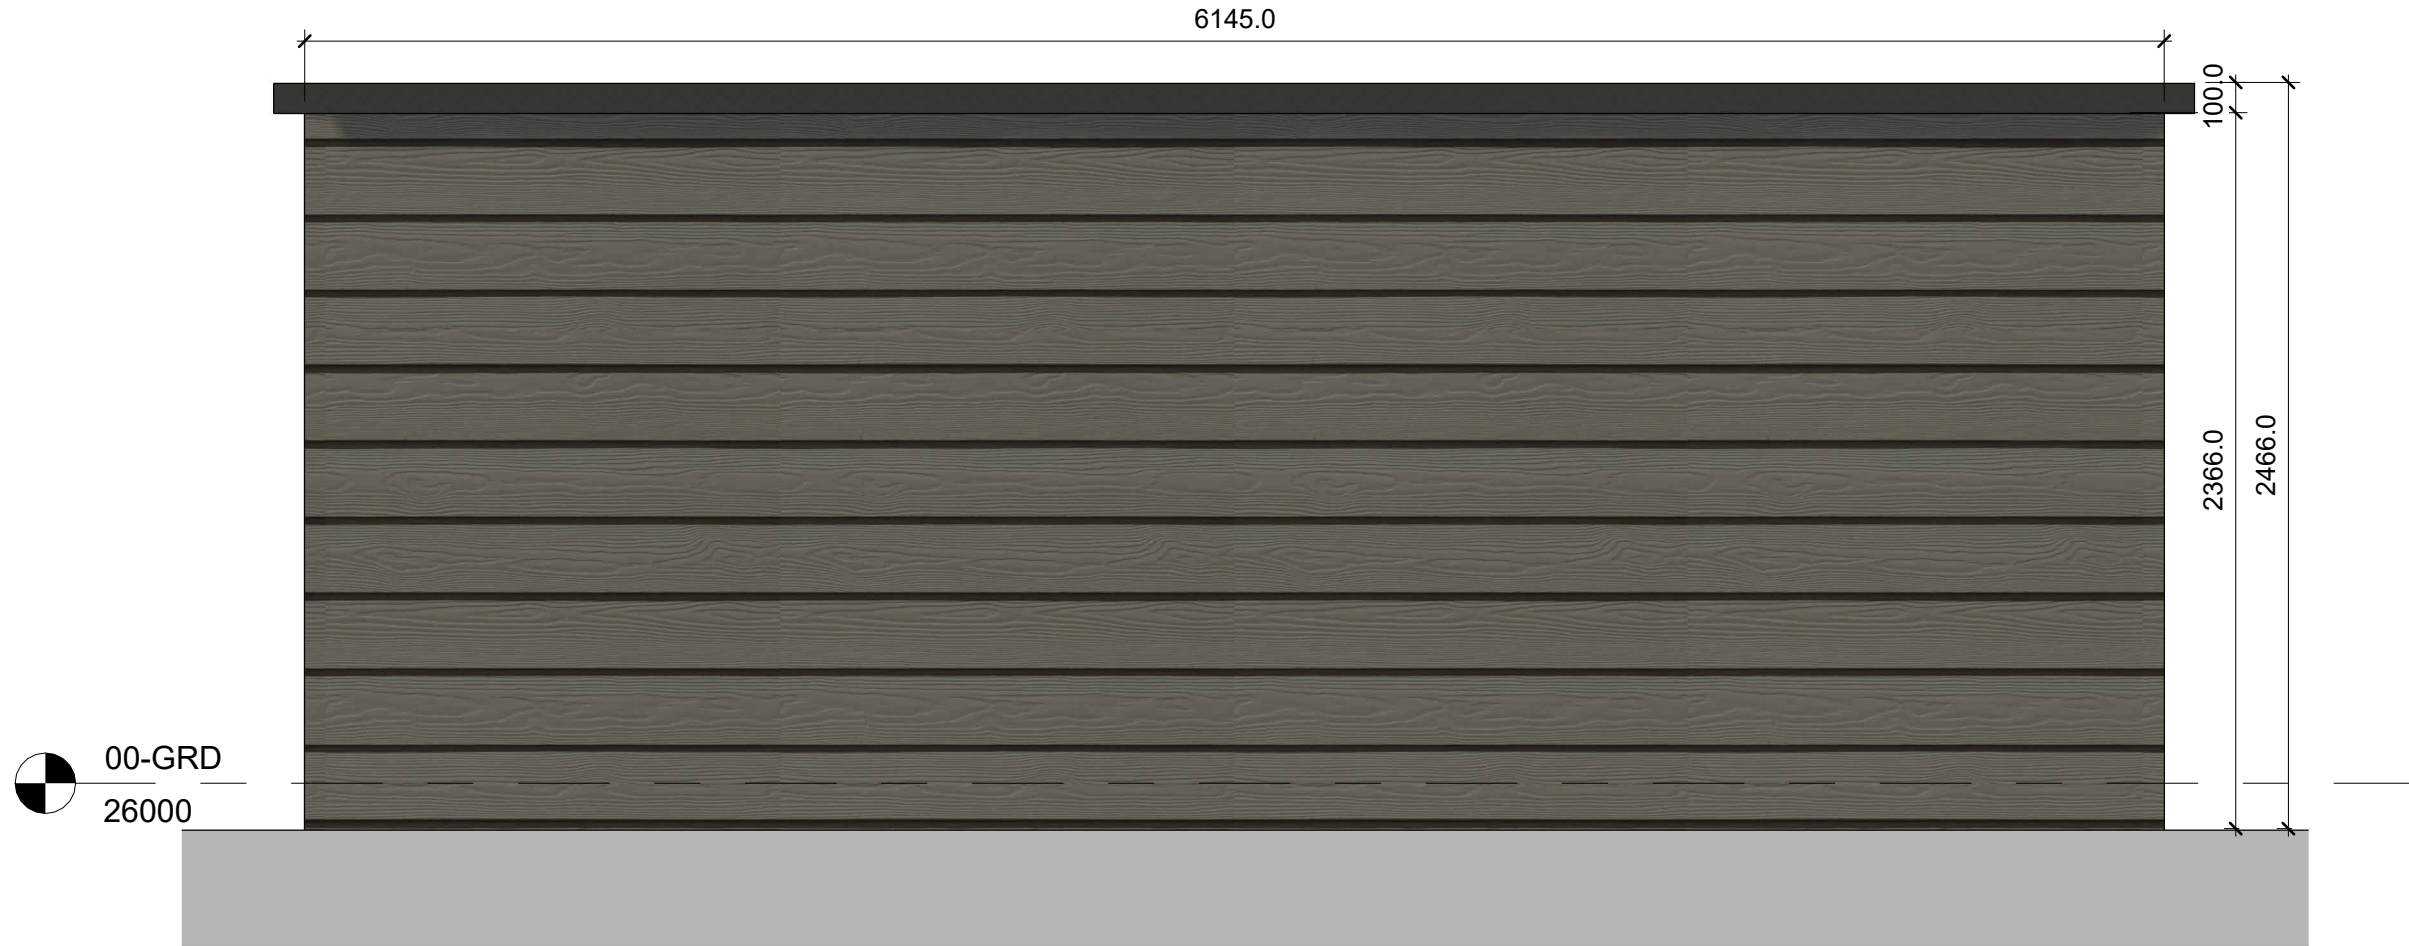

1 Proposed Bin Store - North Elevation  
1 : 25

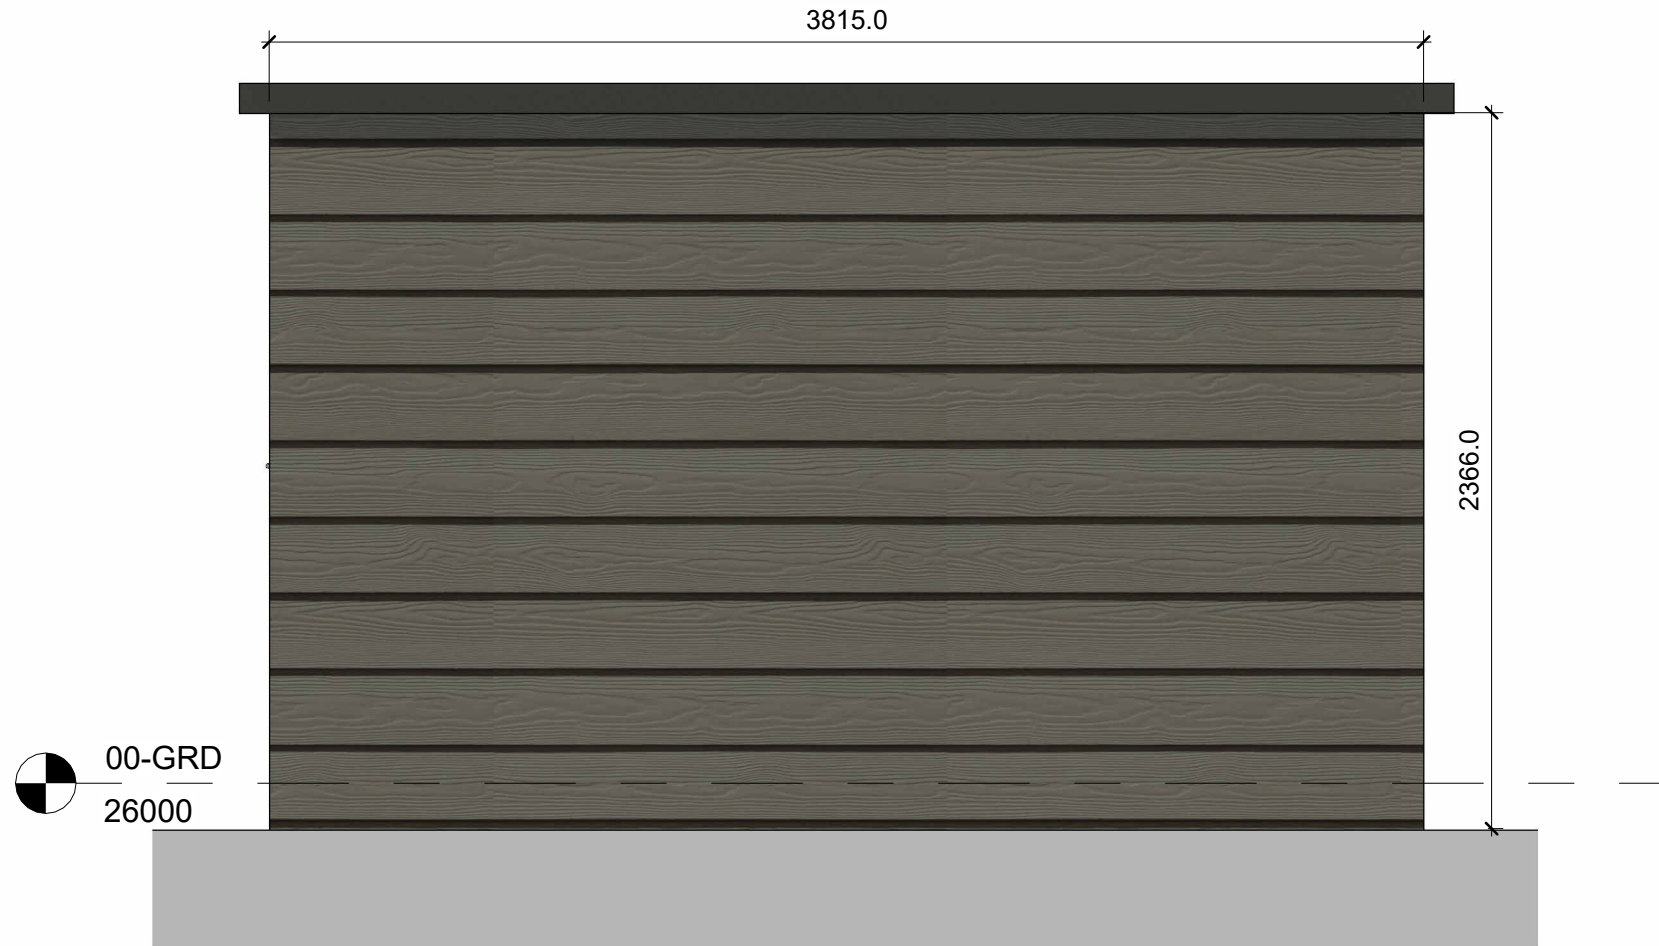


2 Proposed Bin Store - East Elevation  
1 : 25



3 Proposed Bin Store - South Elevation  
1 : 25



4 Proposed Bin Store - West Elevation  
1 : 25

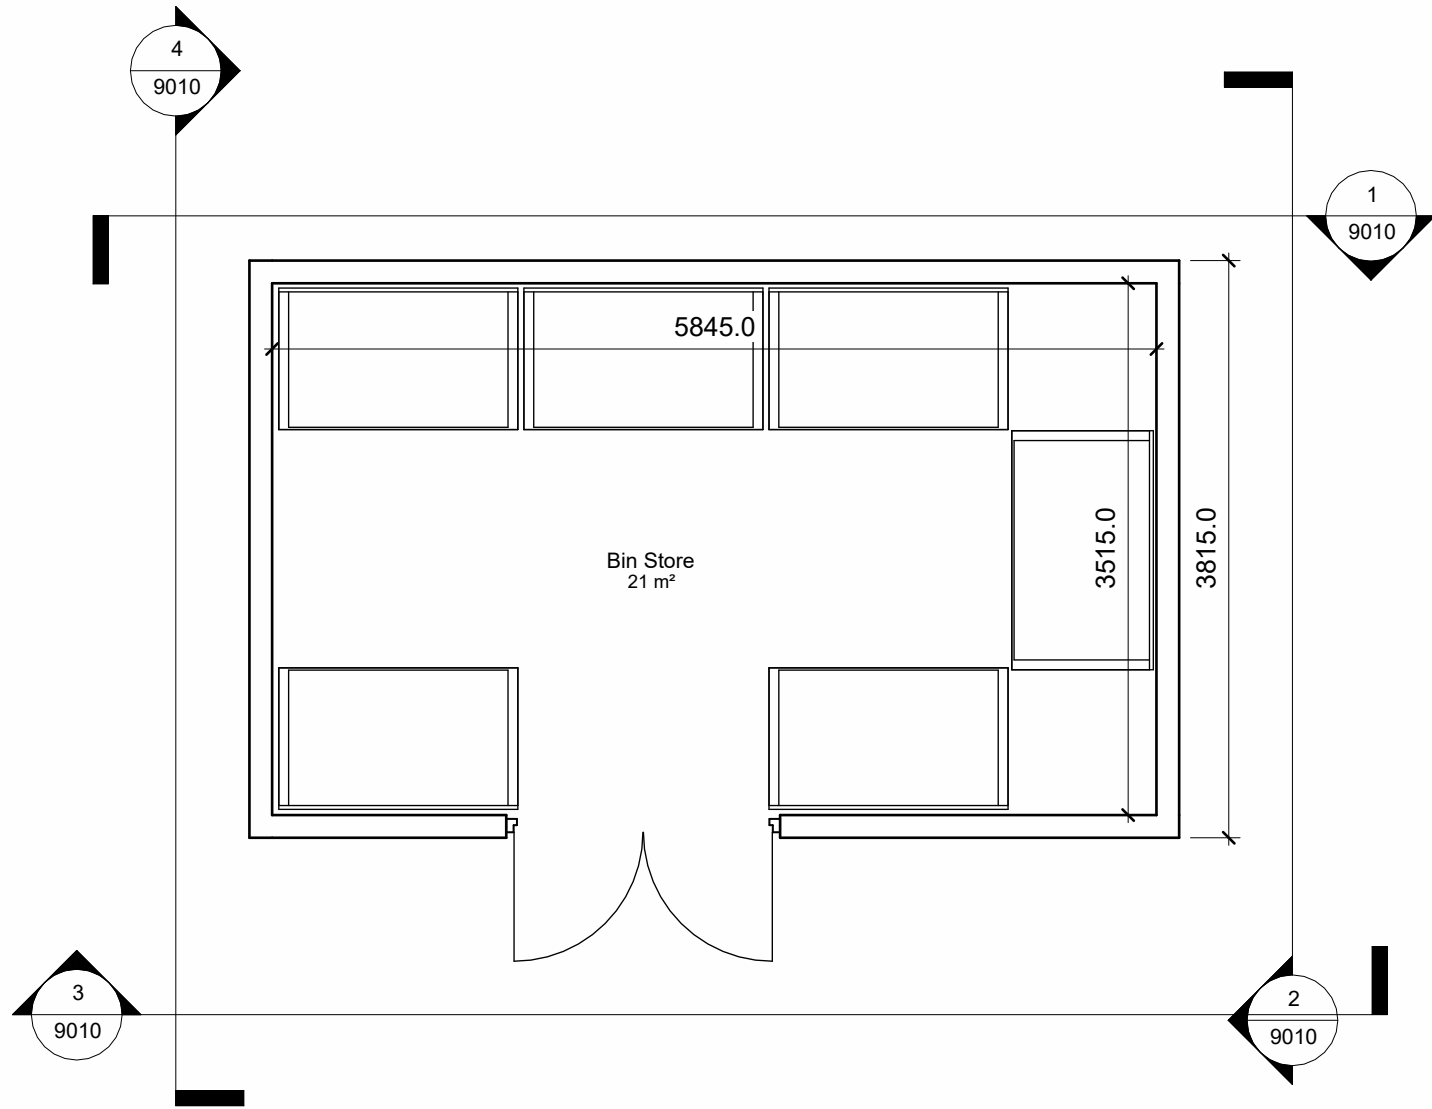

5 Proposed Bin Store Plan  
1 : 50

NOTE:  
Bin store to hold 6 No. 1100 Litre Eurobins

|   |         |          |                           |   |   |                                     |                                                            |                                        |
|---|---------|----------|---------------------------|---|---|-------------------------------------|------------------------------------------------------------|----------------------------------------|
| <div>COPYRIGHT</div> <div>All rights in this work are reserved. No part of this work may be reproduced, stored or transmitted in any form or by any means(including without limitation by photocopying or placing on a website) without the prior permission in writing of ADG except in accordance with the provisions of the Copyright, Designs and Patents Act 1988.</div> <div>Applications for permission to reproduce anypart of this work should be addressed to ADG Architects at info@adgarchitects.co.uk</div>                                         | Rev No. | Date     | Description               | <div></div> <div>5 Pioneer Court • Merton Palms Business Park • Dorking • GU14 4WD</div> <div>01252 464 111 enquiries@adgarchitects.co.uk www.adgarchitects.co.uk</div> | <div>Drawing Title</div> <div>Proposed Bin Store</div> <div><div>Description</div><div>Proposed Care Home Development, Boorley Gardens, Botley, Hampshire, SO32 2BX</div></div> <div><div>Client</div><div>Halebourne Group</div></div> |                                     |                                                            |                                        |
|   | 1       | 11/10/24 | Maintenance store omitted |   | <div>Checked By</div> <div>JB</div>   | <div>Drawn By</div> <div>CFF</div>  | <div>File Name</div> <div>H2161- ADG- ZZ- XX- DR- A-</div> | <div>Drawing No.</div> <div>9010</div> |
|   | 2       | 20/11/24 | Roof added                |   | <div>Scale</div> <div>As indicated</div>   | <div>Sheet Size</div> <div>A1</div> | <div>Status</div> <div>FEASIBILITY</div>                   | <div>Revision</div> <div>2</div>       |
|   |         |          |                           |   |   |                                     |                                                            |                                        |
|   |         |          |                           |   |   |                                     |                                                            |                                        |
| <div>AREA CALCULATIONS</div> <div>The areas shown are approximate only and have been measured off preliminary drawings as the likely areas at the current state of design using the stated option from the Code of Measuring Practice, 6th edition. These may be affected by future design development and construction tolerances, or the result of surveys for existing buildings. Take account of these factors before planning any financial or property development purpose or strategy and seek confirmation of latest areas before decision making.</div> |         |          |                           |   |   |                                     |                                                            |                                        |