



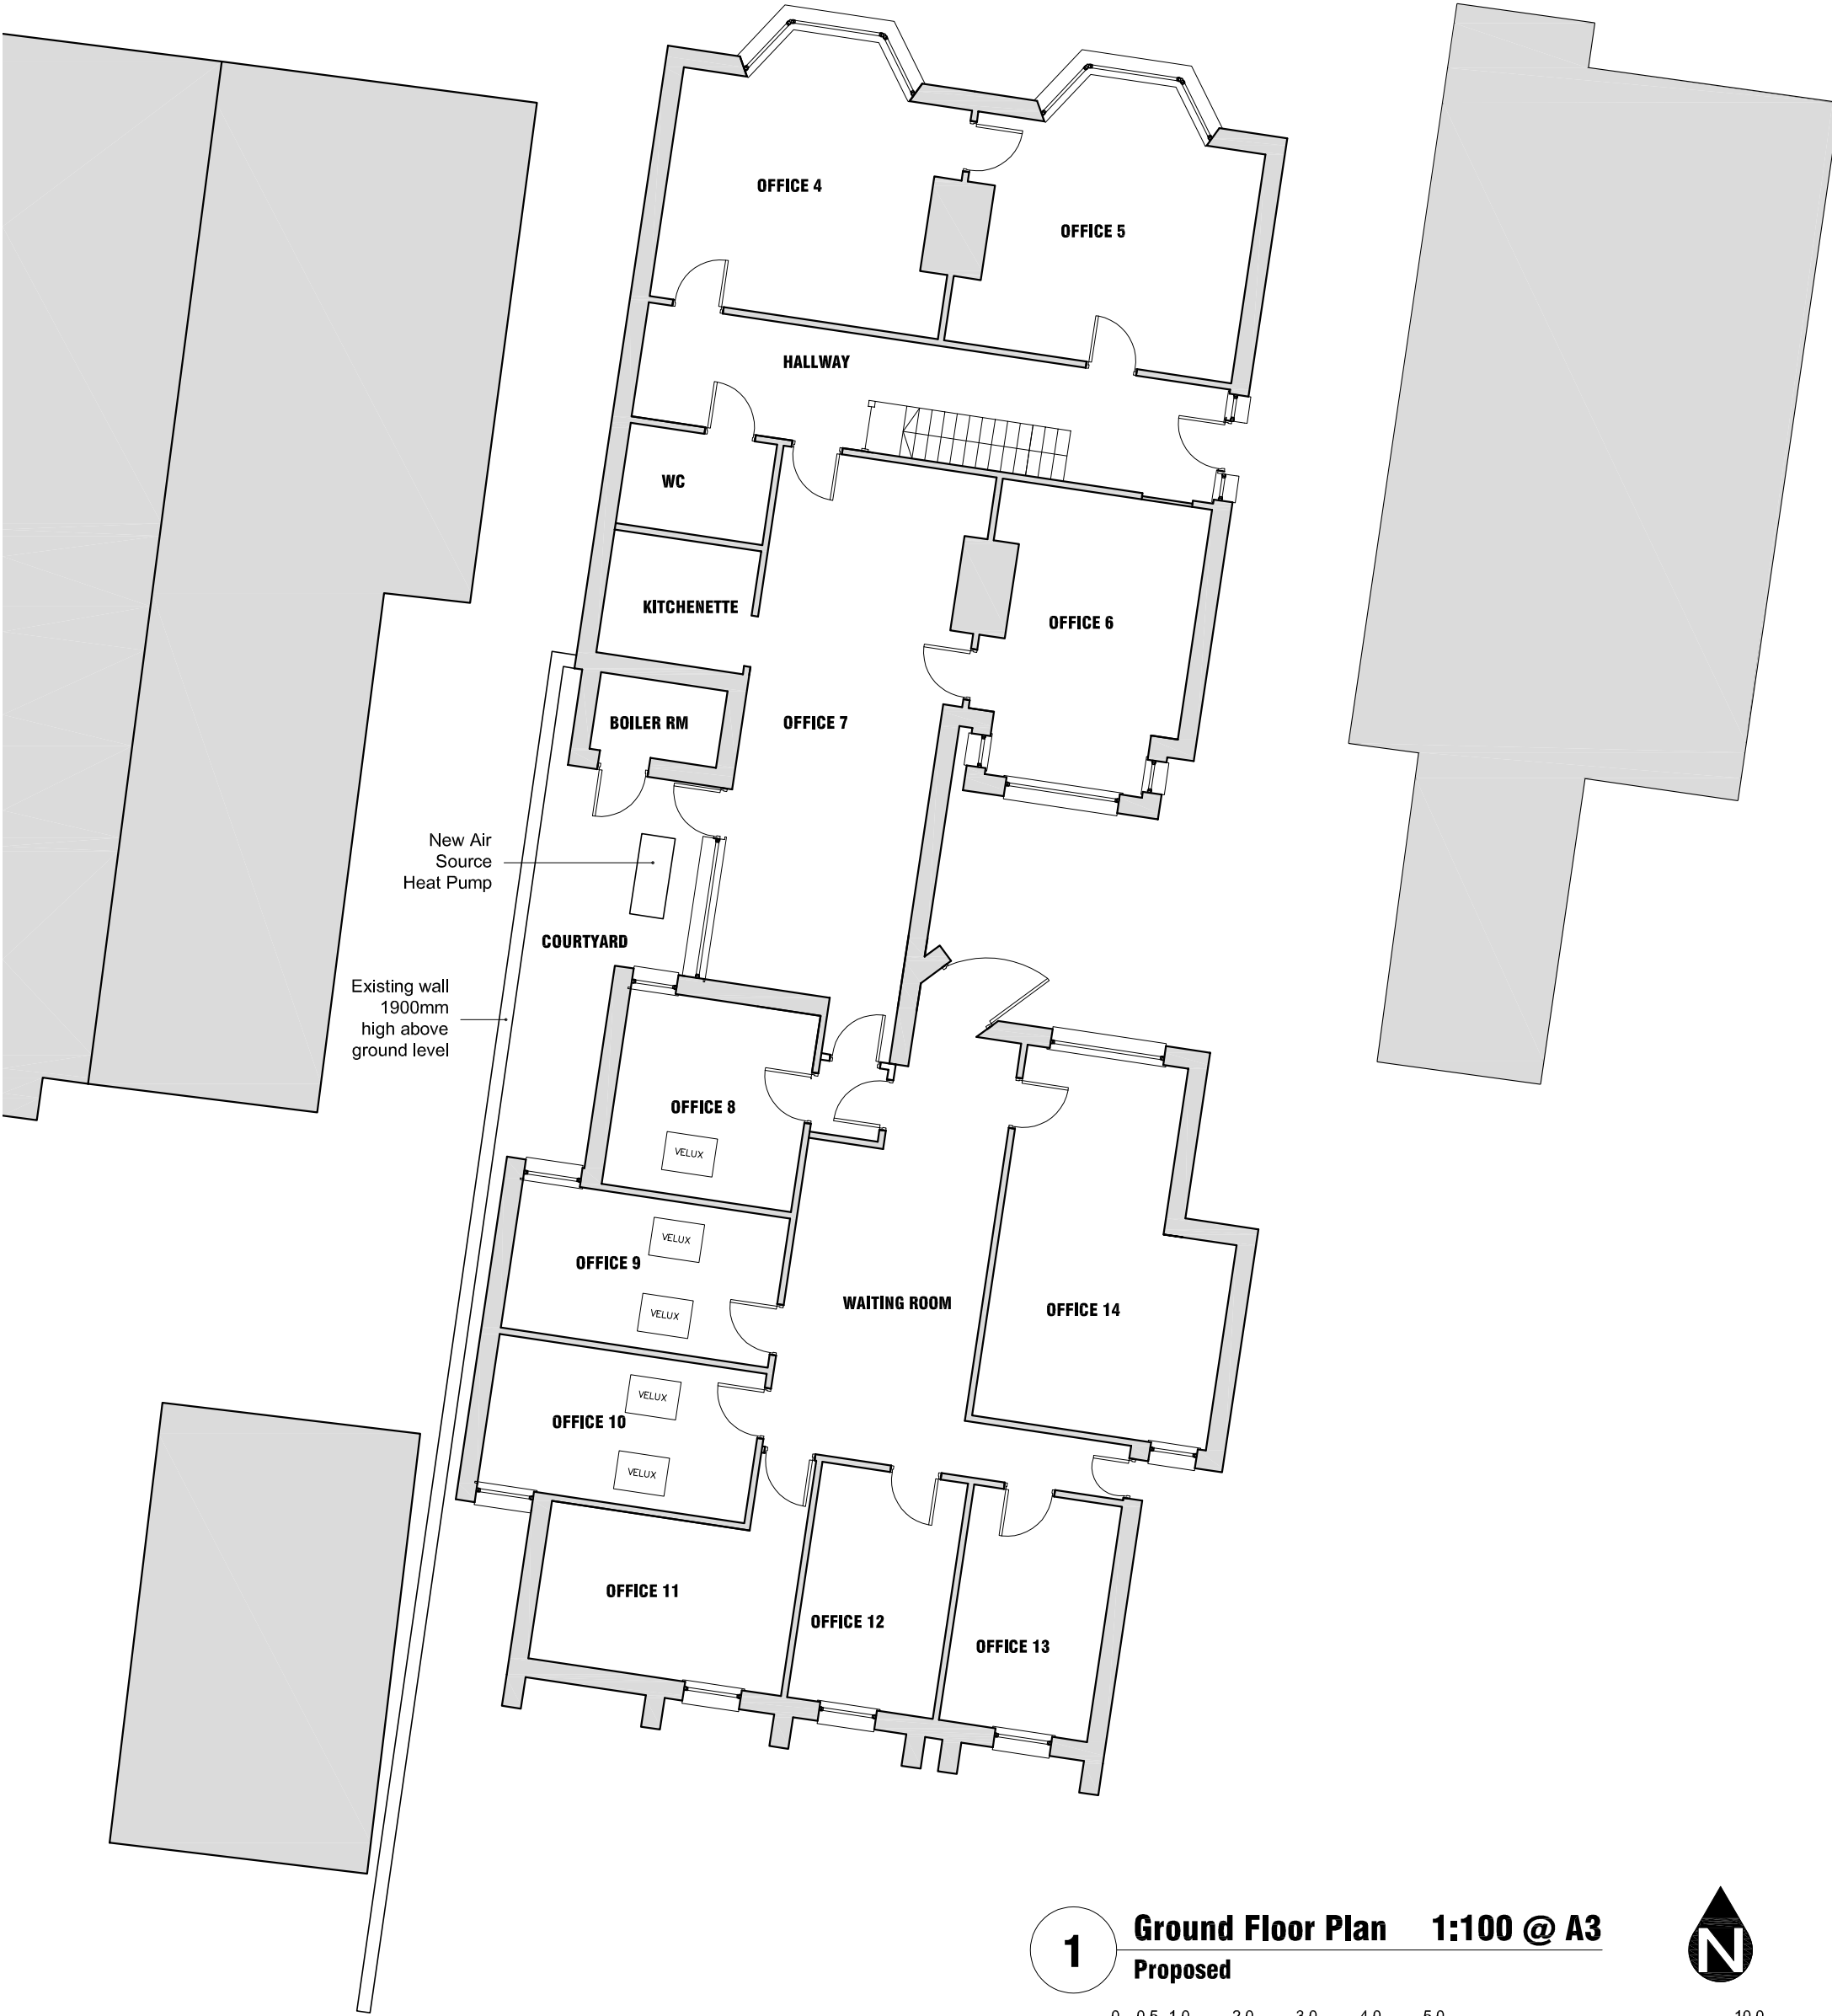

1 Ground Floor Plan 1:100 @ A3
Proposed

 

drawing number: **6058(21)010** rev: **A**
Proposed
Ground Floor Plan
1:100 @A3
Drawn by: MC
Checked by: LD
Project:
Citizens Advice Eastleigh
101 Lehigh Road, Eastleigh SO50 9DR
Citizens Advice Eastleigh

Issued for: **PLANNING**
Do Not Scale. All dimensions and conditions are to be checked on site prior to preparing drawings or commencing any work. © This drawing is the property of Camillindenny Design and protected by the Copyright, Designs and Patents Act, 1988.
**CAMILLIN
DENNY**
Compton Cottage | Frogmore | East Meon | Hampshire | GU32 1QH
t:01730 823472 | lam@camillindenny.com | www.camillindenny.com

Date: Notes: Drawn: Checked: