



TWO STOREY REAR EXTENSION WITH ASSOCIATED INTERNAL ALTERATIONS FOLLOWING DEMOLITION OF THE EXISTING CONSERVATORY AND UTILITY ROOM. NEW PORCH. ALTERATIONS TO FENESTRATION:
"MICHANN", ALBERT ROAD, HEDGE END. SO30 ODJ.

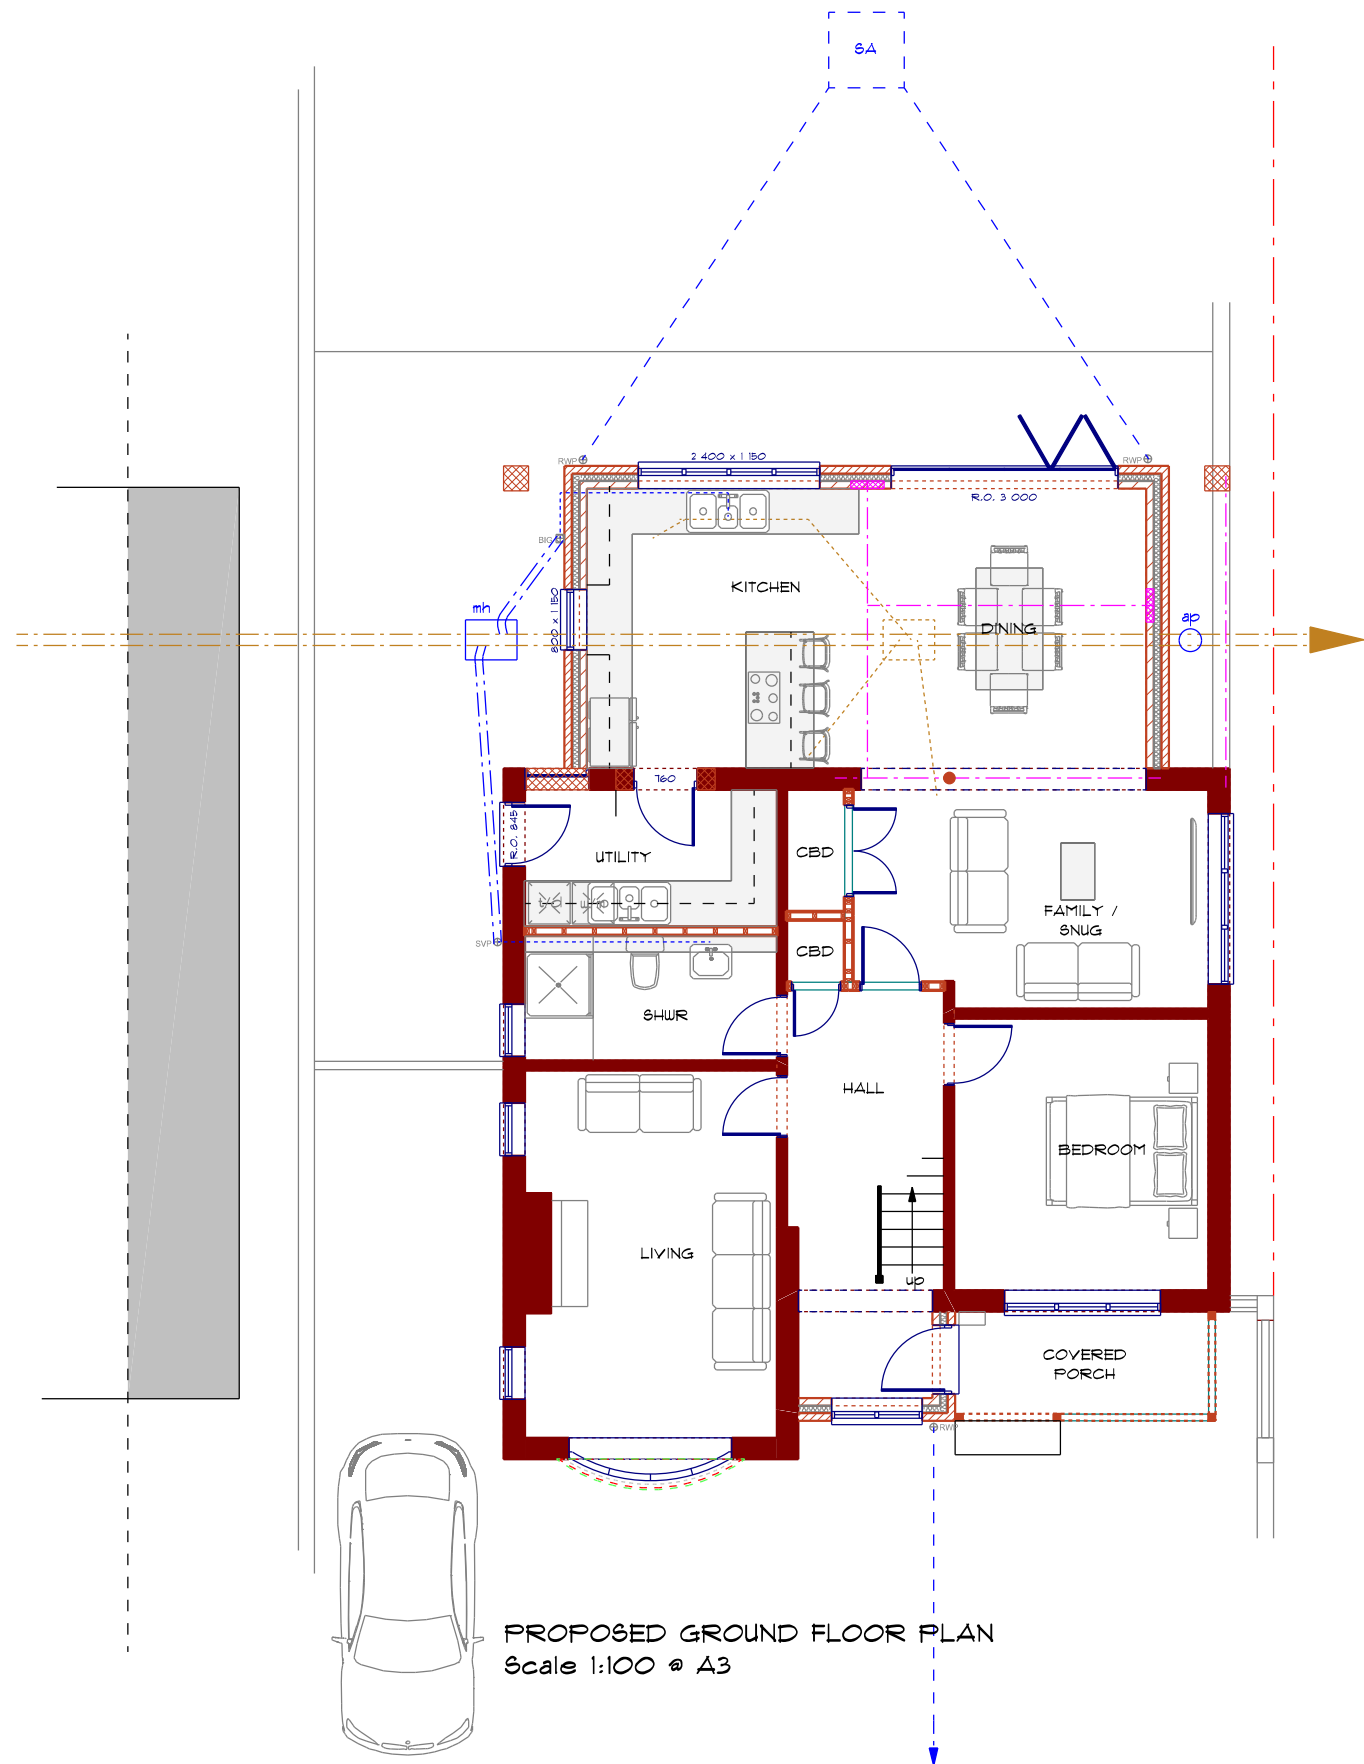

PROPOSED GROUND FLOOR PLAN
Scale 1:100 @ A3

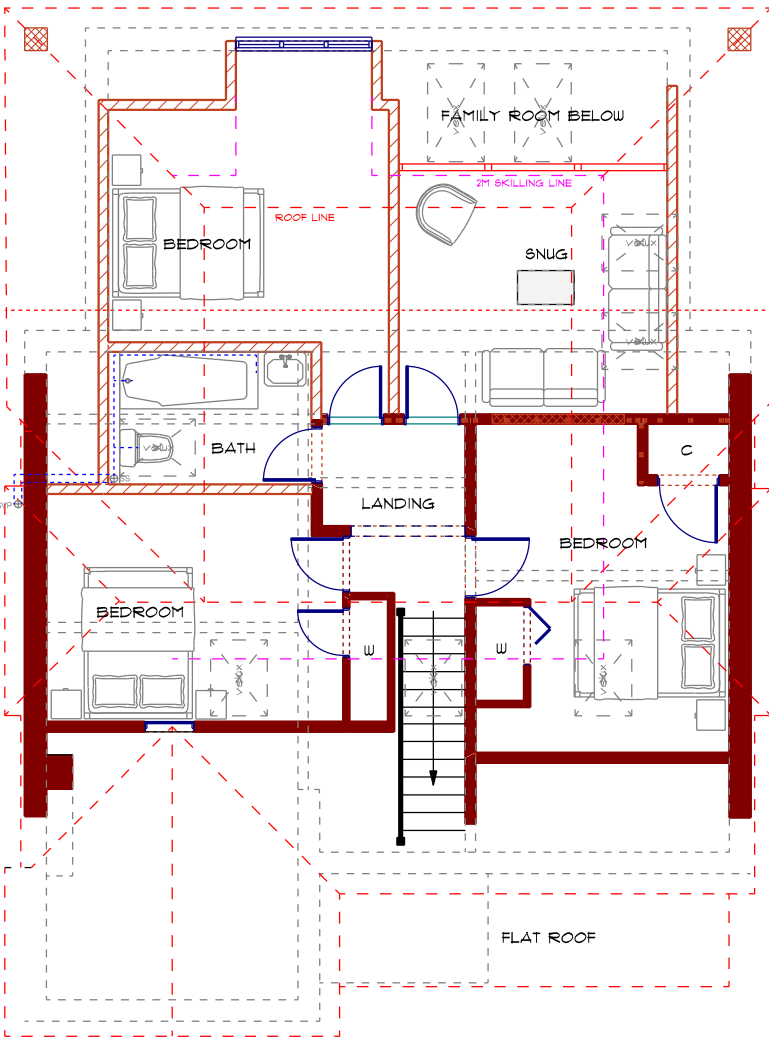

PROPOSED FIRST FLOOR PLAN
Scale 1:100 @ A3

PROPOSED FLOOR PLANS - JUNE 2024 - DWG NO. ADP/2402/P/O3E
Scale 1:100 @ A3 1:50 @ A1

