




SCALE BAR 1:50

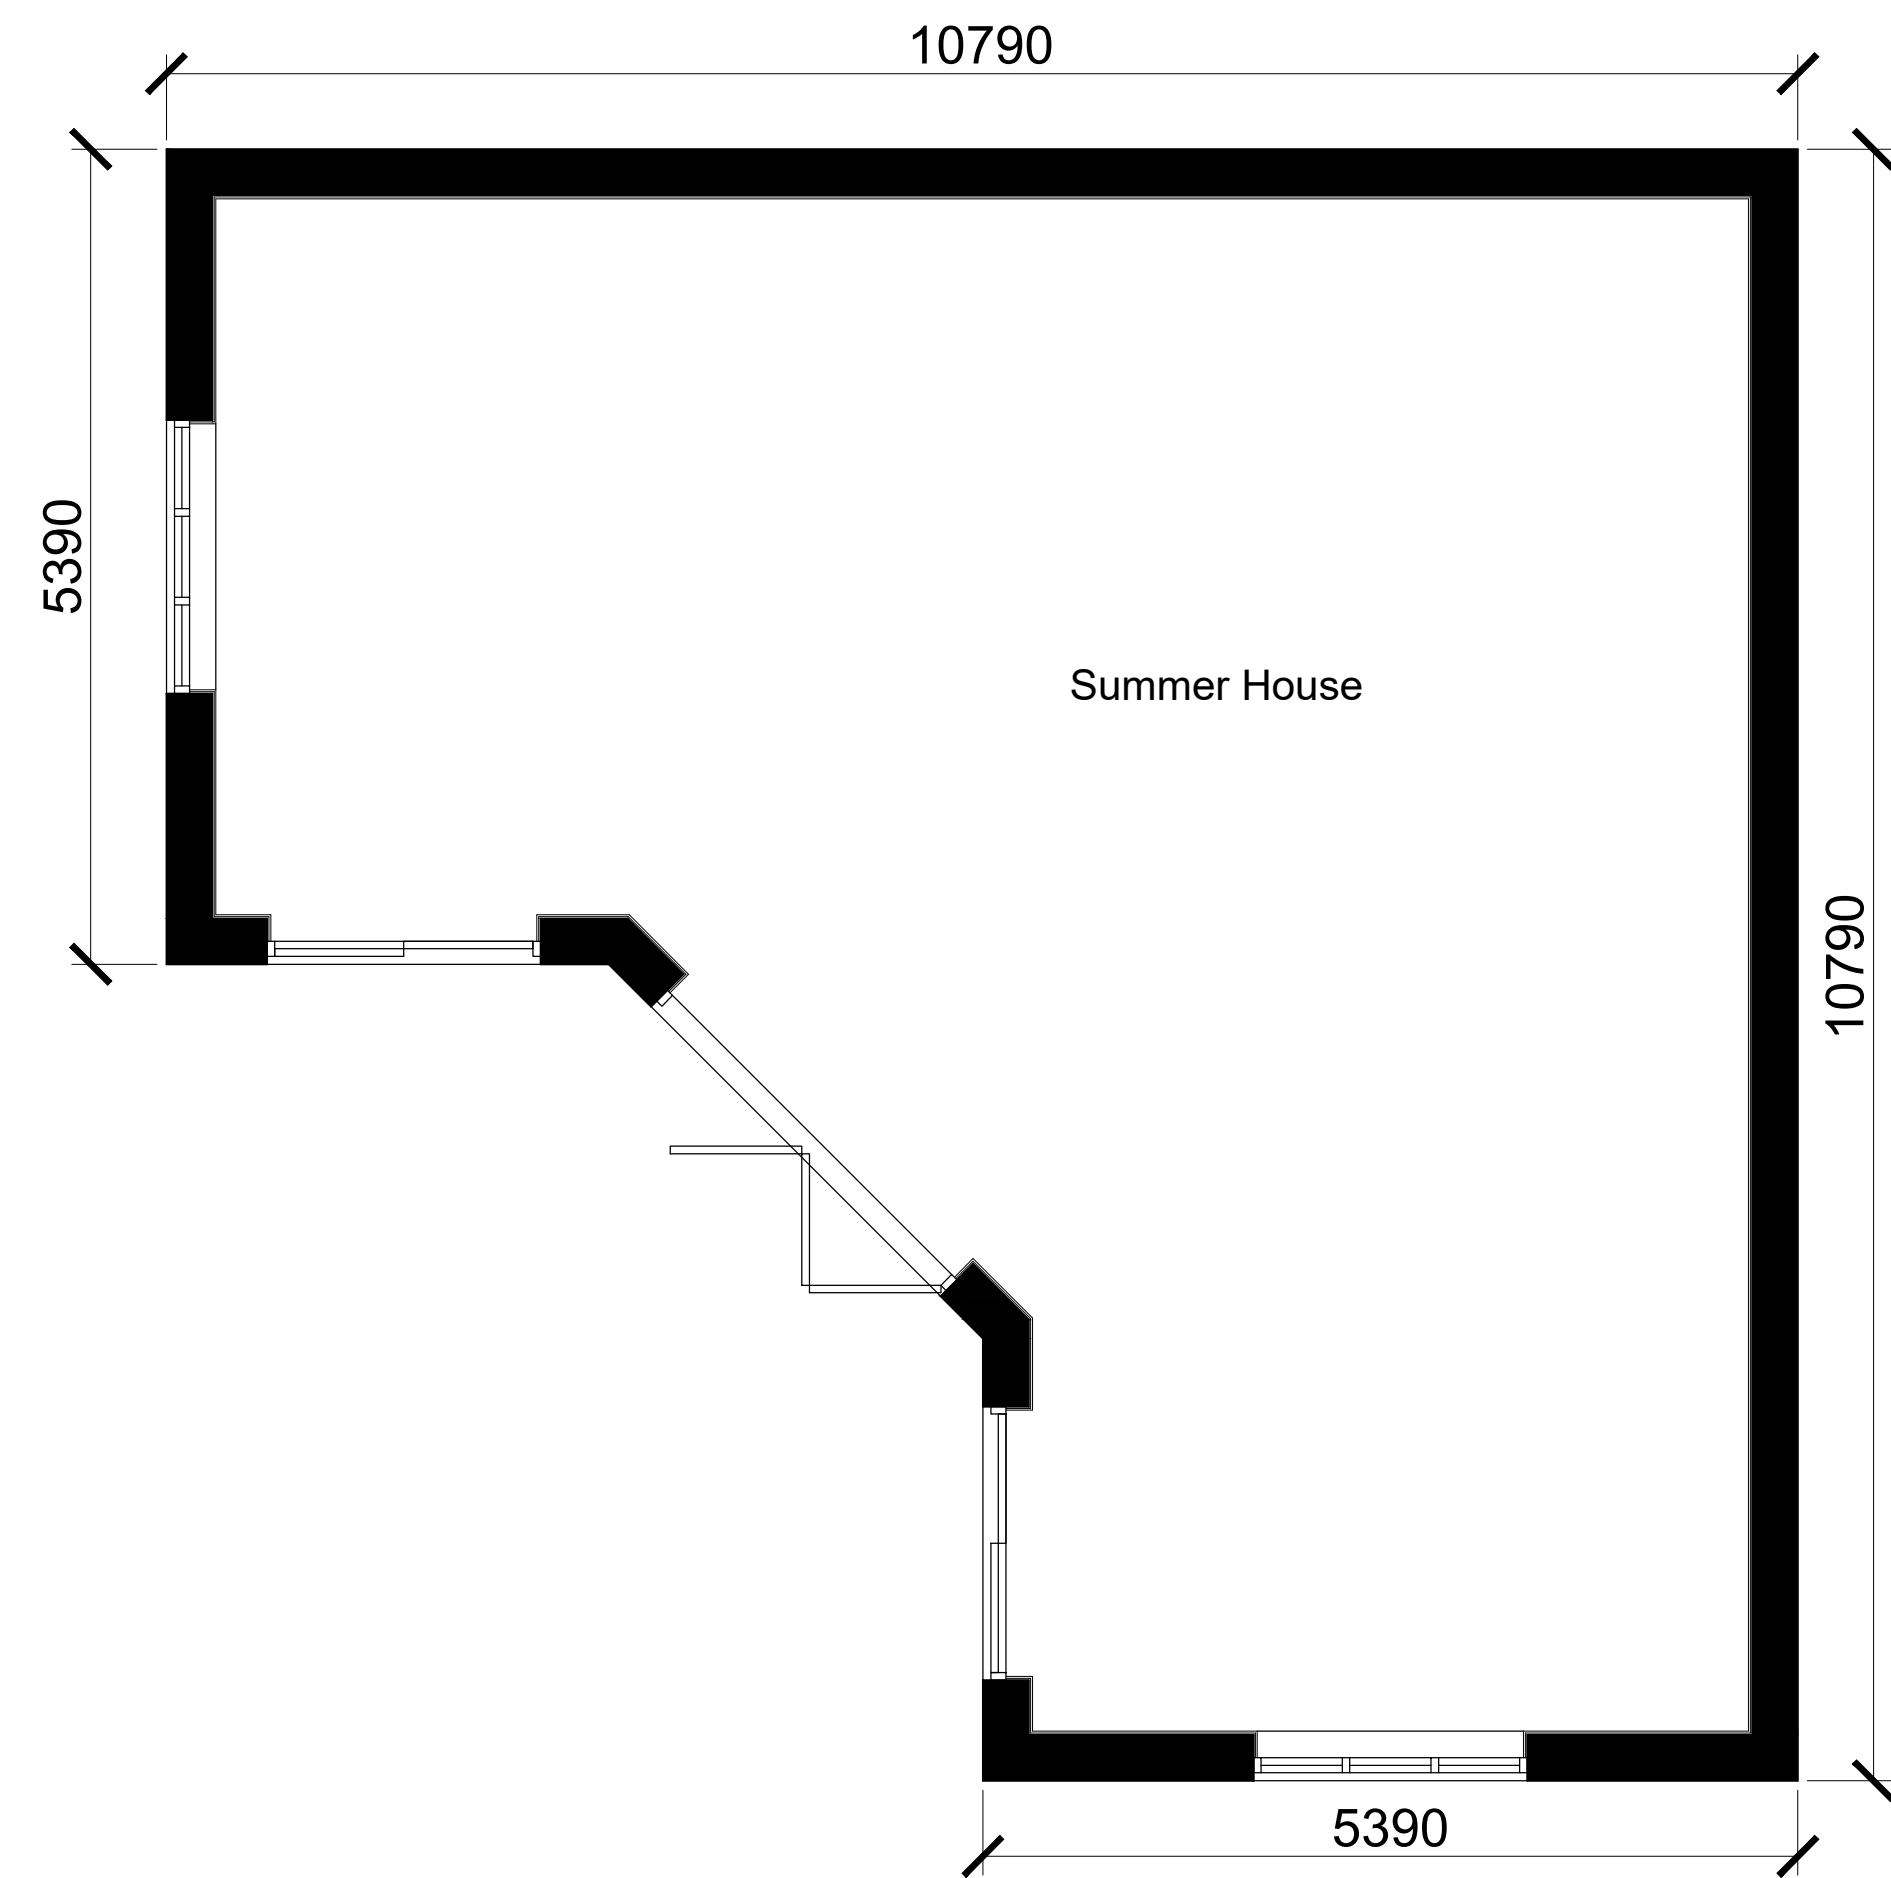


PROPOSED GROUND FLOOR PLAN
(1:50)

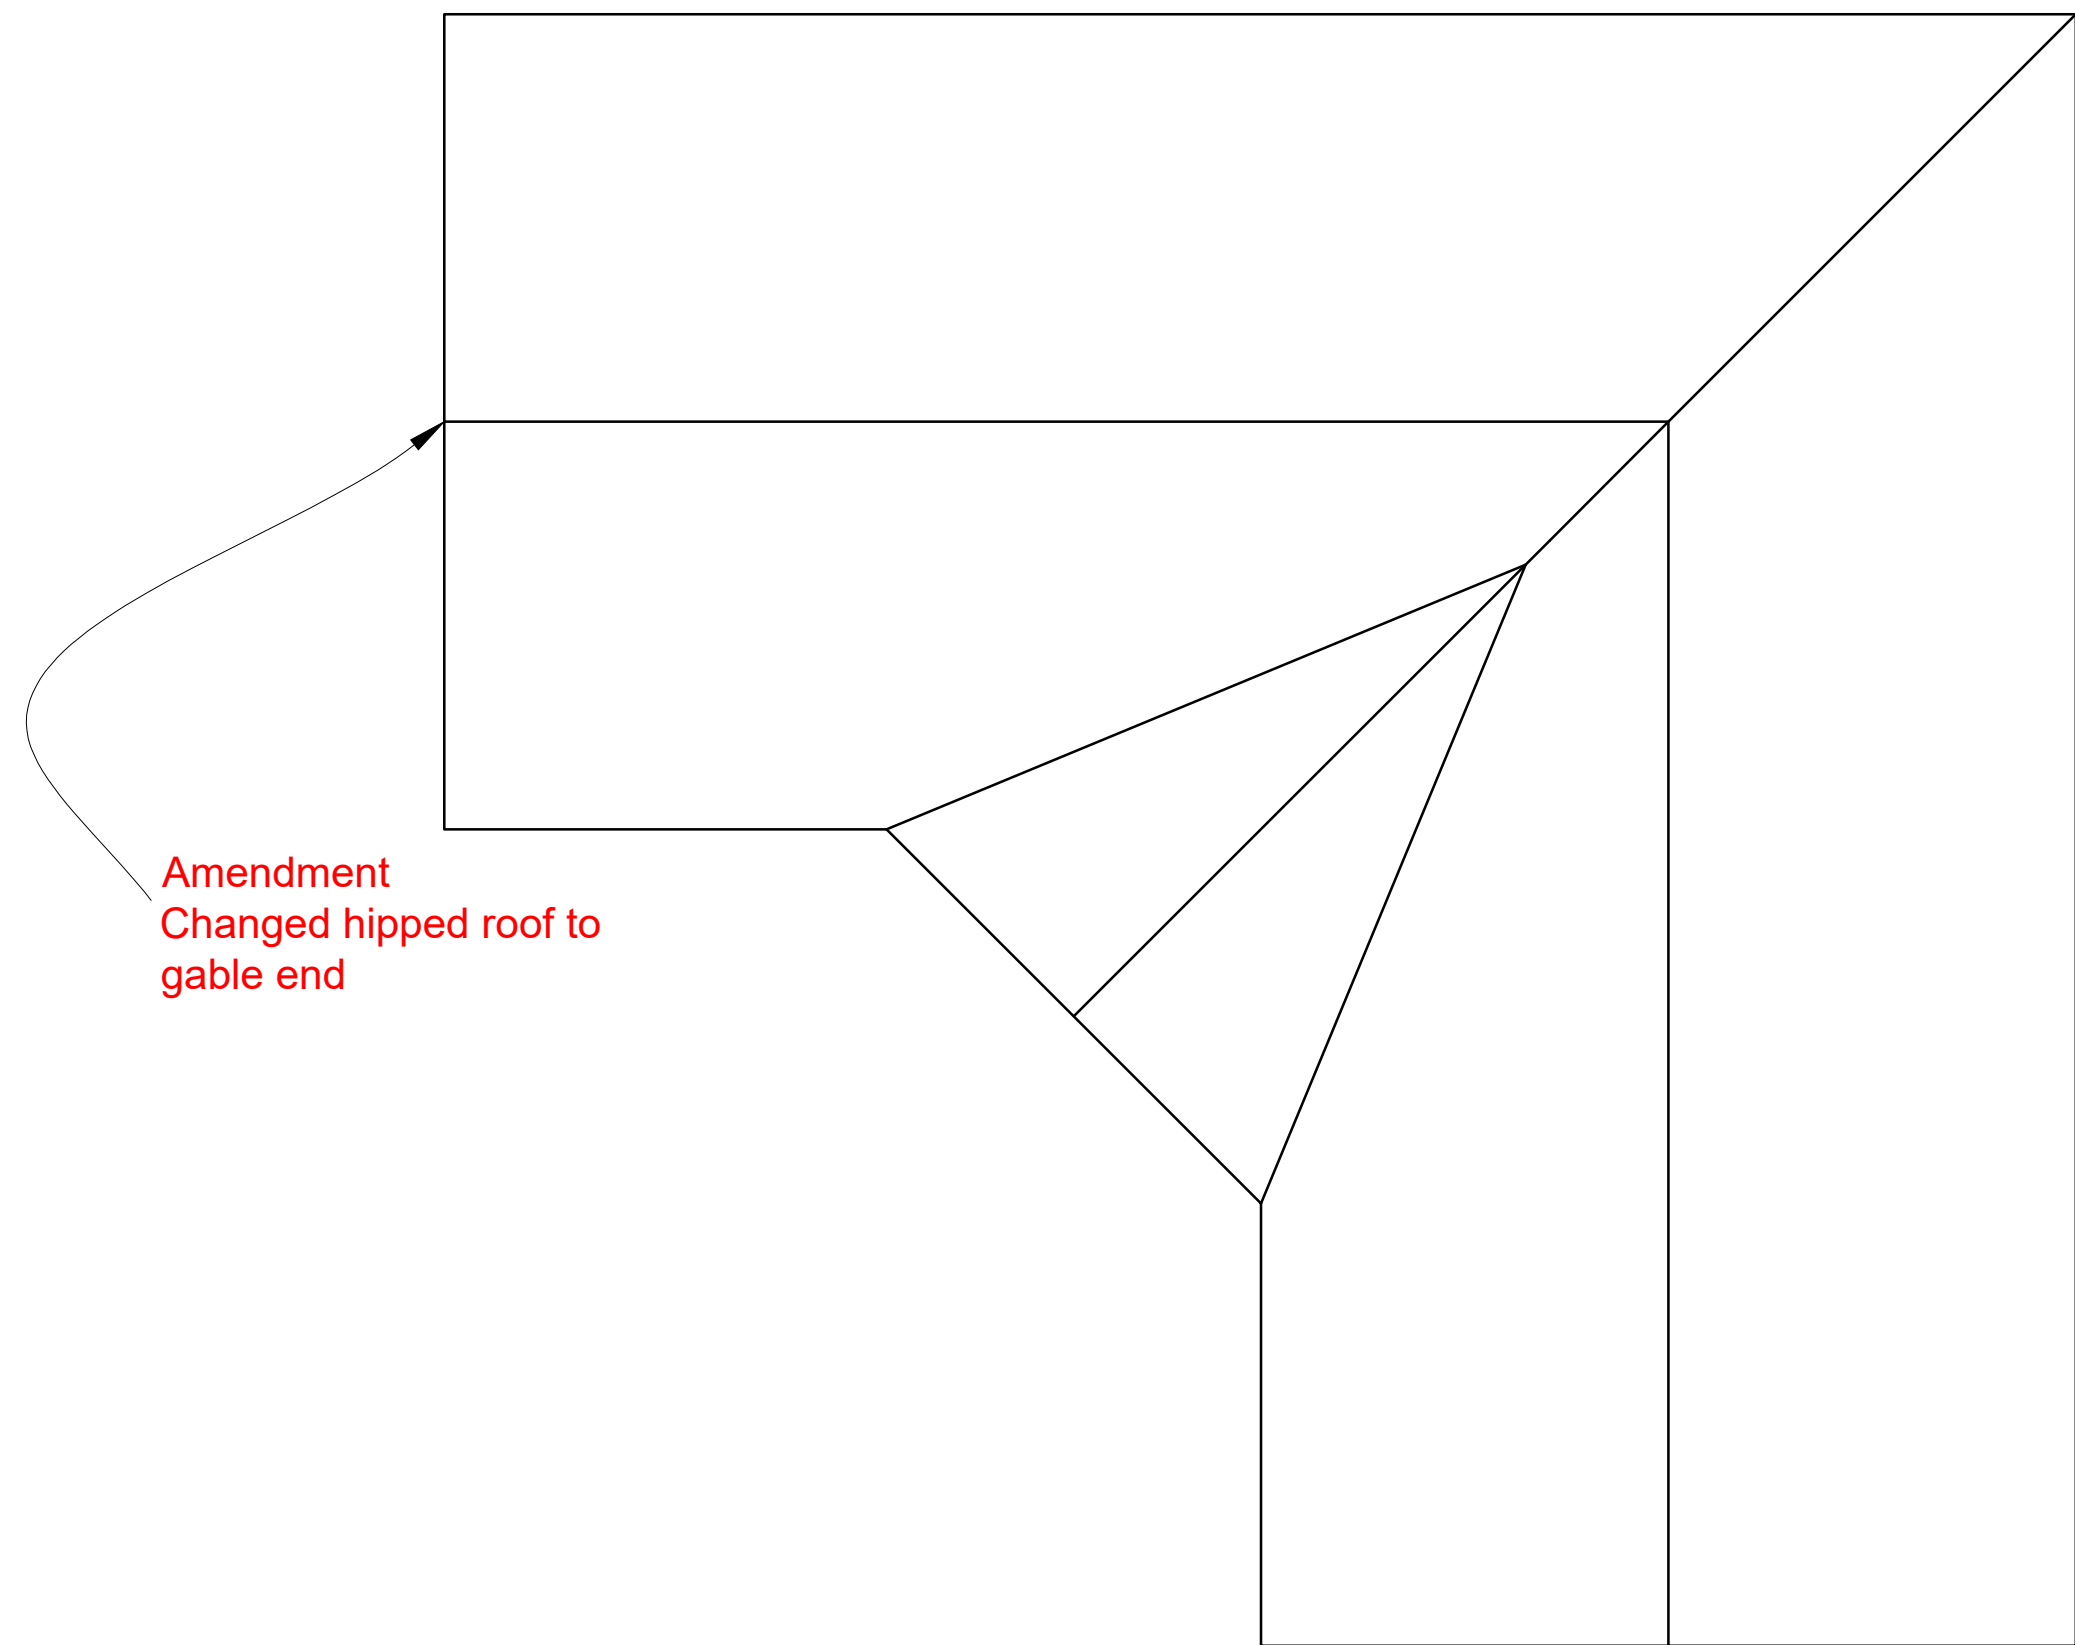

PROPOSED ROOF PLAN
(1:50)

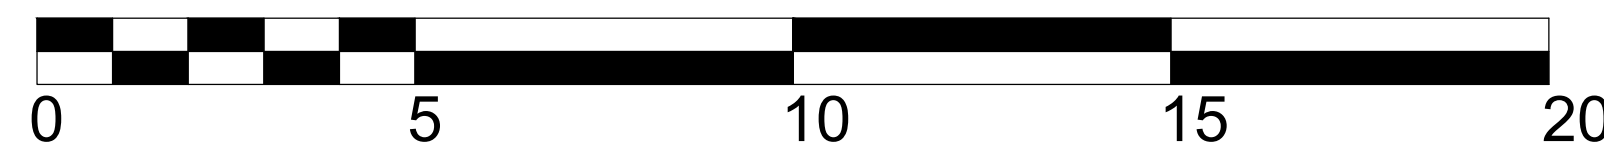

SCALE BAR 1:100

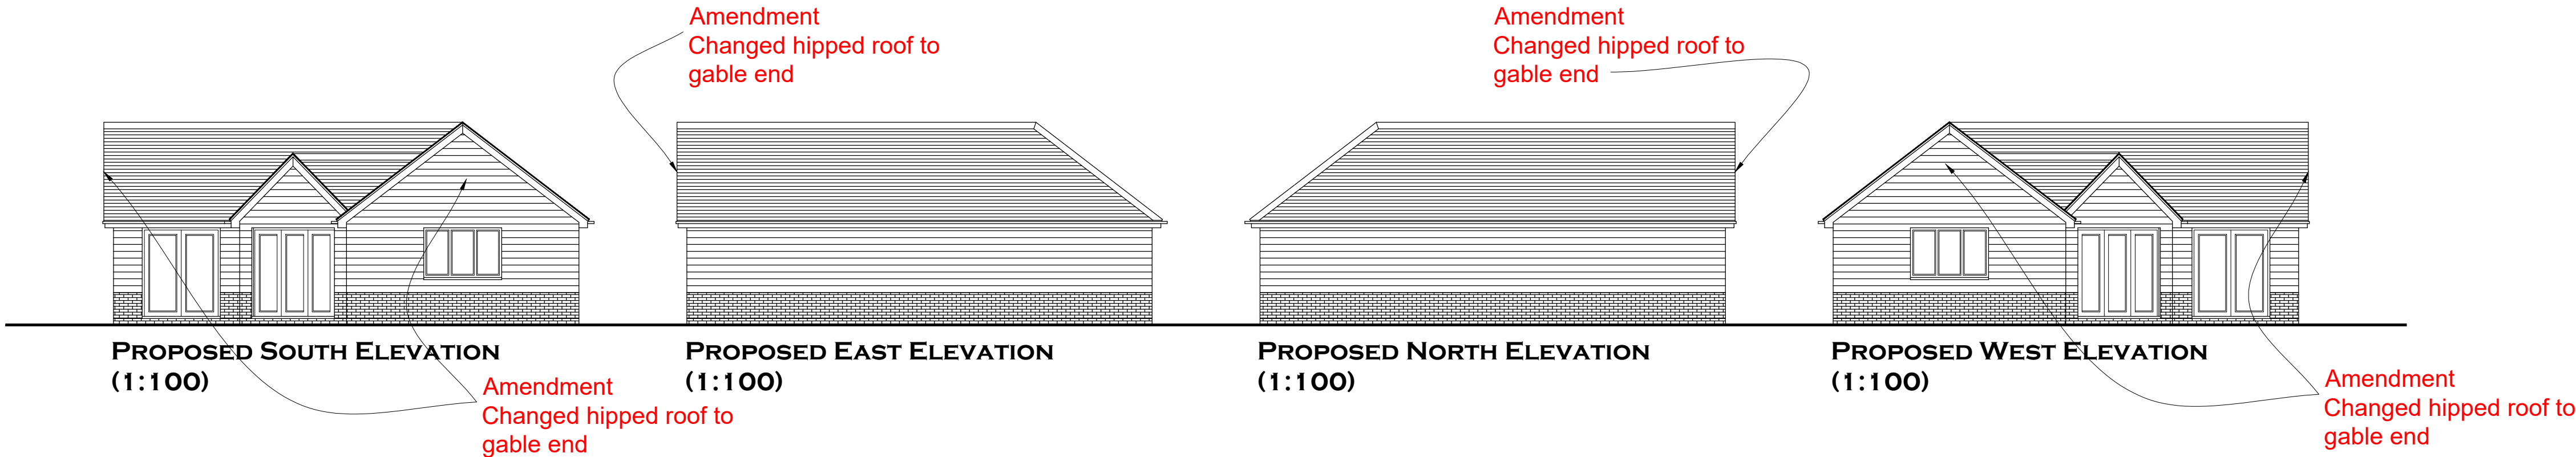

Notes

THIS DRAWING IS THE COPYRIGHT OF VIVID DESIGN STUDIO LTD AND MUST NOT BE COPIED, ALTERED OR REPRODUCED IN ANY WAY NEITHER PASSED TO A THIRD PARTY WITHOUT THEIR WRITTEN PERMISSION.

DIMENSIONS TO BE CHECKED ON SITE BEFORE COMMENCING WORK AND ANY DISCREPANCIES SHALL BE REPORTED TO THE DESIGNER. FIGURED DIMENSIONS MUST BE TAKEN IN PREFERENCE TO SCALED DIMENSIONS.

Rev:-	Description:-	Date:-	Chkd by:-
A	Changed hipped roof to gable ends	04/12/24	



The Barn, Calcot Mount Business Park, Calcot Lane,
Curdridge, Southampton, Hampshire, SO32 2BN
Tel: 01489 786670
Email: info@vividdesignstudio.co.uk
Website: www.vividdesignstudio.co.uk

Project:- Birchwood Allington Lane West End Southampton			
Title:- Proposed Floor Plans & Elevations			
Client:- Mr Paul West			
Scale:- 1:50, 1:100 (@A1)			
Drawn By:- PJD	Checked By:- PJD		
Date:- 06/06/24	Date:- 06/06/24		
Job.No:- 150001	Drg.No:- 52	Rev:- A	