




Ground Floor Layout

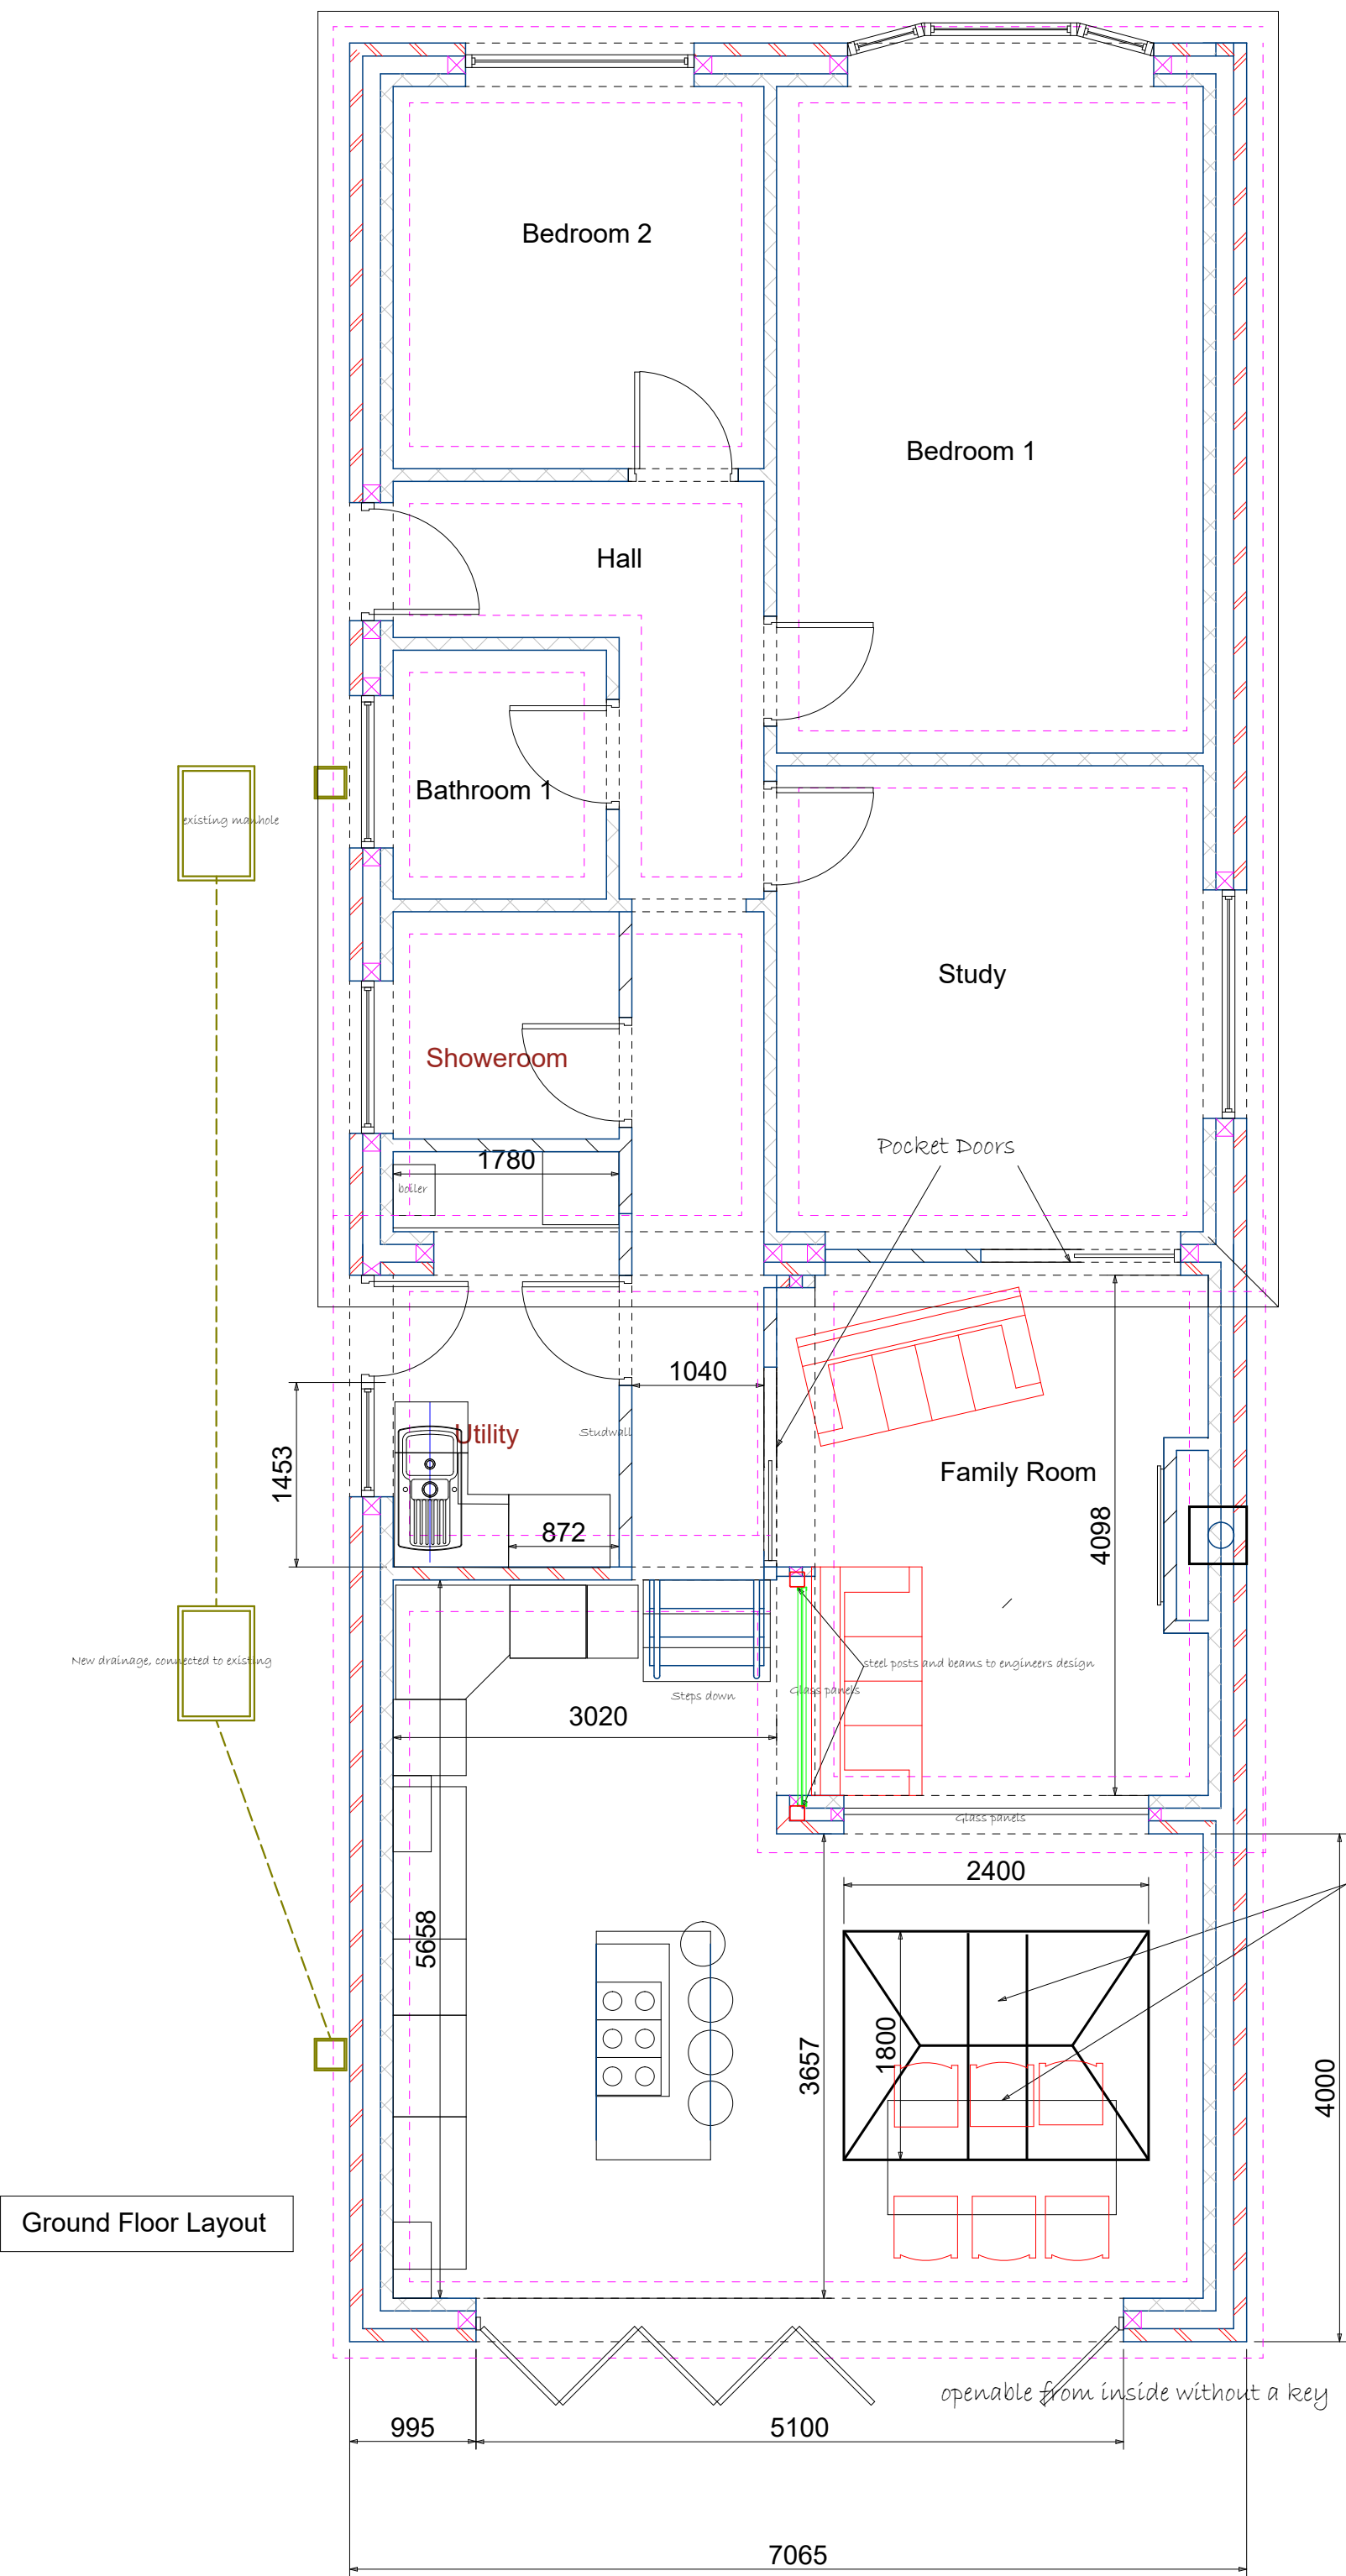


Rear Elevation

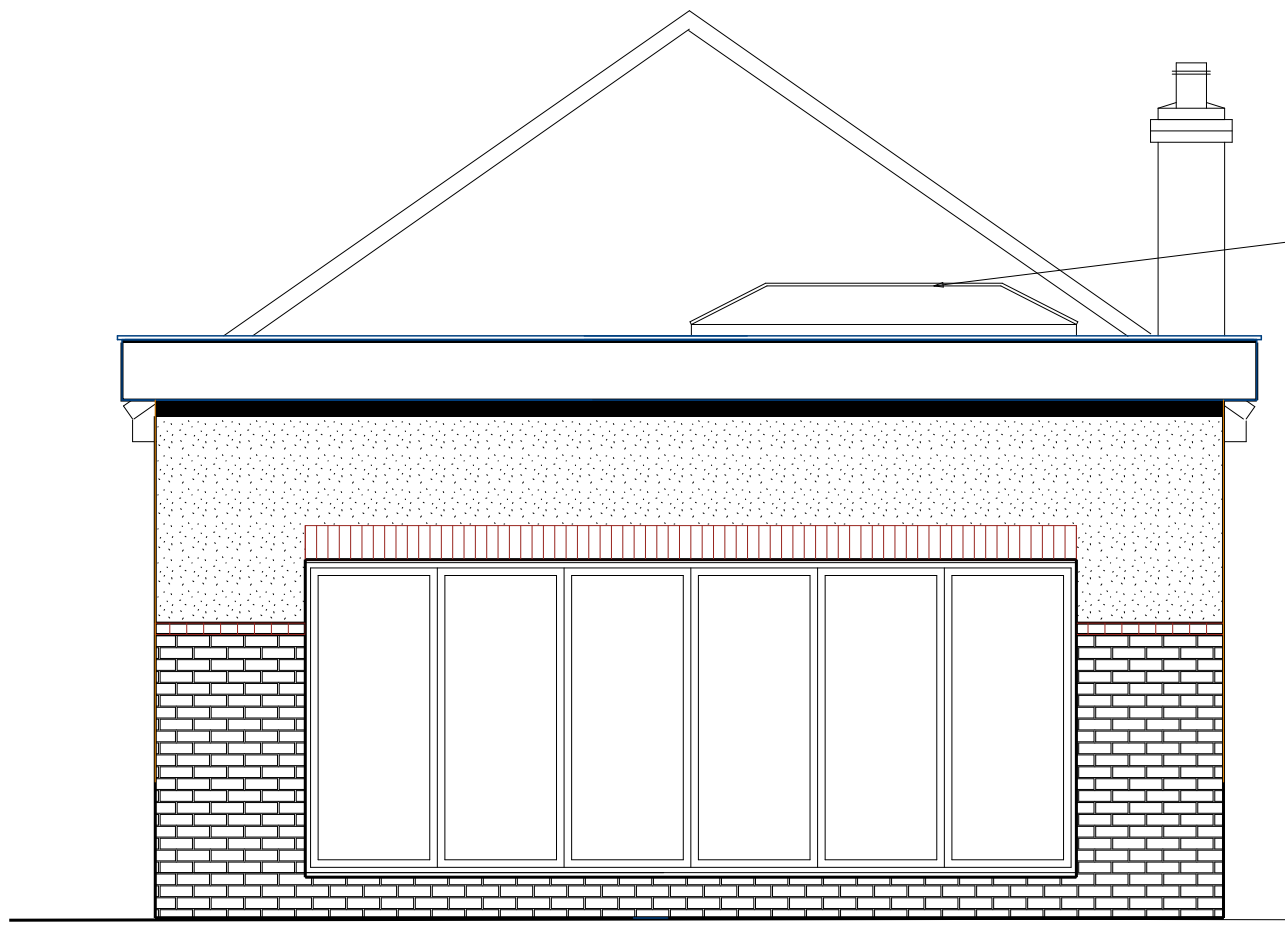

Side Elevation

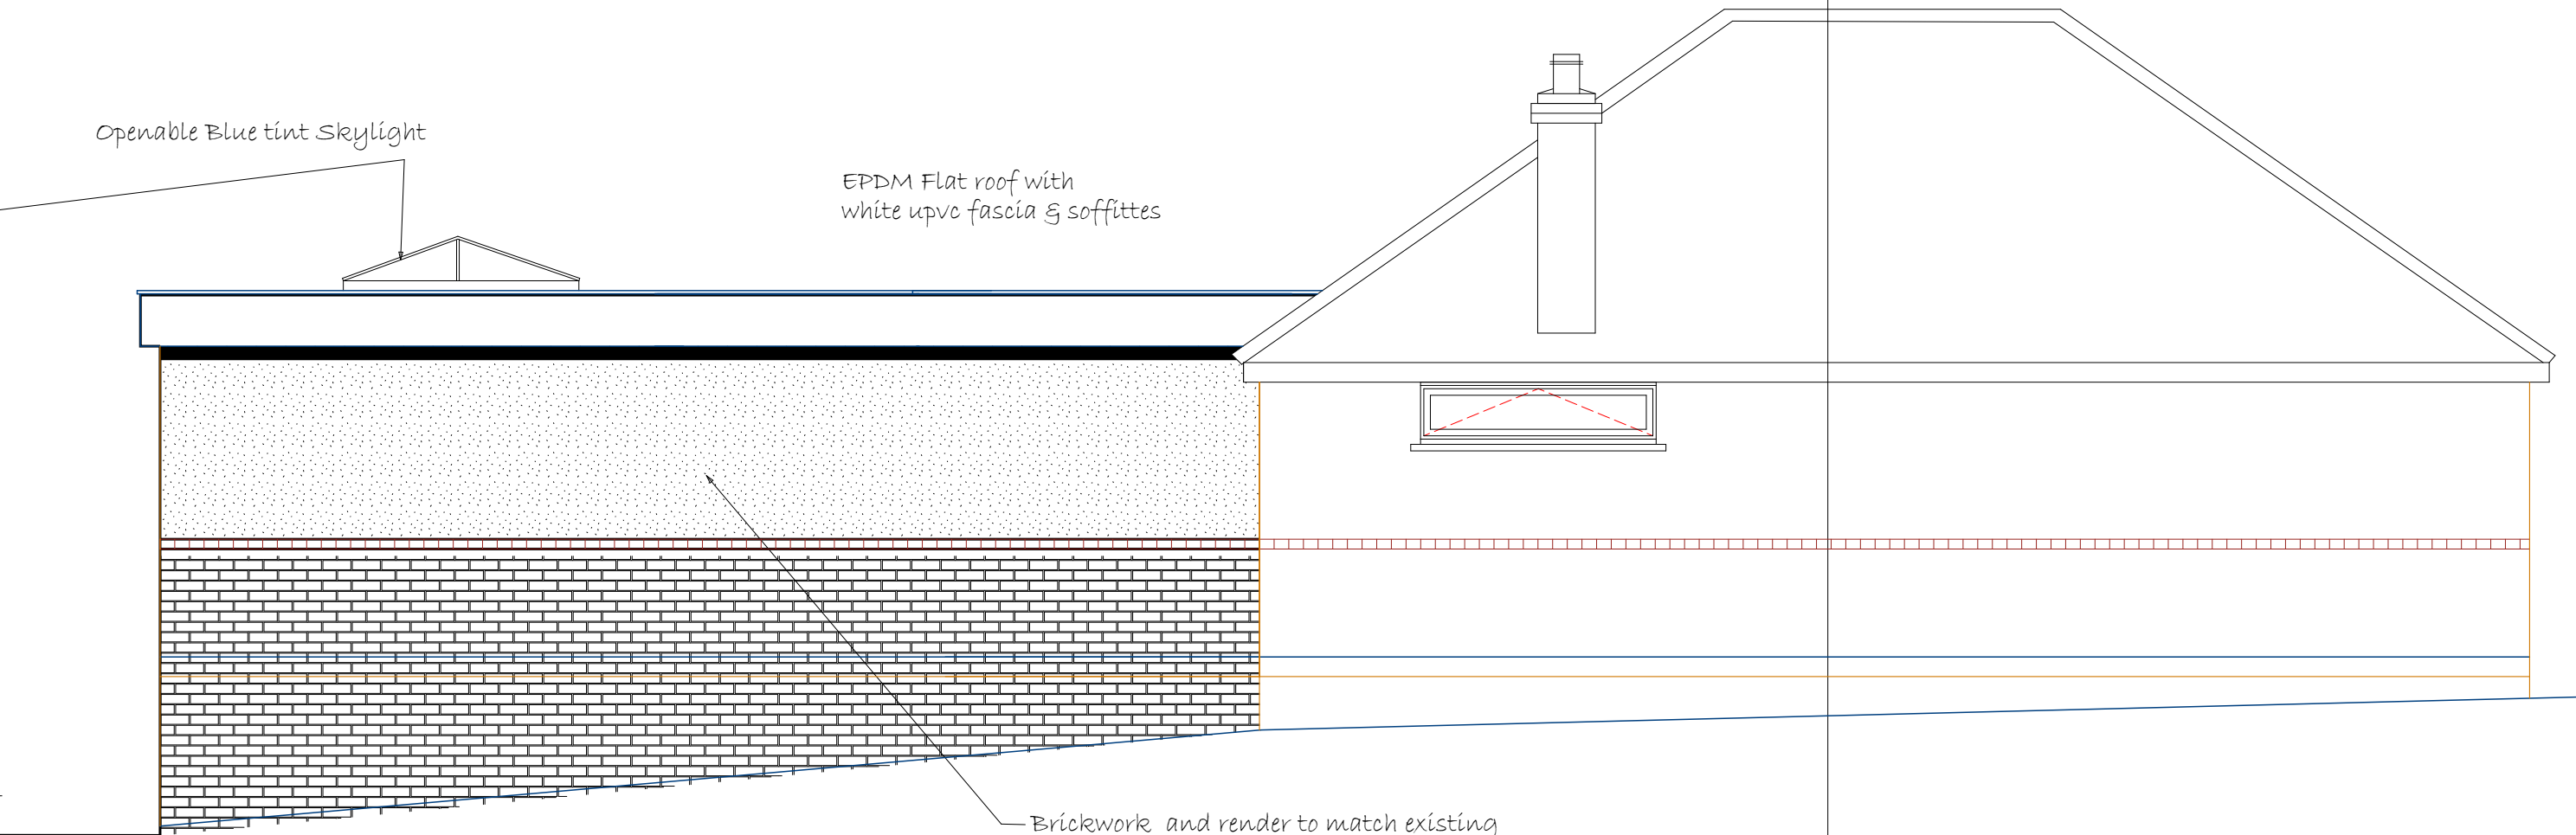

Side Elevation

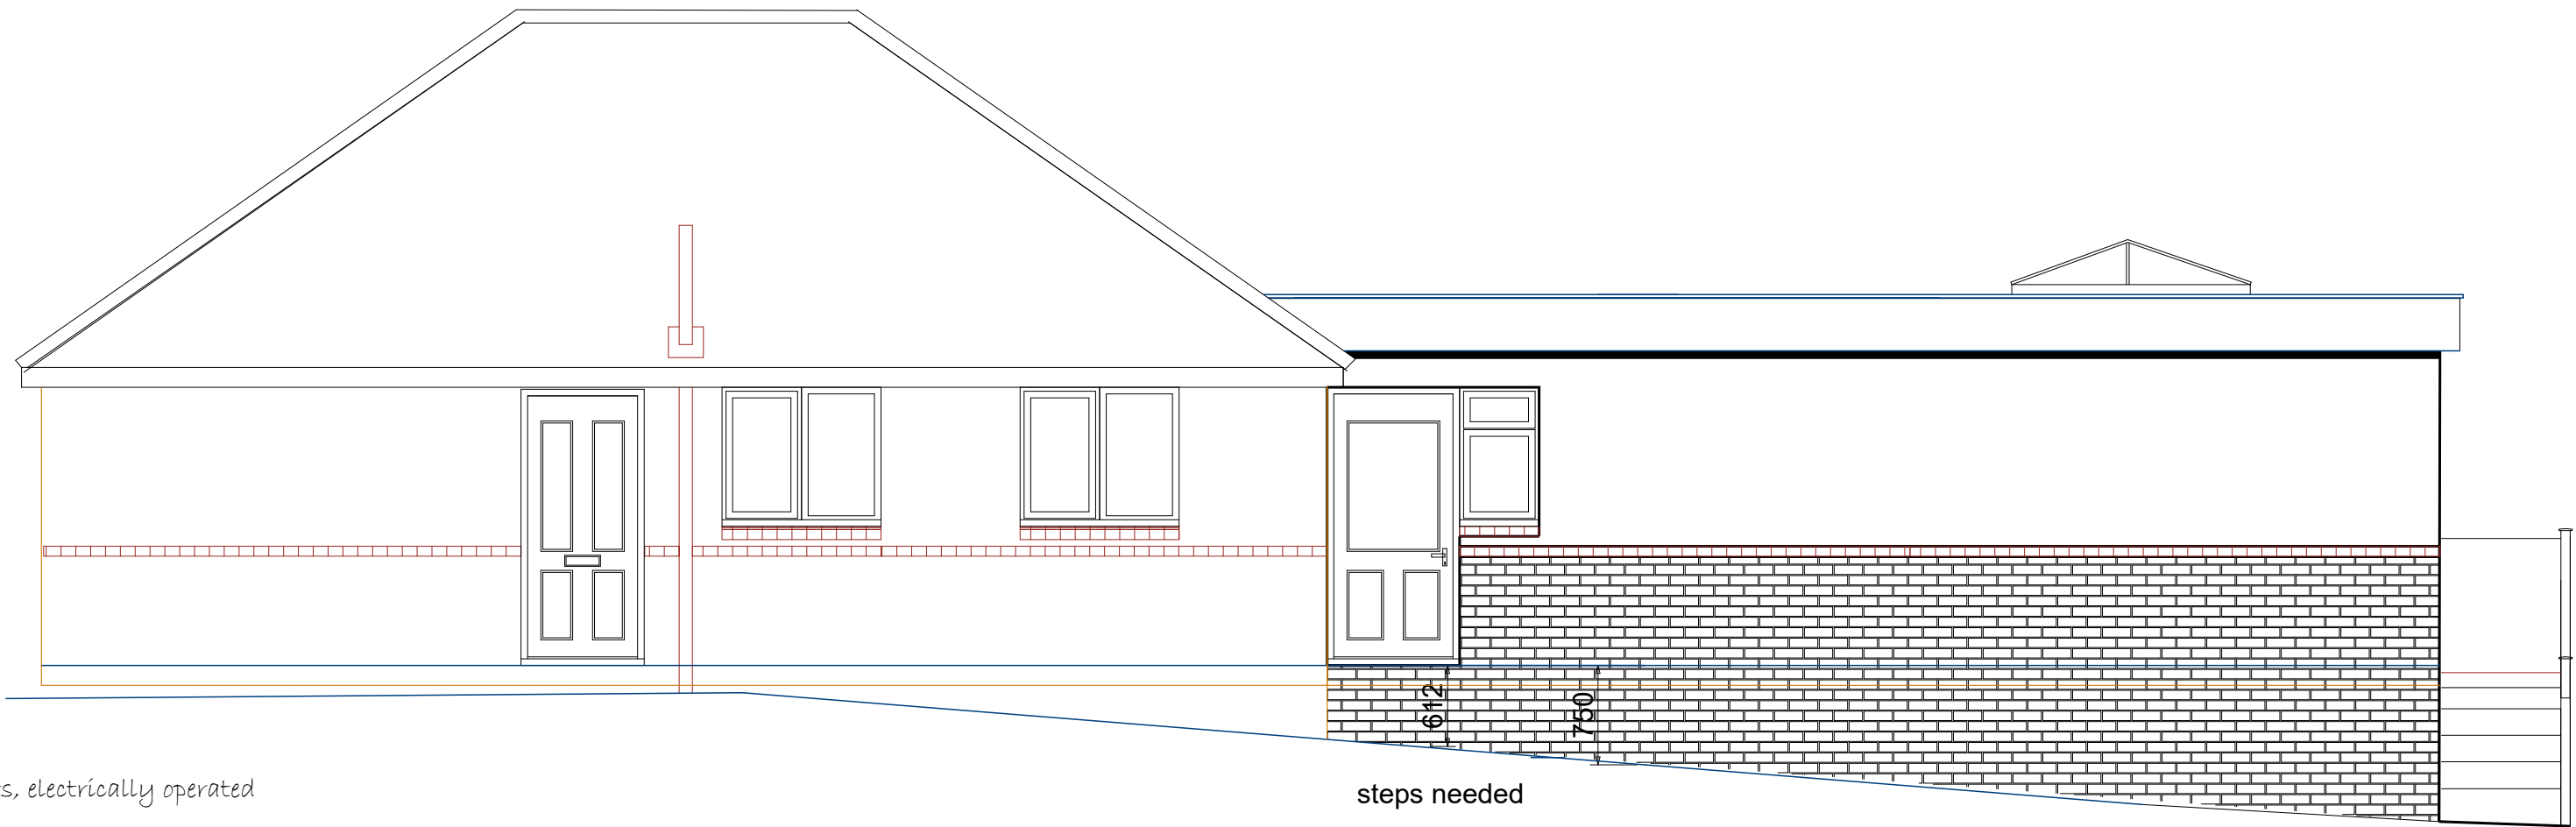

Project
Proposed Single Storey Rear Extension
13 Kings Close
Chandlers Ford
SO53 2FF
Drawing Title
Existing Floor Plans & Elevations
Drawings Included
Client
Mr & Mrs Berry
Drawing No.
Ber/02/24
Date
Aug 24
Drawn by
Name
Scale
1:50
Checked by
Name
Page Size - A1
3000 mm