


side elevation
0m 1 2 3 4 5m
Scale bar 1:100


rear elevation

side elevation


front elevation

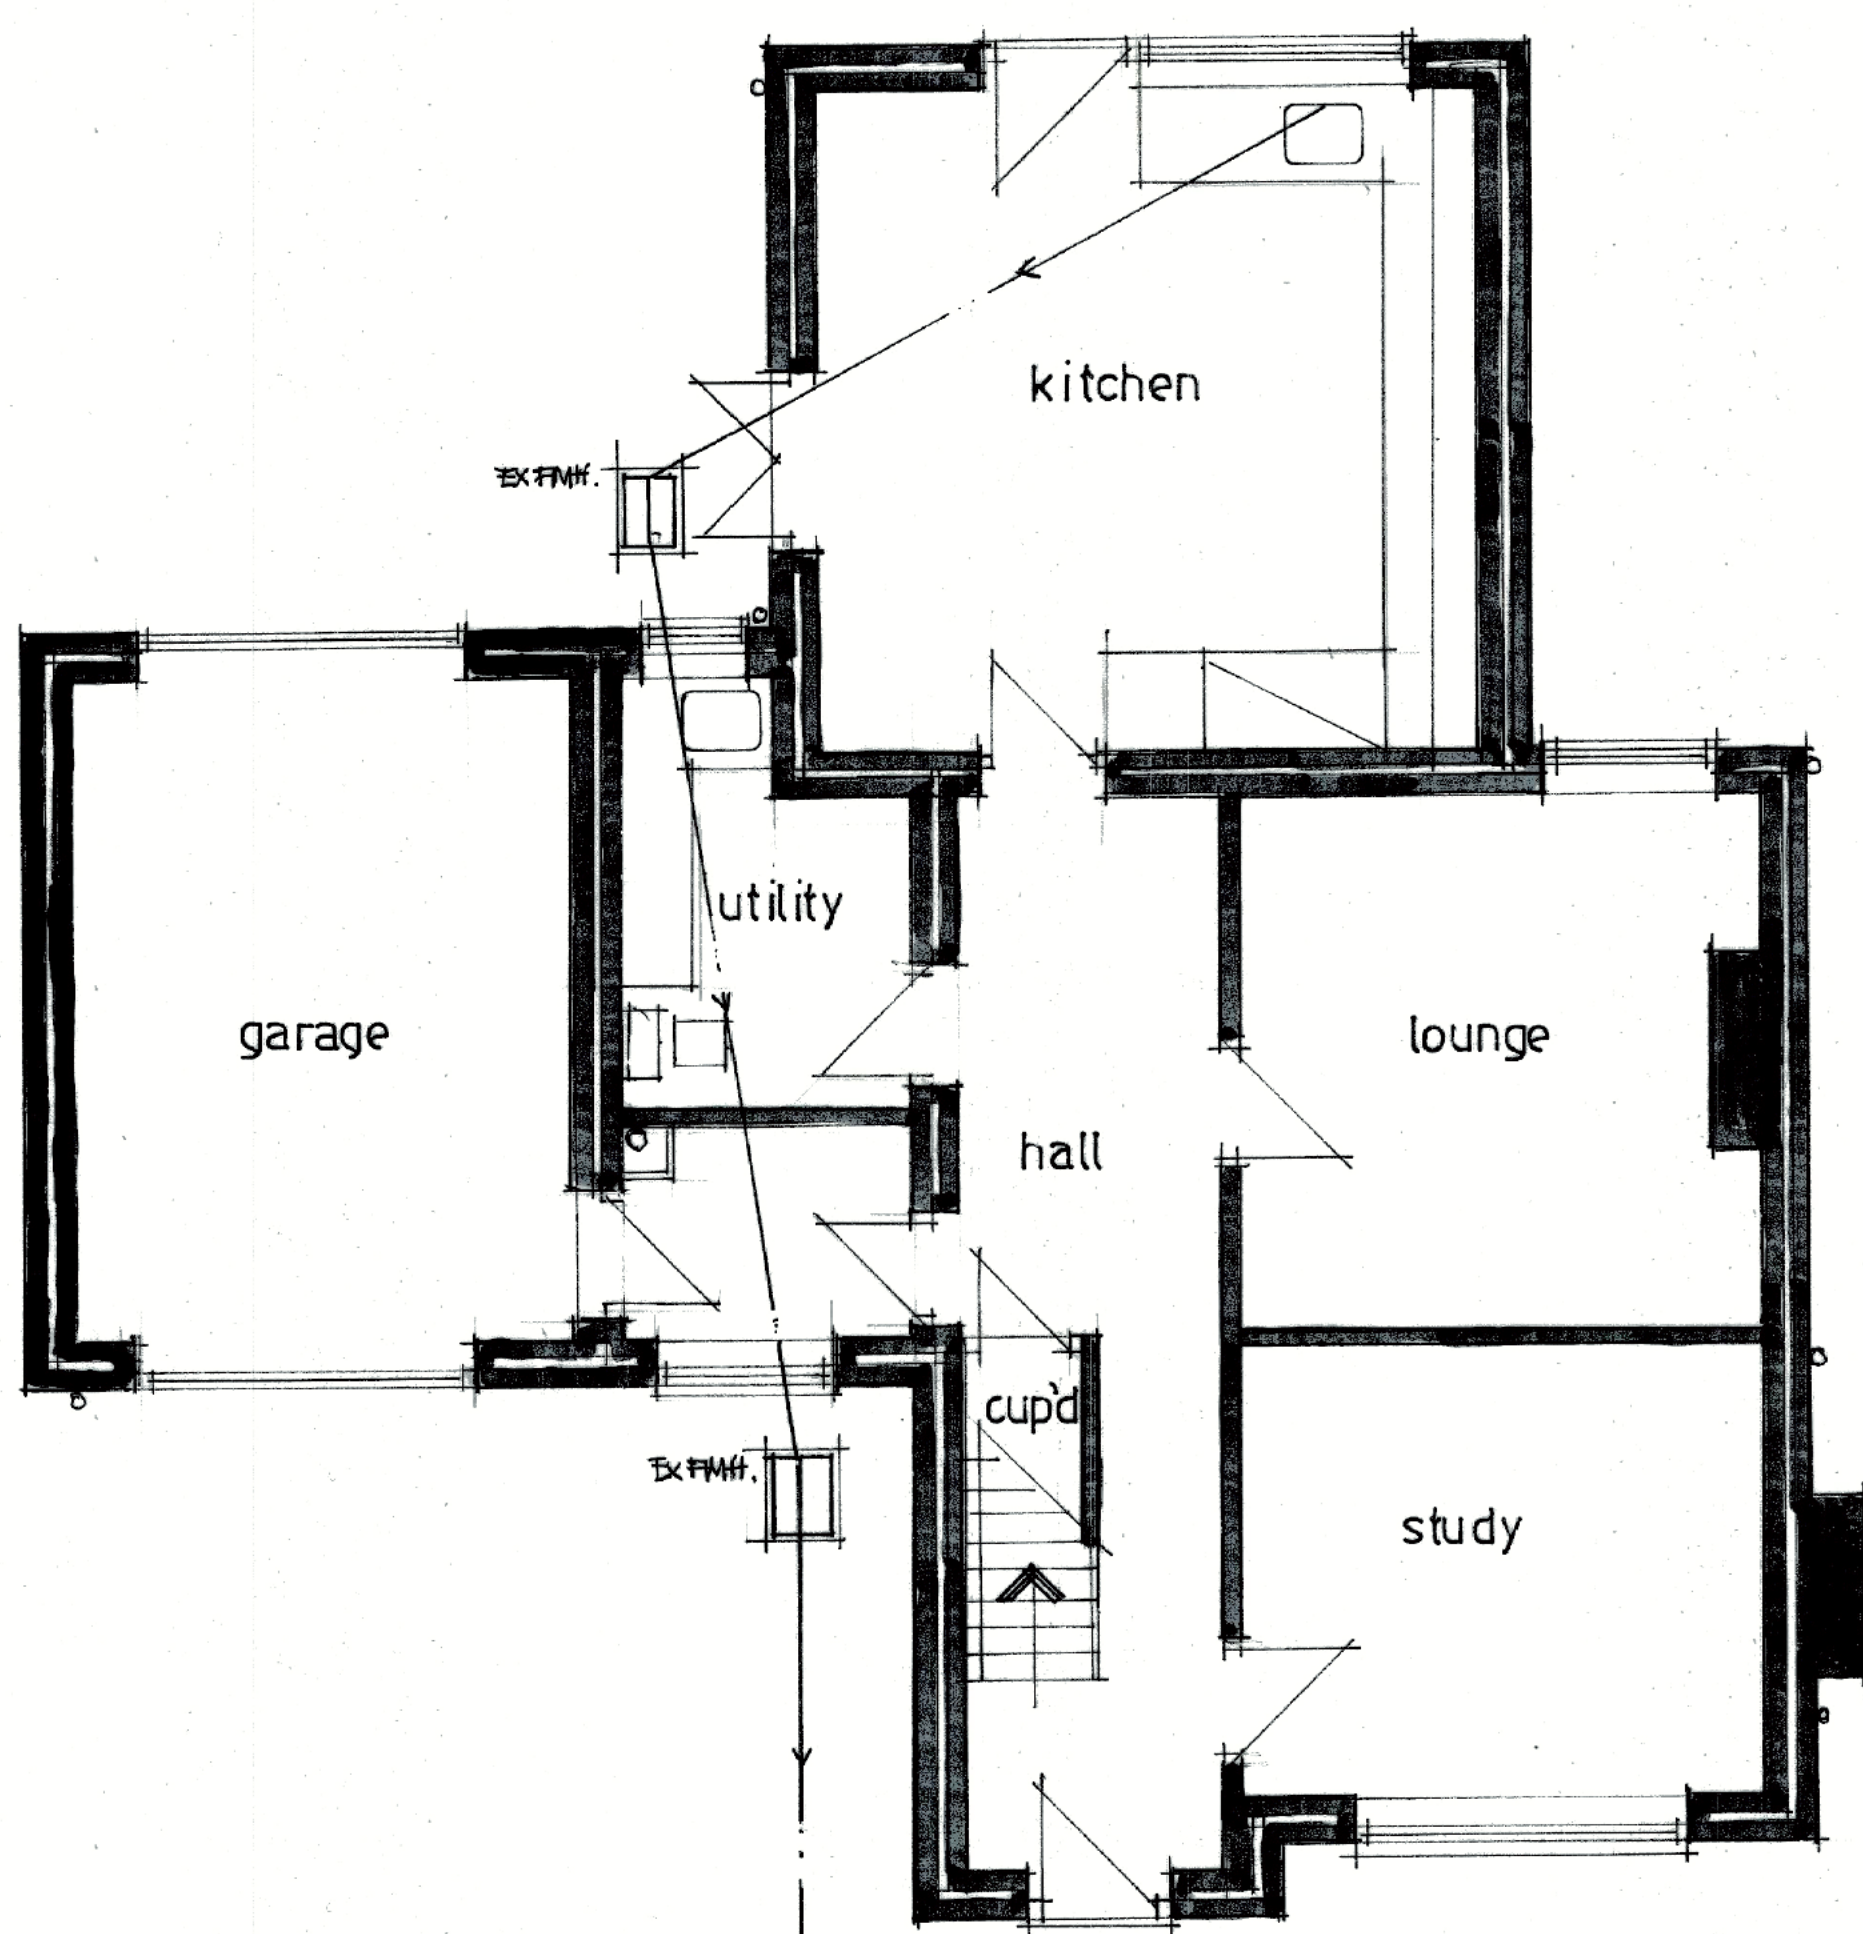

groundfloor plan
0m 1 2 3 4 5m
Scale bar 1:50

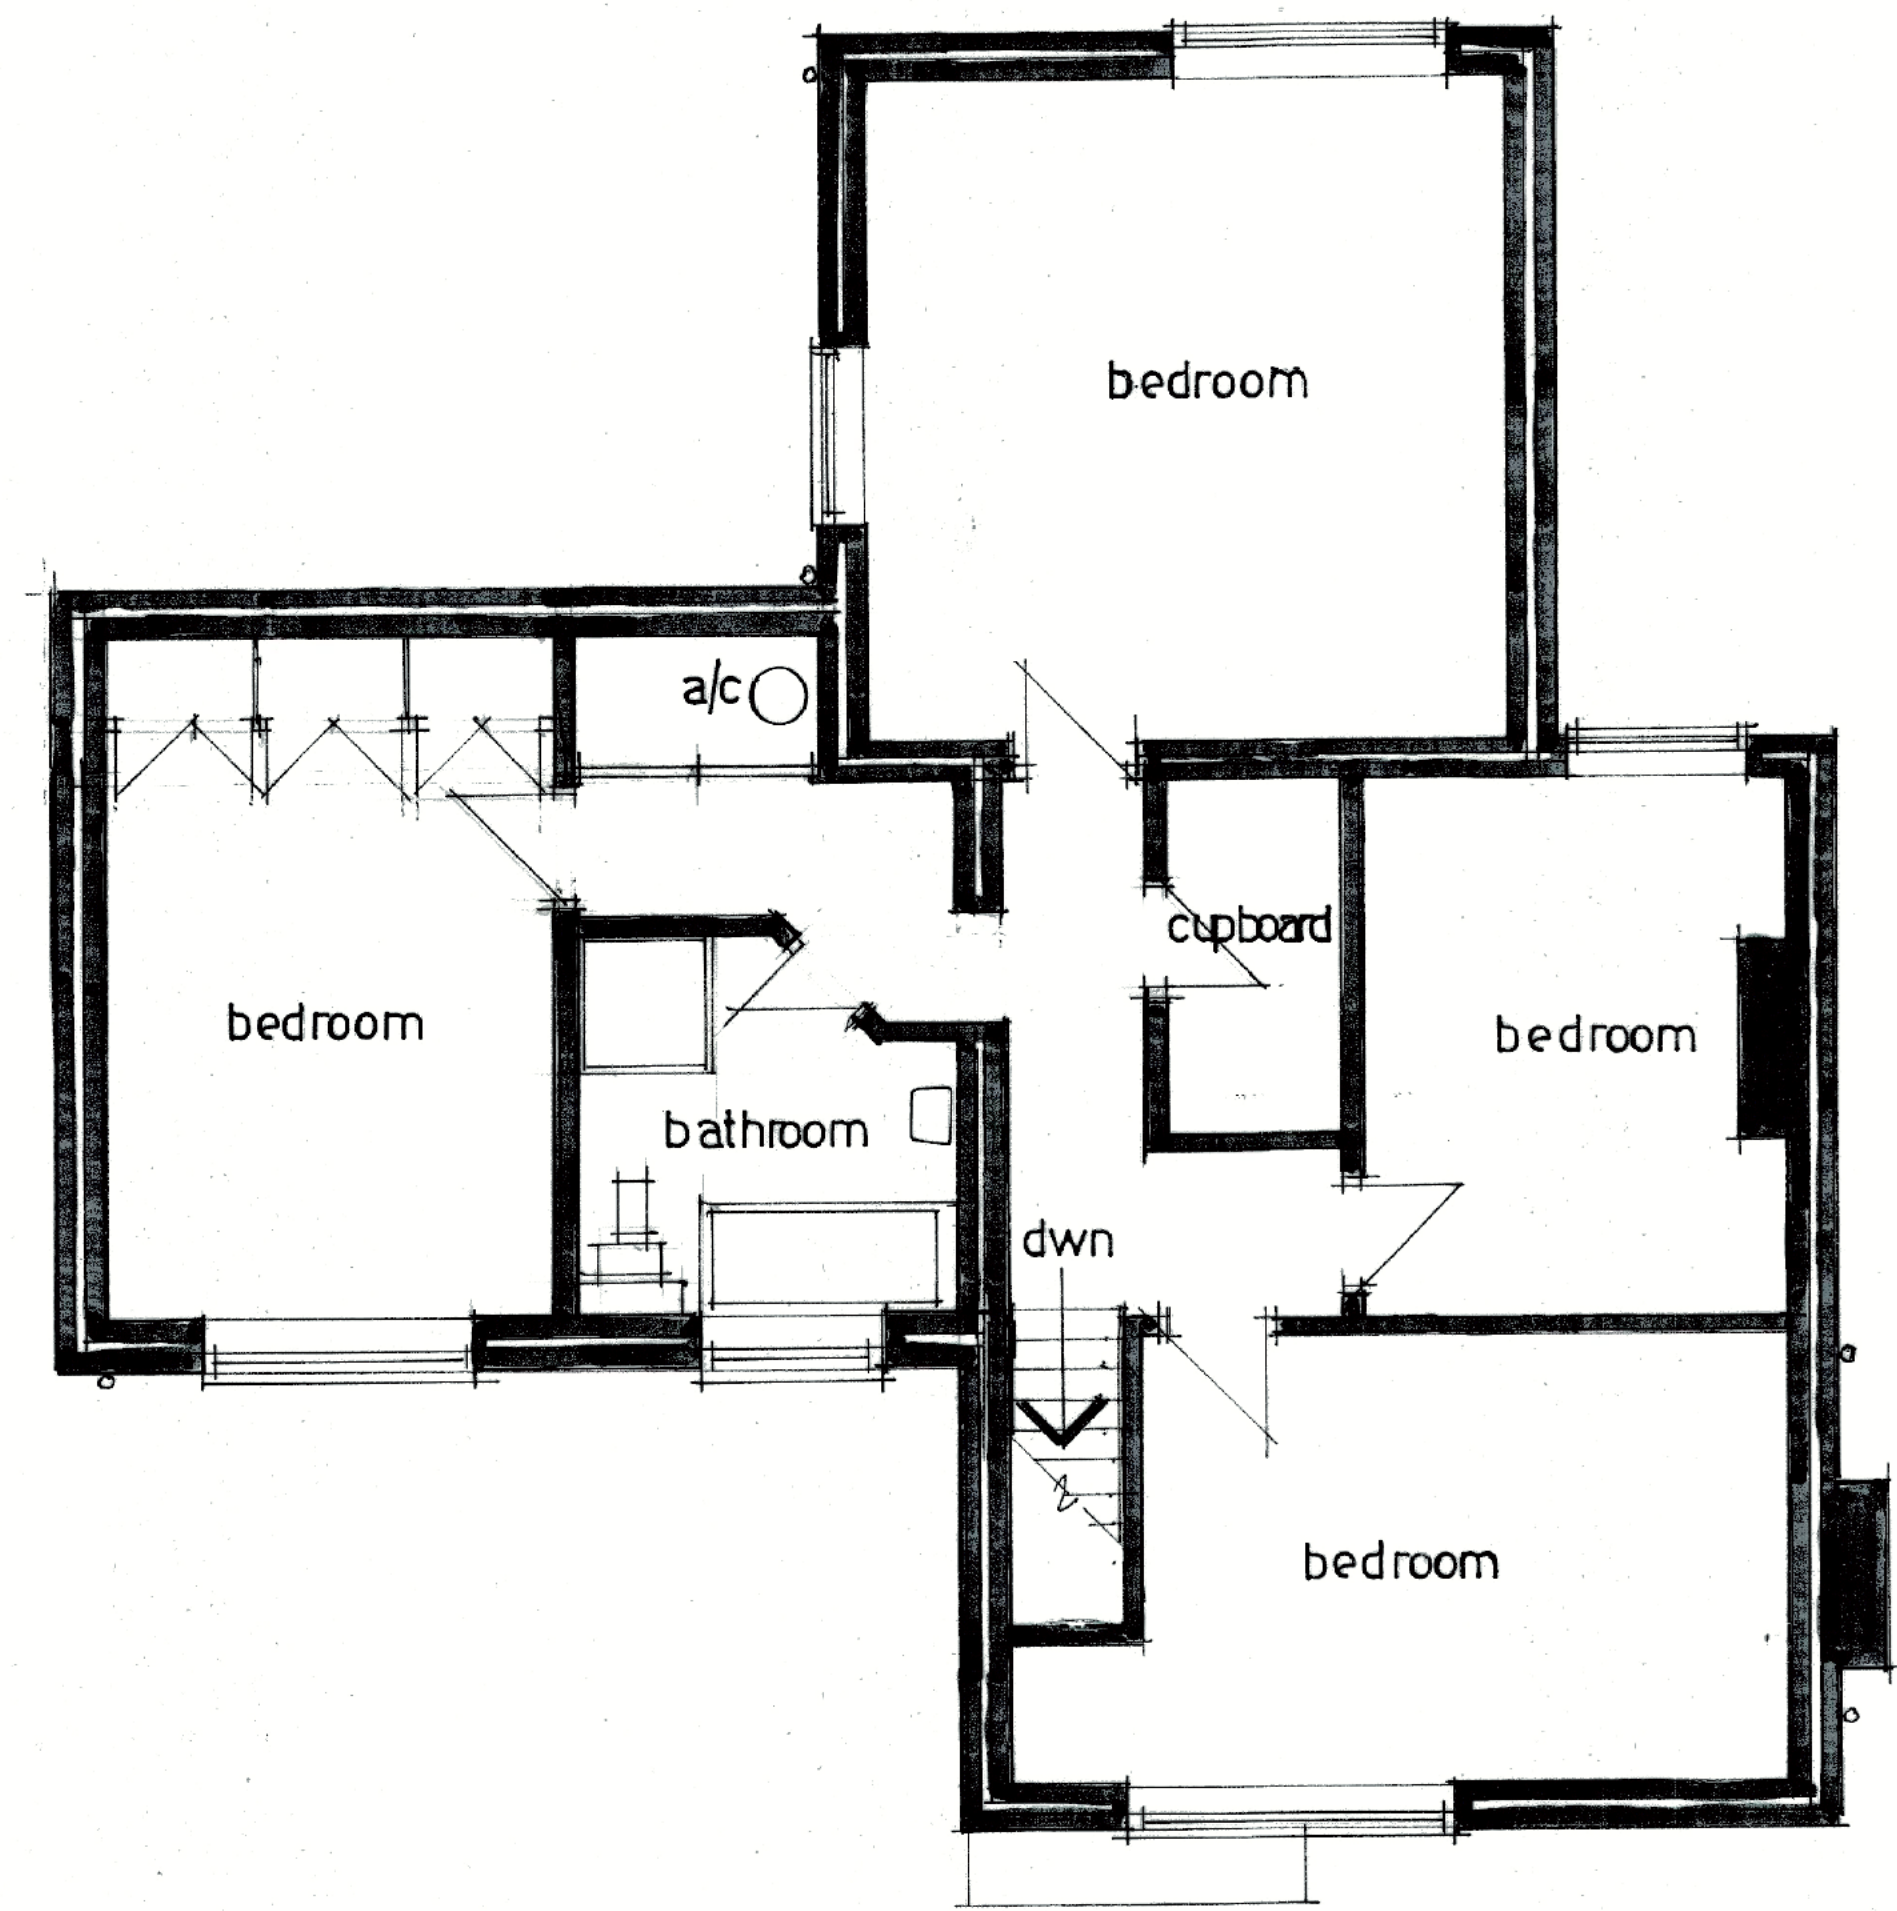

firstfloor plan

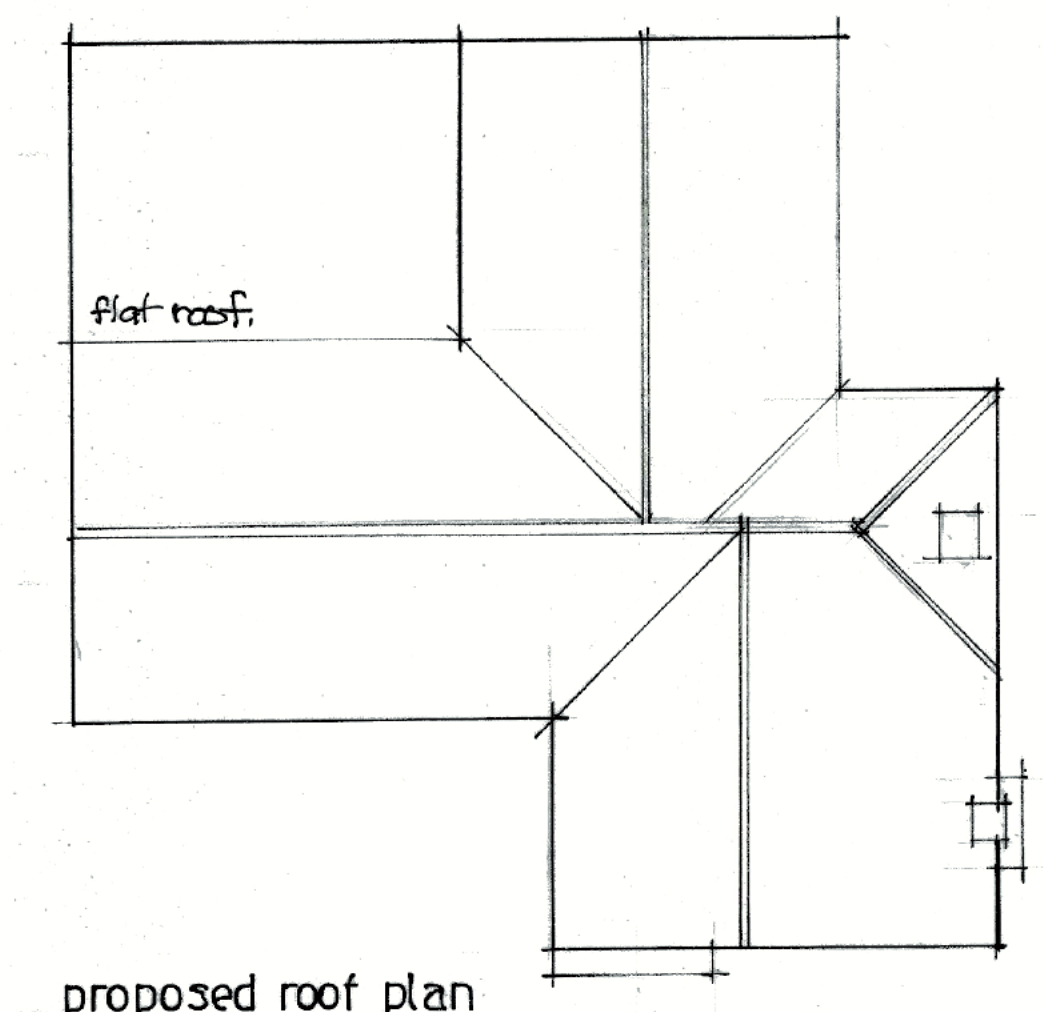

proposed roof plan



site plan 1:500
0m 5 10 15 20 25 30m
Scale bar 1:500

drawing title	
Existing plans and elevations. Proposed rear extension at 15 Shamblehurst Lane, Hedge End, Hants. SO30 2FN.	
scale	1:50 1:100 @ A1
date	September 24
drawing no.	S.L.01.
	REV