



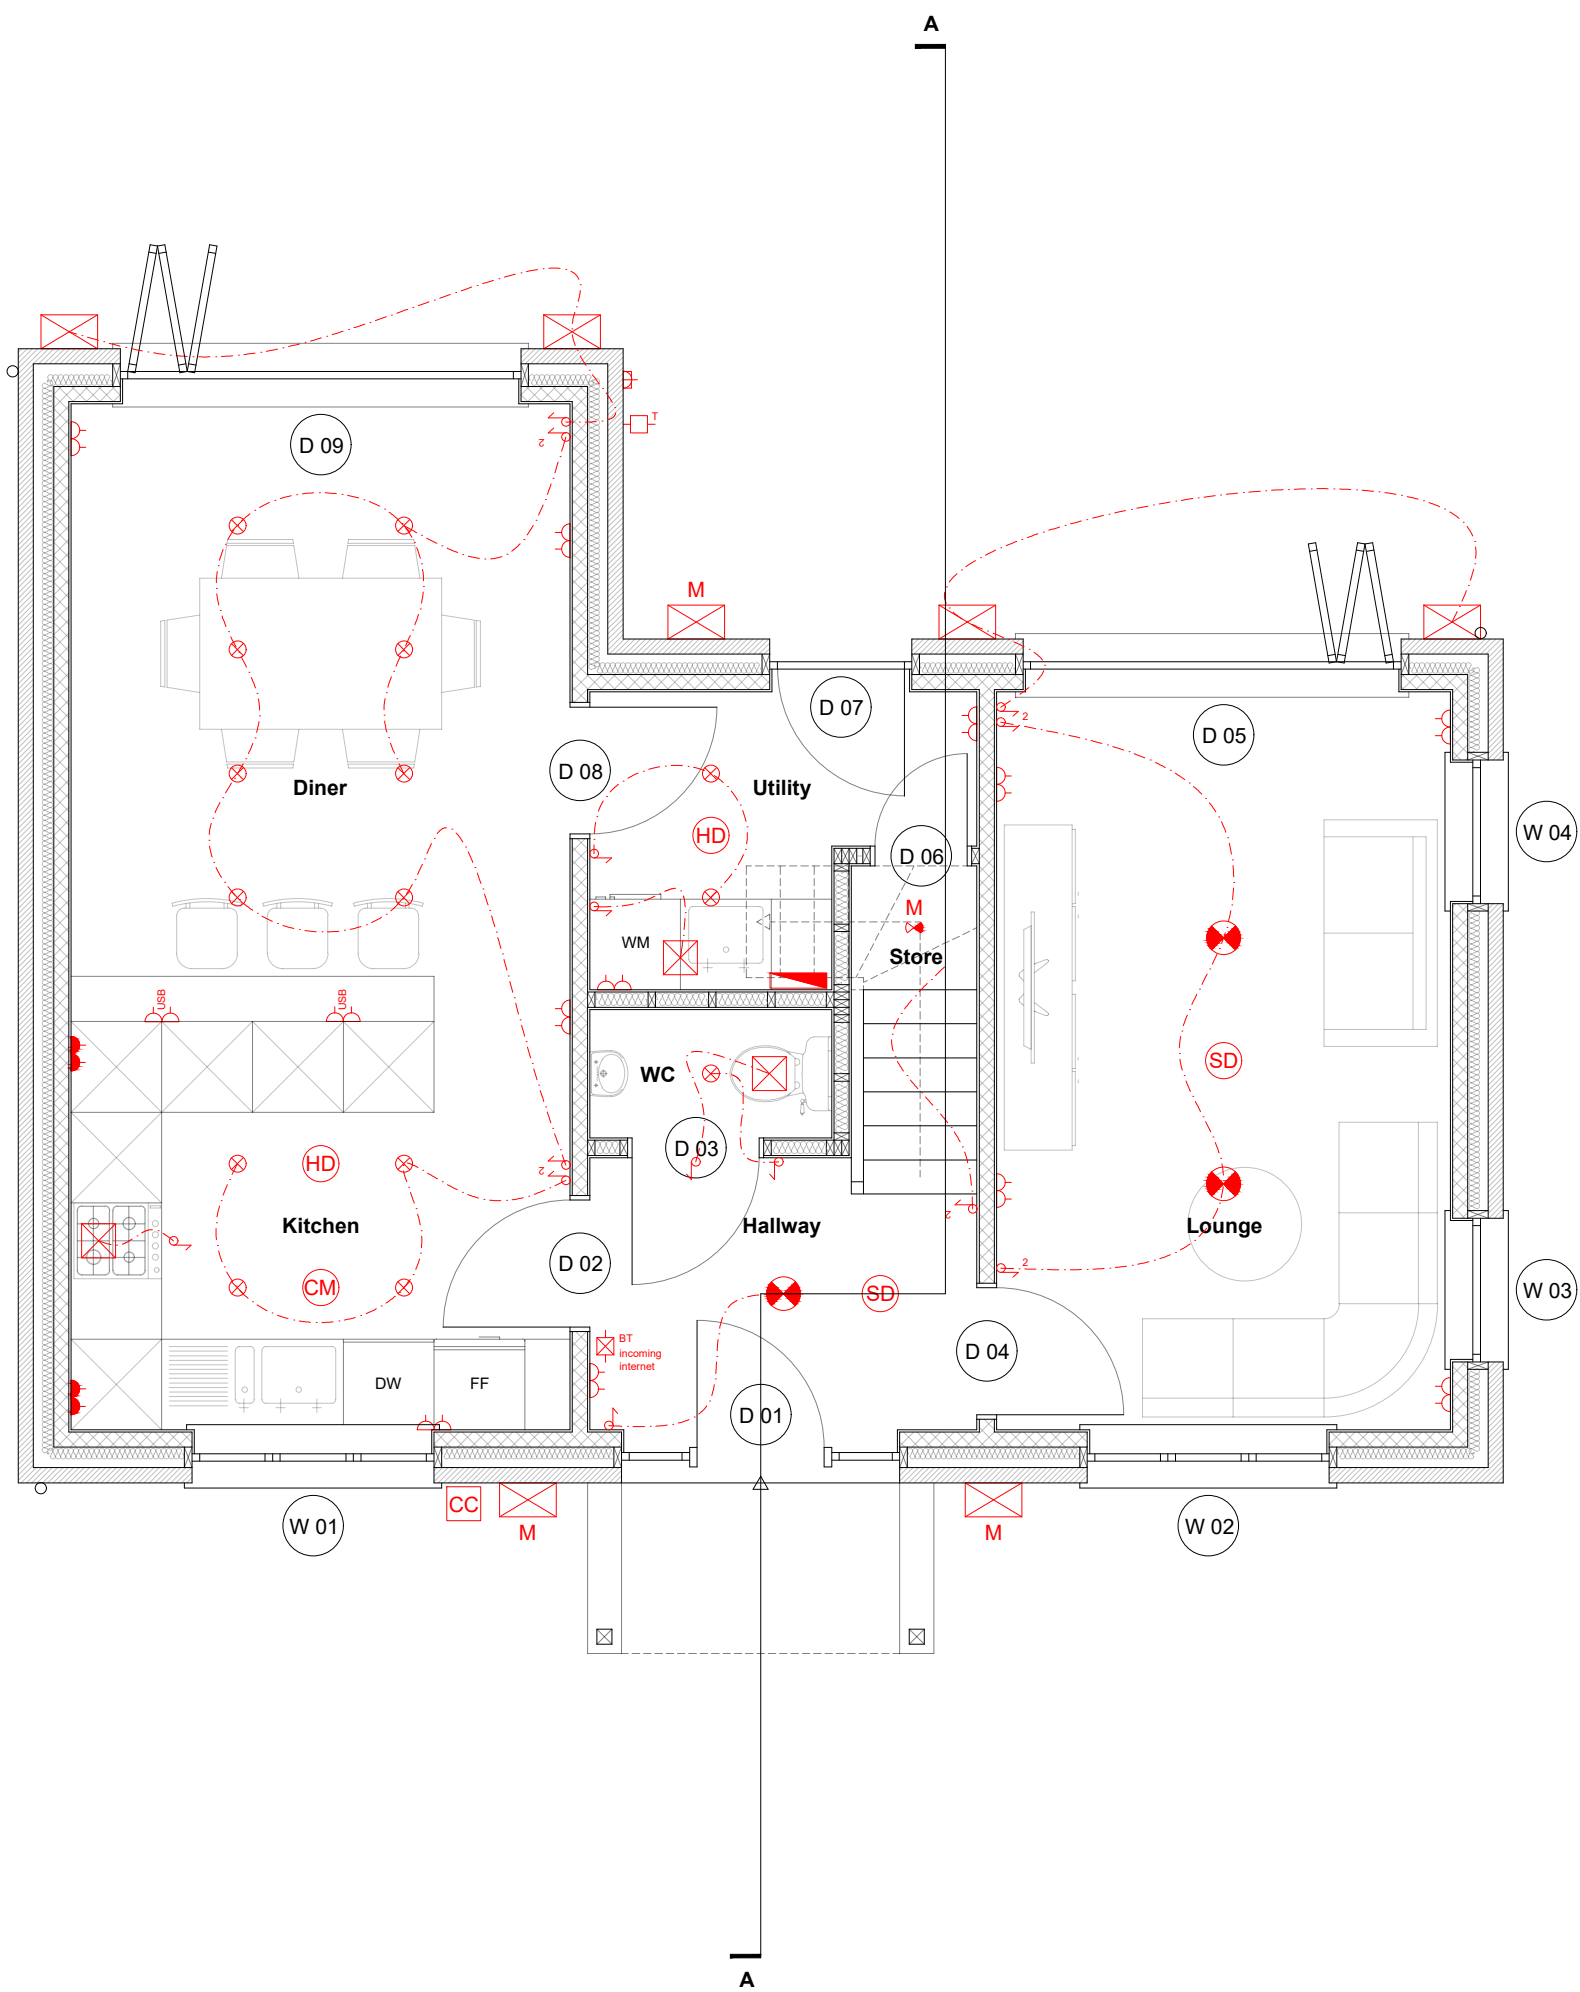

Proposed Ground Floor Plan 1:50

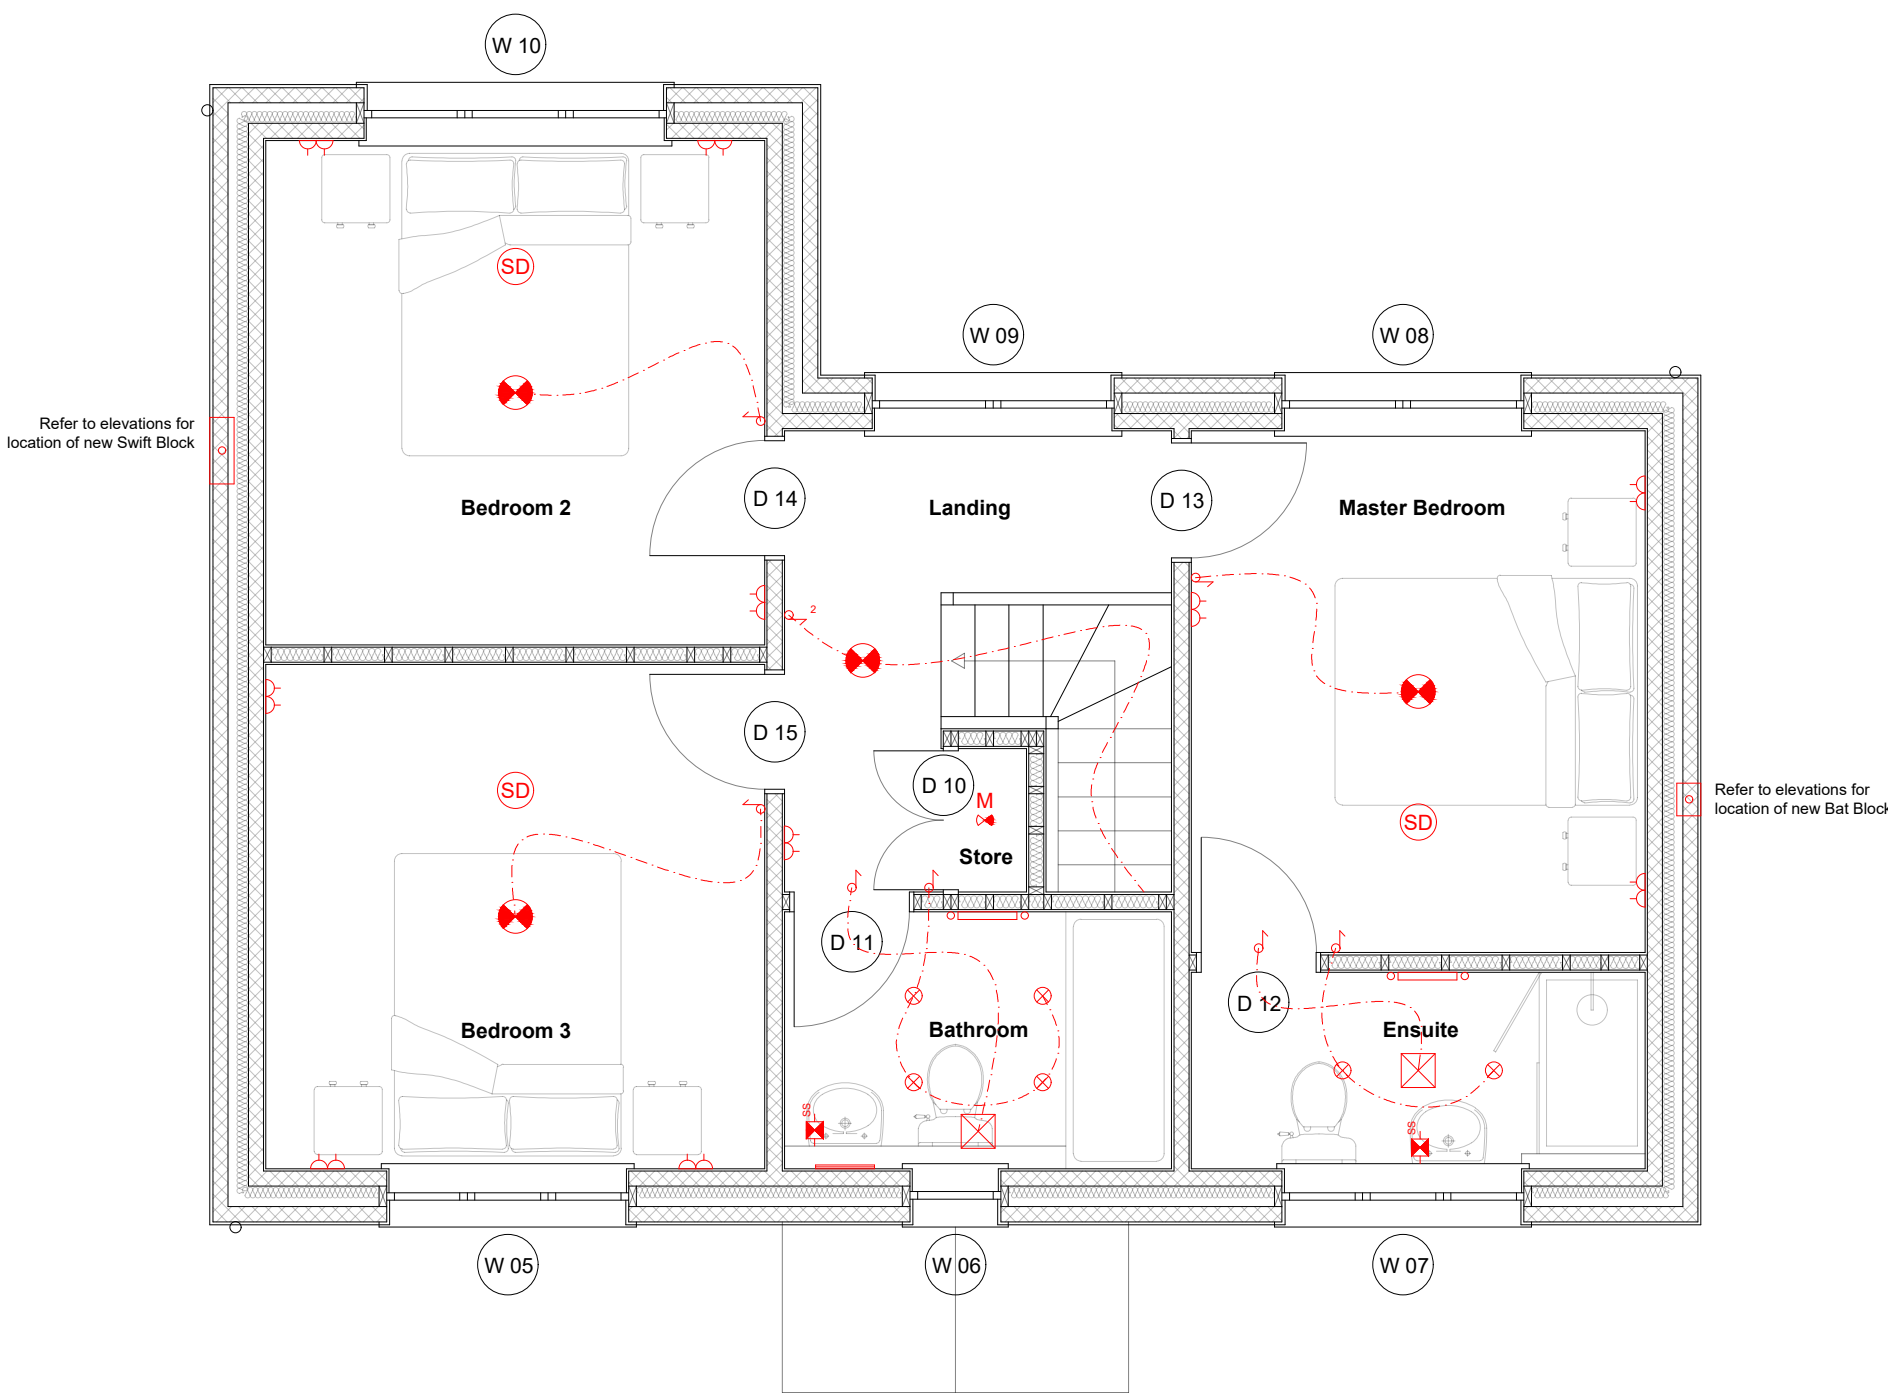

Proposed First Floor Plan 1:50

Electrical Symbol Key

- ethernet
- HDMI socket
- BT socket
- TV socket
- shaving point (bathroom)
- dimmer switch
- 2 way light switch
- light switch
- recessed spot light
- wall light
- pendant
- double power socket high level
- double power socket low level
- double power socket floor box
- double power socket with USB
- relocated double power socket
- single power socket low level
- 5 amp lamp point
- exterior light fitting
- kitchen cabinet lights
- LED dots
- LED strip
- interlinked smoke detector
- interlinked heat detector
- carbon monoxide detector
- vent/spotlight
- vent
- fluorescent light
- external tap
- external switched power socket
- consumer unit
- heated towel rail
- powered wireless speaker
- alarm keypad panel
- car charger
- front gate intercom
- electric shower
- removed electrical fitting
- motion detector
- LED inset downlight
- mirror with light

Window no.	Window type	Frame material	Frame colour	Size (WxH)	Notes
01	3 Panel Window	uPVC	Soft Grey	1600x1115	New Window
02	3 Panel Window	uPVC	Soft Grey	1600x1115	New window
03	Single Panel Window	uPVC	Soft Grey	950x2100	New Window
04	Single Panel Window	uPVC	Soft Grey	950x2100	New window
05	3 Panel Window	uPVC	Soft Grey	1600x1115	New window
06	Single Panel Window	uPVC	Soft Grey	600x915	New window
07	3 Panel Window	uPVC	Soft Grey	1600x1115	New window
08	3 Panel Window	uPVC	Soft Grey	1600x1115	New window
09	2 Panel Window	uPVC	Soft Grey	1600x1115	New window
10	3 Panel Window	uPVC	Soft Grey	2000x1515	New window

Door no.	Internal/ External	Type	Frame material	Frame colour	Size mm (WxH)	Glazed	Notes
01	External	Front door	Composite	tbc	840x2100	Partially	New opening
02	Internal	Standard	Timber	Natural	840x2100	No	New opening
03	Internal	Standard	Timber	Natural	840x2100	No	New opening
04	Internal	Standard	Timber	Natural	840x2100	No	New opening
05	External	Bi-fold	uPVC	White	2500x2100	Yes	New opening
06	Internal	Under stair	Timber	Natural	610x1000	No	New opening
07	External	Back door	Composite	White	940x2100	Partially	New opening
08	Internal	Standard	Timber	Natural	840x2100	No	New opening
09	External	Bi-fold	uPVC	White	2650x2100	Yes	New opening

SUBJECT TO
BUILDING
REGULATIONS
APPROVAL

REVISION DESCRIPTION DATE

PROJECT WEST END COTTAGE, SWAYTHLING ROAD, SOUTHAMPTON S018 3HT

CLIENT ALAN PHILLIPS

DRAWING ELECTRICAL LAYOUT PROPOSED GROUND & FIRST FLOOR

NO. 1776/B/50 B

DATE OCTOBER 2024

SCALE 1:50 AT A1

DRAWN BY. MHu CHECKED BY. LW

V&L
ARCHITECTS

t : 01794 524200

© V&L Architects (Hampshire) Ltd