



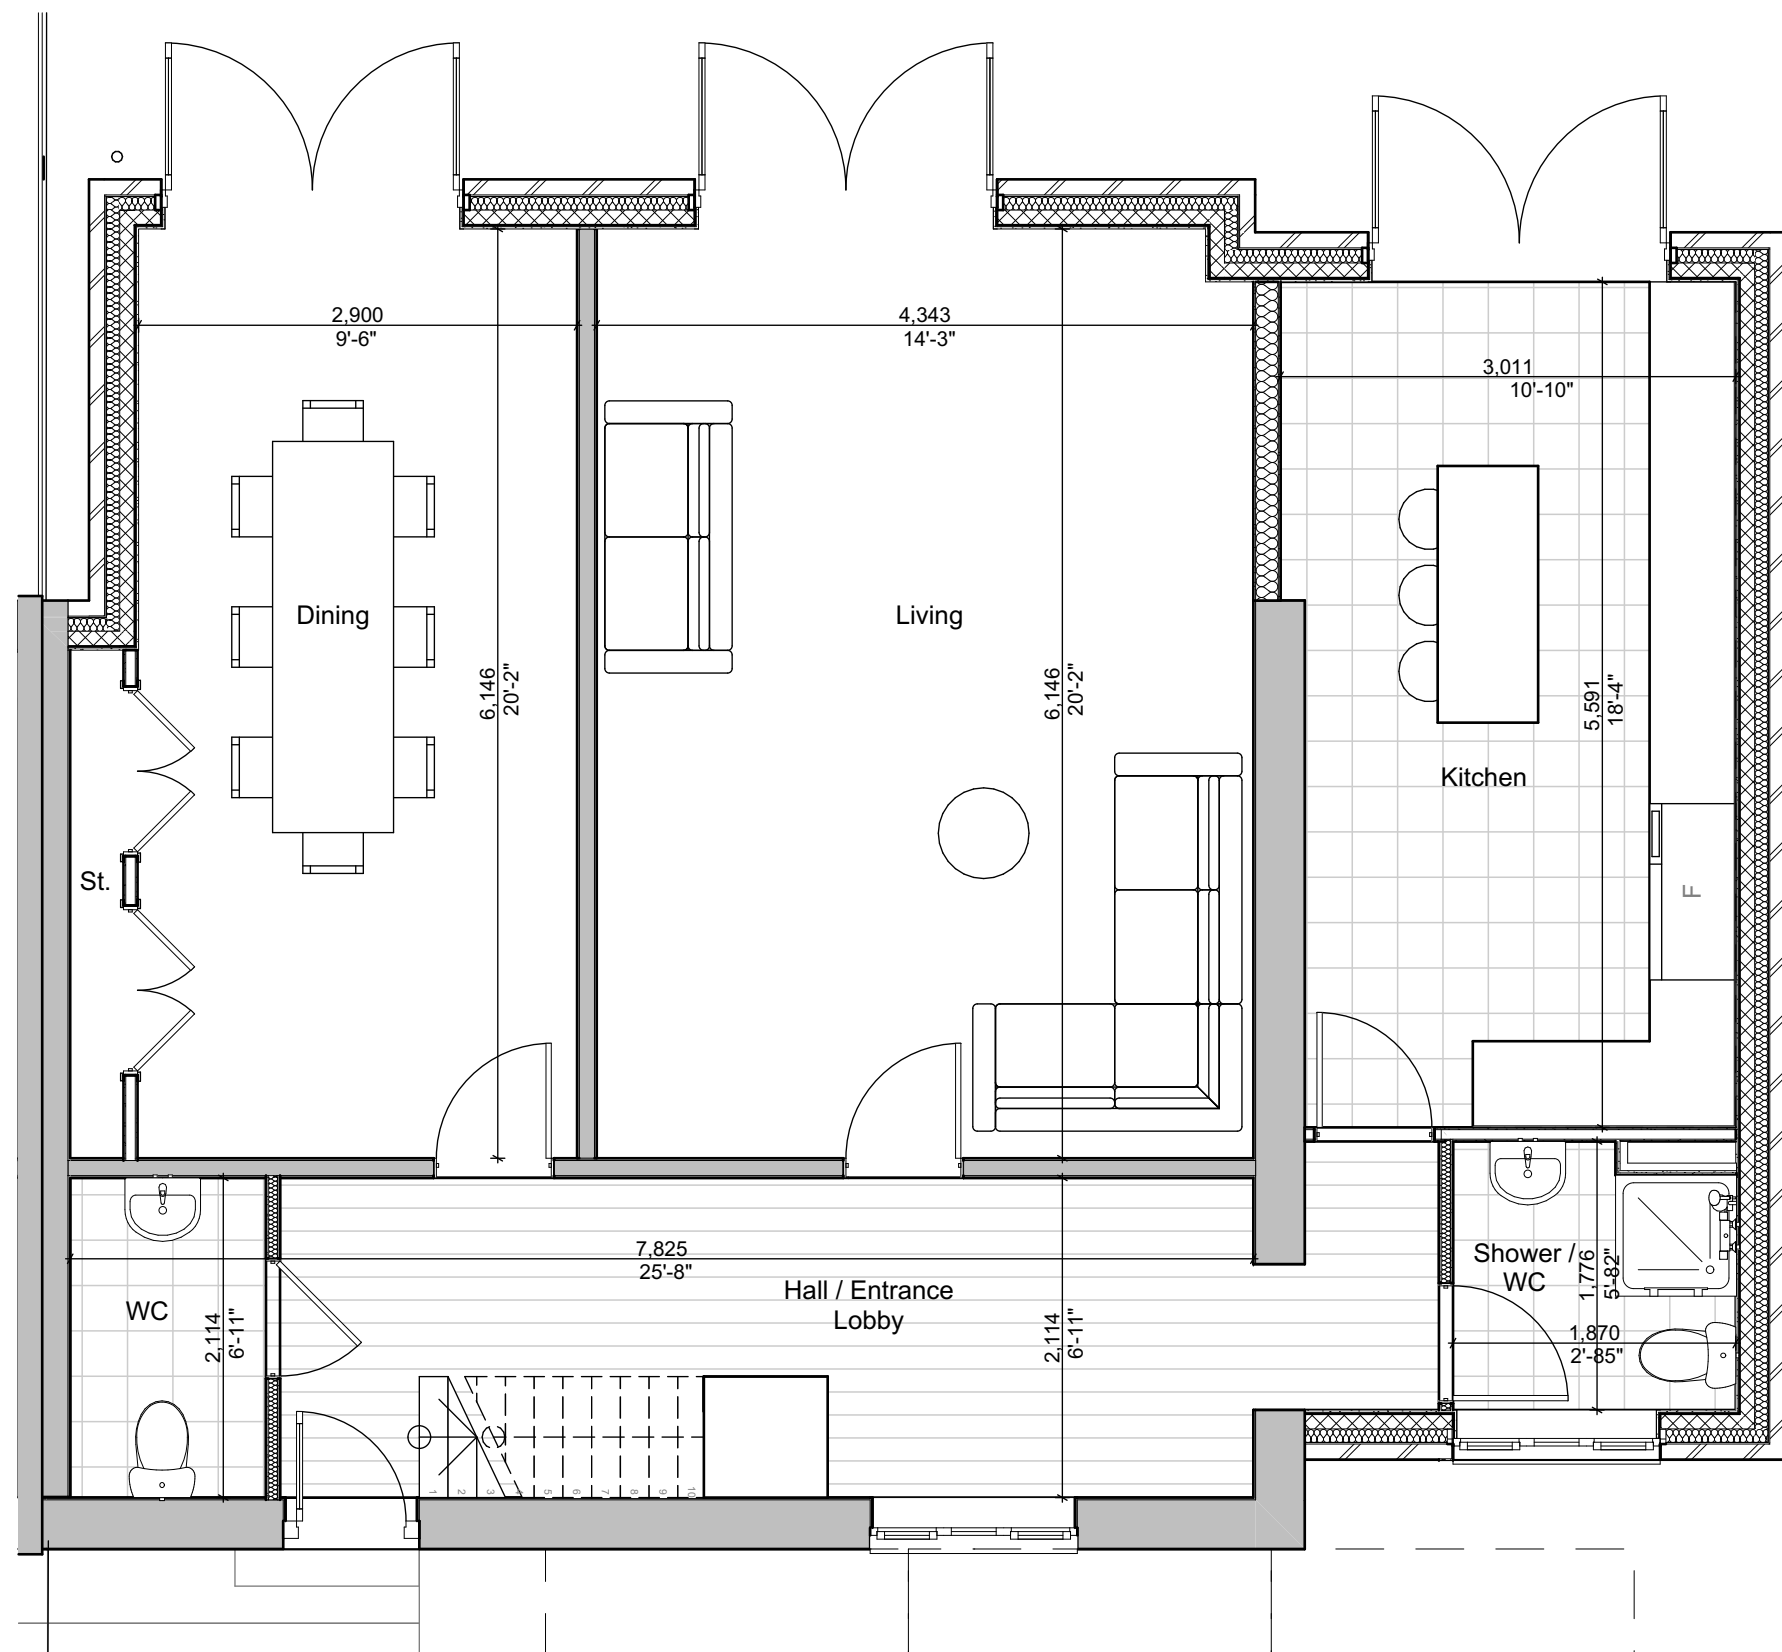


Proposed Ground Floor Plan

1:50

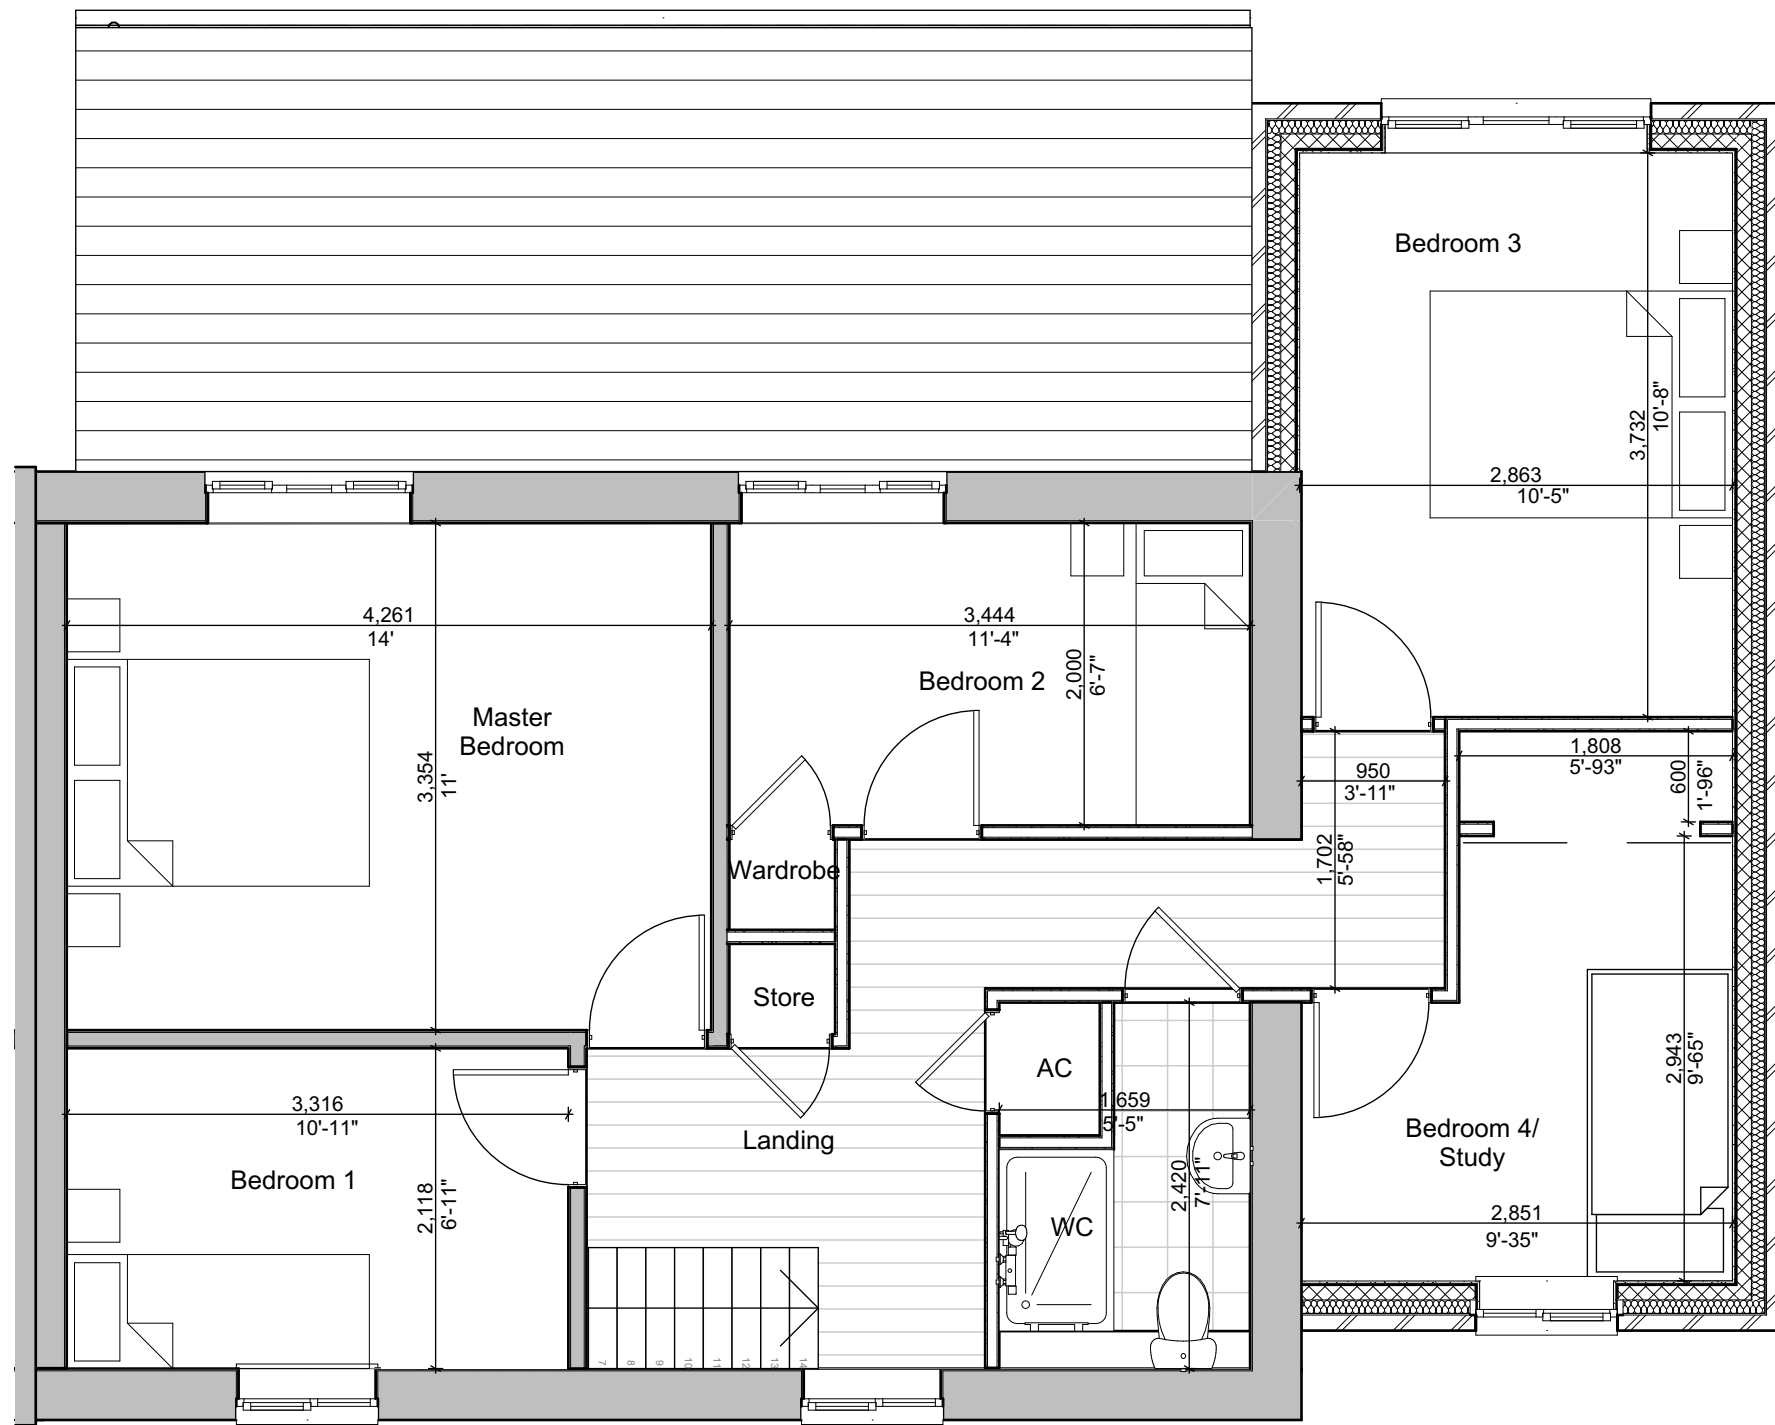


Proposed First Floor Plan

1:50

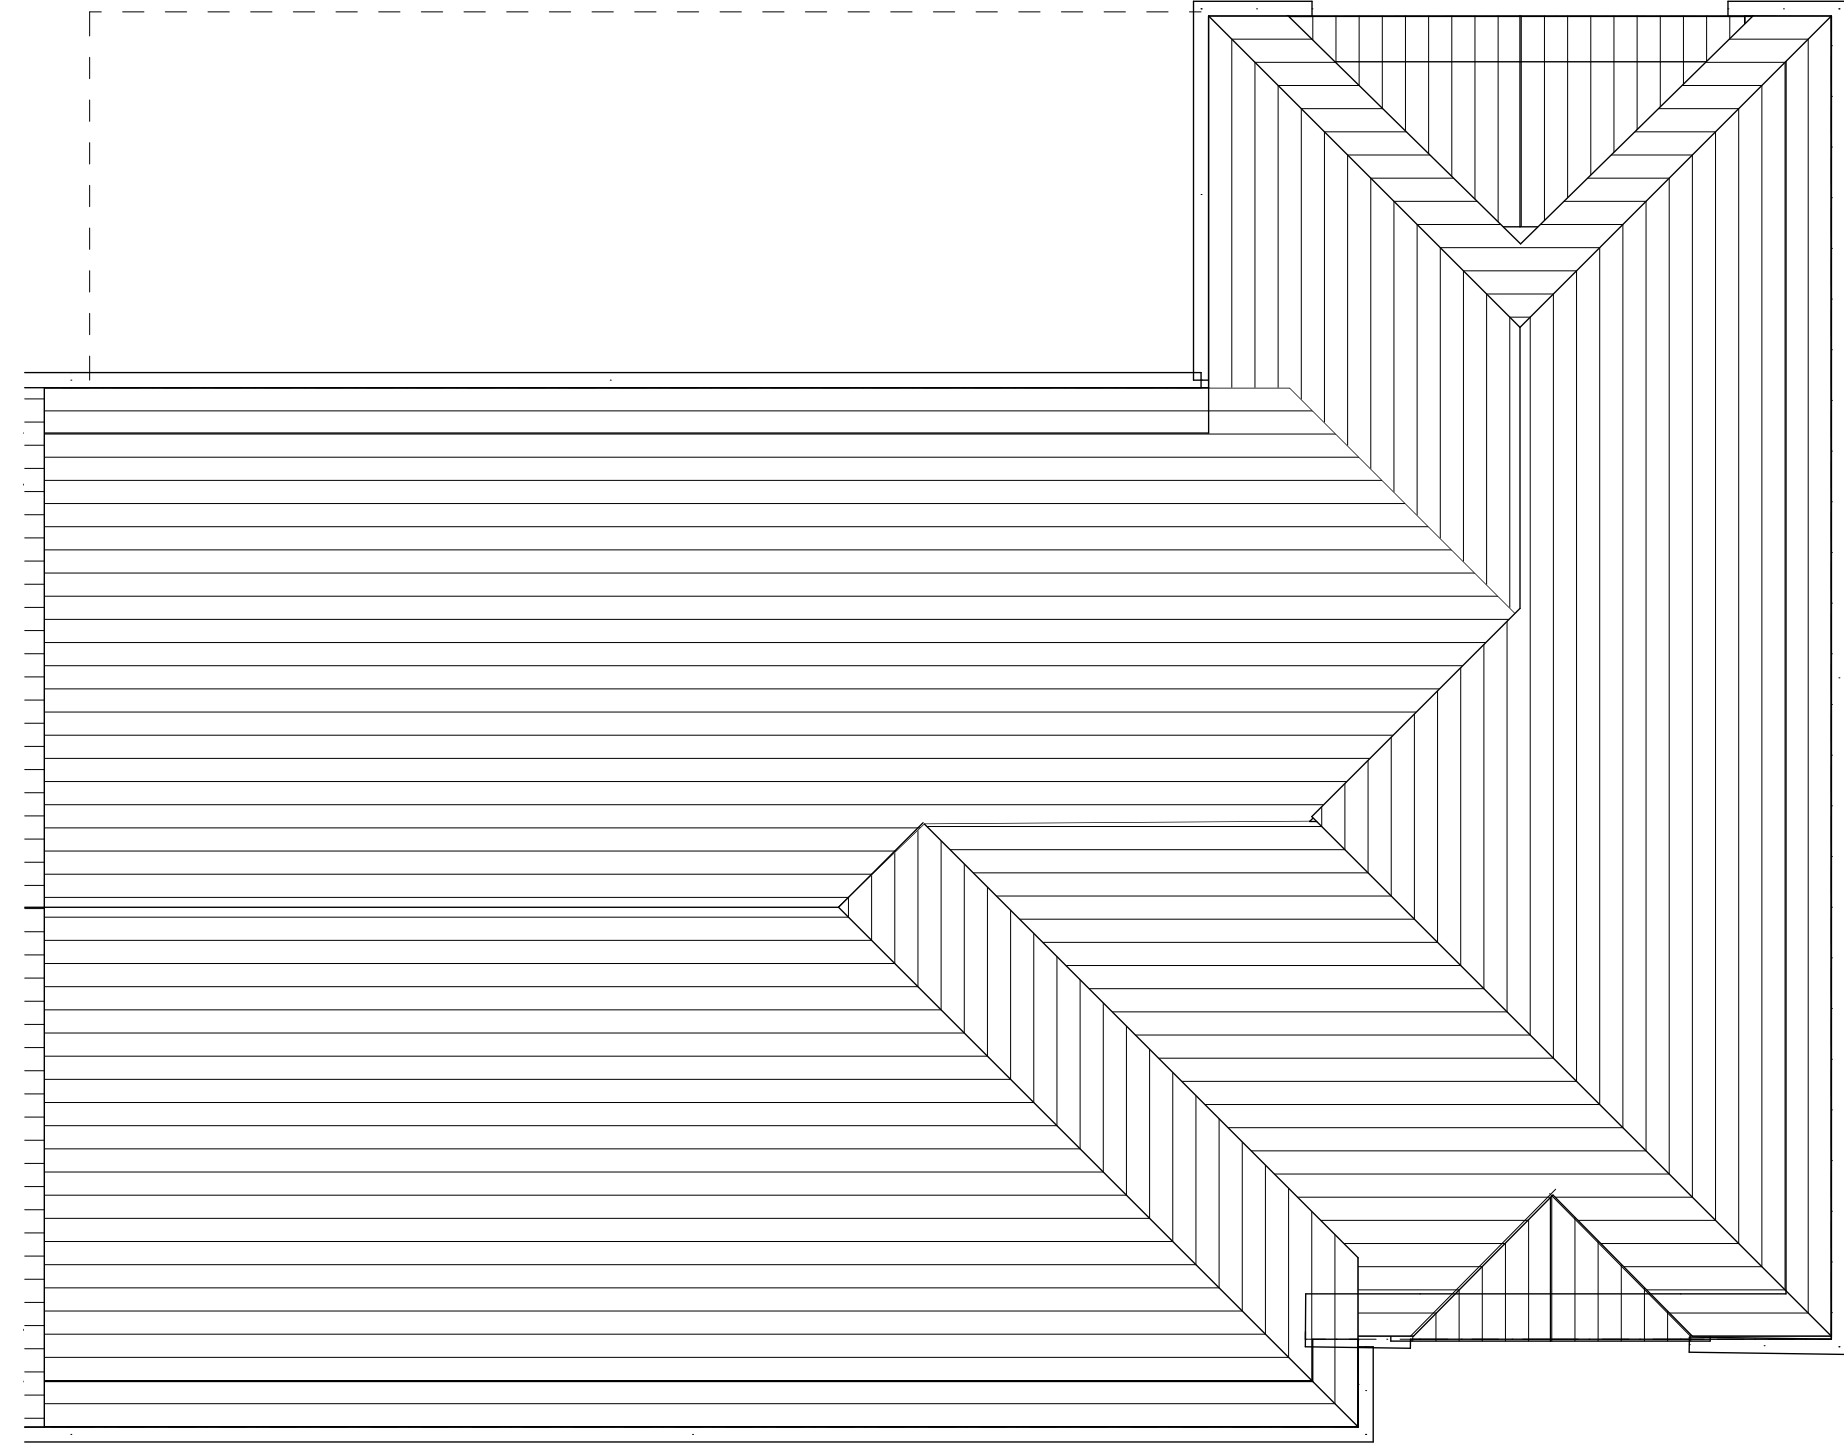


Proposed Second Floor Plan


1:50

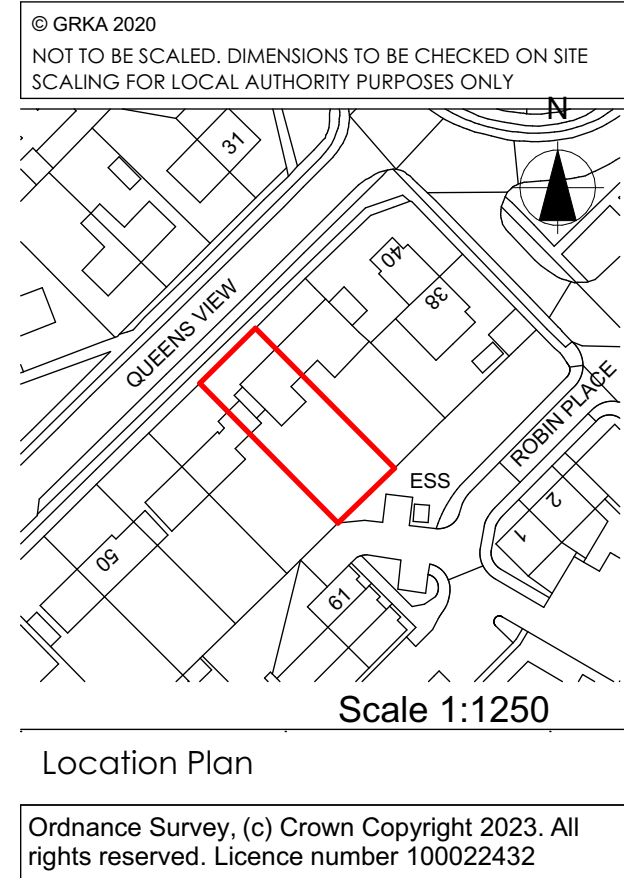

Not for Construction - For Planning Only.

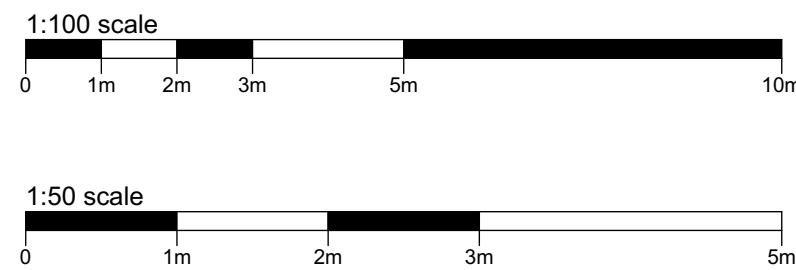


- External materials**
- Rear Extension**
1. Brickwork to match existing new brick work added to existing house
 2. White upvc double glazed doors to match existing
 3. UPVC fascia and soffits to match existing
 4. UPVC rainwater goods to match existing
 5. Clay lean-to roof to match existing roof
- Rear Dormer**
1. Clay tile hanging to match existing roof
 2. White UPVC double glazed windows to match existing
 3. UPVC fascia and soffits to match existing
 4. UPVC rainwater goods to match existing
 5. 3 layer felt flat roof

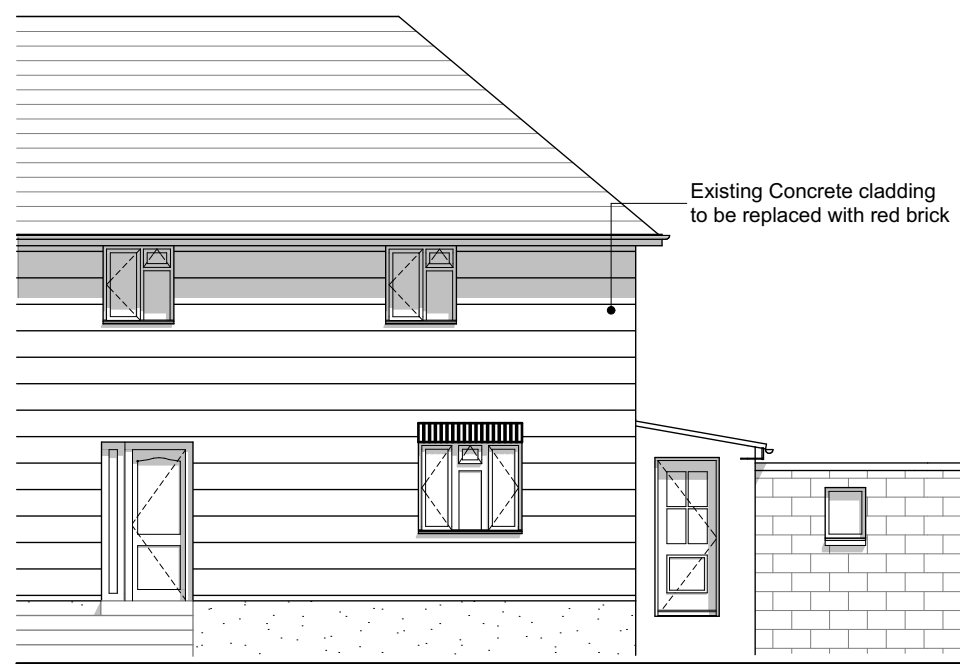


Existing West Elevation

1:100

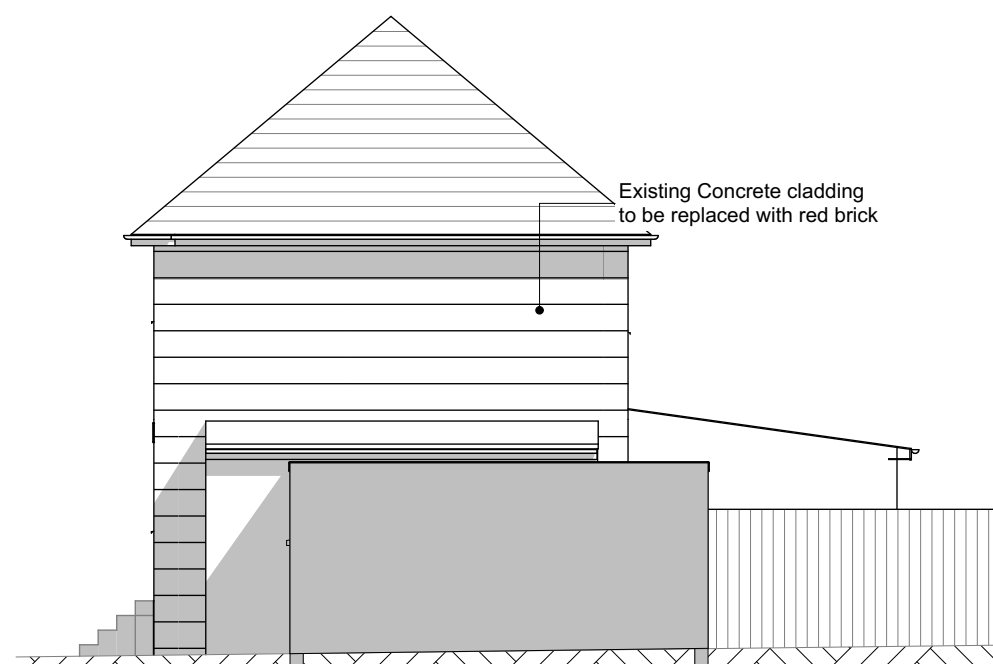


Existing South Elevation

1:100

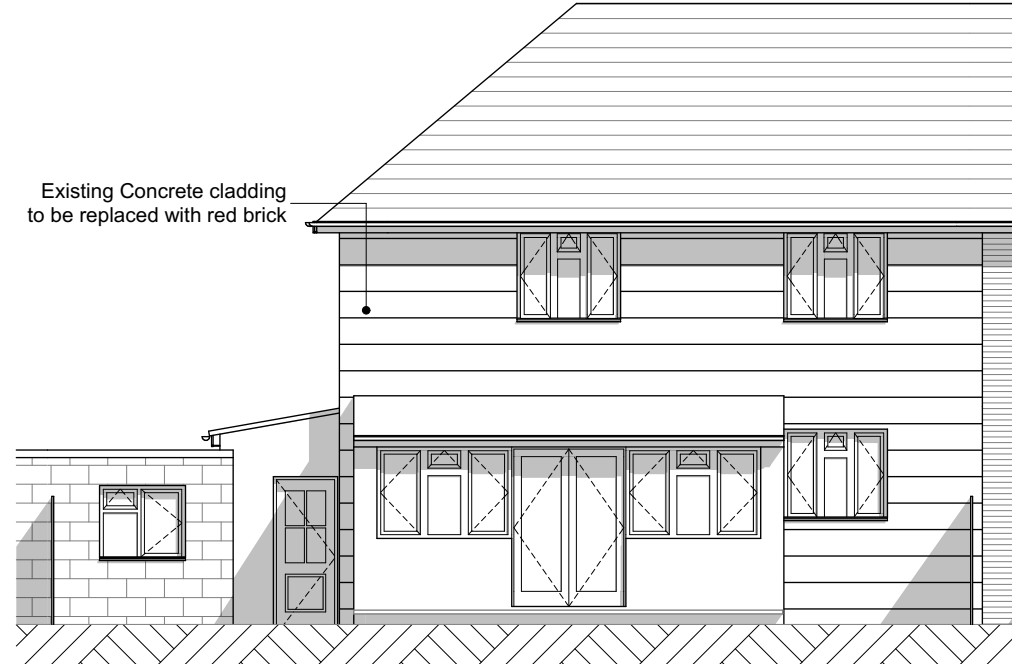


Existing East Elevation

1:100

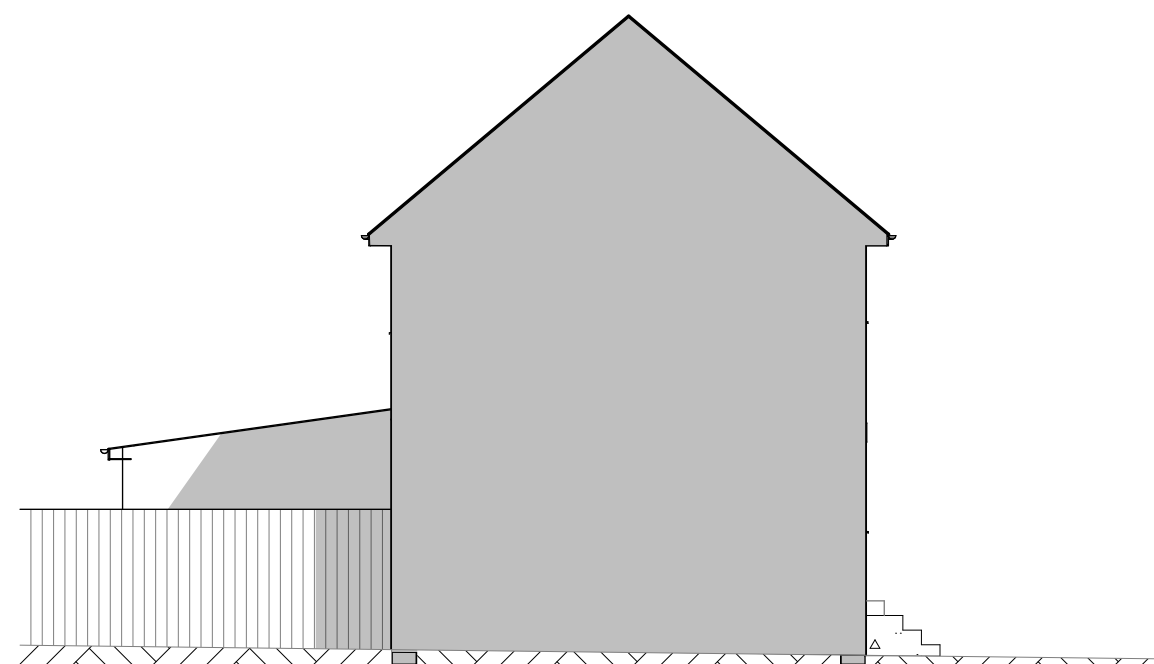

Existing North Elevation

1:100

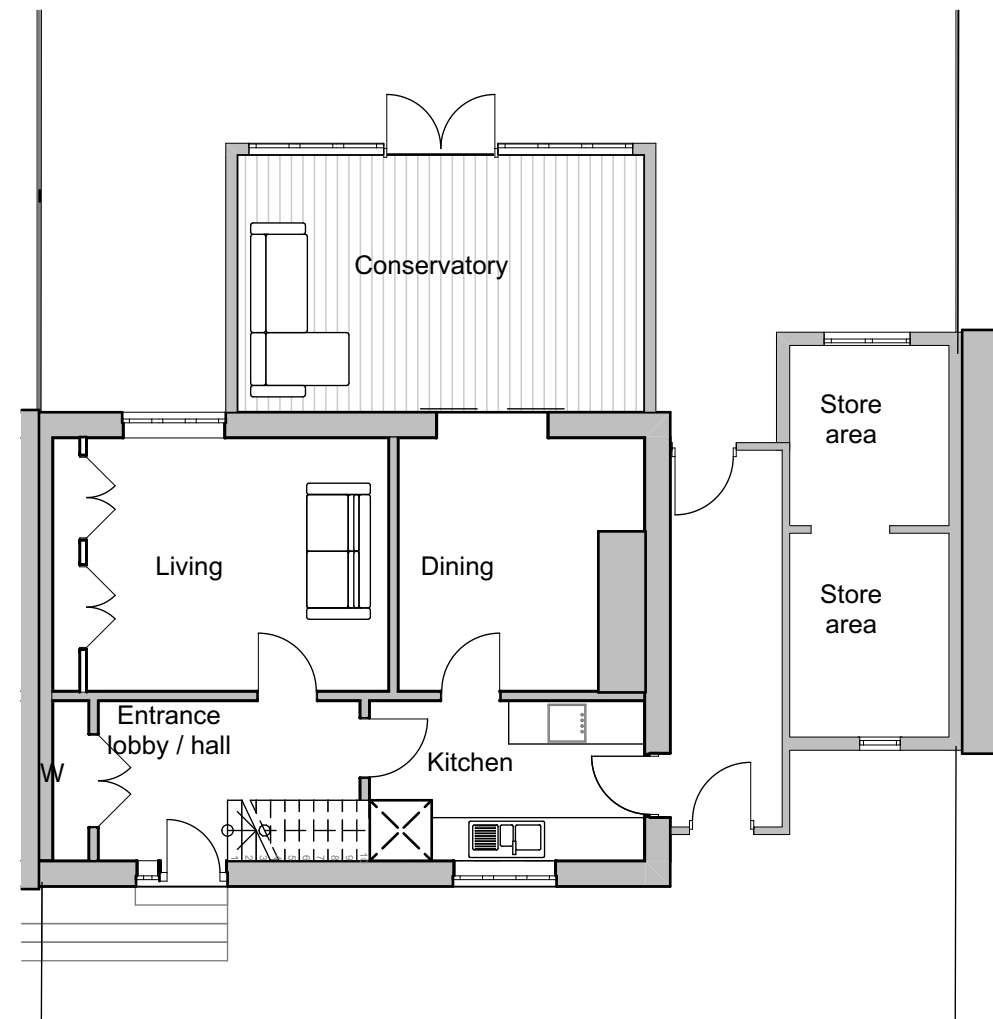


Existing Ground Floor Plan

1:100



Proposed West Elevation

1:100

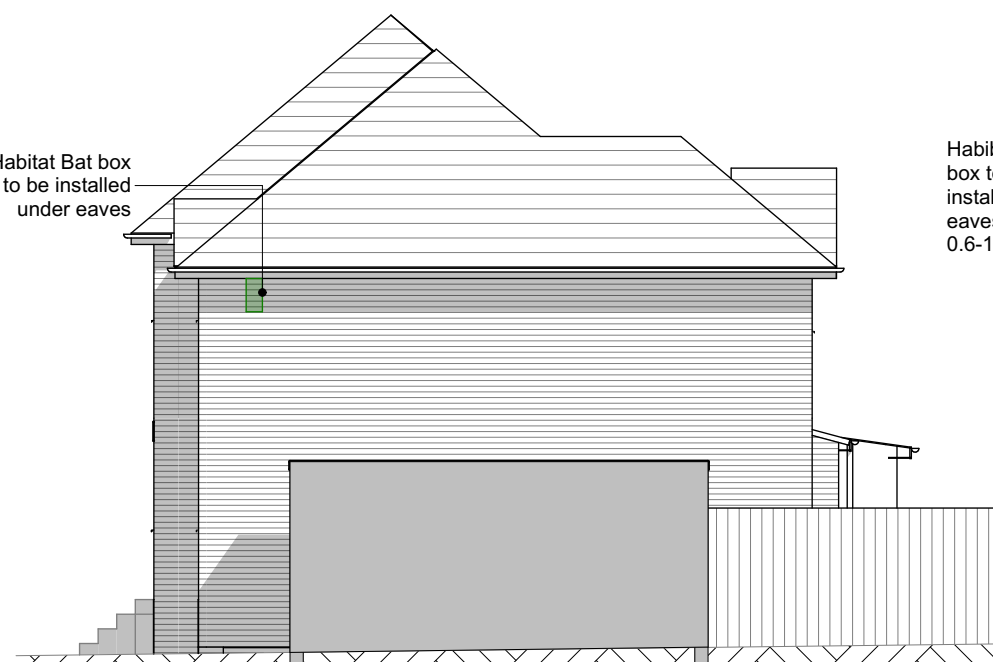


Proposed South Elevation

1:100




Proposed East Elevation

1:100

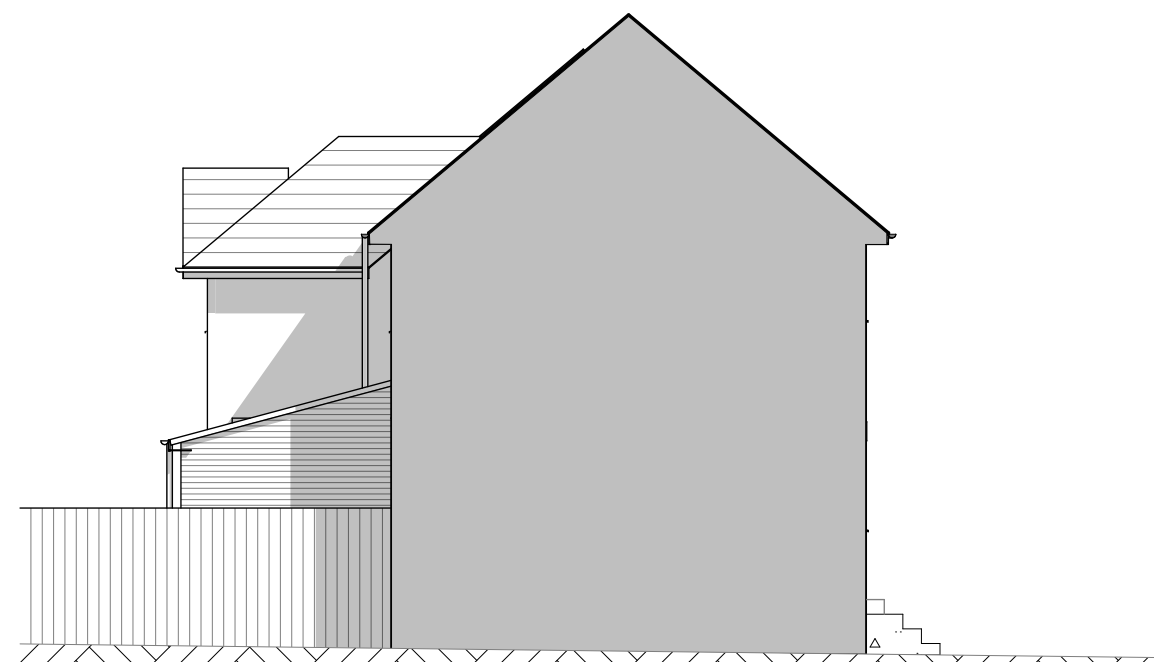

Proposed North Elevation

1:100

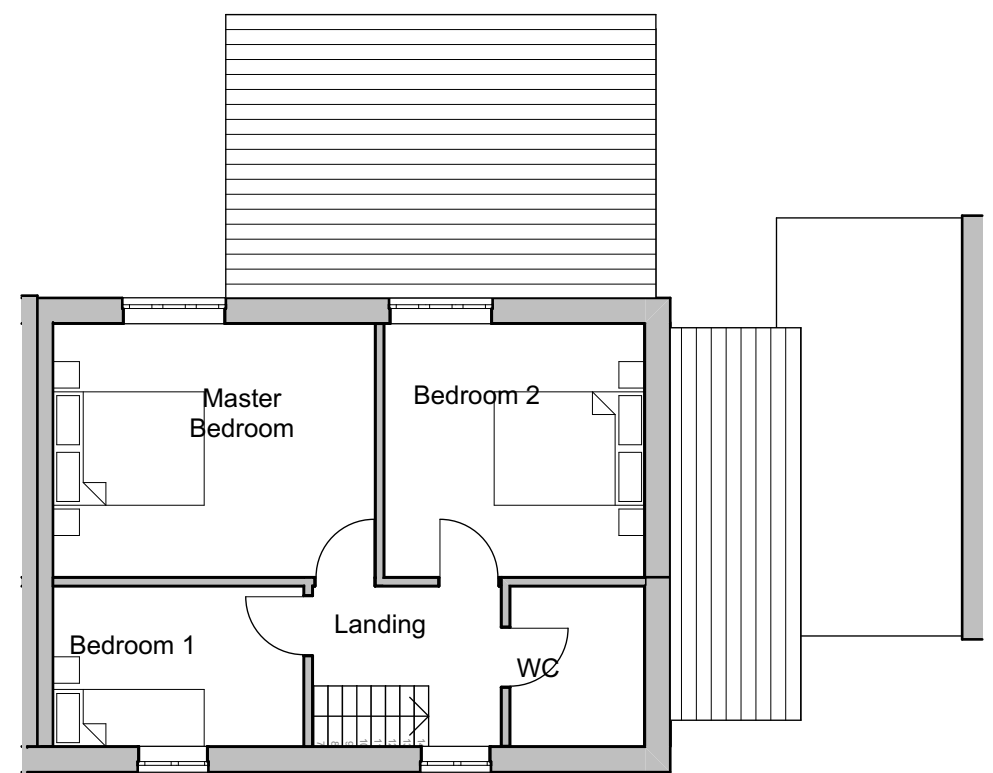

Existing First Floor Plan

1:100

Not for Construction - For Planning Only.

PLANNING APPROVAL

P4	Elevation Titles Rectified	11.12.24	JL
P3	Ecological Comments Applied	04.12.24	JL
P2	Planning Issue - Resubmission	09.01.24	MK
Revision	Description	Date	Drawn

Designer :



Project :

**44 Queens View, Netley,
Southampton**
House Extension and Loft Conversion

Drawing :

**Existing and Proposed Plans and
Elevations**

Date :

Jan 24

Scale :

1:100, 1:50 @ A1

Drawing No. :

17 / 001 / 100 PLANNING

Status :

PLANNING

Revision:

P4