




PROPOSED SHED
Composite Dark Grey
138cm x 110cm

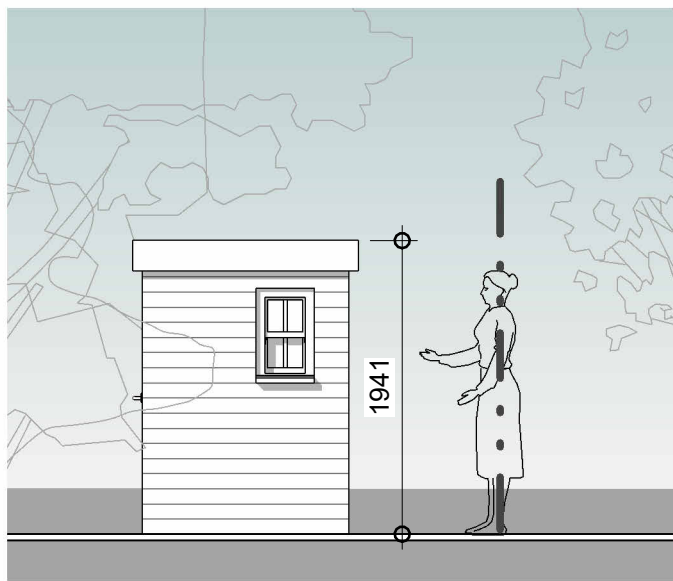

1 Shed - Front Elevation
1 : 50

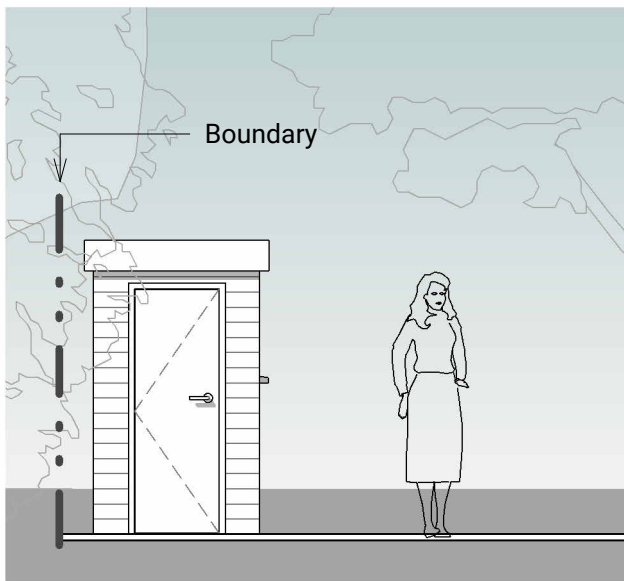

2 Shed - East Elevation
1 : 50

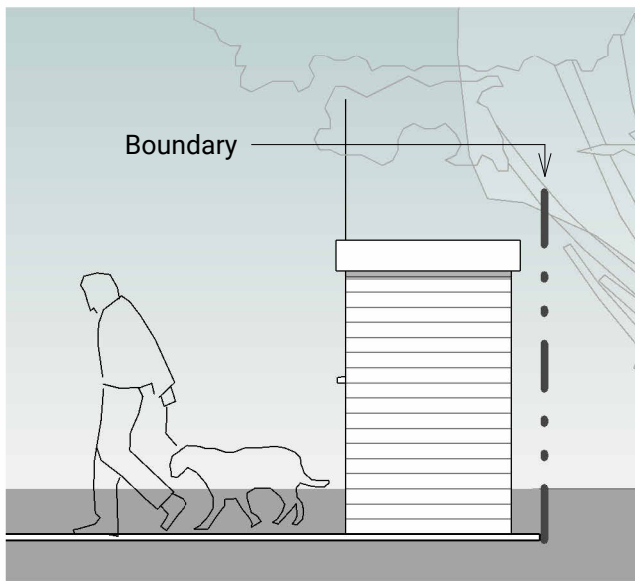


4 Shed - West Elevation
1 : 50




3 Shed - Rear Elevation
1 : 50


PROPOSED GARDEN OFFICE
Slate-like Tiles & GRP Timber-like Cladding
5m x 3m

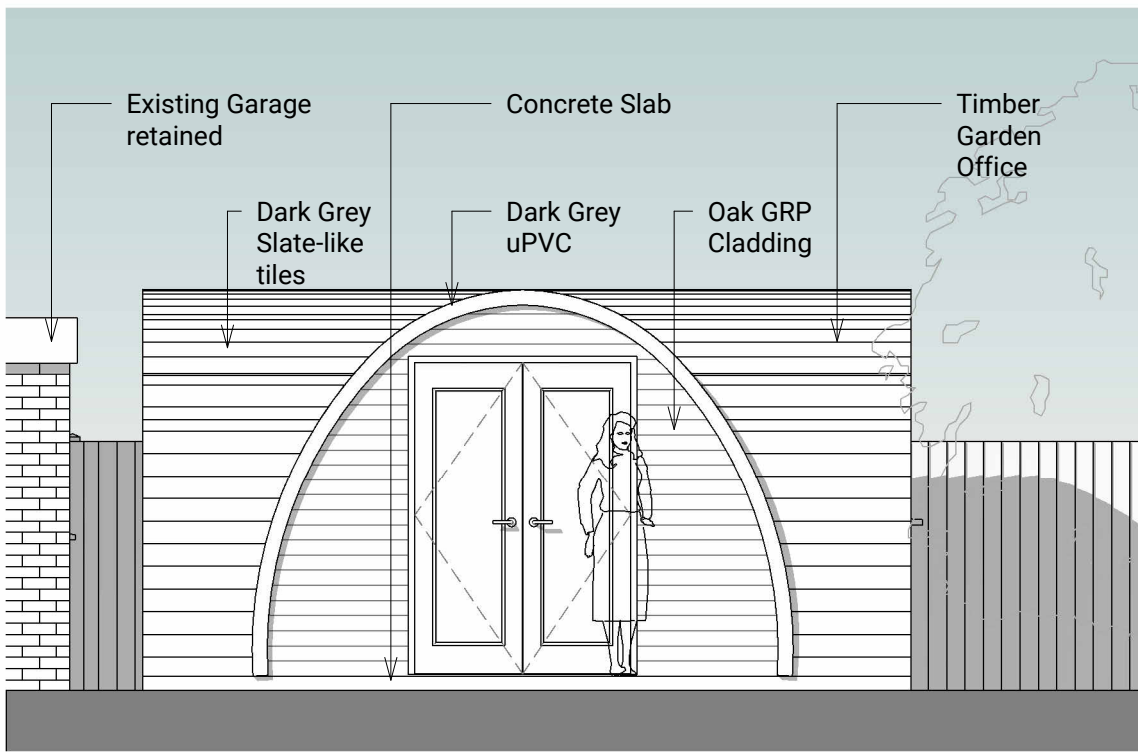


5 Garden Office - Front Elevation
1 : 50

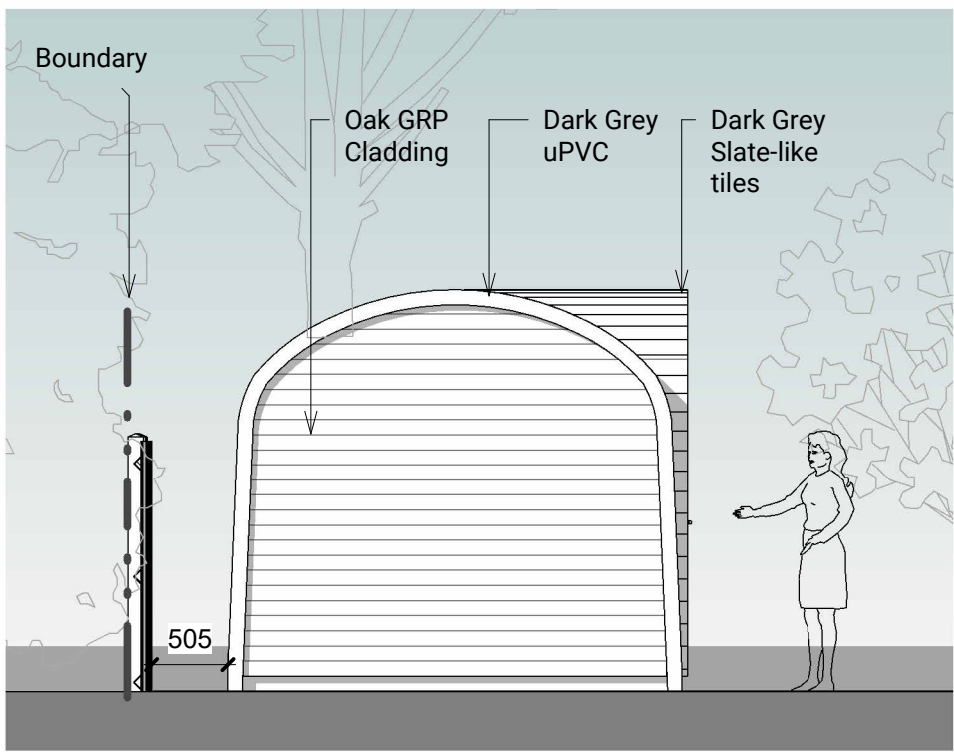

6 Garden Office - South Elevation
1 : 50

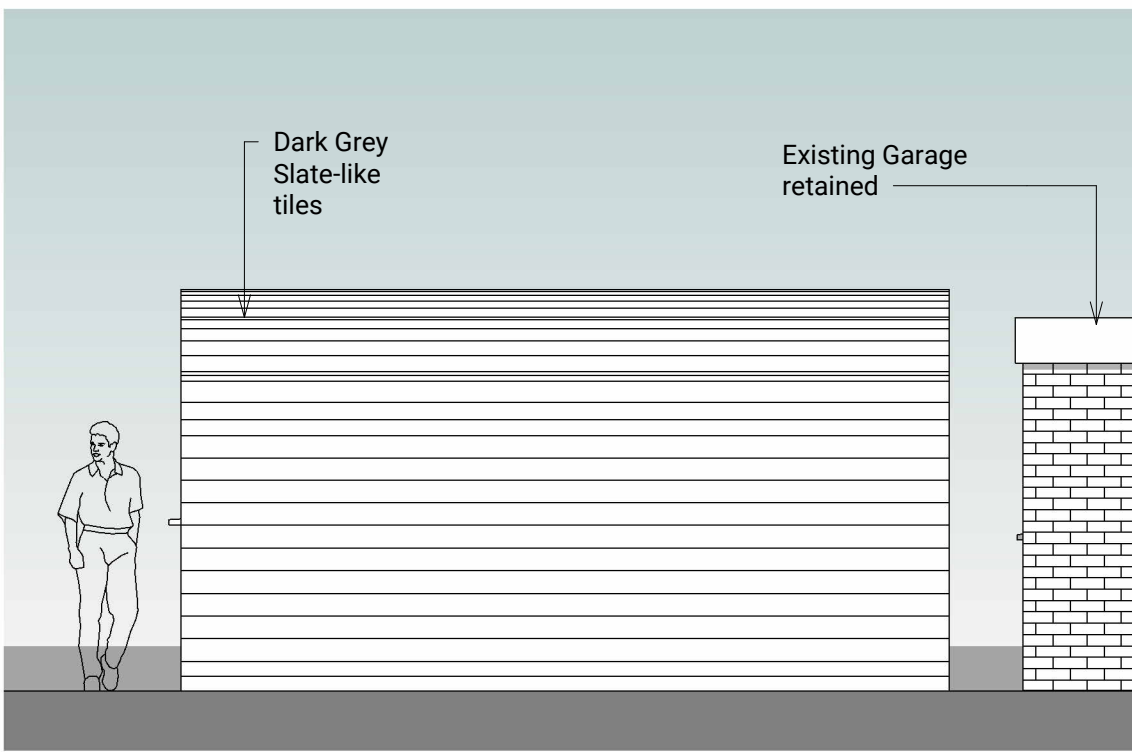


7 Garden Office - Rear Elevation
1 : 50

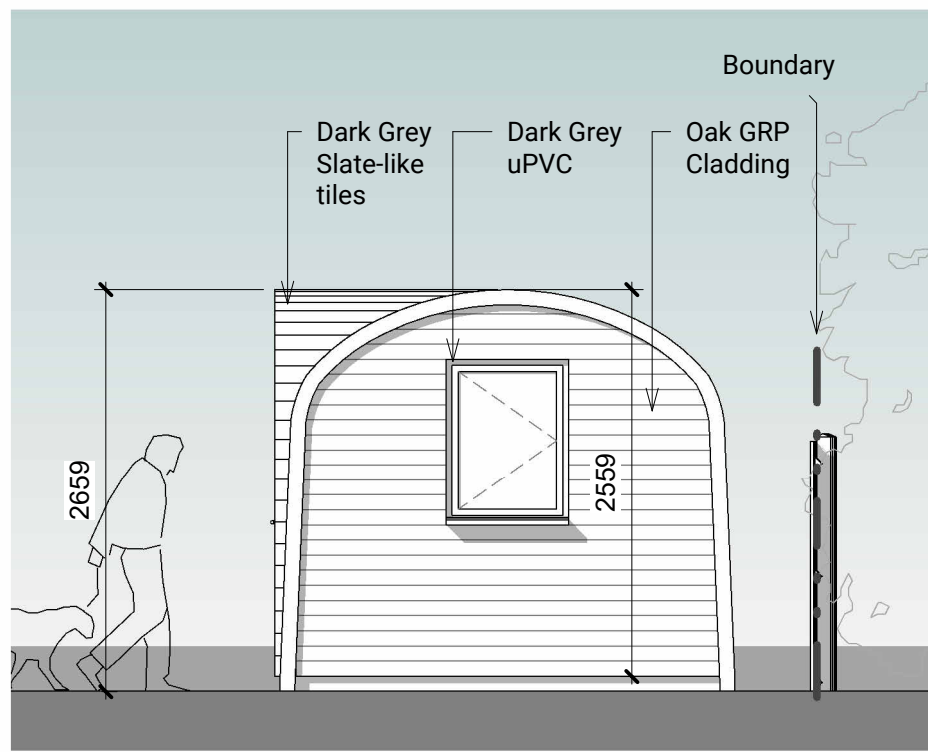


8 Garden Office - North Elevation
1 : 50

PROPOSED FENCE
1.8m high

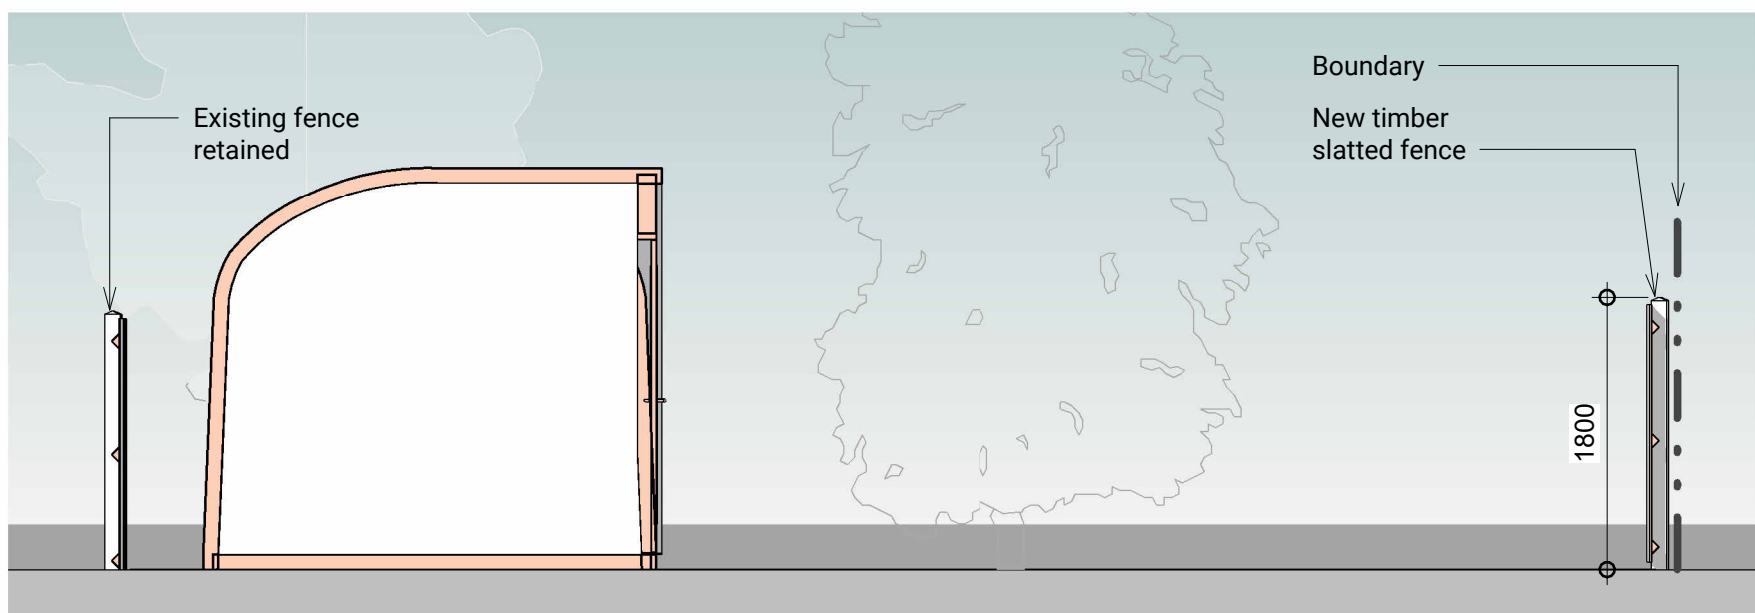

9 Fence - Side Elevation
1 : 50

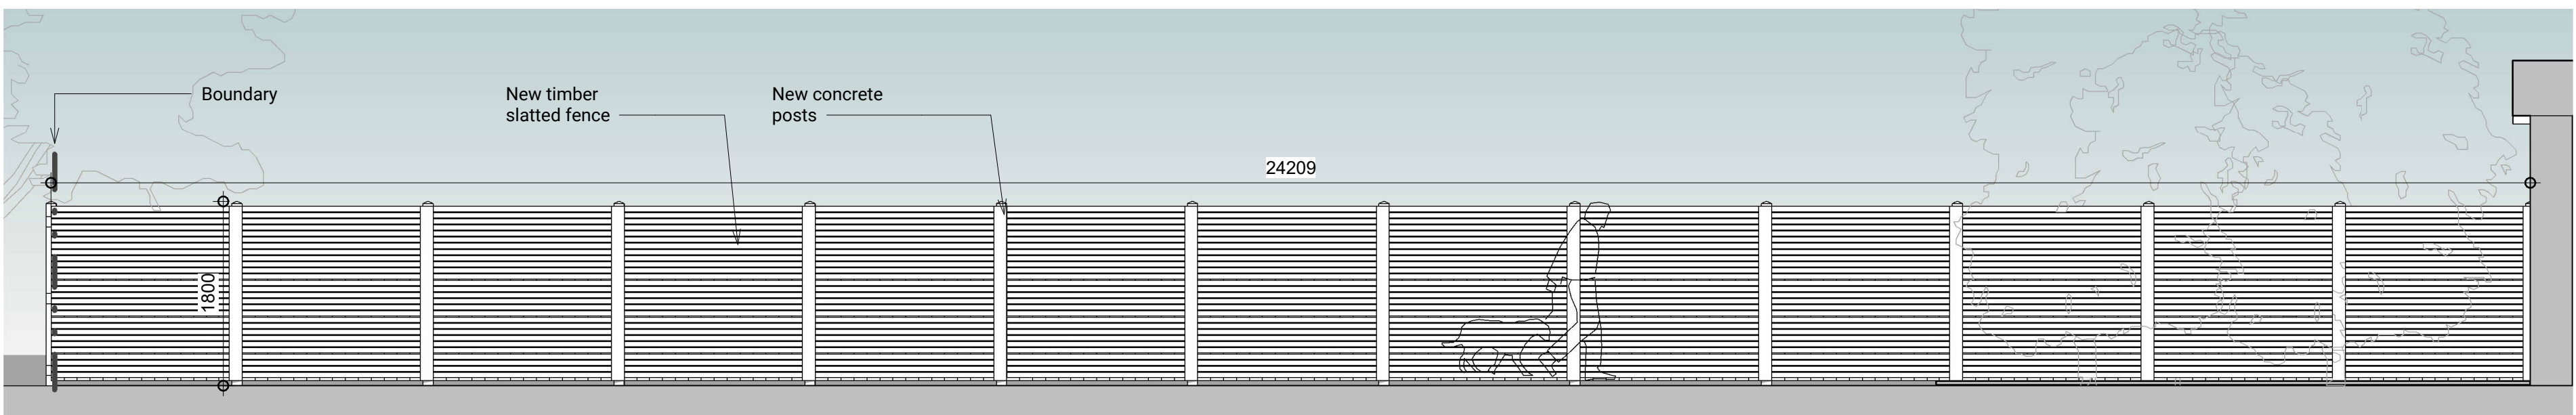

10 Fence - Front Elevation
1 : 50

Revision	Date	Initial
D	09-12-24	GB
C	14-11-24	GB
B	23-10-24	GB
A	15-04-24	GB

BUILDING REGS

Scale at 1:50 in meters
0 2.5 4.5

CLIENT
Burns

Scale A1: 1 : 50
Date 31-07-2024

Drawn by : GB
Checked by : GB

TITLE
Remodel at 13 Corinthian Road
Chandlers Ford, SO53 2BA
Proposed Garden Buildings Drawings

Drawing No: GB-300-205

Revision: D

The Old Post Office, Station Road
Wickham, PO17 5JA
T: 01293 632405
e: office@axismail.co.uk
w: axisarchitecture.co.uk

