


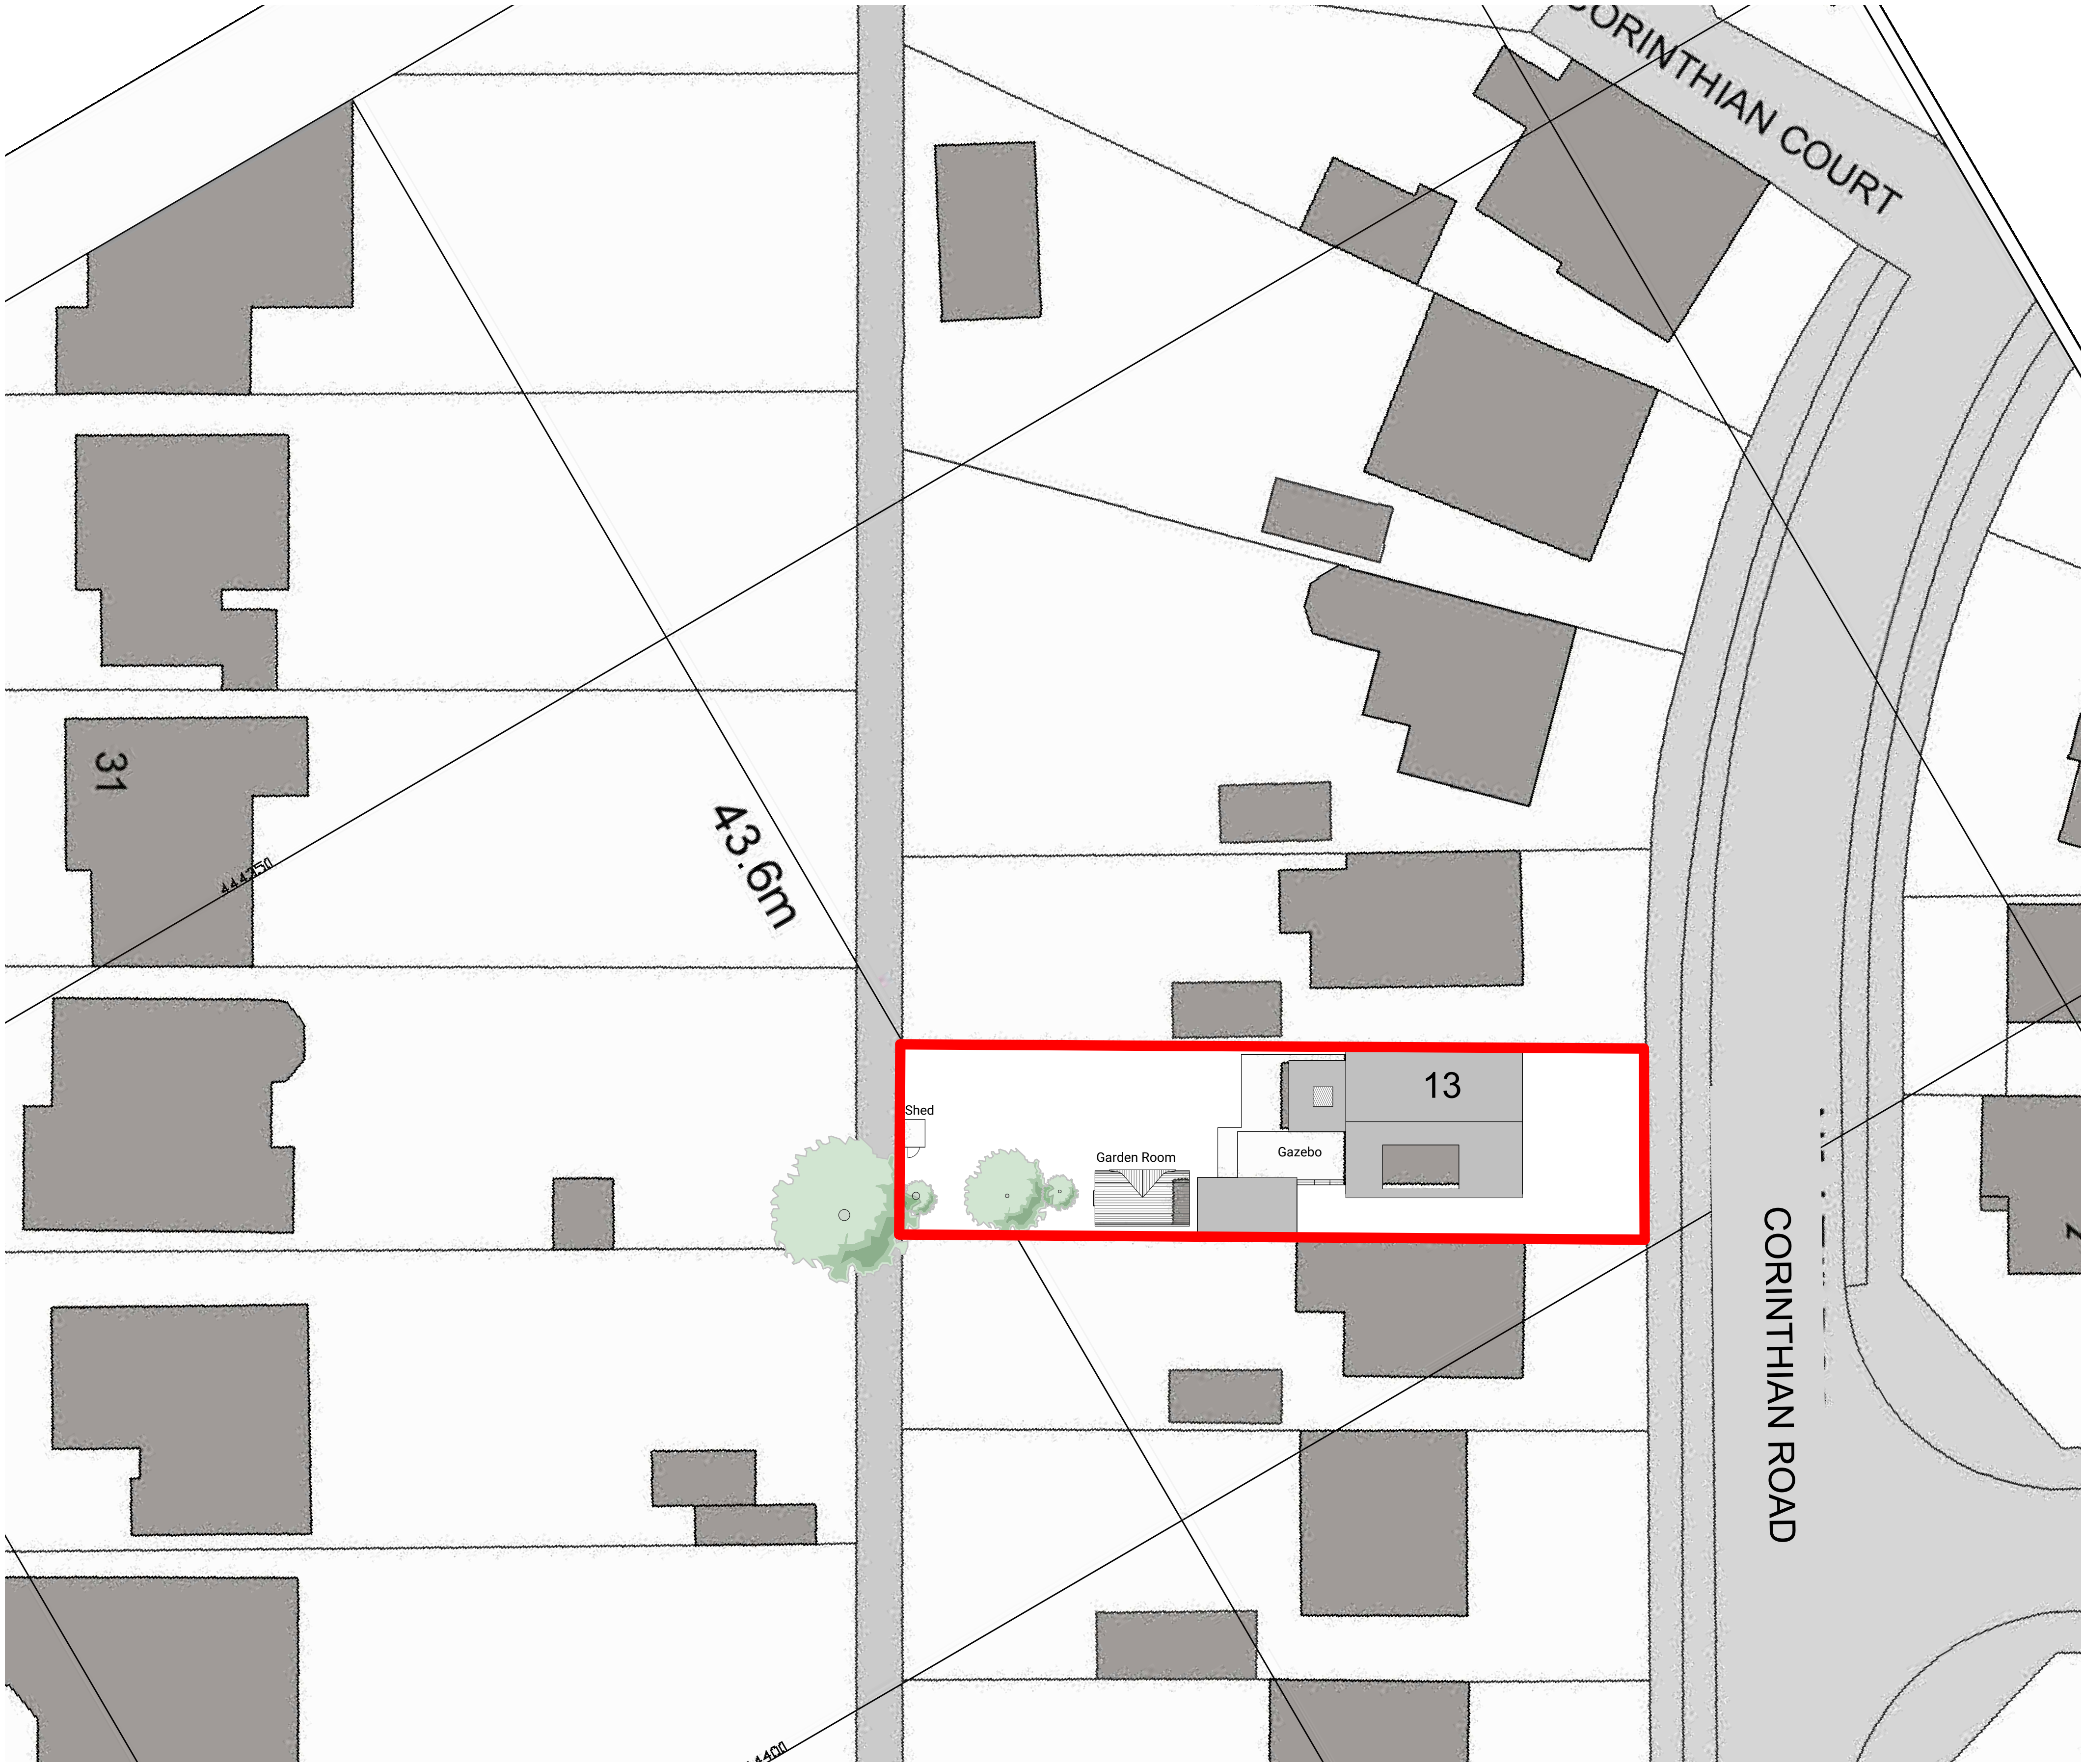


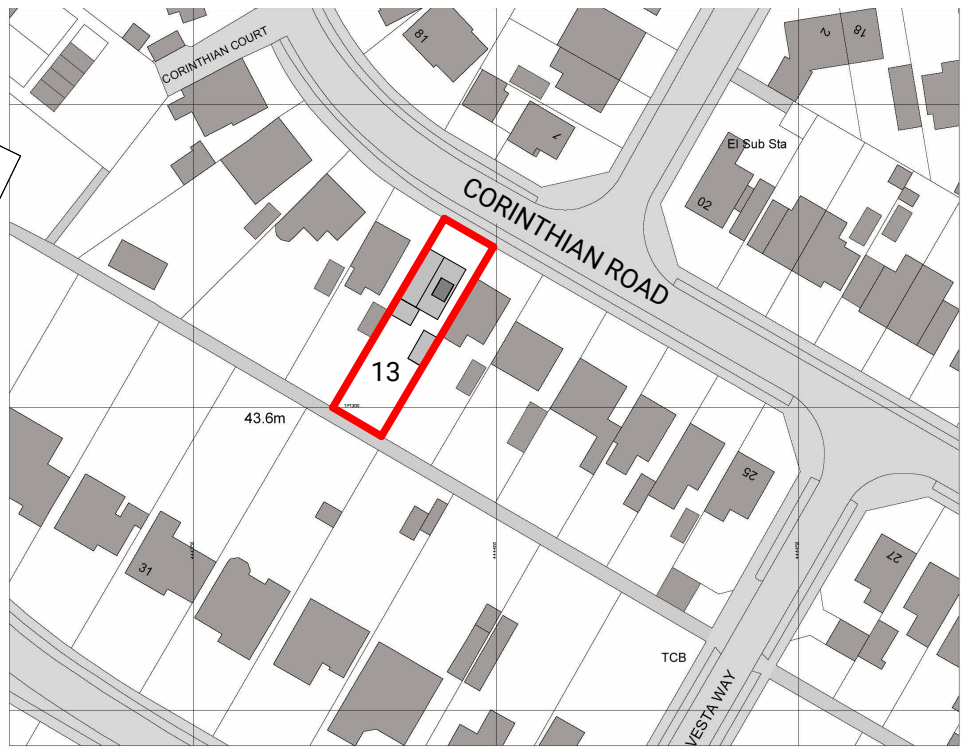

Site Plan as Proposed
1 : 200

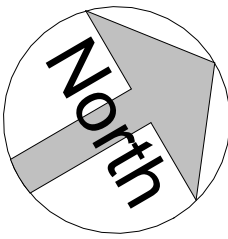


Location Plan as Existing
1 : 1250

 

Revision	Date	Initial
B	09-12-24	GB
A	14-11-24	GB

BUILDING REGS

 

CLIENT
Burns

Scale: A1: As indicated
Date: 31-07-2024

Drawn by: GB
Checked by: GB

TITLE
Remodel at 13 Corinthian Road
Chandlers Ford, SO53 2BA
Site & Location Plan

Drawing No: GB-300-200

Revision: B

The Old Post Office, Station Road
Wickham, PO17 5JA
T: 01293 632405
e: office@axismail.co.uk
w: axisarchitecture.co.uk

