



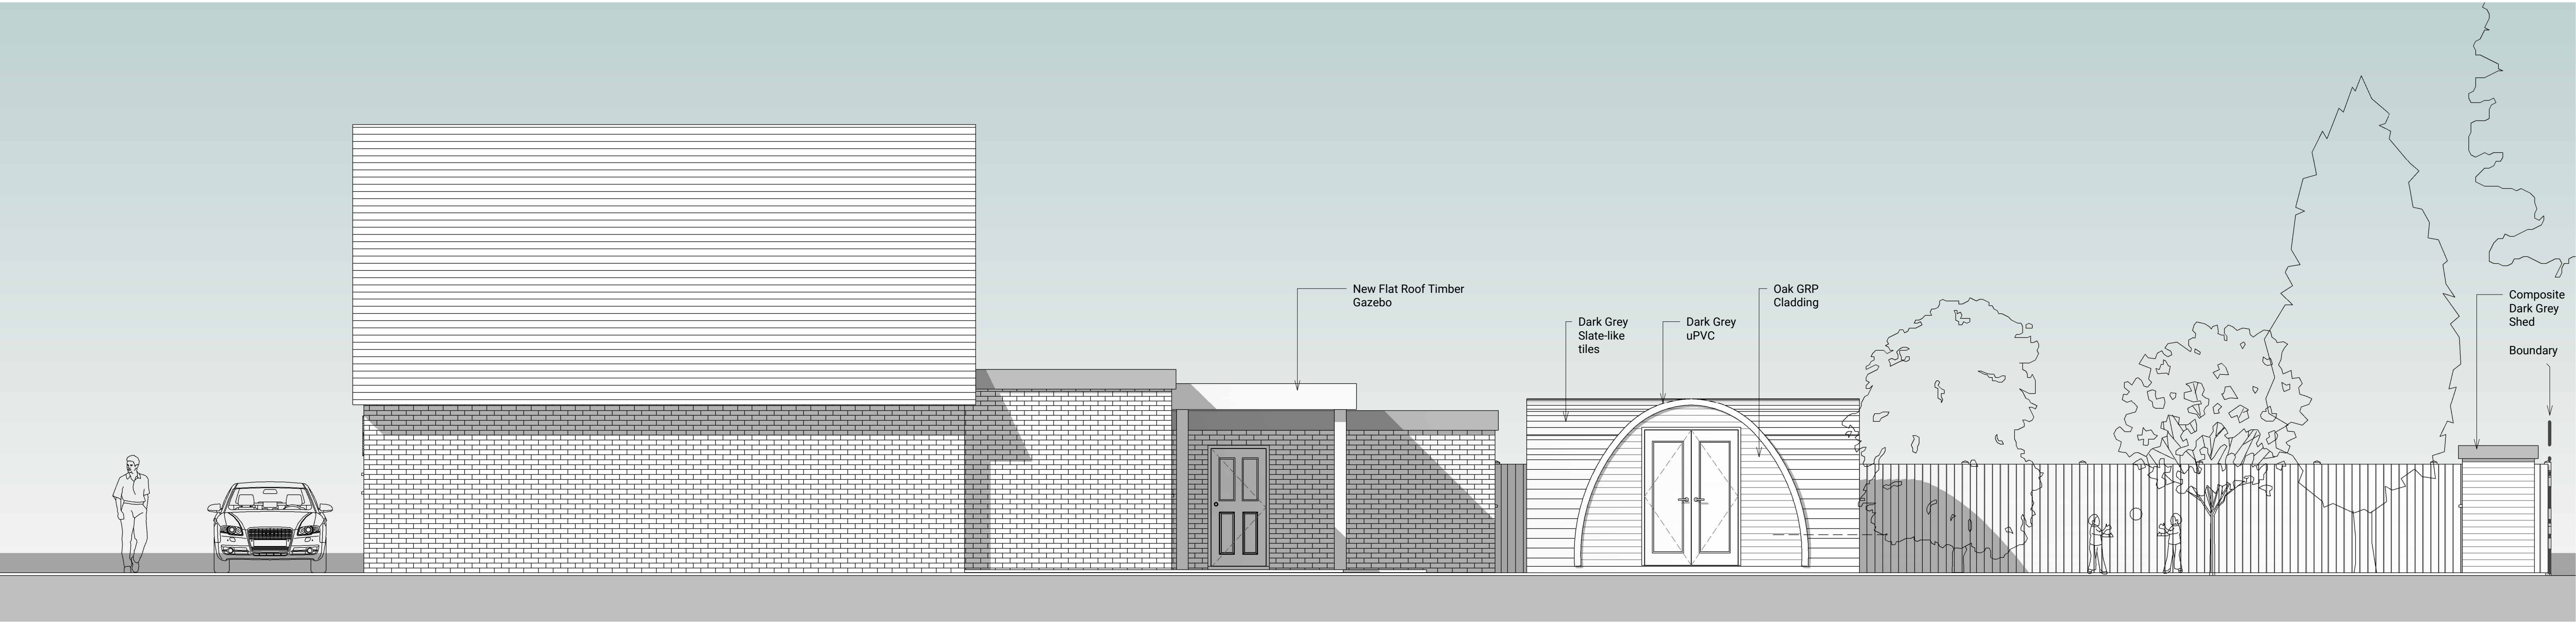

Side Elevation (East) as Proposed
1 : 50

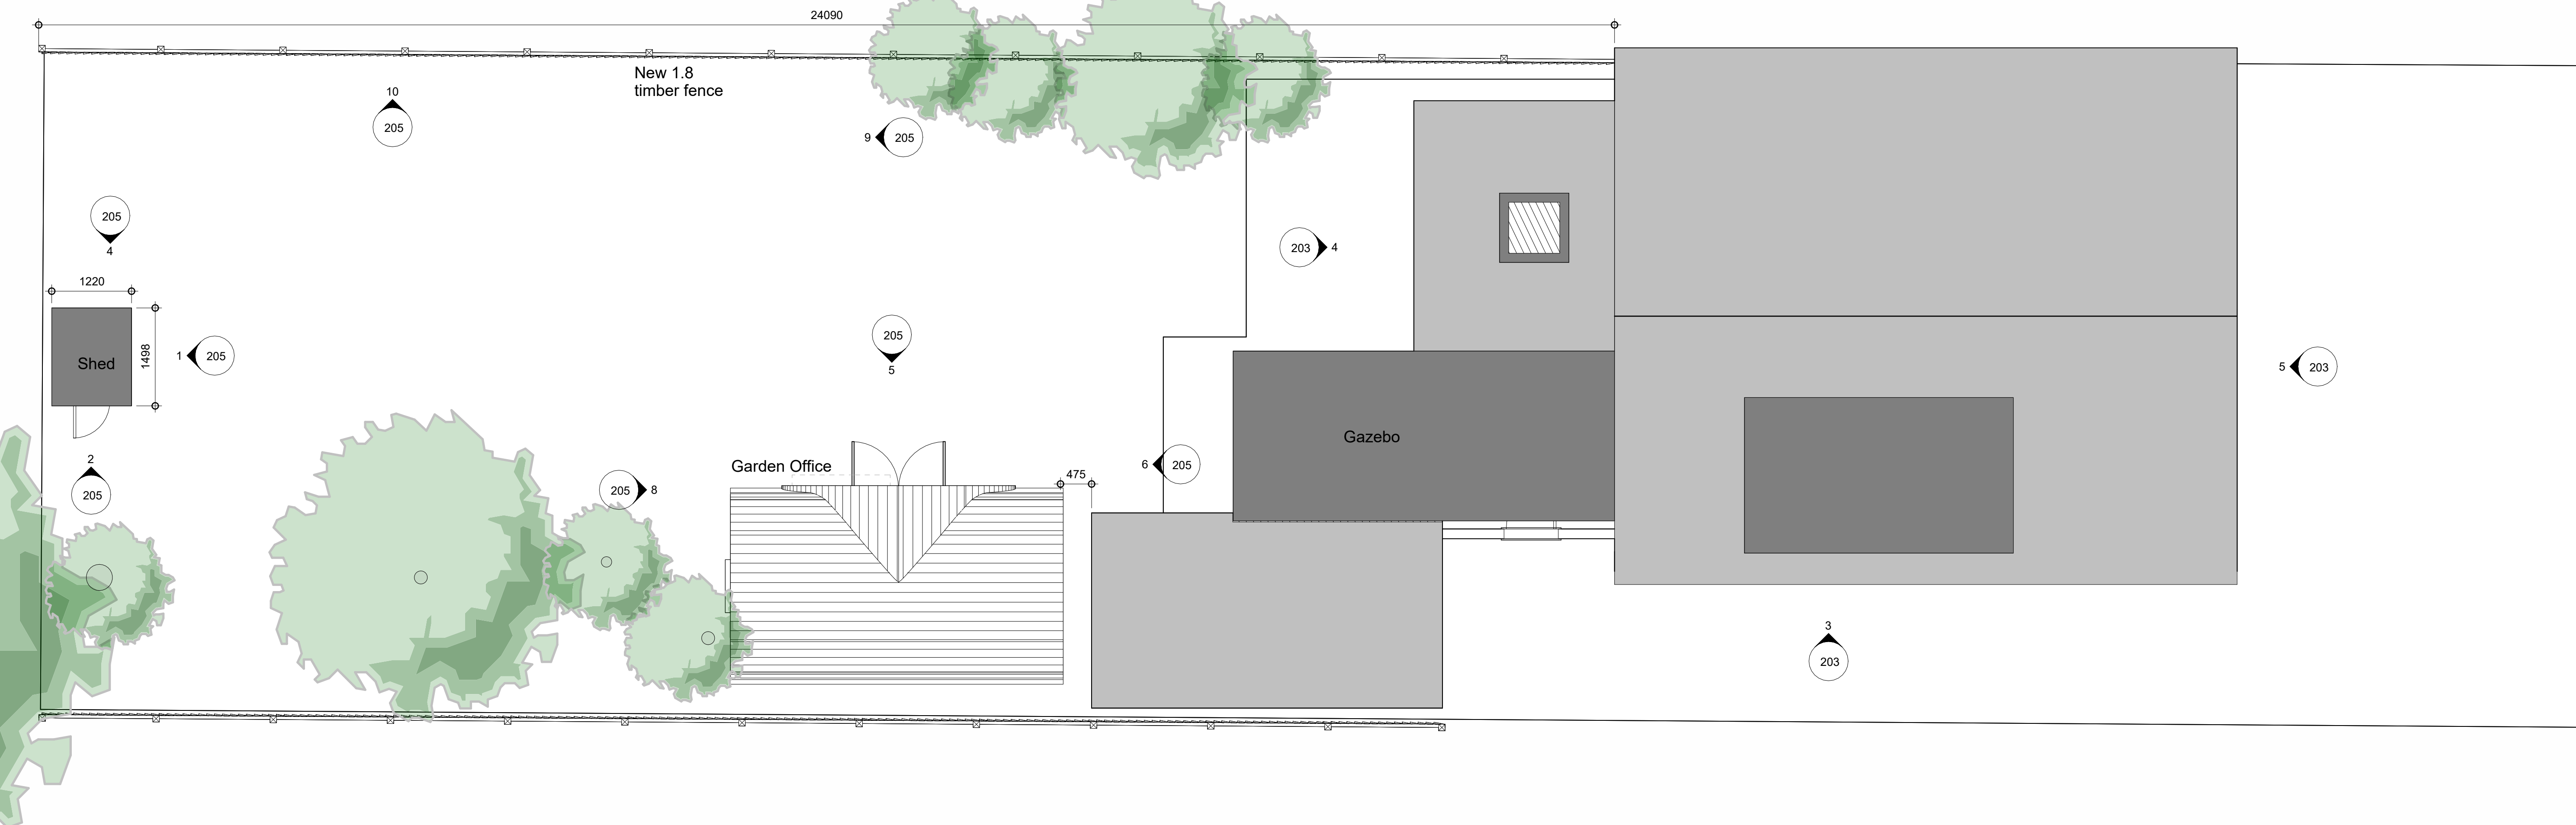

Roof Plan as Proposed
1 : 50

Revision	Date	Initial
D	09-12-24	GB
C	14-11-24	GB
B	23-10-24	GB
A	15-04-24	GB

Garden Pod Modified
Planning Comments
Fence added
Conservatory changed

BUILDING REGS

Scale at 1:50 in meters
0 2.5 4.5

All dimensions are to be checked on site and any discrepancies reported to the architect before work commences. Figured dimensions only are to be taken from this drawing. This drawing is to be read in conjunction with all relevant consultants and/or specialists drawings/documents and any discrepancies or variations notified to the architect before work commences. This drawing is copyright and may not be reproduced, wholly or in part, without the consent of the architect.

CLIENT
Burns

Scale A1: 1 : 50
Date 31-07-2024

Drawn by : GB
Checked by : GB

TITLE
Remodel at 13 Corinthian Road
Chandlers Ford, SO53 2BA
Proposed Drawings

Drawing No: GB-300-204

Revision: D

The Old Post Office, Station Road
Wickham, PO17 5JA
T: 01299 632405
e: office@axismail.co.uk
w: axisarchitecture.co.uk

