


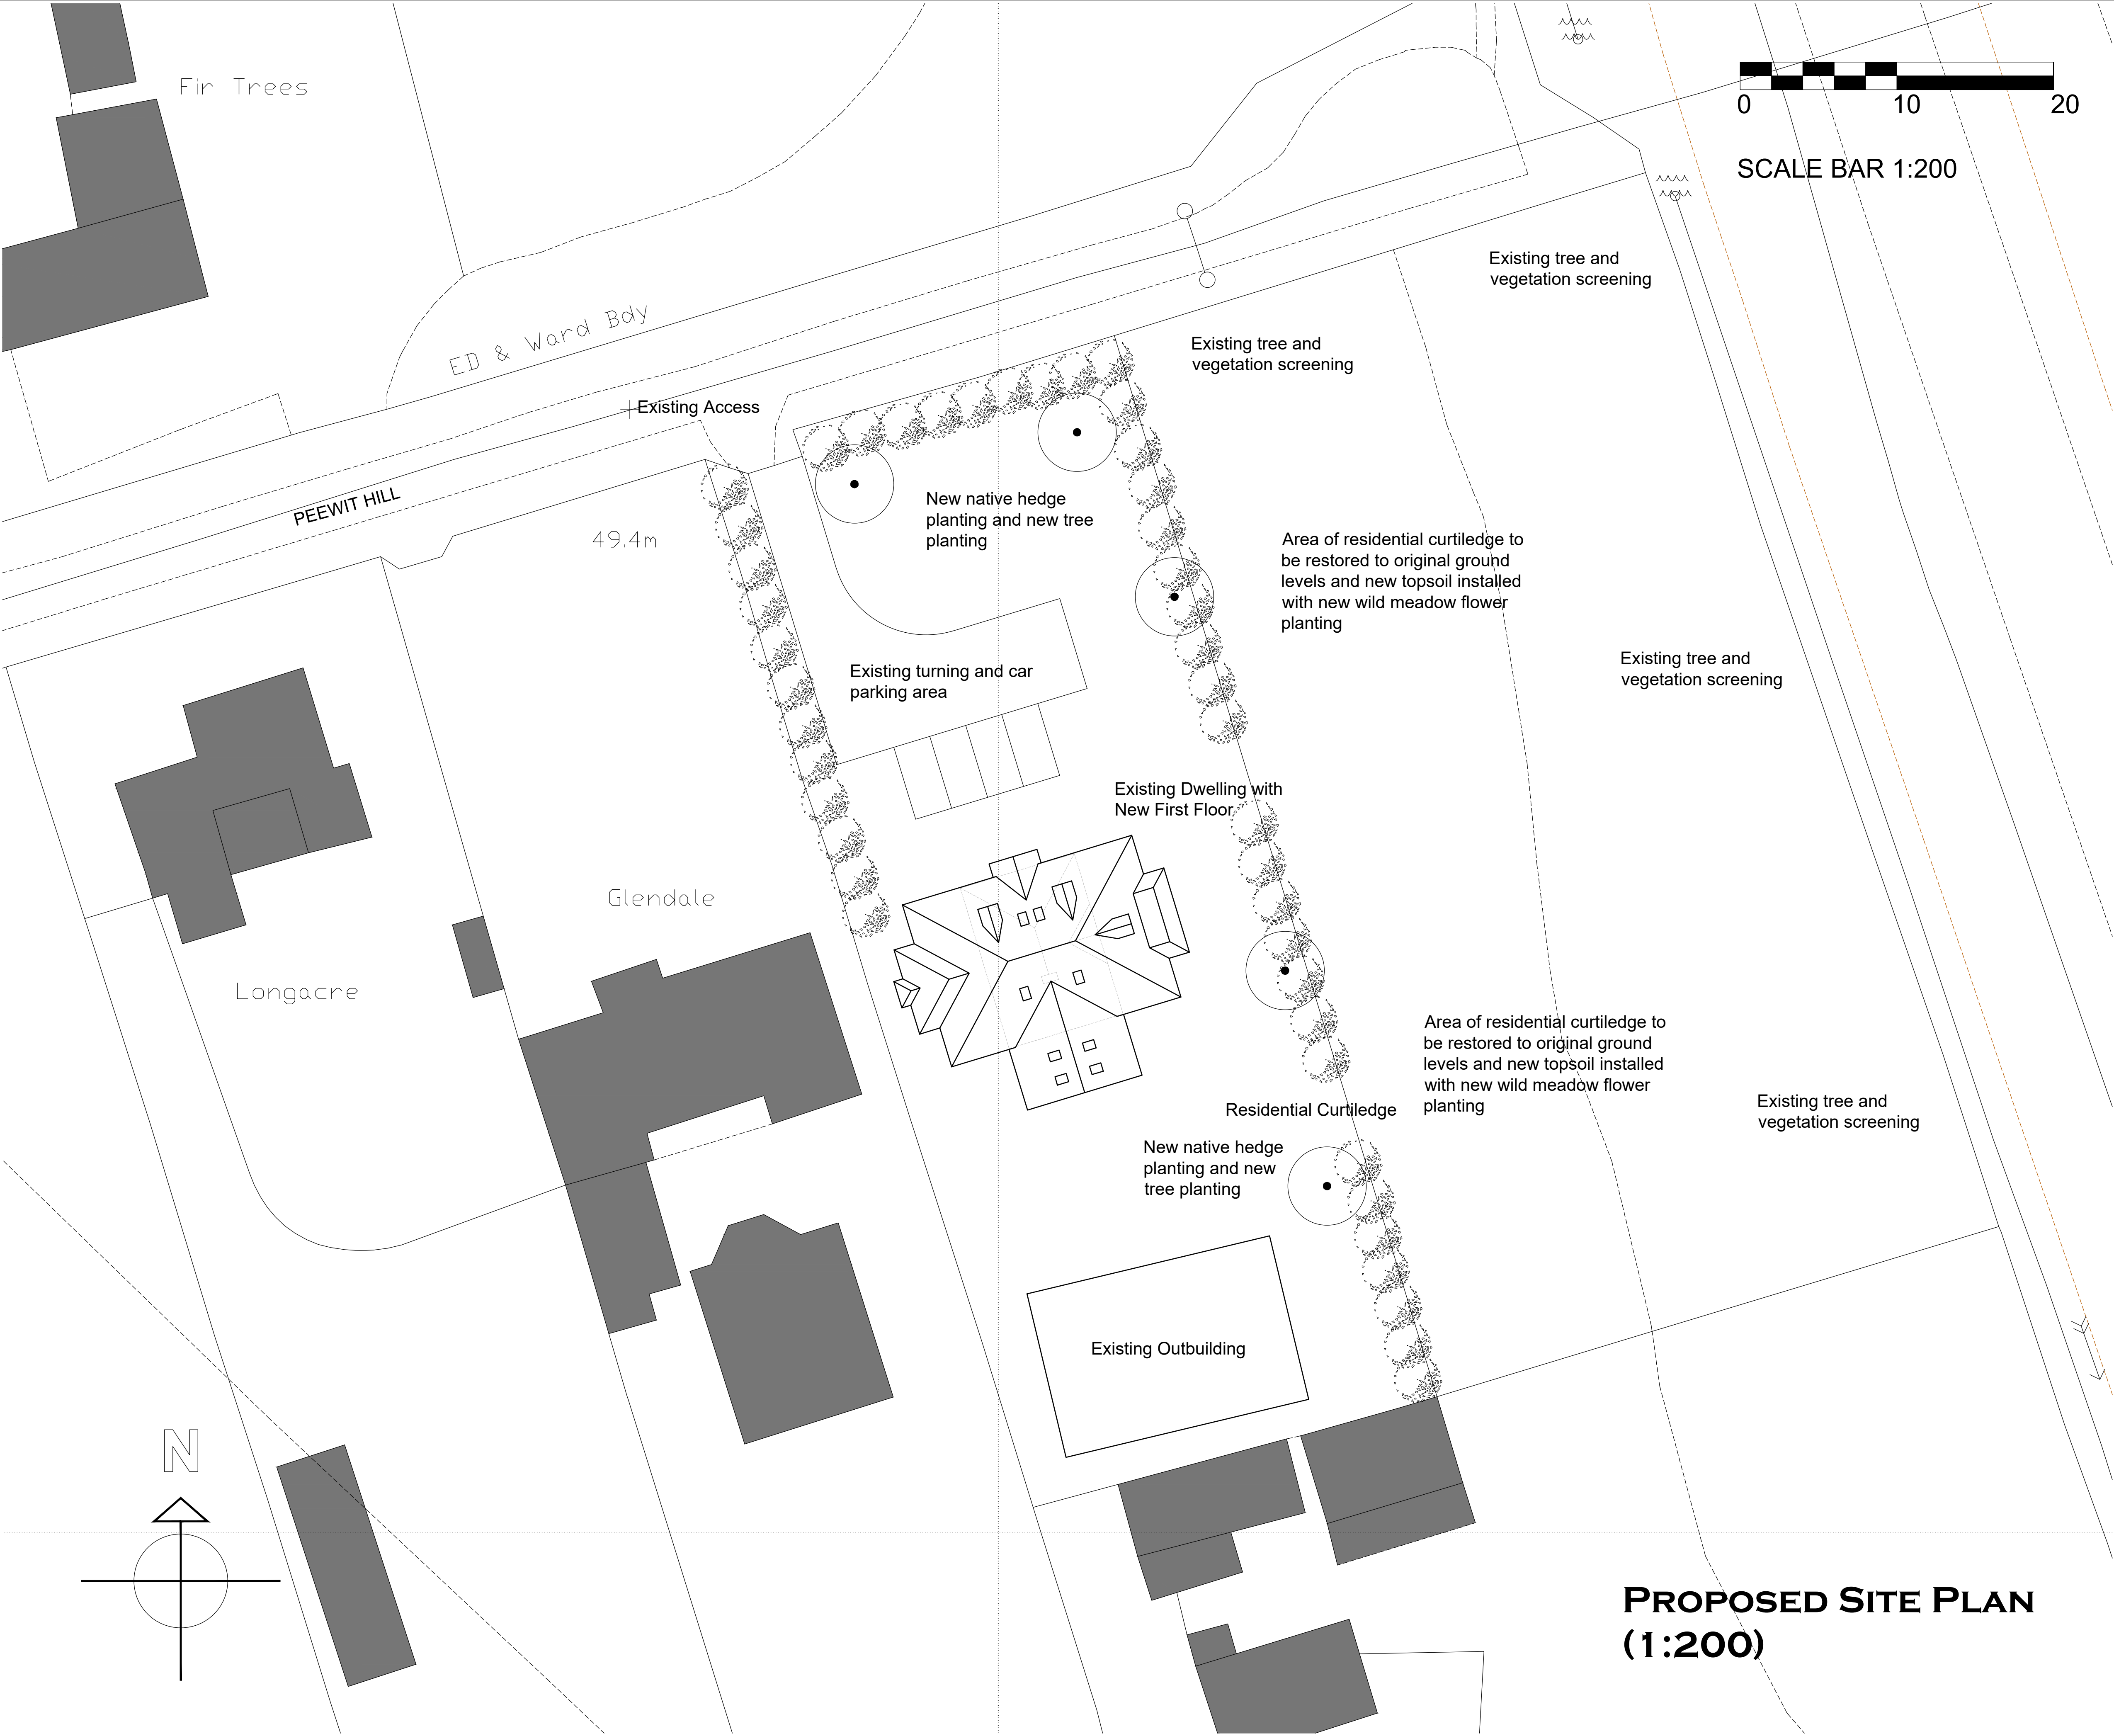

Notes

THIS DRAWING IS THE COPYRIGHT OF VIVID DESIGN STUDIO LTD AND MUST NOT BE COPIED, ALTERED OR REPRODUCED IN ANY WAY NEITHER PASSED TO A THIRD PARTY WITHOUT THEIR WRITTEN PERMISSION.

DIMENSIONS TO BE CHECKED ON SITE BEFORE COMMENCING WORK AND ANY DISCREPANCIES SHALL BE REPORTED TO THE DESIGNER. FIGURED DIMENSIONS MUST BE TAKEN IN PREFERENCE TO SCALED DIMENSIONS.

Rev:-	Description:-	Date:-	Chkd by:-
A	Revised existing dwelling position	12/12/24	



The Barn, Calcot Mount Business Park, Calcot Lane,
Curdridge, Southampton, Hampshire, SO32 2BN
Tel: 01489 786670
Email: info@vividdesignstudio.co.uk
Website: www.vividdesignstudio.co.uk

Project:-	Proposed Extensions and Alterations Derry Dacy Peewit Hill Bursledon Hampshire		
Title:-	Proposed Site Plan		
Client:-	Mr Joe Dorrington		
Scale:-	1:200 (@A1)		

Drawn By:-	PJD	Checked By:-	PJD
Date:-	03/12/24	Date:-	03/12/24
Job.No:-	220008	Drg.No:-	52
		Rev:-	A