
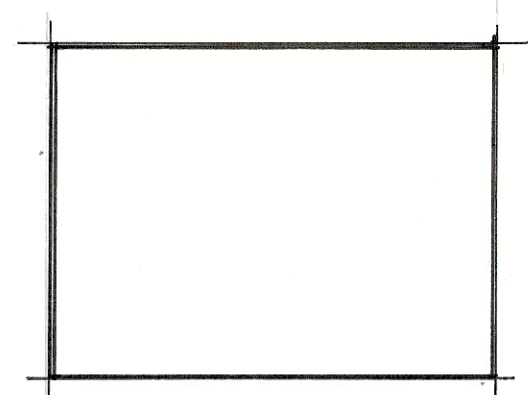


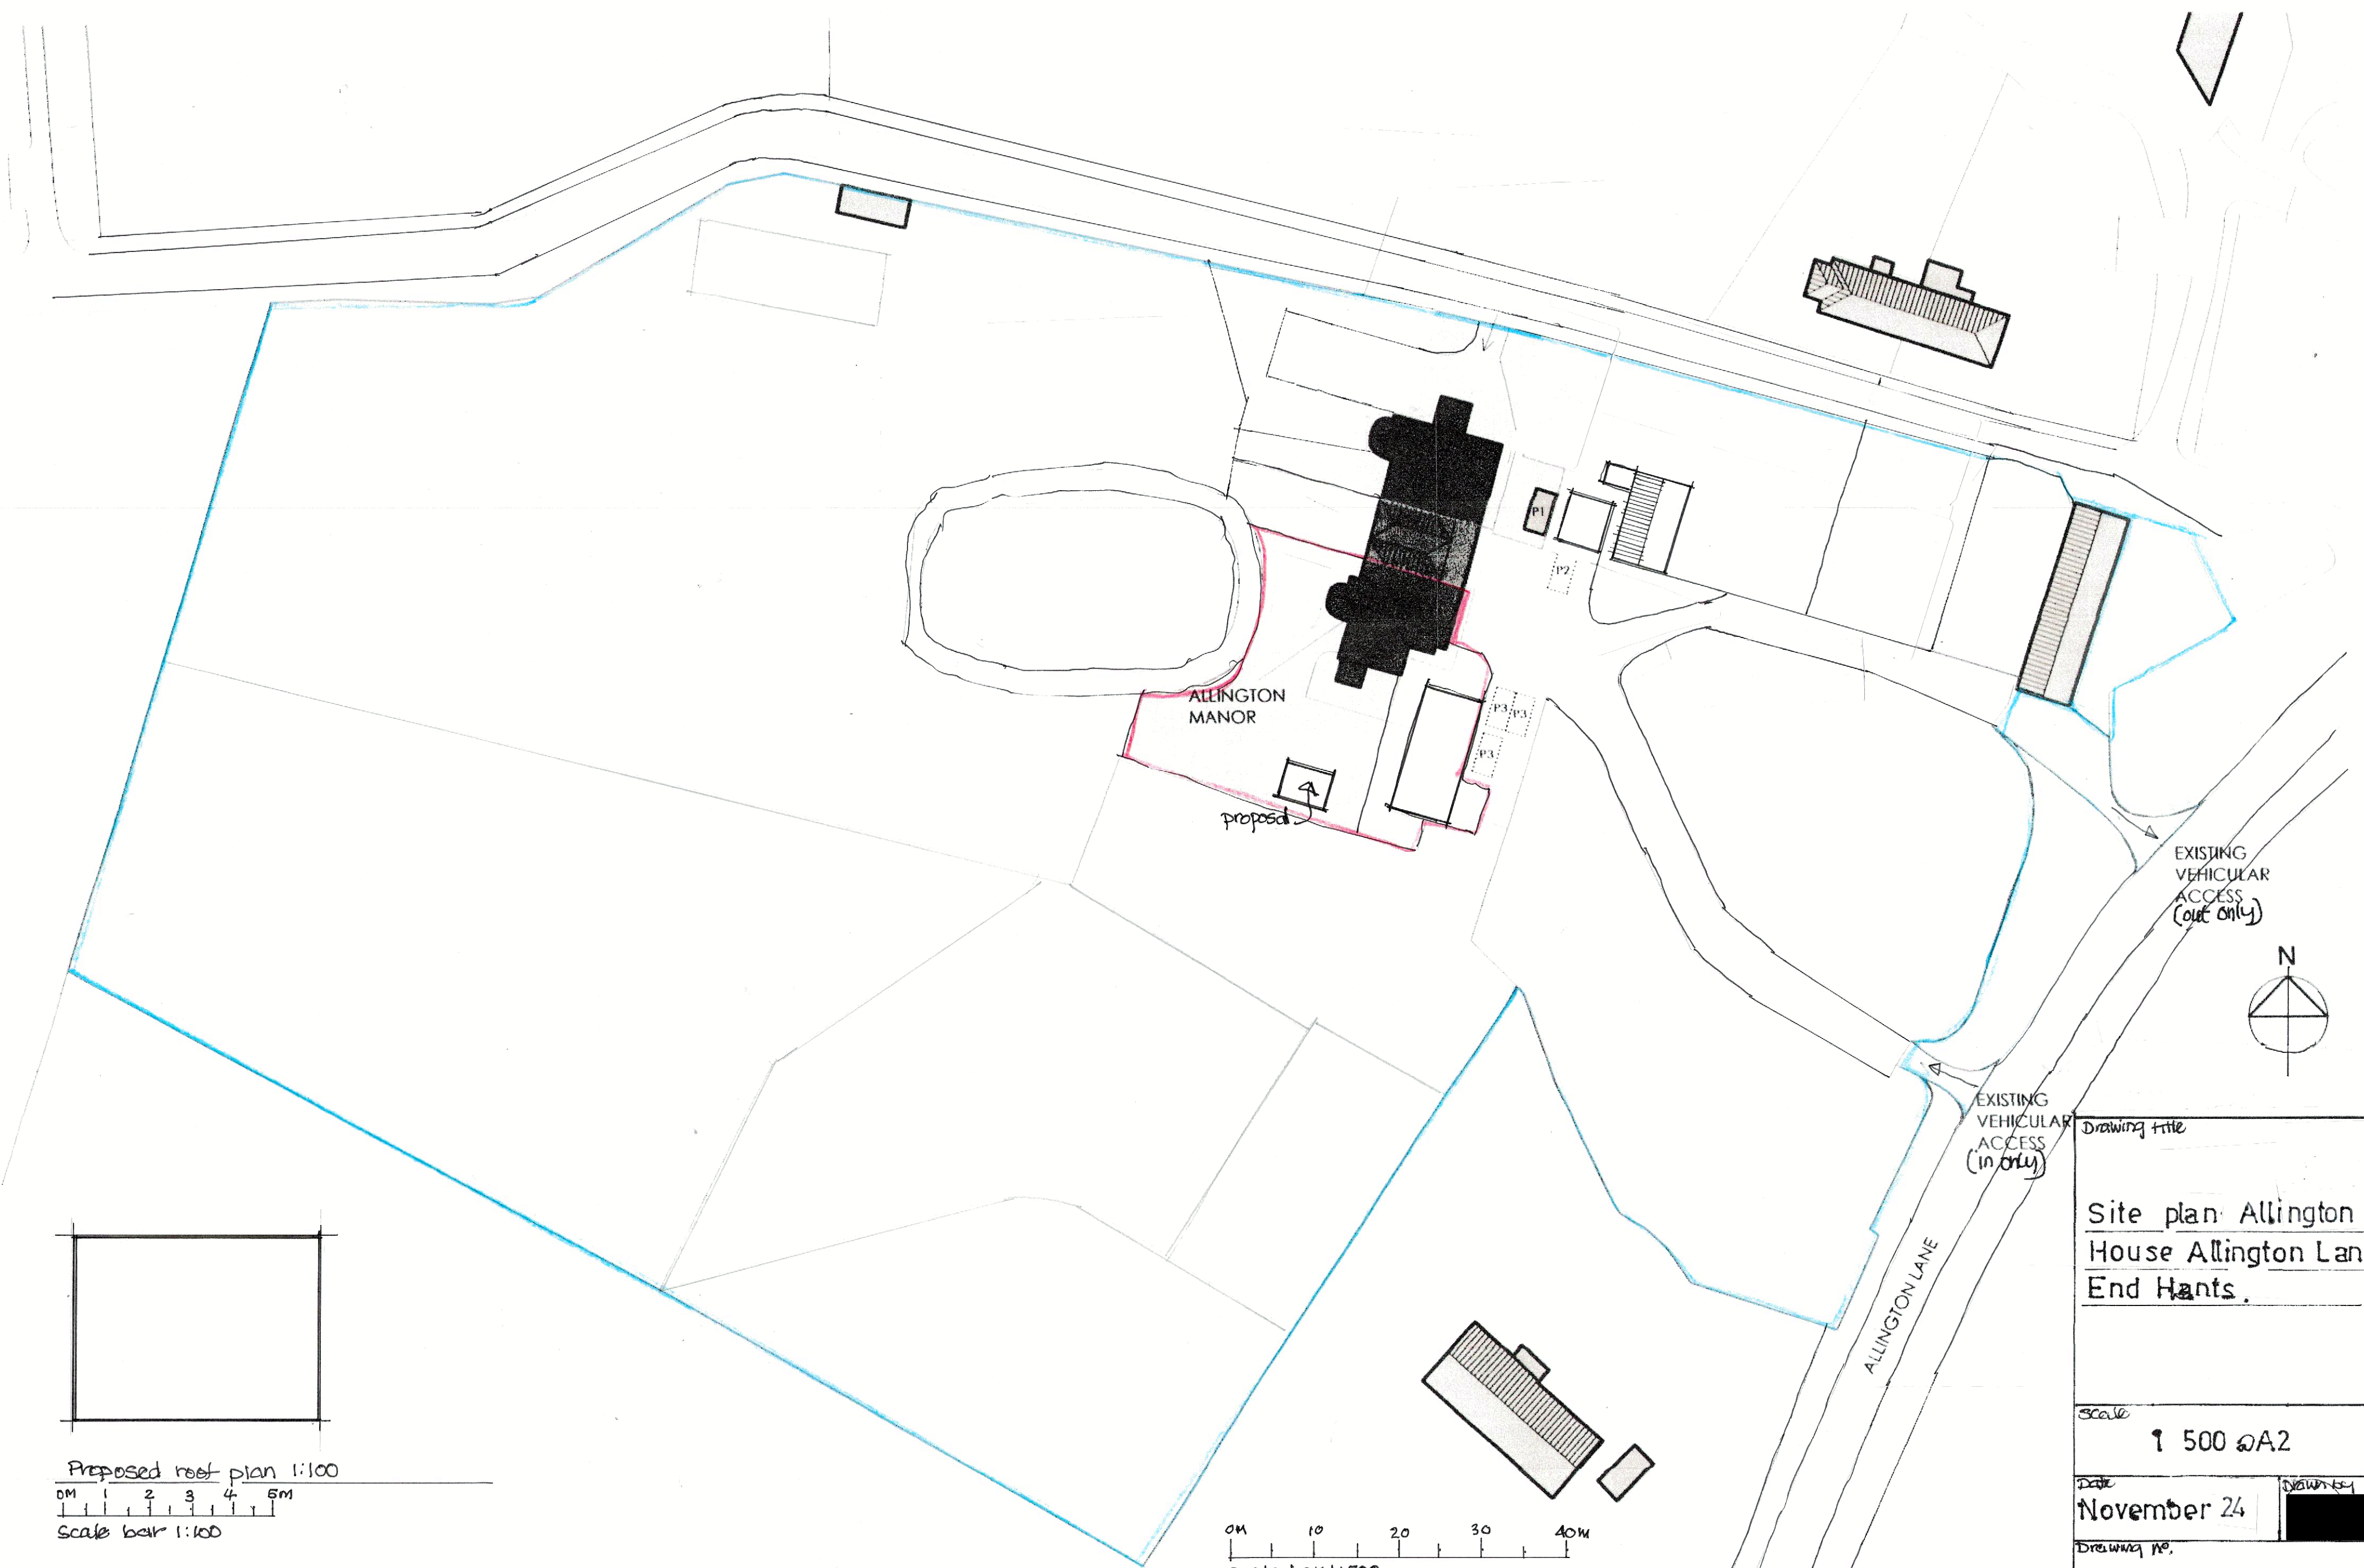

Proposed roof plan 1:100
 0m 1 2 3 4 5m
 Scale bar 1:100

0m 10 20 30 40m
 Scale bar 1:500

Drawing title

Site plan Allington Manor
 House Allington Lane West
 End Hants.

Scale

1 500 @A2

Date

November 24

Drawn by



Drawing no.

M.H.04

Rev.

A

A Boundary Amendment 13-12-24